



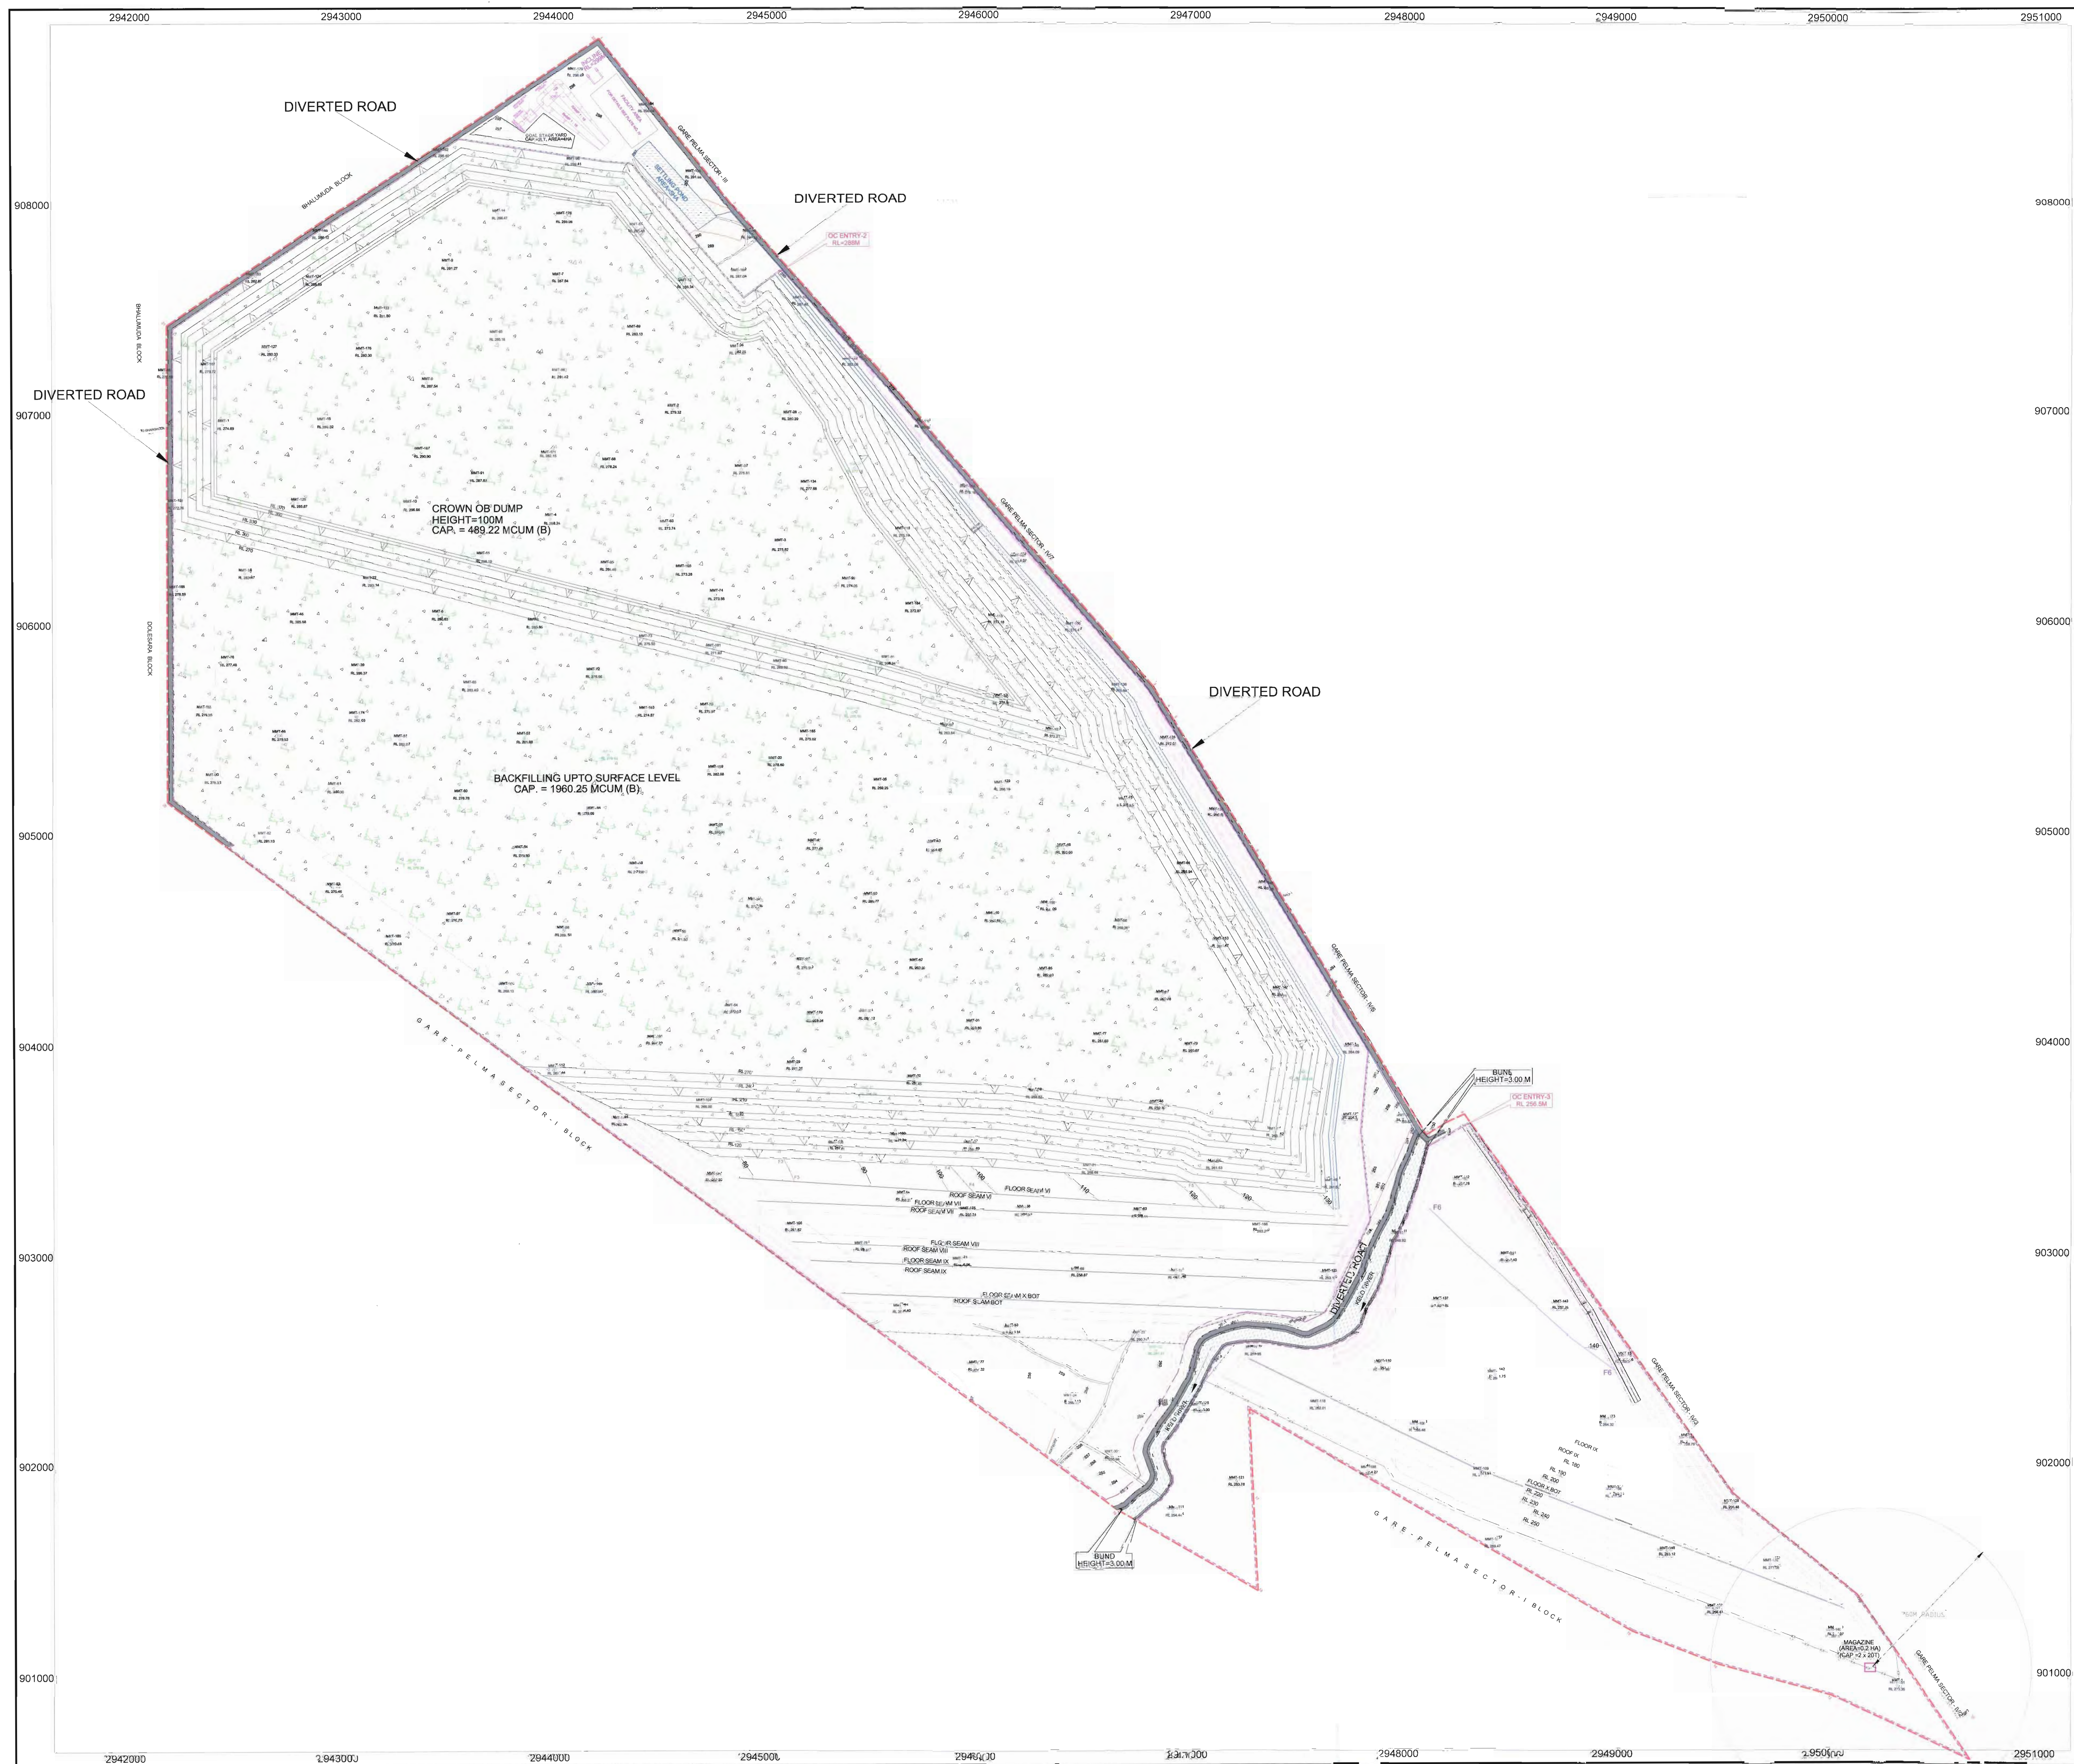

LEGEND :-	
	BLOCK BOUNDARY
	BOREHOLE DRILLED BY MECL
	BOREHOLE DRILLED BY G.S.I
	REDUCED LEVEL
	BENCH
	SURFACE CONTOUR
	RIVER / NALA
	ROAD
	VILLAGE
	FLOOR CONTOUR
	BUND
	FAULT
	FENCING
	BACKFILLING
	PLANTATION

Certified that the plan is correct
B.D. Sharma
R.O.P-34012/03/2014-CPAM

	MIN MEC CONSULTANCY PVT. LTD. NEW DELHI, PH. 29534777, 29535891 An ISO 9001 : 2008 Approved Company	
CLIENT: MAHARATNA STATE POWER GENERATION COMPANY LTD. (MSPGCL)		
PROJECT: GARE PALMA SECTOR-II COAL MINE		
TITLE: MINING PLAN & MINE CLOSURE PLAN		
STAGE PLAN AT THE END OF 25TH YEAR		
DRAWN BY: B.R. MATLOTIA	CHECKED BY: B.D. SHARMA	PLATE NO. XXII
SCALE: 1:10,000	DATE: 30-06-2016	

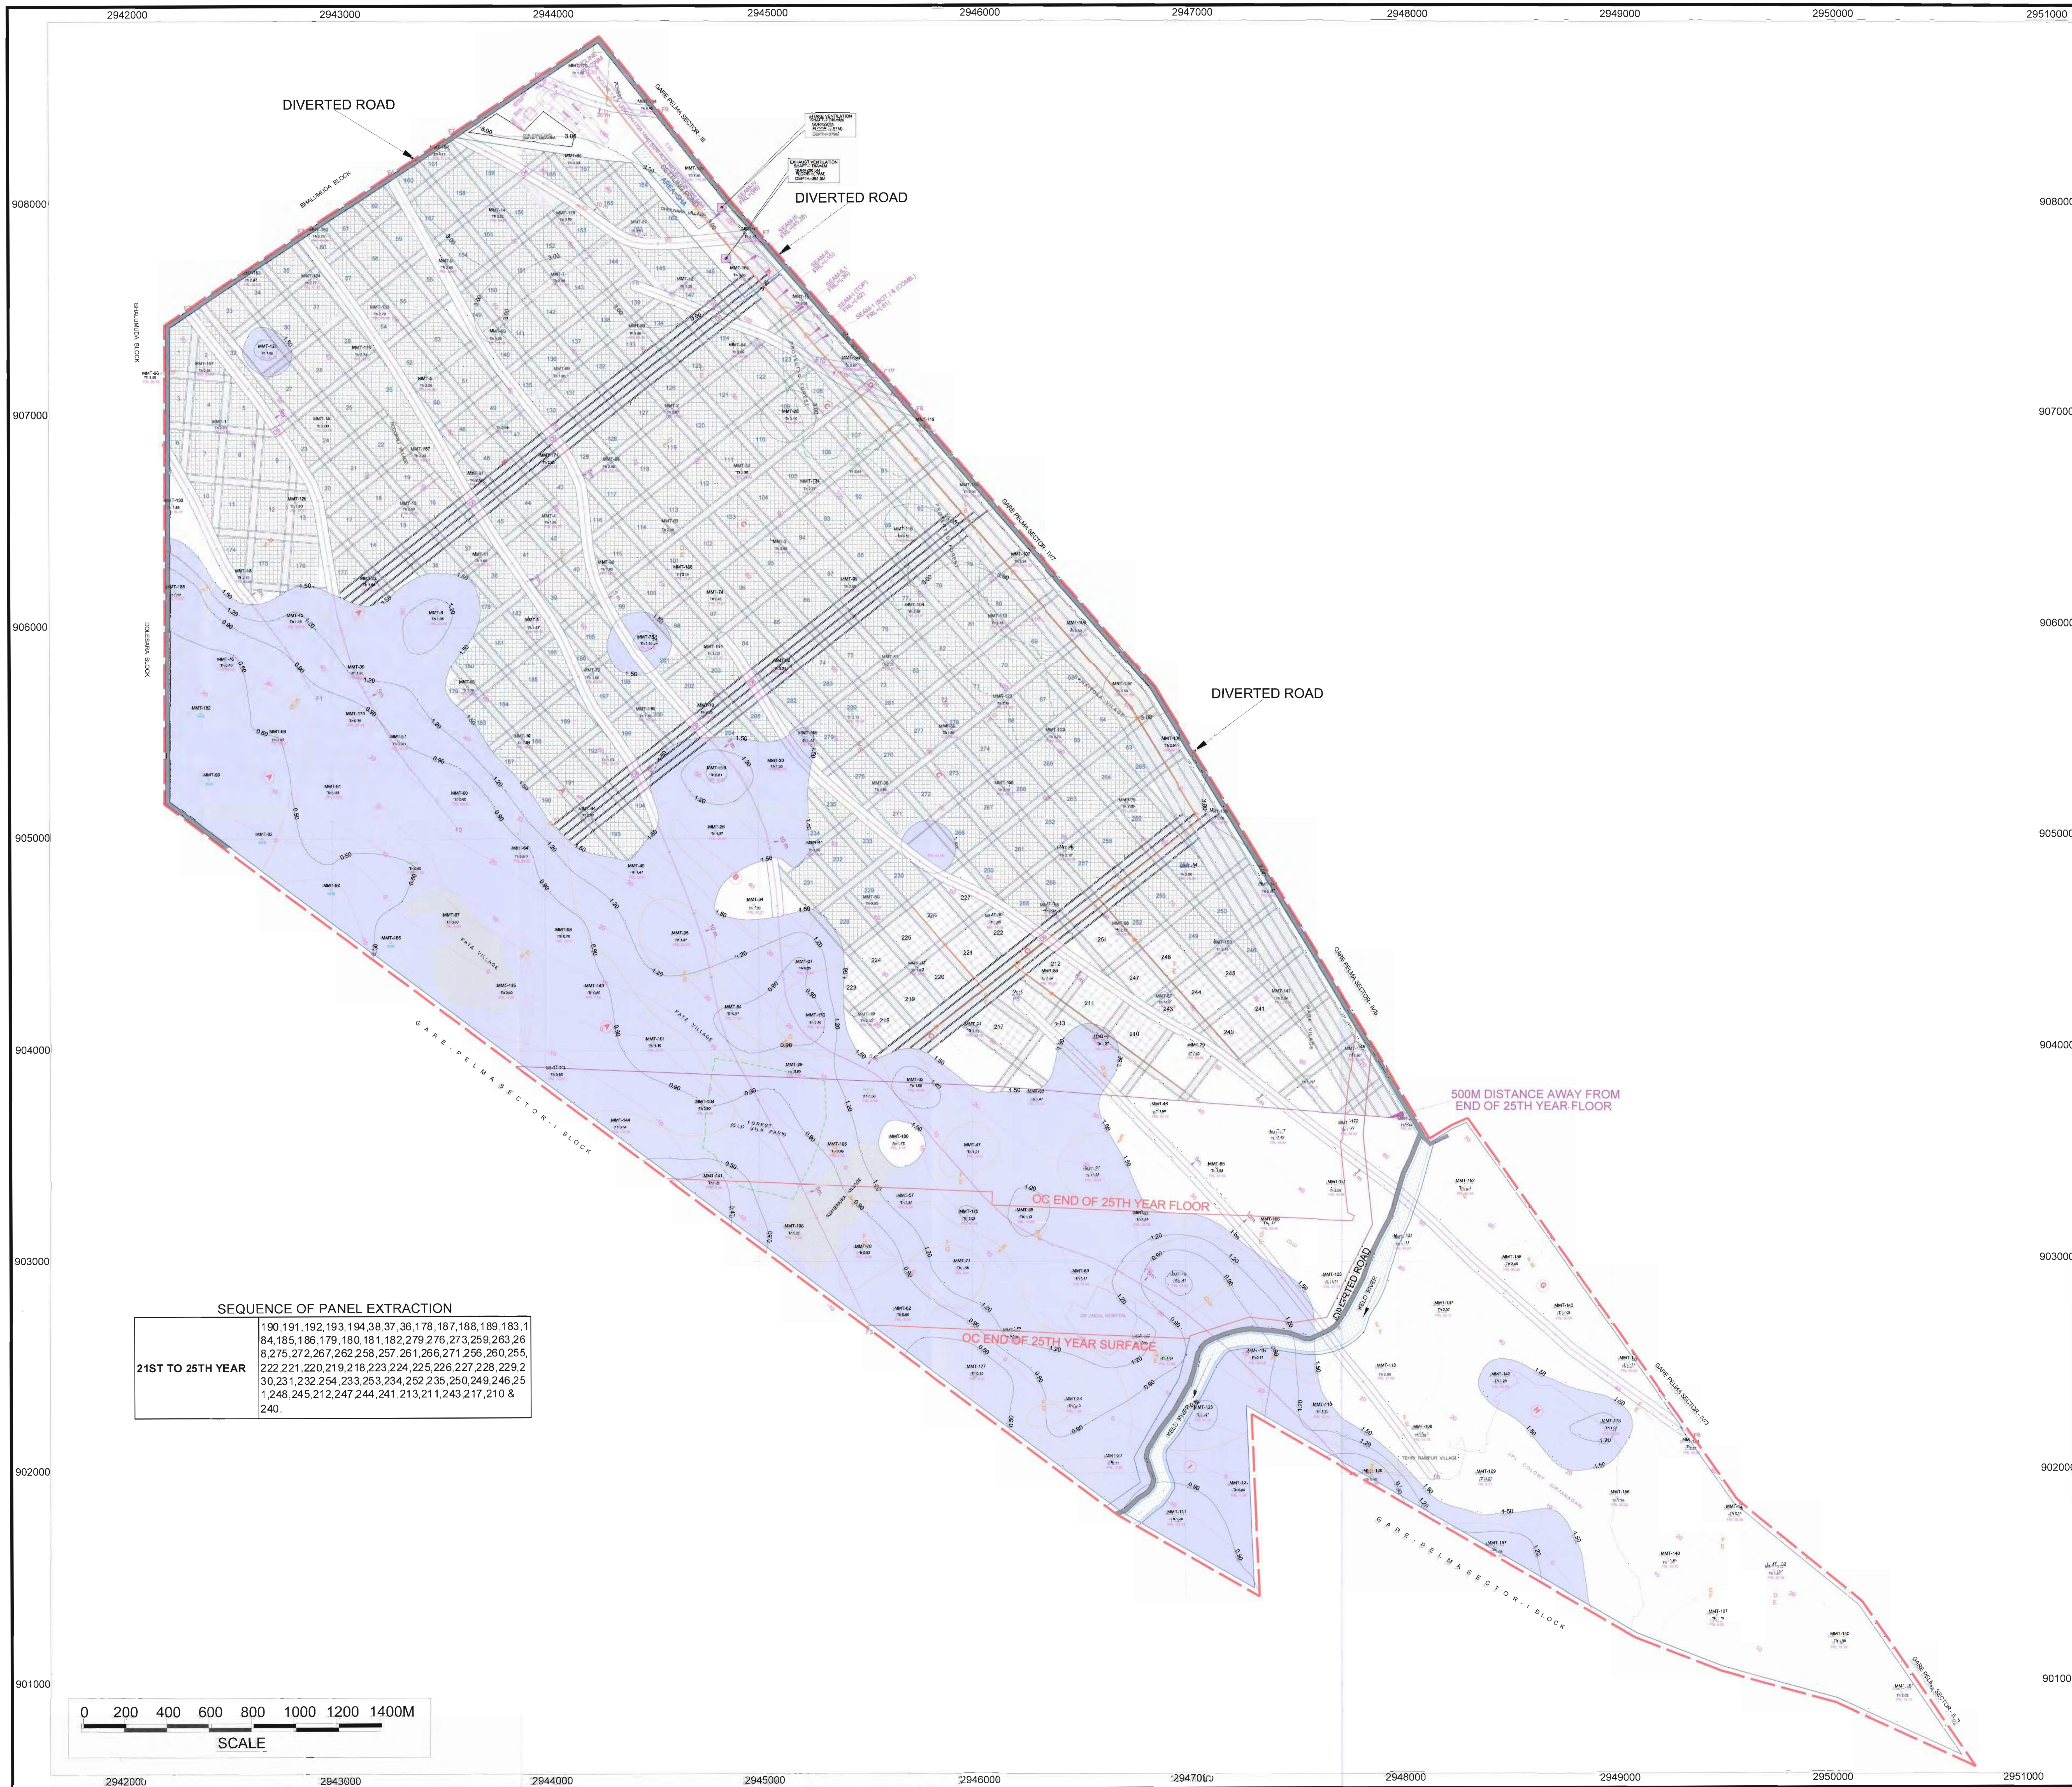

LEGEND :-	
	BLOCK BOUNDARY
	BOREHOLE DRILLED BY MECL
	BOREHOLE DRILLED BY G.S.I
	EFFECTIVE THICKNESS IN METRES
	FLOOR REDUCED LEVEL
	FLOOR CONTOUR
	THICKNESS CONTOUR
	GRADE LINE
	RIVER / NALA
	VILLAGE
	FOREST BOUNDARY
	DEVELOPMENT DRIVAGES
	BARRIER
	LESSTHAN 1.50M THICKNESS
	DEPILLARING
	DRIFT WITH NUMBER
	PANEL NUMBER
	COAL TRANSPORT ROUTE

SEQUENCE OF PANEL EXTRACTION	
21ST TO 25TH YEAR	190,191,192,193,194,38,37,36,178,187,188,189,183,184,185,186,179,180,181,182,279,276,273,259,263,26,8,275,272,267,262,258,257,261,266,271,256,260,255,222,221,220,219,218,223,224,225,226,227,228,229,230,231,232,254,233,253,234,252,235,250,249,246,251,248,245,212,247,244,241,213,211,243,217,210 & 240.



MIN MEC CONSULTANCY PVT. LTD.
NEW DELHI, PH. 29534777, 29535891
An ISO 9001 : 2008 Approved Company

MAHARASHTRA STATE POWER GENERATION COMPANY LTD. (MSPGCL)

PROJECT: GARE PALMA SECTOR-II COAL MINE
TITLE: MINING PLAN & MINE CLOSURE PLAN
UG STAGE PLAN AT THE END OF 25TH YEAR
(SEAM-IV)


DRAWN BY: B.R. MATLOTIA **CHECKED BY:** B.D. SHARMA **DATE:** 30-06-2016 **SCALE:** 1:10,000 **PLATE NO.:** XXIII

Certified that the plan is correct
B.D. Sharma
R.O.P. 34012/03/2014-CPAM

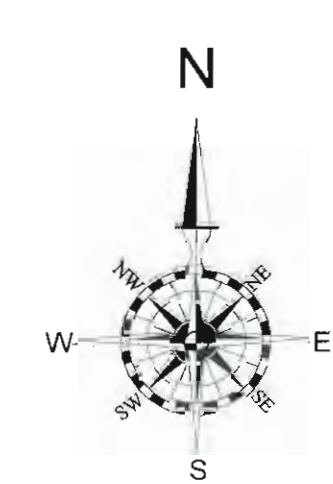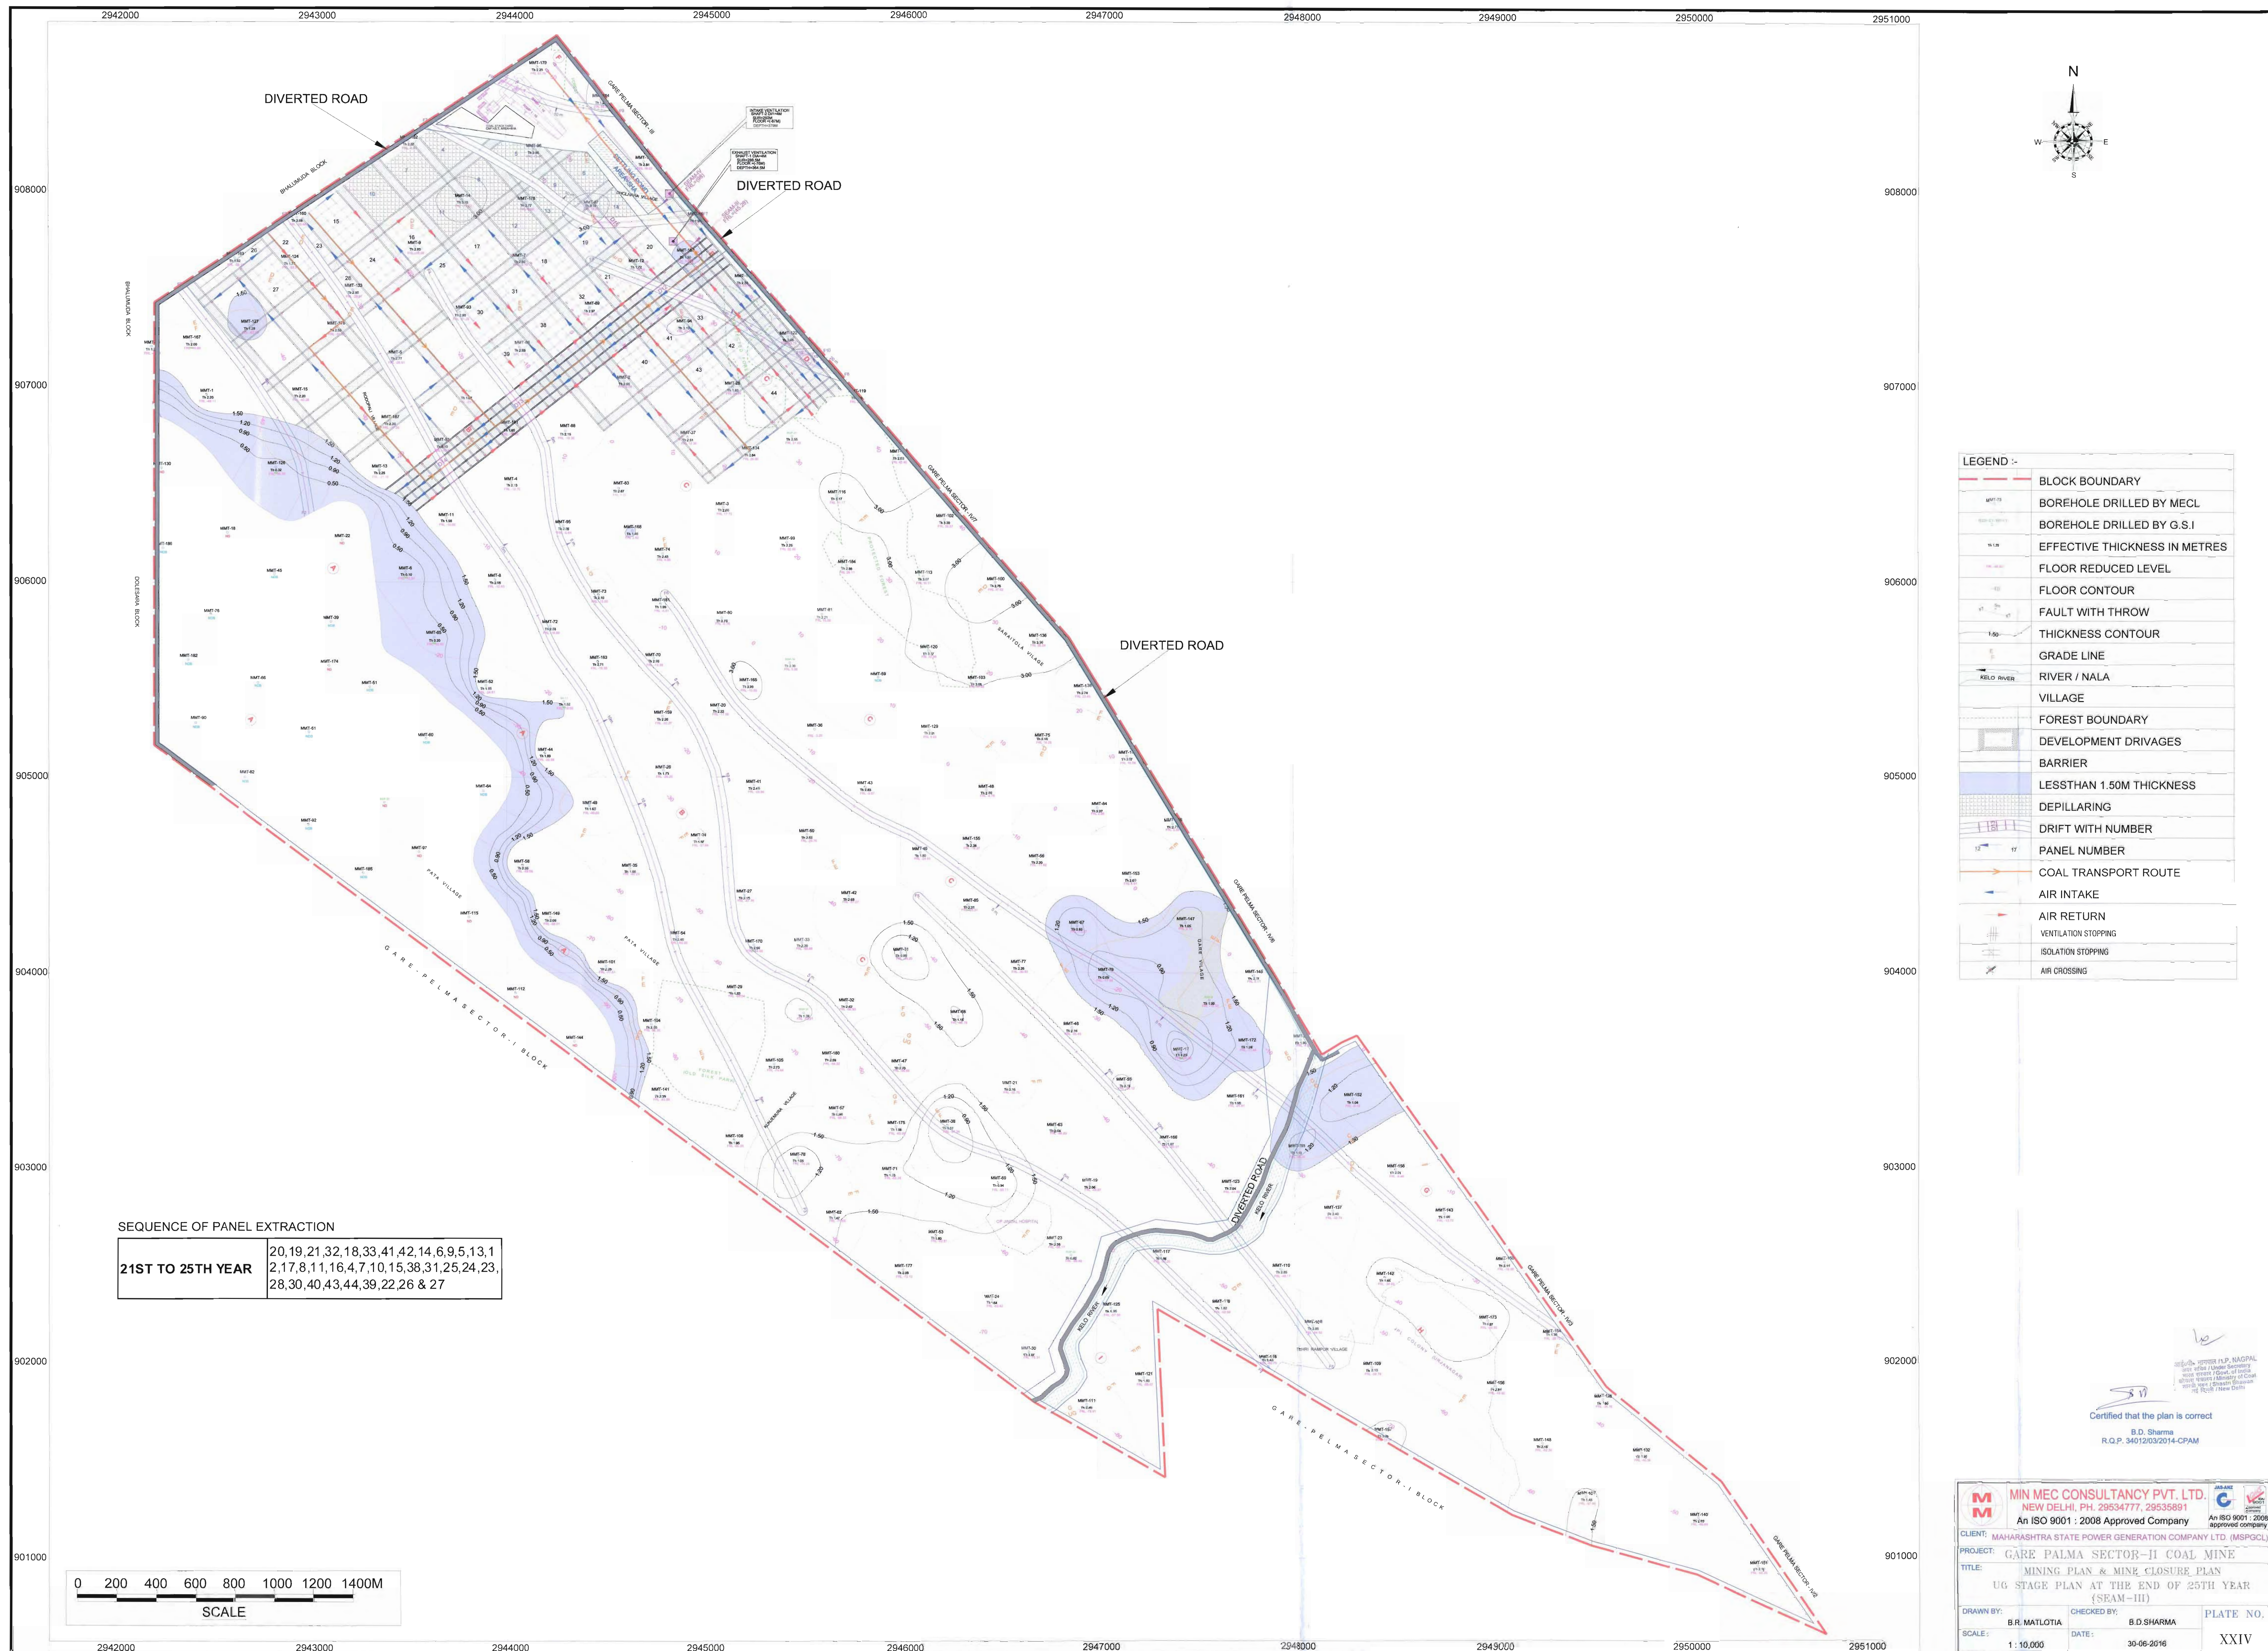

LEGEND :-	
	BLOCK BOUNDARY
	BOREHOLE DRILLED BY MECL
	BOREHOLE DRILLED BY G.S.I
	EFFECTIVE THICKNESS IN METRES
	FLOOR REDUCED LEVEL
	FLOOR CONTOUR
	FAULT WITH THROW
	THICKNESS CONTOUR
	GRADE LINE
	RIVER / NALA
	VILLAGE
	FOREST BOUNDARY
	DEVELOPMENT DRIVAGES
	BARRIER
	LESSTHAN 1.50M THICKNESS
	DEPILLARING
	DRIFT WITH NUMBER
	PANEL NUMBER
	COAL TRANSPORT ROUTE
	AIR INTAKE
	AIR RETURN
	VENTILATION STOPPING
	ISOLATION STOPPING
	AIR CROSSING

SEQUENCE OF PANEL EXTRACTION	
21ST TO 25TH YEAR	20,19,21,32,18,33,41,42,14,6,9,5,13,1 2,17,8,11,16,4,7,10,15,38,31,25,24,23, 28,30,40,43,44,39,22,26 & 27

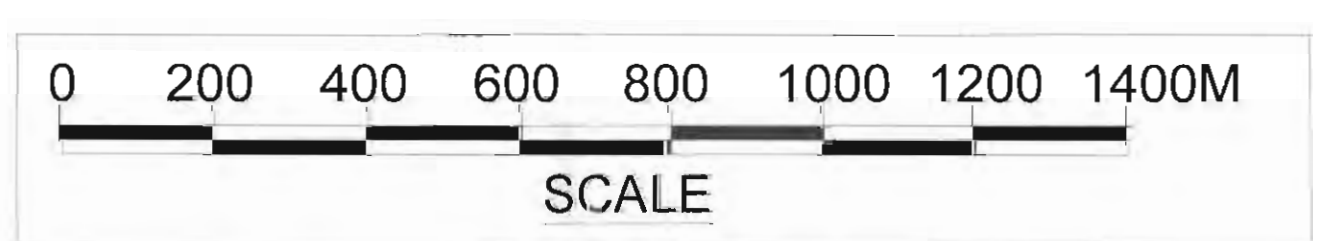

Certified that the plan is correct
B.D. Sharma
R.O.P. 3401203/2014-CPAM

MIN MEC CONSULTANCY PVT. LTD.
NEW DELHI, PH: 29534777, 29535891
An ISO 9001 : 2008 Approved Company

CLIENT: MAHARASHTRA STATE POWER GENERATION COMPANY LTD. (MSPGCL)

PROJECT: GARE PALMA SECTOR-II COAL MINE

TITLE: MINING PLAN & MINE CLOSURE PLAN
UG STAGE PLAN AT THE END OF 25TH YEAR
(SEAM-III)



DRAWN BY: B.R. MATLOTIA

CHECKED BY: B.D. SHARMA

SCALE: 1:10,000

DATE: 30-06-2016

PLATE NO. XXIV

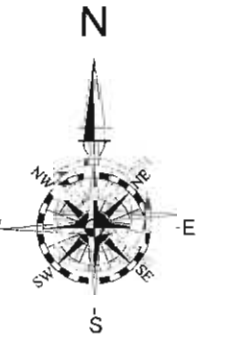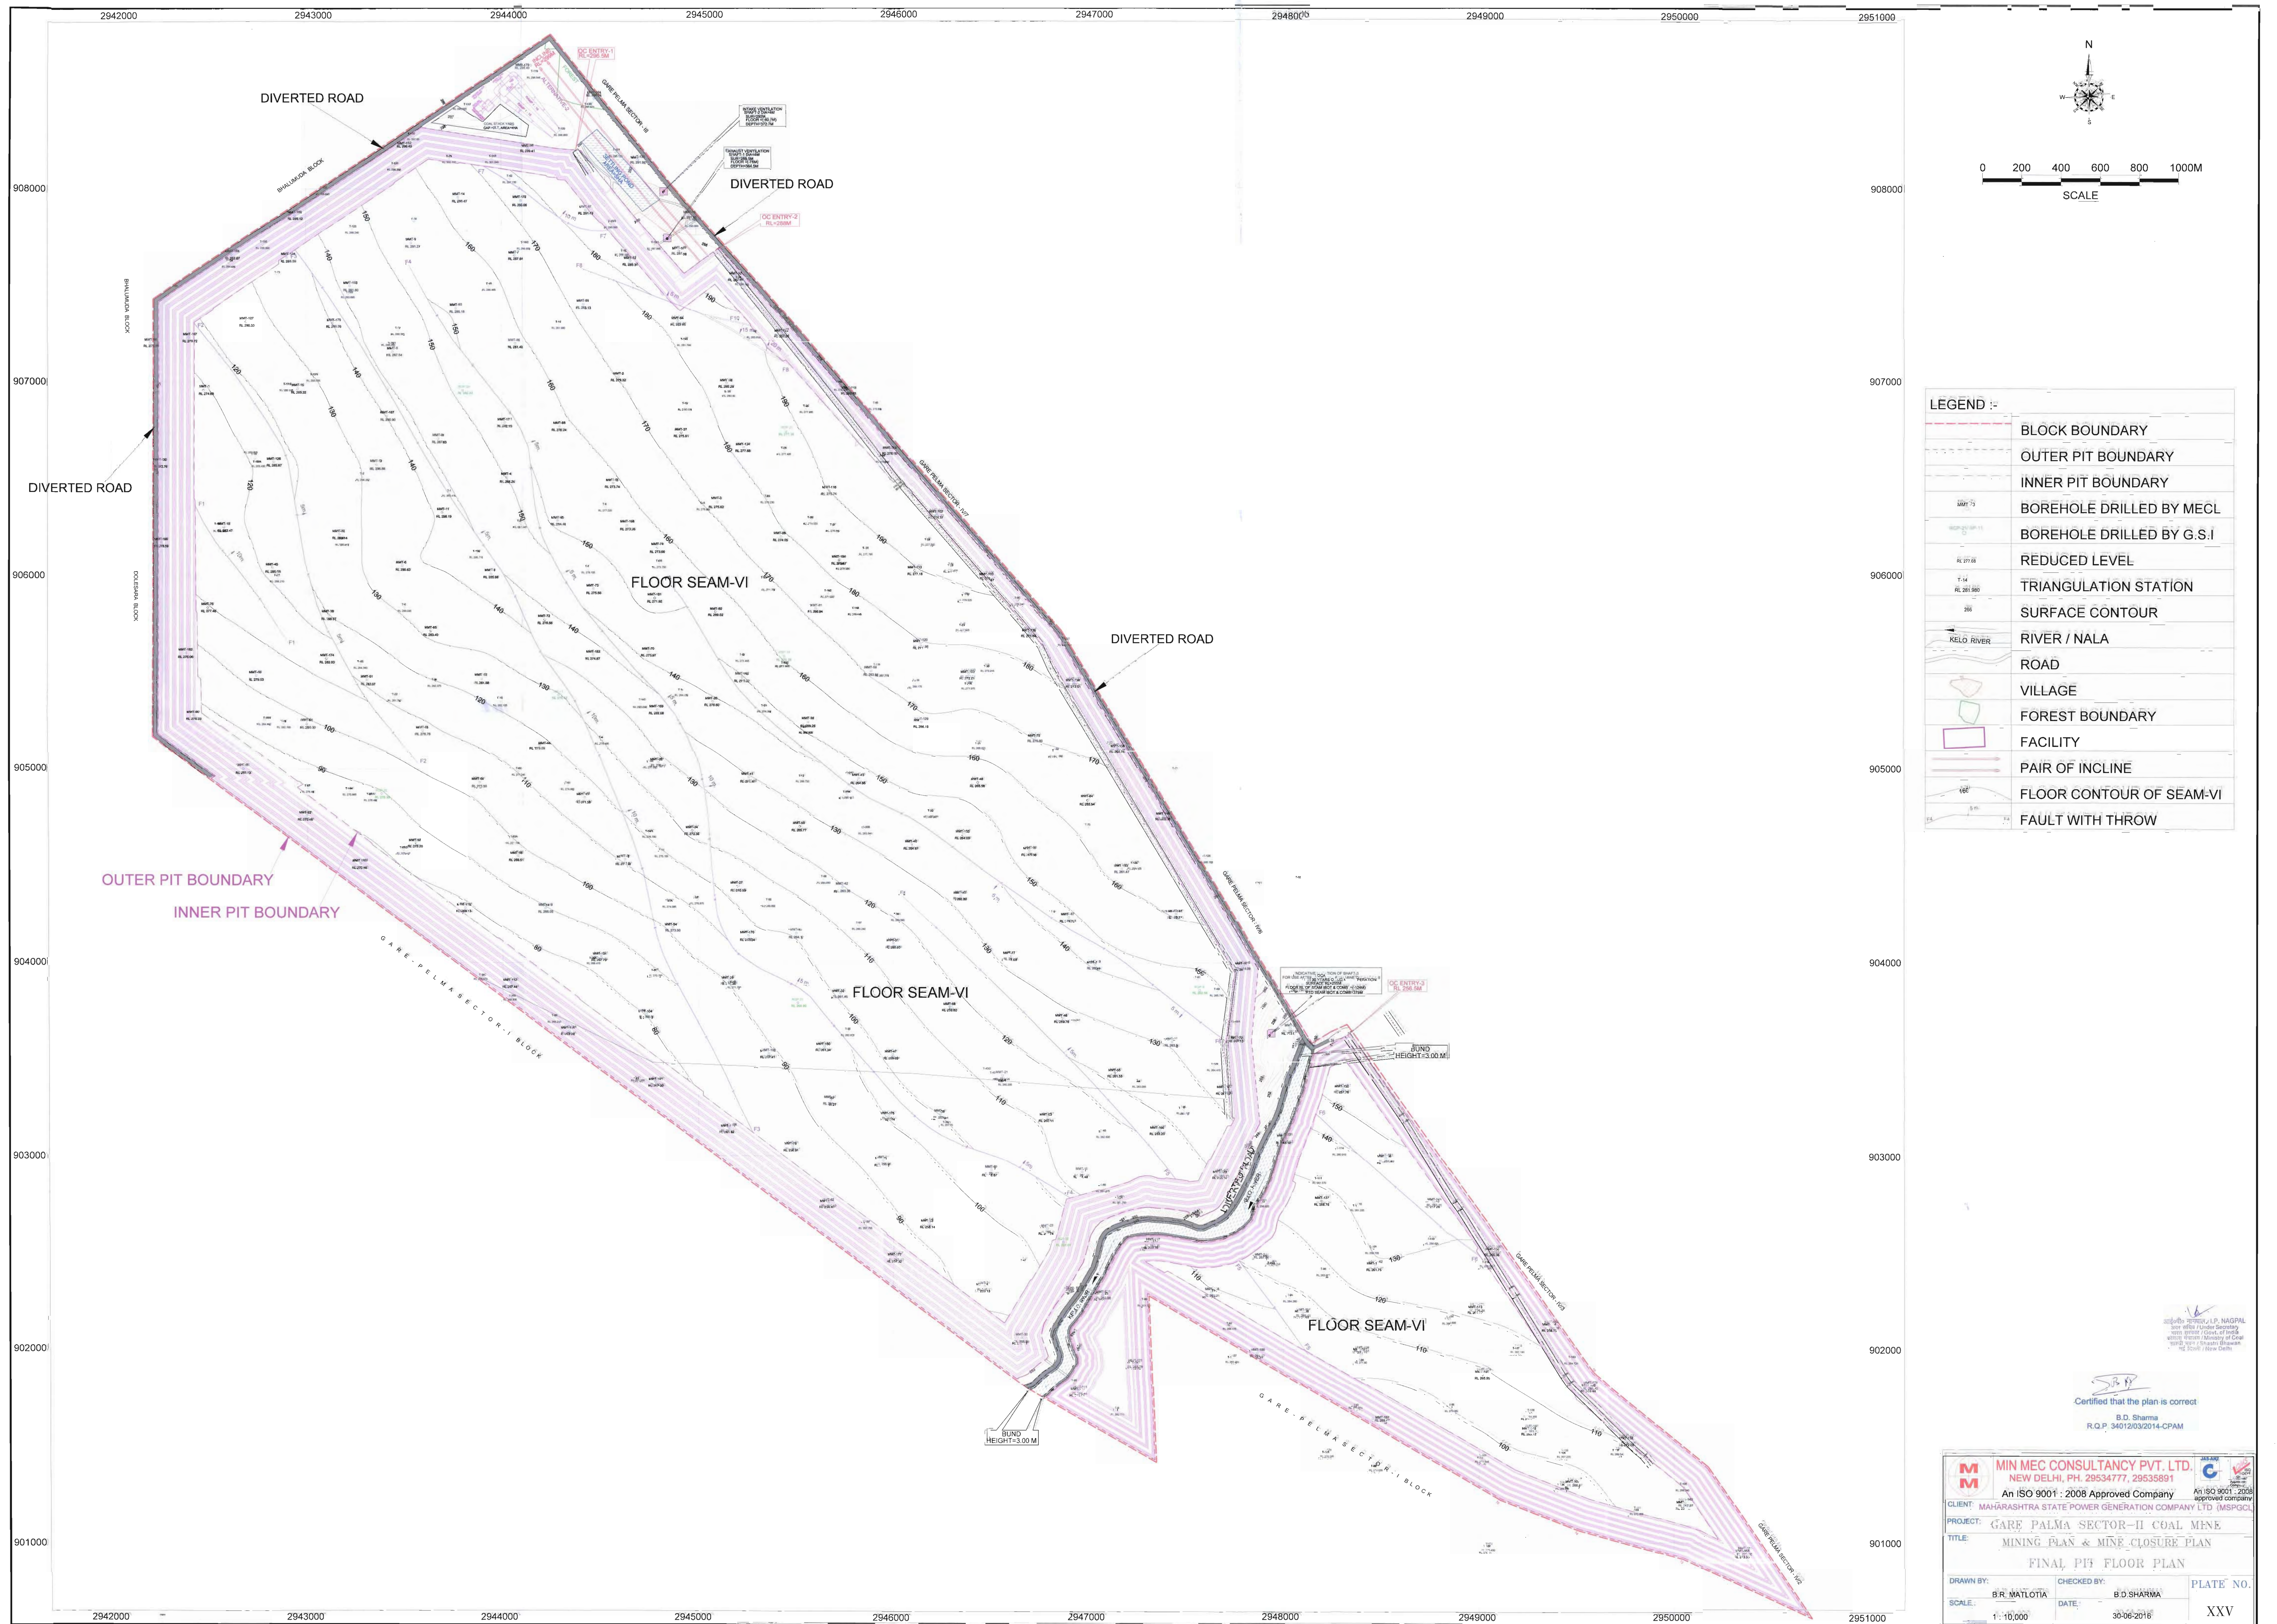



0 200 400 600 800 1000M
SCALE

LEGEND :-	
	BLOCK BOUNDARY
	OUTER PIT BOUNDARY
	INNER PIT BOUNDARY
	BOREHOLE DRILLED BY MECL
	BOREHOLE DRILLED BY G.S.I
	REDUCED LEVEL
	TRIANGULATION STATION
	SURFACE CONTOUR
	RIVER / NALA
	ROAD
	VILLAGE
	FOREST BOUNDARY
	FACILITY
	PAIR OF INCLINE
	FLOOR CONTOUR OF SEAM-VI
	FAULT WITH THROW

MIN MECL CONSULTANCY PVT. LTD.
NEW DELHI, PH. 29534777, 29535891
An ISO 9001 : 2008 Approved Company

Certified that the plan is correct
B.D. Sharma
R.Q.P. 3401203/2014-CPAM


	MIN MEC CONSULTANCY PVT. LTD. NEW DELHI, PH. 29534777, 29535891 An ISO 9001 : 2008 Approved Company	
CLIENT: MAHARASHTRA STATE POWER GENERATION COMPANY LTD. (MSPGCL)		
PROJECT: GARE PALMA SECTOR-II COAL MINE		
TITLE: MINING PLAN & MINE CLOSURE PLAN		
FINAL PIT FLOOR PLAN		
DRAWN BY: B.R. MATLOTIA	CHECKED BY: B.D. SHARMA	PLATE NO. XXV
SCALE: 1:10,000	DATE: 30-06-2016	

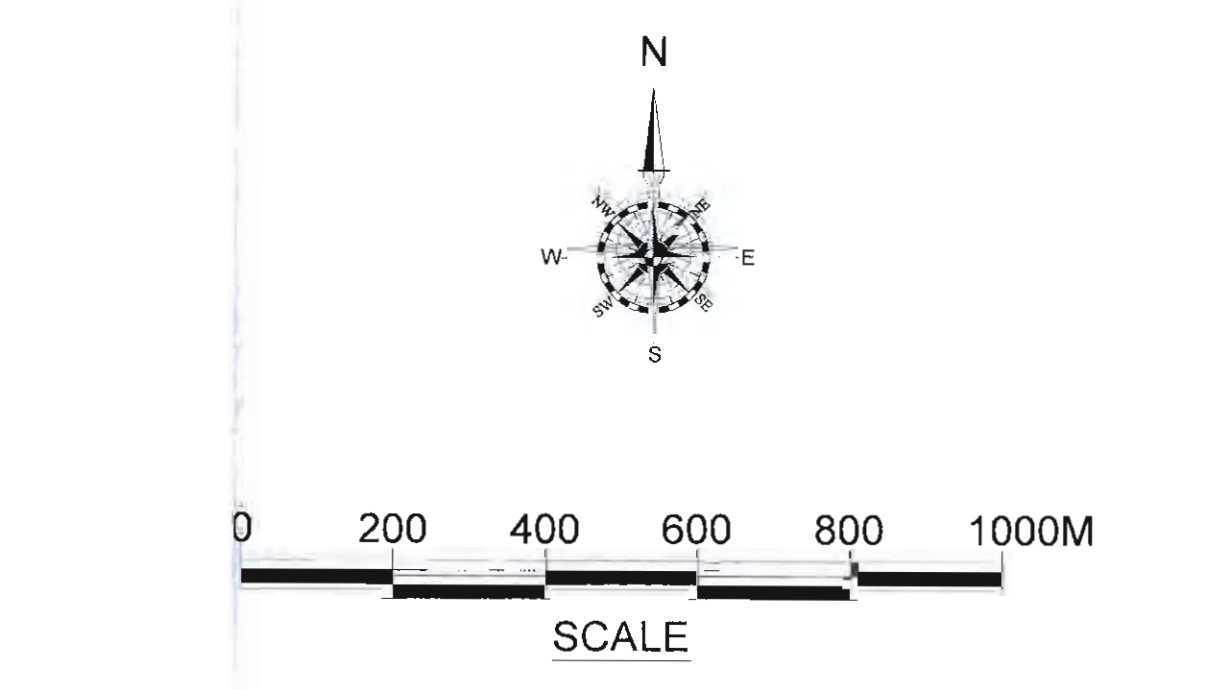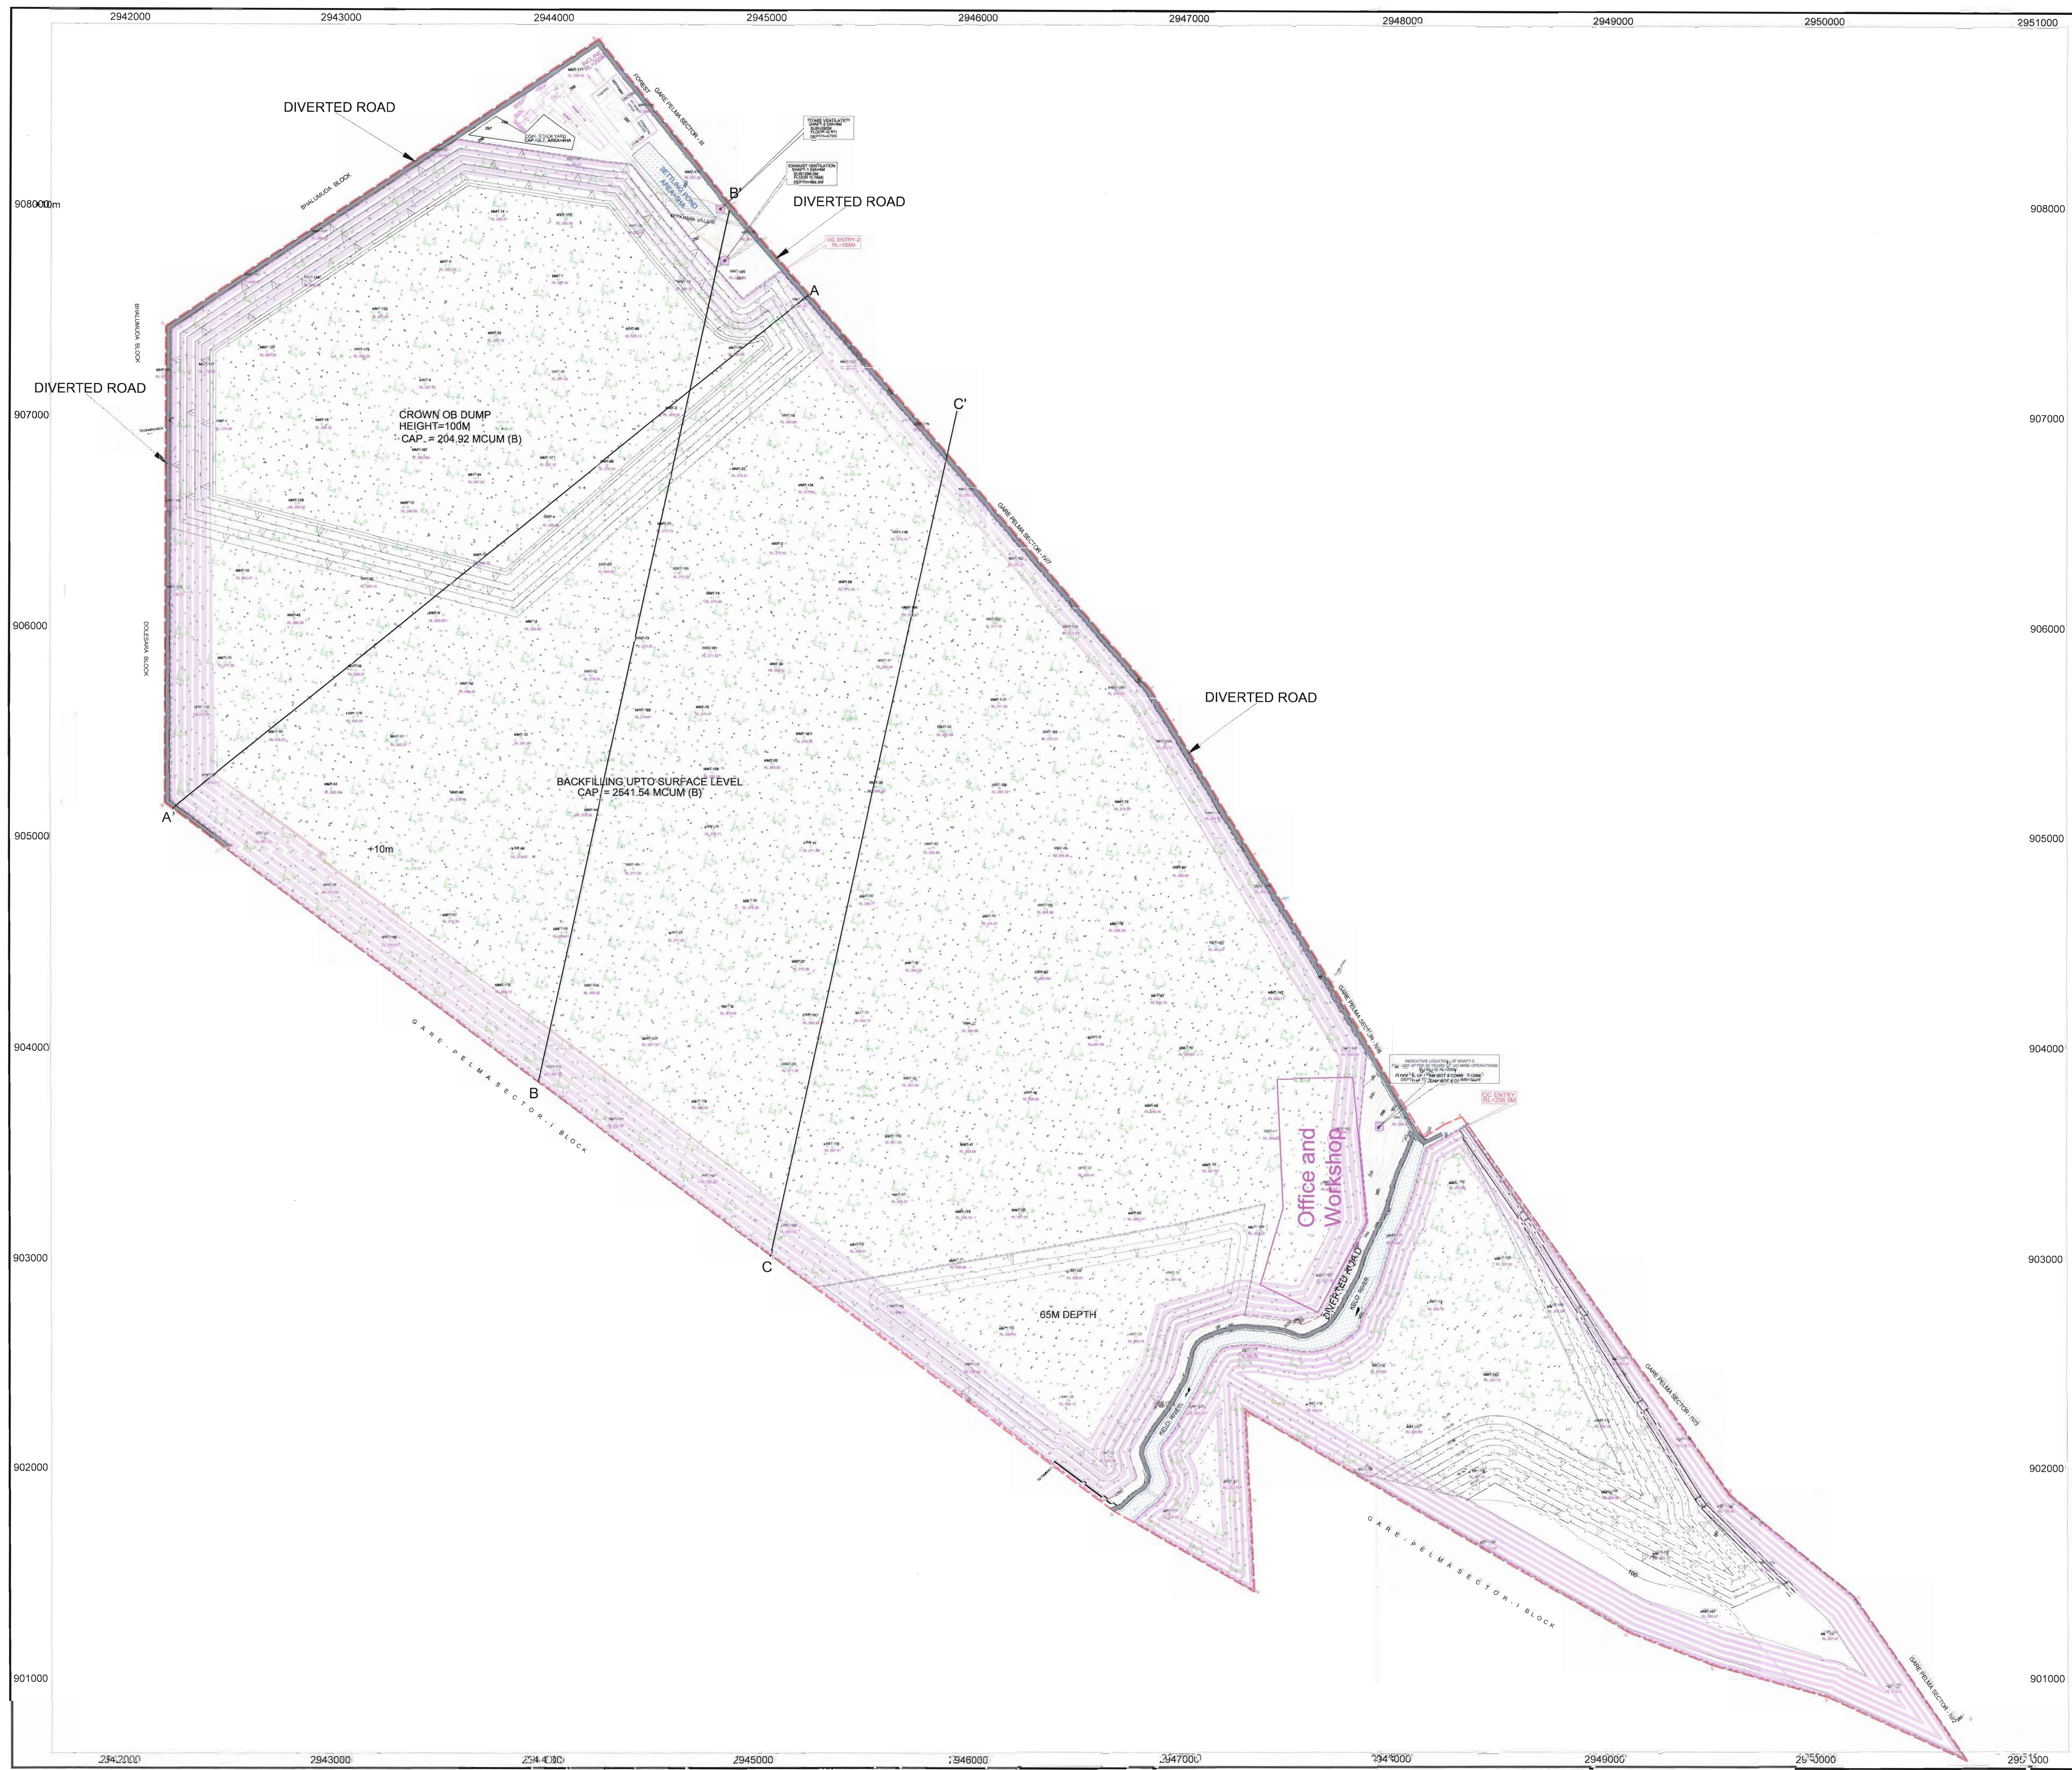

LEGEND :-	
	BLOCK BOUNDARY
	BOREHOLE DRILLED BY MECL
	BOREHOLE DRILLED BY G.S.I
	OUTER PIT BOUNDARY
	INNER PIT BOUNDARY
	SURFACE CONTOUR
	RIVER / NALA
	BACKFILLING
	PLANTATION
	VILLAGE / HOUSES
	FOREST BOUNDARY
	ROAD
	FACILITY
	FENCING
	SECTION LINE

Certified that the plan is correct
B.D. Sharma
R.Q.P. 3401203/2014-CPAM

	MIN MEC CONSULTANCY PVT. LTD. NEW DELHI, PH. 29534777, 29535891 An ISO 9001 : 2008 Approved Company	
CLIENT: MAHARASHTRA STATE POWER GENERATION COMPANY LTD. (MSPGCL)		
PROJECT: GARU PALMA SECTOR-II COAL MINE		
TITLE: MINING PLAN & MINE CLOSURE PLAN		
STAGE PLAN AT THE END OF OC MINE 29TH YEAR		
DRAWN BY: B.R. MATLOTIA	CHECKED BY: B.D. SHARMA	PLATE NO. XXVI
SCALE: 1:10,000	DATE: 30-06-2016	

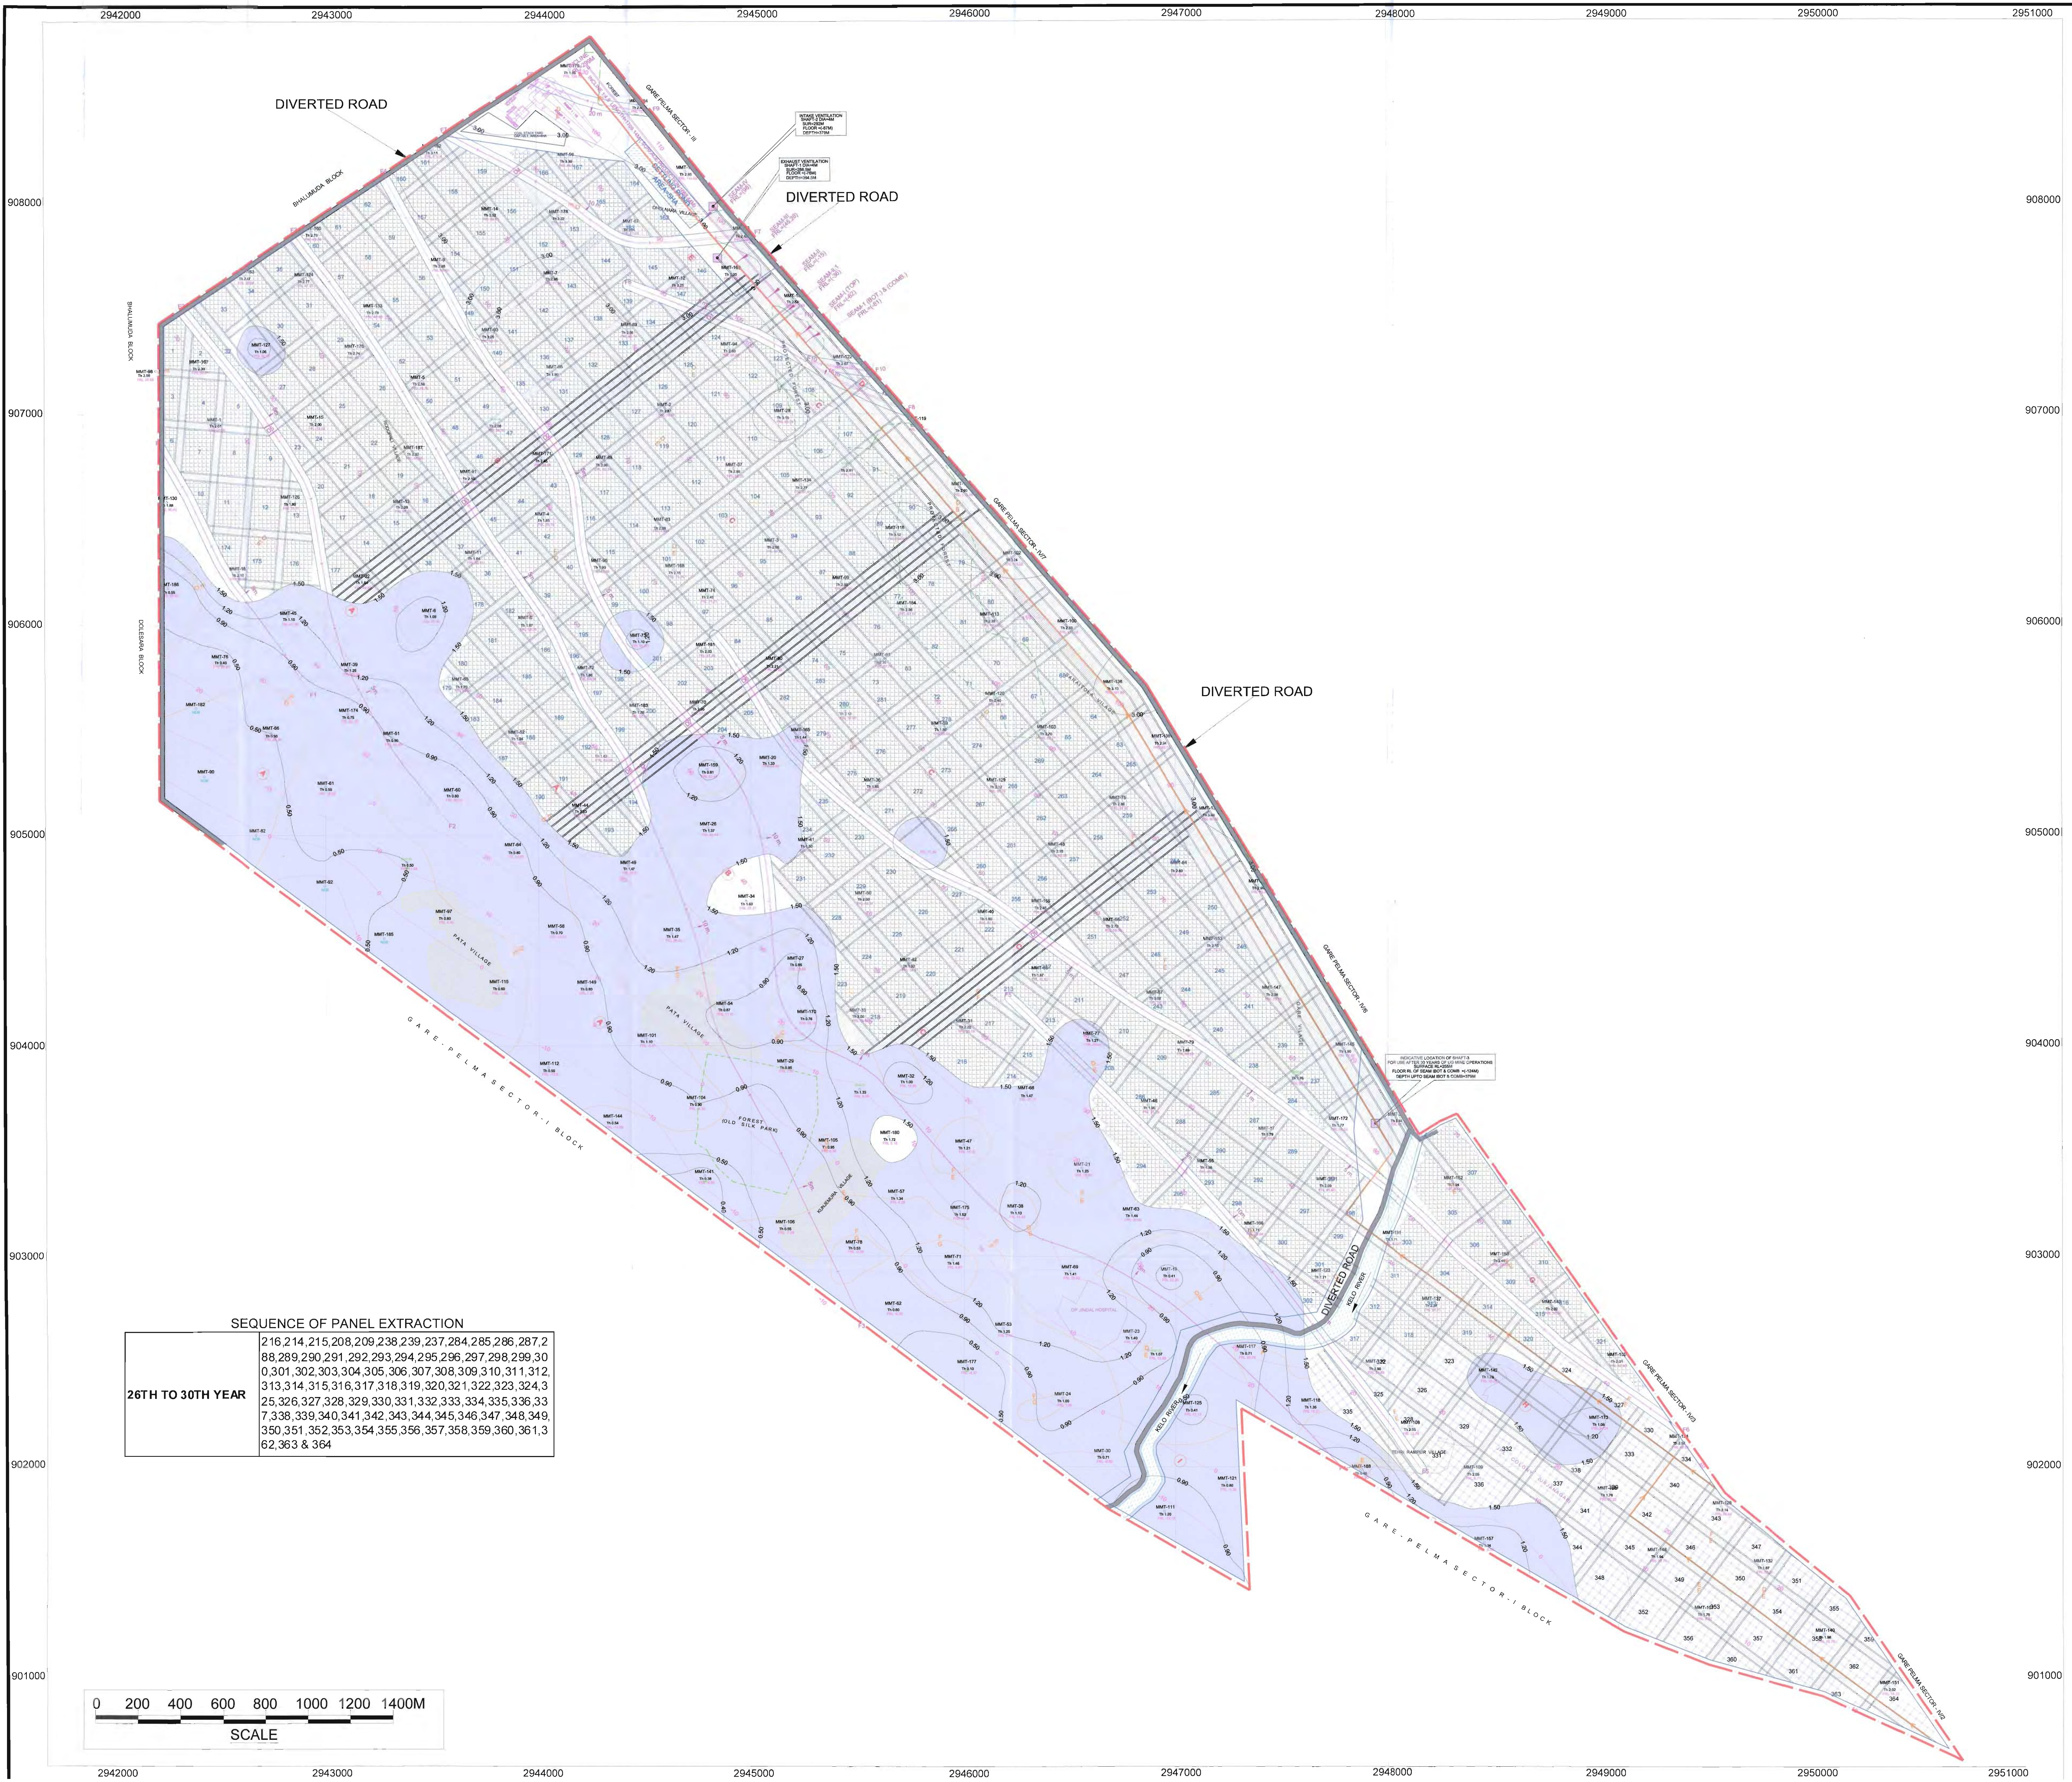

LEGEND :-

[Red dashed line]	BLOCK BOUNDARY
[Pink circle]	BOREHOLE DRILLED BY MECL
[Green circle]	BOREHOLE DRILLED BY G.S.I
[Pink line]	EFFECTIVE THICKNESS IN METRES
[Pink line]	FLOOR REDUCED LEVEL
[Pink line]	FLOOR CONTOUR
[Pink line]	FAULT WITH THROW
[Pink line]	THICKNESS CONTOUR
[Pink line]	GRADE LINE
[Pink line]	RIVER / NALA
[Pink line]	VILLAGE
[Pink line]	FOREST BOUNDARY
[Pink line]	DEVELOPMENT DRIVAGES
[Pink line]	BARRIER
[Pink line]	LESS THAN 1.50M THICKNESS
[Pink line]	DEPIILLARING
[Pink line]	DRIFT WITH NUMBER
[Pink line]	PANEL NUMBER
[Pink line]	COAL TRANSPORT ROUTE


SEQUENCE OF PANEL EXTRACTION

26TH TO 30TH YEAR

216,214,215,208,209,238,239,237,284,285,286,287,2
88,289,290,291,292,293,294,295,296,297,298,299,30
0,301,302,303,304,305,306,307,308,309,310,311,312,
313,314,315,316,317,318,319,320,321,322,323,324,3
25,326,327,328,329,330,331,332,333,334,335,336,33
7,338,339,340,341,342,343,344,345,346,347,348,349,
350,351,352,353,354,355,356,357,358,359,360,361,3
62,363 & 364

MIN MEC CONSULTANCY PVT. LTD.
NEW DELHI, PH. 29534777, 29535891
An ISO 9001 : 2008 Approved Company

CLIENT: MAHARASHTRA STATE POWER GENERATION COMPANY LTD. (MSPGCL)	PROJECT: GARE PALMA SECTOR-II COAL MINE	MINING PLAN & MINE CLOSURE PLAN
UG STAGE PLAN AT THE END OF 30TH YEAR (SEAM-IV)		
DRAWN BY: B.R. MATLOTIA	CHECKED BY: B.D. SHARMA	PLATE NO. XXVII
SCALE: 1 : 10,000	DATE: 30-06-2016	

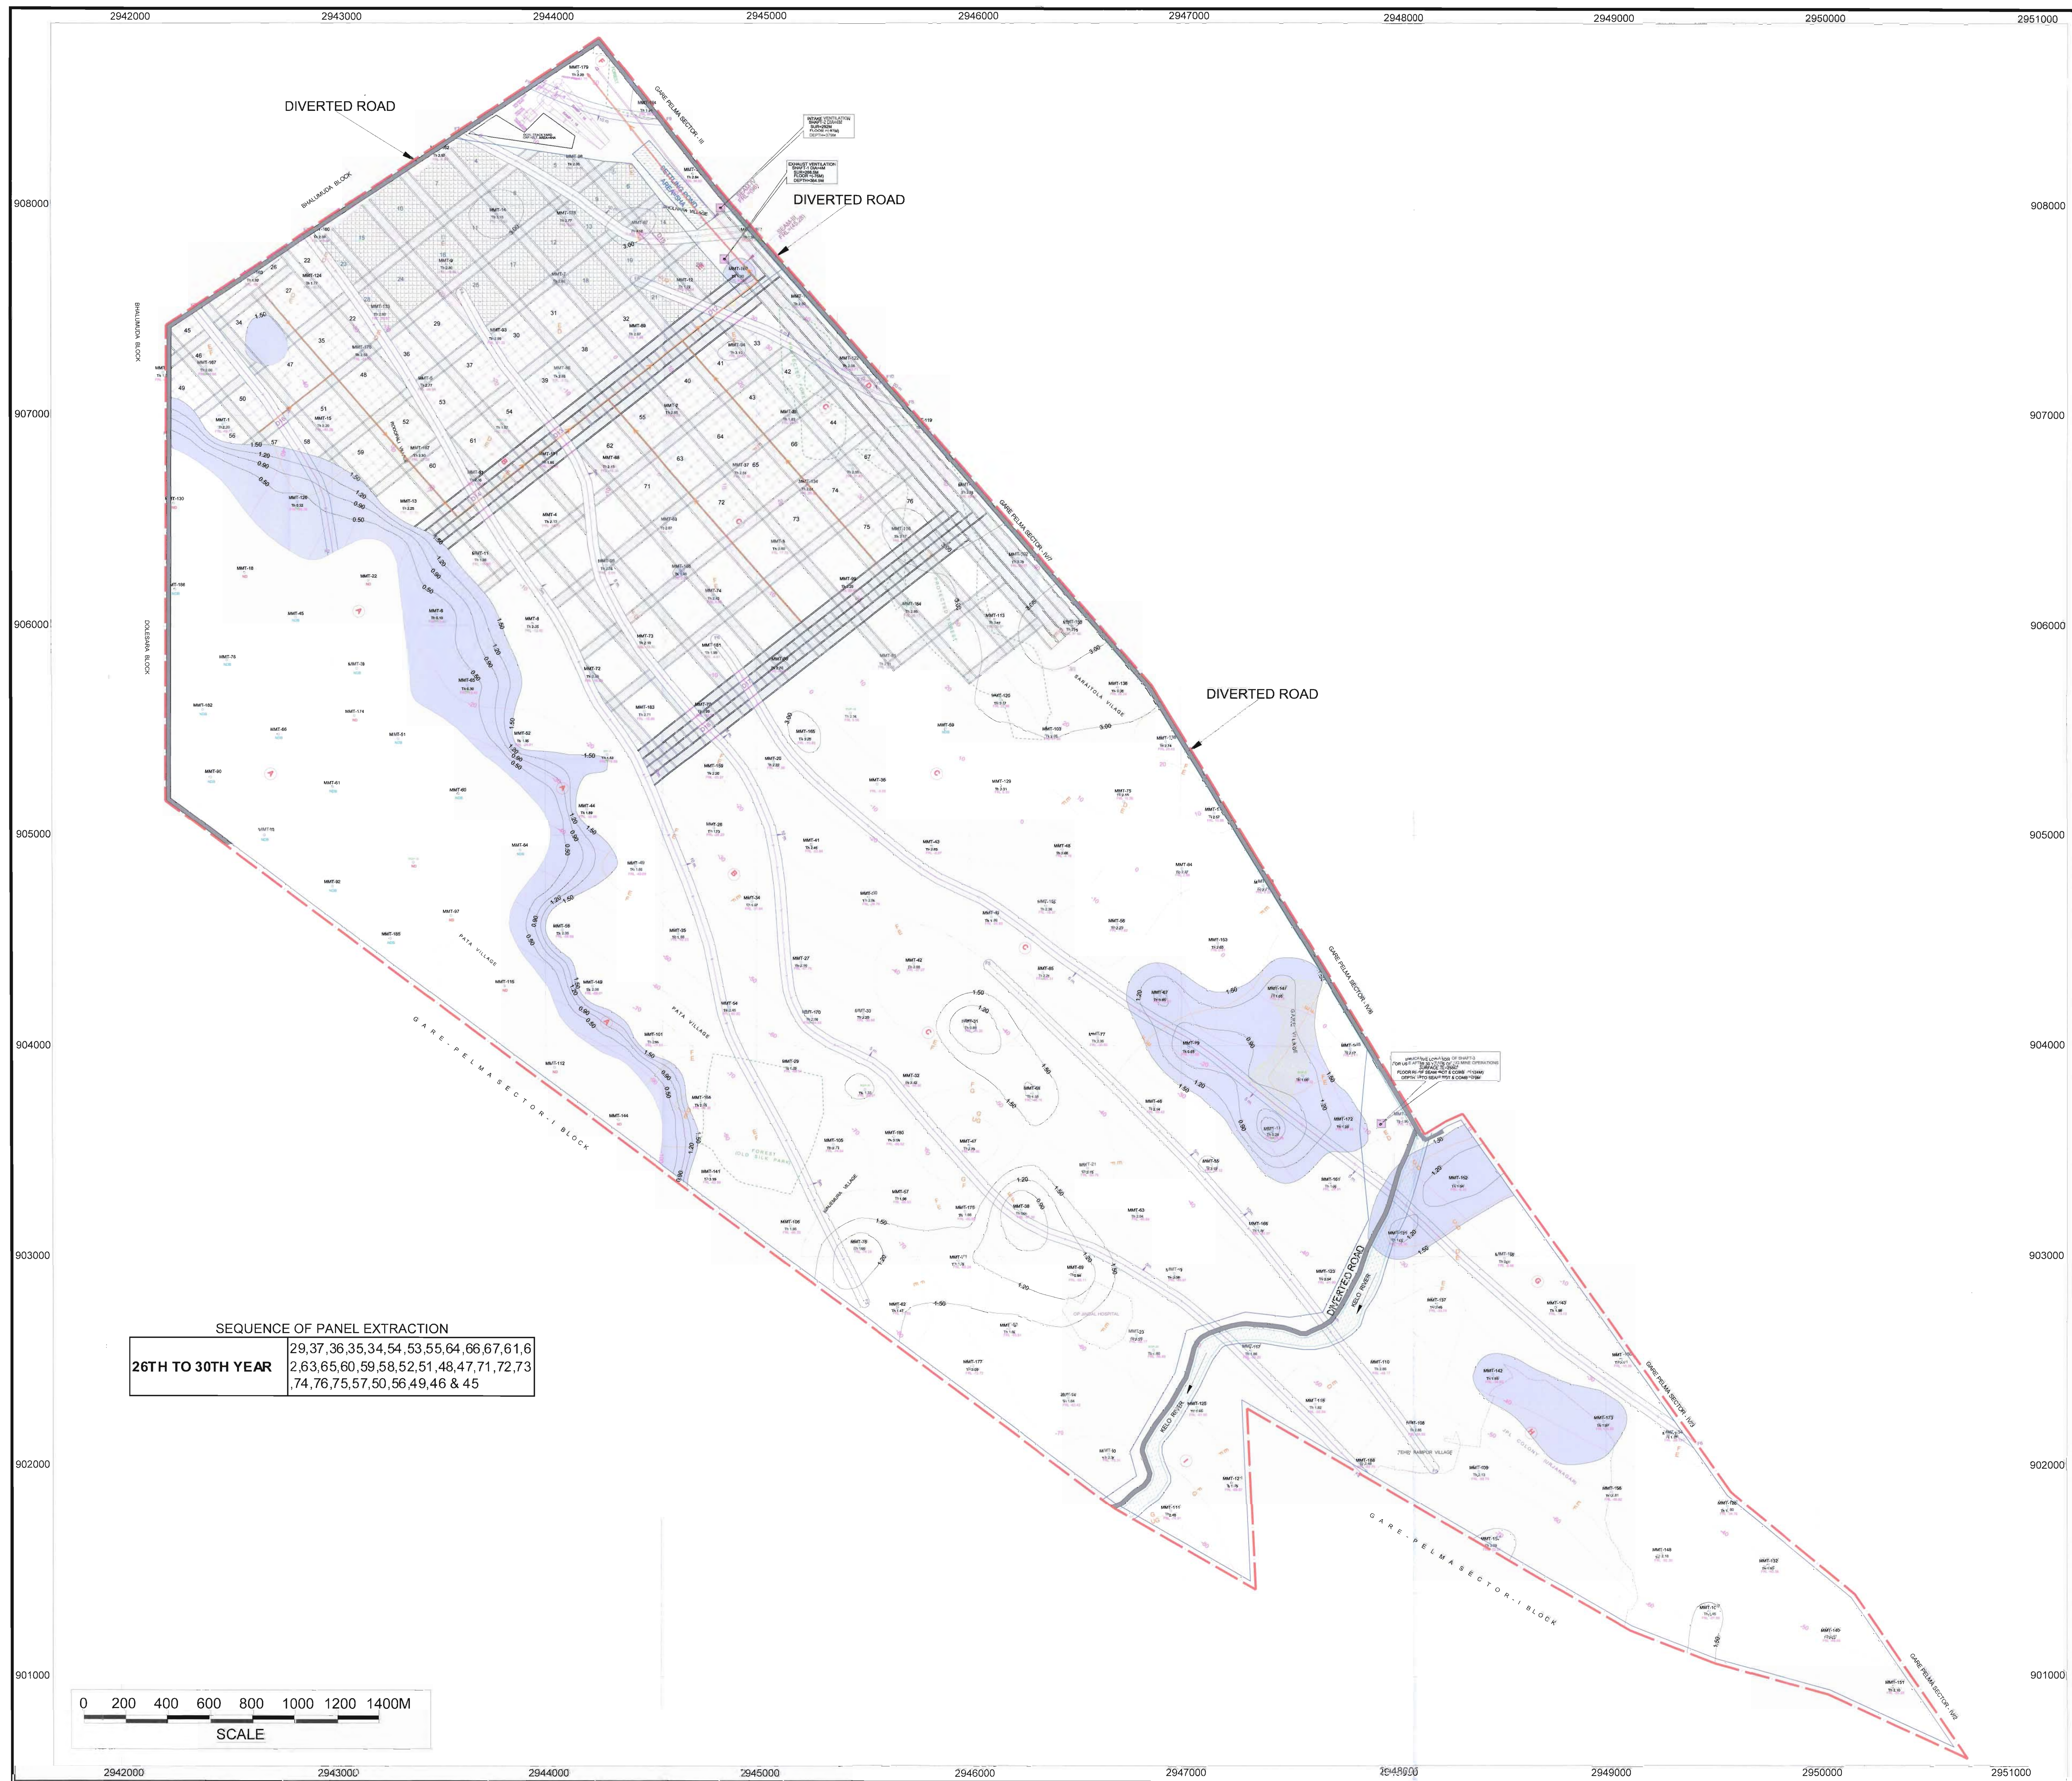


N

W E S

LEGEND

- BLOCK BOUNDARY
- BOREHOLE DRILLED BY MECL
- BOREHOLE DRILLED BY G.S.I
- EFFECTIVE THICKNESS IN METRES
- FLOOR REDUCED LEVEL
- FLOOR CONTOUR
- FAULT WITH THROW
- THICKNESS CONTOUR
- GRADE LINE
- RIVER / NALA
- VILLAGE
- FOREST BOUNDARY
- DEVELOPMENT DRIVAGES
- BARRIER
- LESS THAN 1.50M THICKNESS
- DEPILLARING
- FACILITY
- DRIFT WITH NUMBER
- PANEL NUMBER
- COAL TRANSPORT ROUTE

SEQUENCE OF PANEL EXTRACTION	
26TH TO 30TH YEAR	29,37,36,35,34,54,53,55,64,66,67,61,6 2,63,65,60,59,58,52,51,48,47,71,72,73 .74,76,75,57,50,56,49,46 & 45

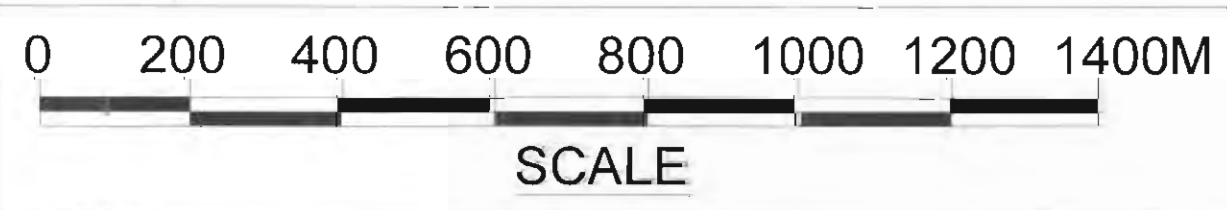

MIN MEC CONSULTANCY PVT. LTD.
NEW DELHI, PH. 29534777, 29535991
An ISO 9001 : 2008 Approved Company

CLIENT: MAHARASHTRA STATE POWER GENERATION COMPANY LTD. (MSPGCL)



PROJECT: GARE PALMA SECTOR-II COAL MINE

TITLE: MINING PLAN & MINE CLOSURE PLAN
UG STAGE PLAN AT THE END OF 30TH YEAR (SEAM-III)


DRAWN BY: B.R. MATLOTIA
CHECKED BY: B.D. SHARMA
SCALE: 1 : 10,000
DATE: 30-06-2016
PLATE NO. XXVIII

Certified that the plan is correct

B.D. Sharma
R.Q.P. 3401203/2014-CPAM

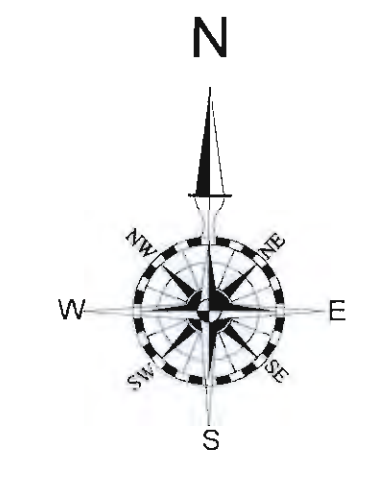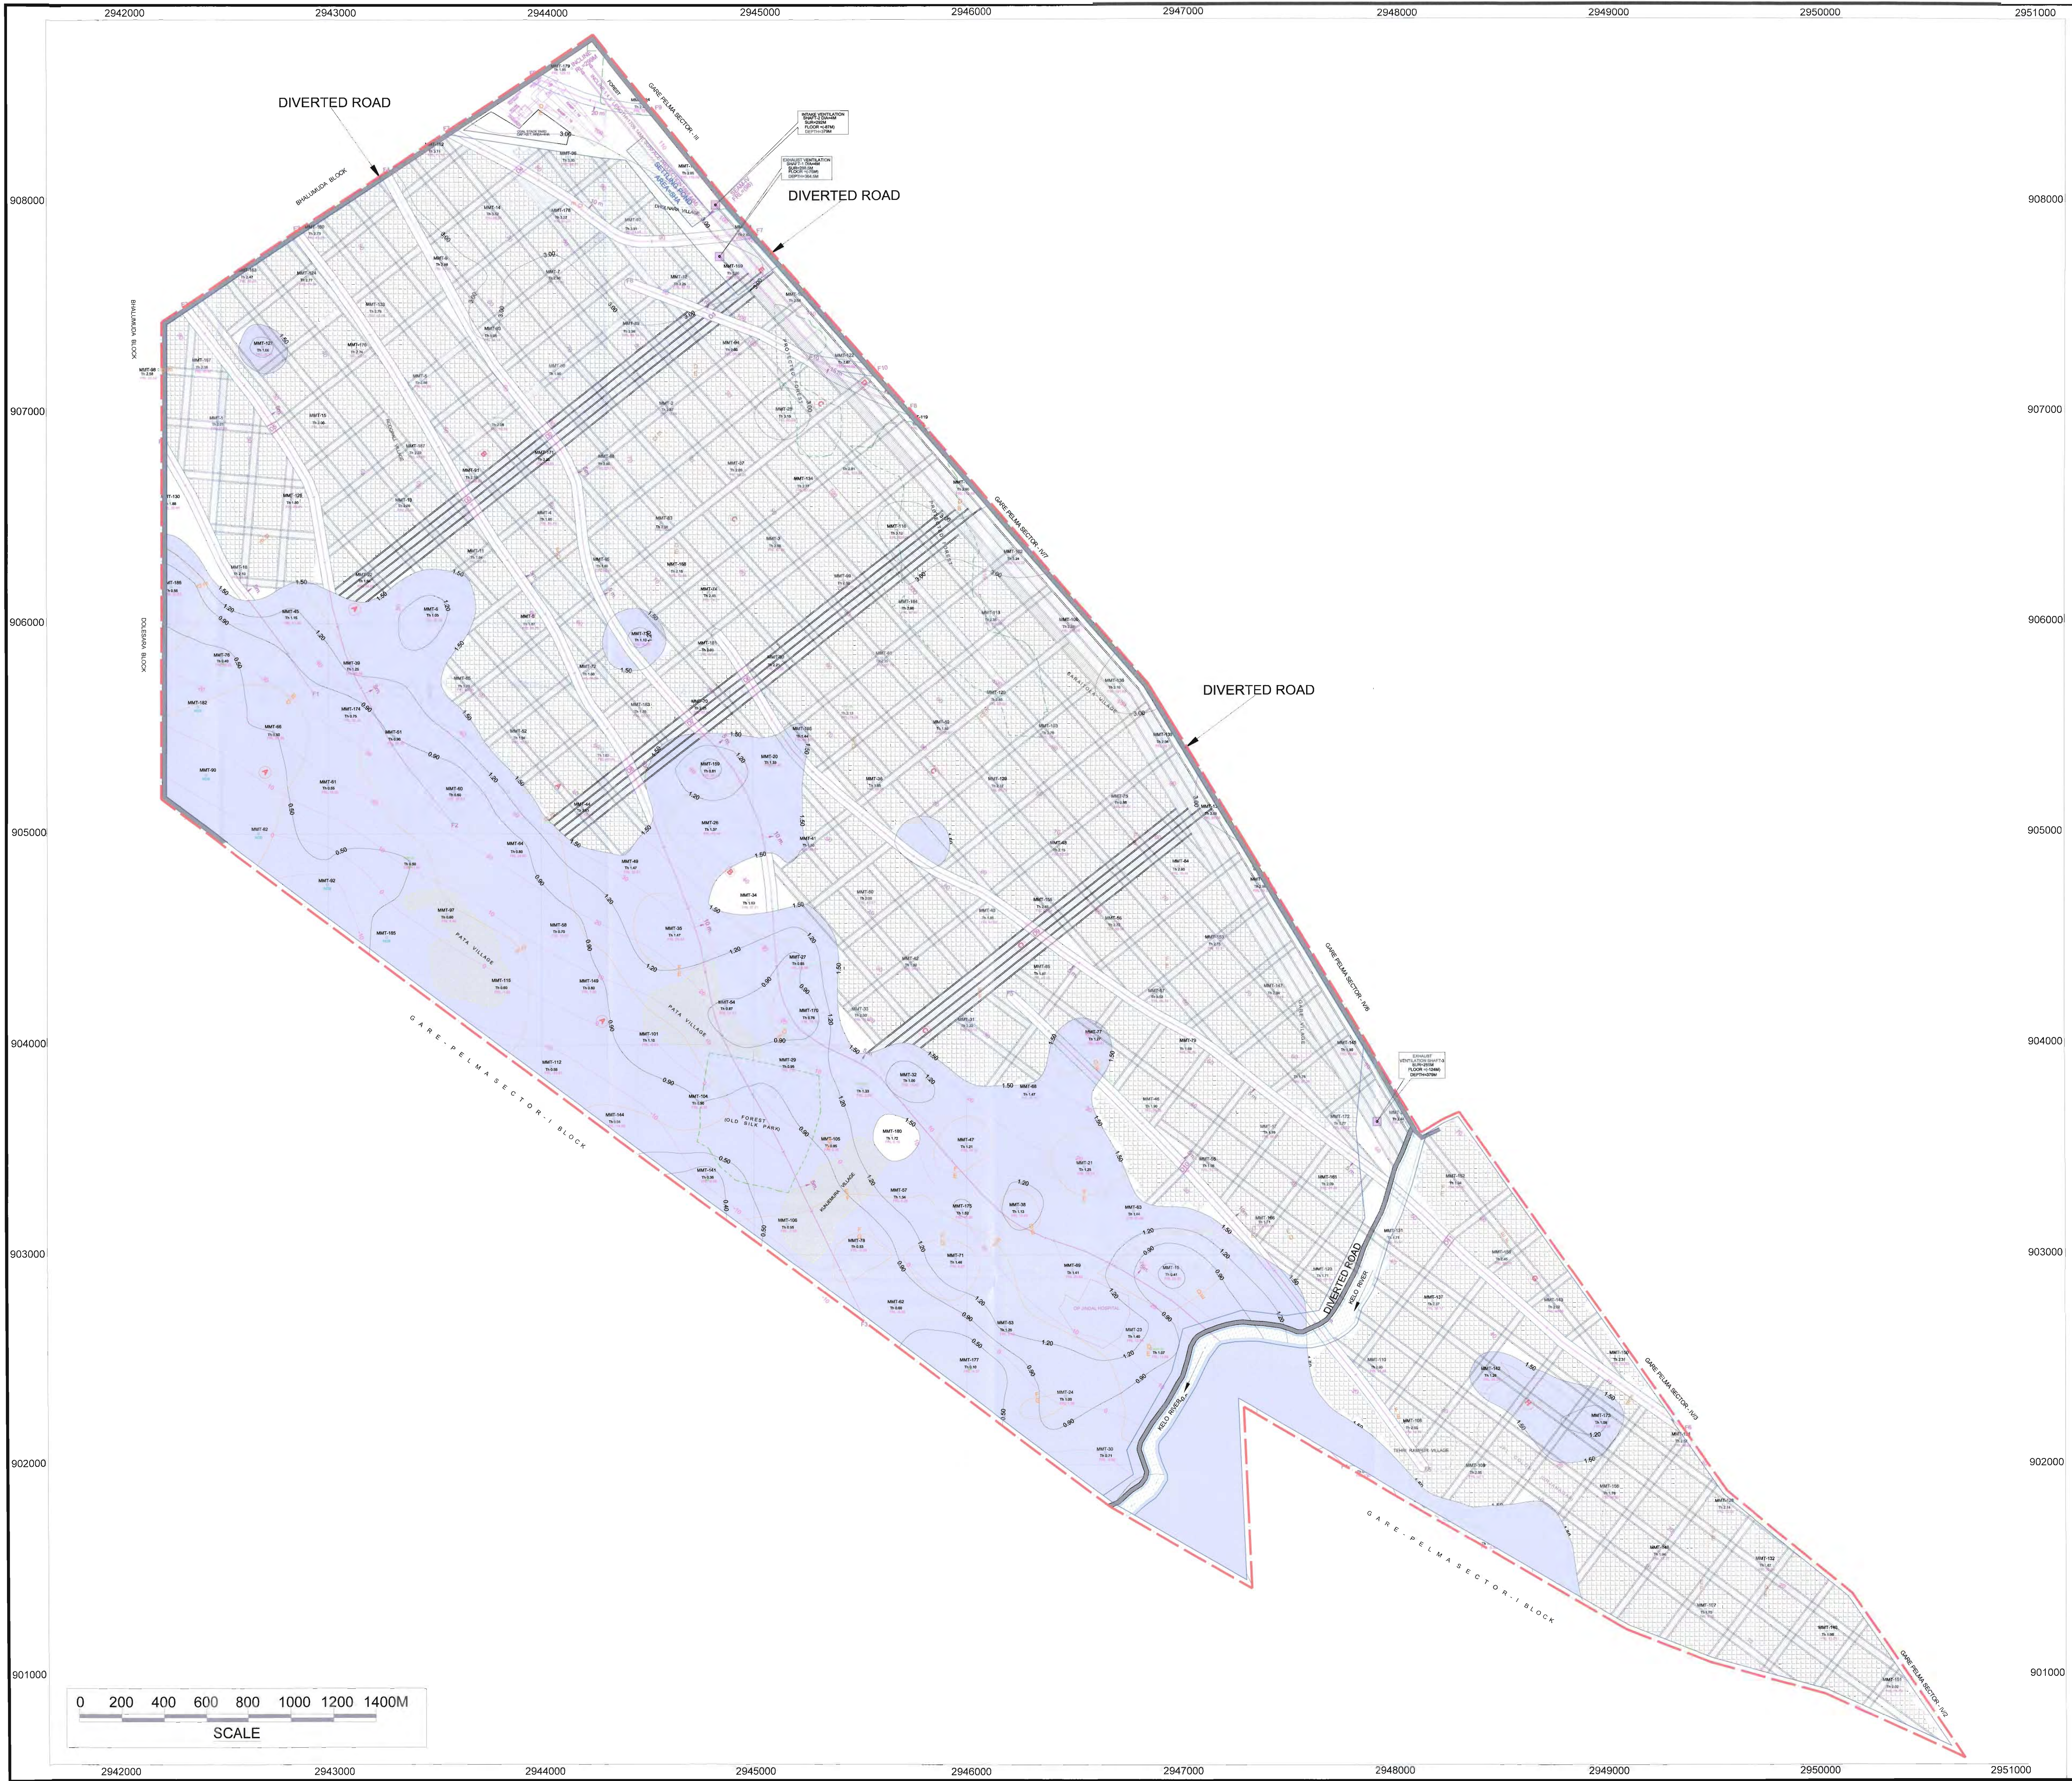


LEGEND :-	
	BLOCK BOUNDARY
	BOREHOLE DRILLED BY MECL
	BOREHOLE DRILLED BY G.S.I
	EFFECTIVE THICKNESS IN METRES
	FLOOR REDUCED LEVEL
	FLOOR CONTOUR
	FAULT WITH THROW
	THICKNESS CONTOUR
	GRADE LINE
	RIVER / NALA
	VILLAGE
	FOREST BOUNDARY
	DEVELOPMENT DRIVAGES
	BARRIER
	LESS THAN 1.50M THICKNESS
	DEPILLARING
	DRIFT WITH NUMBER

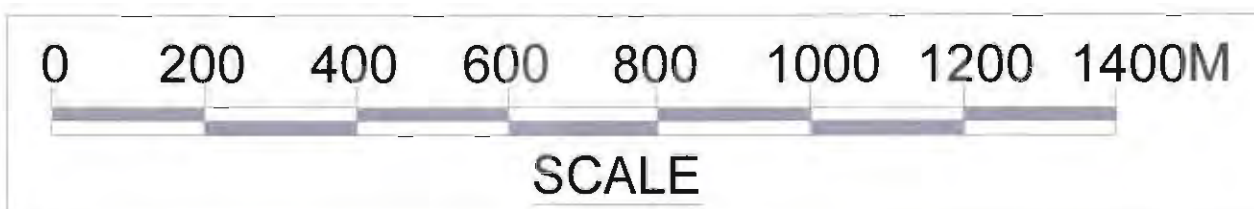

Certified that the plan is correct
B.D. Sharma
R.Q.P. 34012/03/2014-CPAM

	MIN MEC CONSULTANCY PVT. LTD. NEW DELHI, PH. 29534777, 29535891 An ISO 9001 : 2008 Approved Company	
CLIENT: MAHARASHTRA STATE POWER GENERATION COMPANY LTD. (MSPGCL)		
PROJECT: GARE PALMA SECTOR-II COAL MINE		
TITLE: MINING PLAN & MINE CLOSURE PLAN UG STAGE PLAN AT THE END OF SEAM-IV (40TH YEAR)		
DRAWN BY: B.R. MATLOTIA	CHECKED BY: B.D. SHARMA	PLATE NO. XXIX
SCALE: 1 : 10,000	DATE: 30-06-2016	

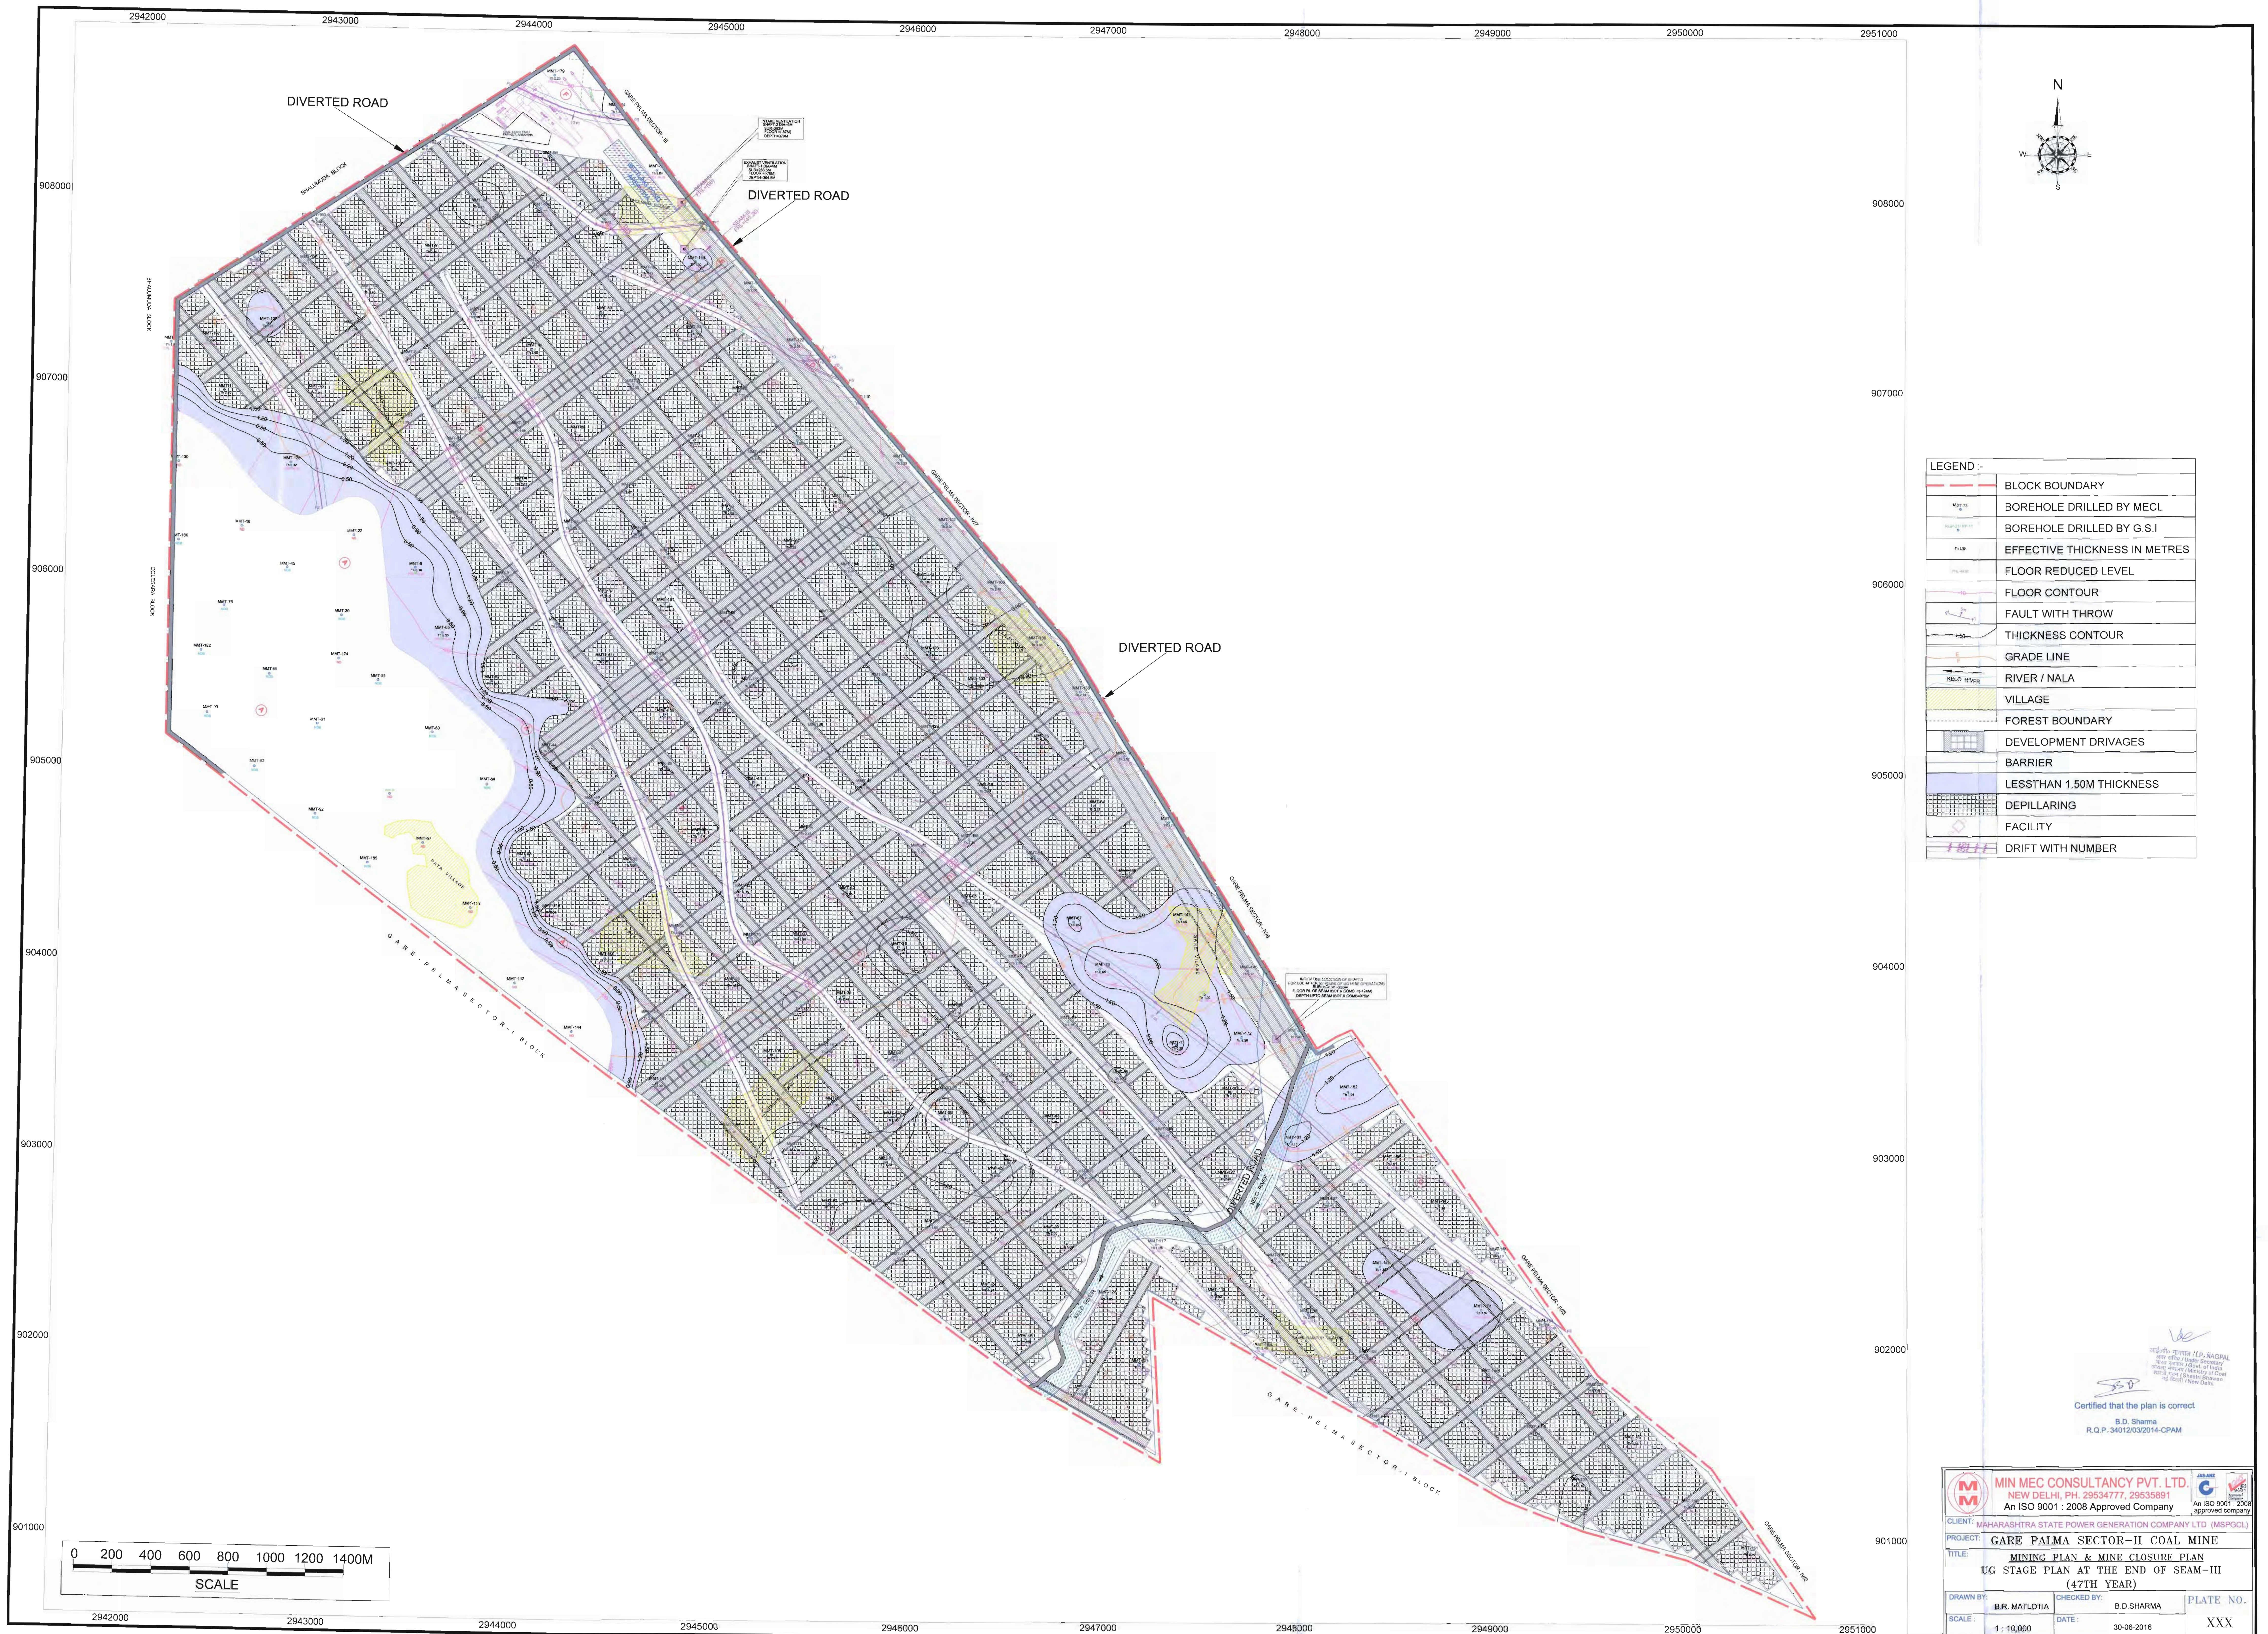

Certified that the plan is correct.
B.D. Sharma
R.Q.P. 34012/03/2014-CPAM



MIN MEC CONSULTANCY PVT. LTD. NEW DELHI, PH. 29534777, 29535891 An ISO 9001 : 2008 Approved Company		
CLIENT: MAHARASHTRA STATE POWER GENERATION COMPANY LTD. (MSPGCL)		
PROJECT: GARE PALMA SECTOR-II COAL MINE		
TITLE: MINING PLAN & MINE CLOSURE PLAN UG STAGE PLAN AT THE END OF SEAM-III (47TH YEAR)		
DRAWN BY: B.R. MATLOTIA	CHECKED BY: B.D. SHARMA	PLATE NO. XXX
SCALE: 1 : 10,000	DATE: 30-06-2016	



LEGEND :-	
	BLOCK BOUNDARY
	BOREHOLE DRILLED BY MECL
	BOREHOLE DRILLED BY G.S.I
	EFFECTIVE THICKNESS IN METRES
	FLOOR REDUCED LEVEL
	FLOOR CONTOUR
	THICKNESS CONTOUR
	GRADE LINE
	RIVER / NALA
	VILLAGE
	FOREST BOUNDARY
	DEVELOPMENT DRIVAGES
	BARRIER
	LESS THAN 1.50M THICKNESS
	FACILITY
	DEPILLARING
	DRIFT

Certified that the plan is correct
B.D. Sharma
R.Q.P. 3461203/2014-CPAM

	MIN MEC CONSULTANCY PVT. LTD. NEW DELHI, PH. 29534777, 29535891 An ISO 9001 : 2008 Approved Company	
CLIENT: MAHARASHTRA STATE POWER GENERATION COMPANY LTD. (MSPGCL)		
PROJECT: GARE PALMA SECTOR-II COAL MINE		
TITLE: MINING PLAN & MINE CLOSURE PLAN UG STAGE PLAN AT THE END OF SEAM-II (56TH YEAR)		
DRAWN BY: B.R. MATLOTIA	CHECKED BY: B.D. SHARMA	DATE: 30-06-2016
SCALE: 1 : 10,000		PLATE NO.: XXXI

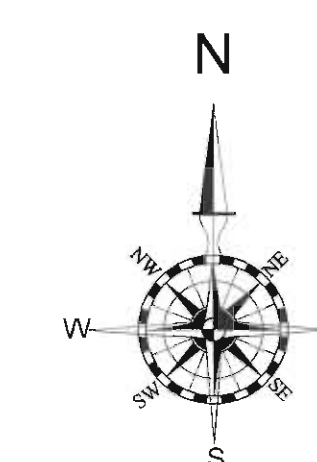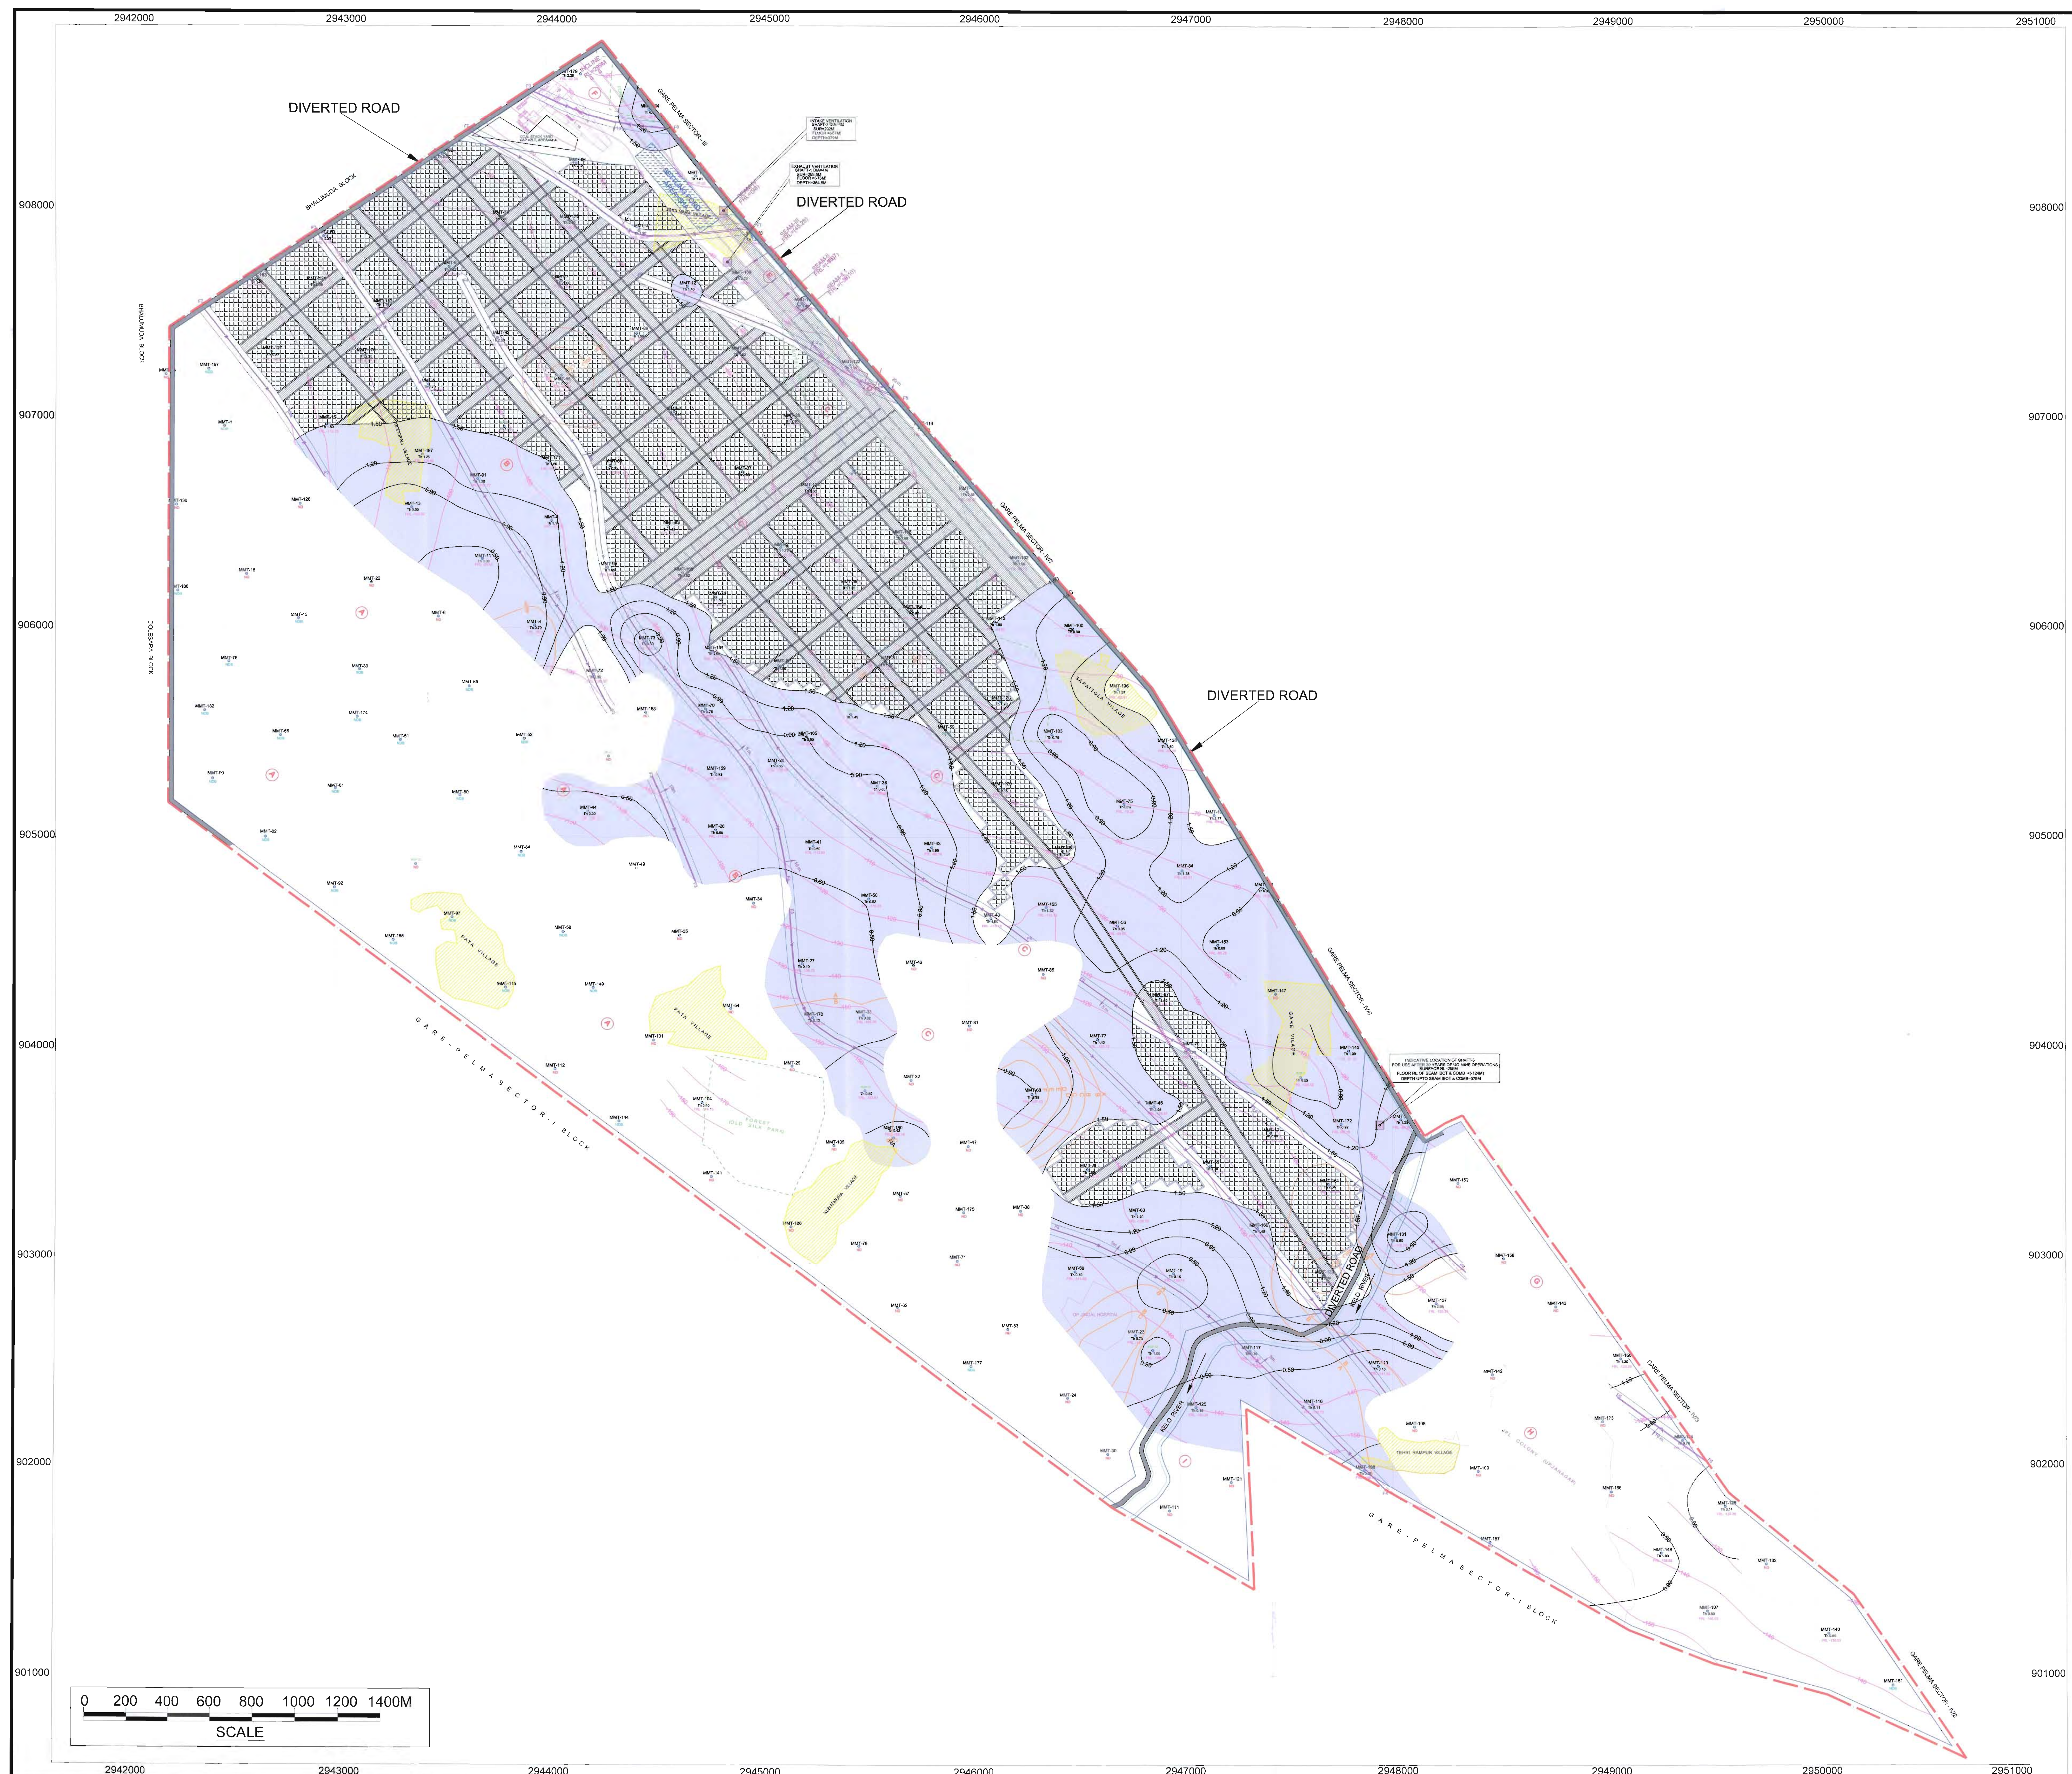


LEGEND :-	
	BLOCK BOUNDARY
	BOREHOLE DRILLED BY MECL
	BOREHOLE DRILLED BY G.S.I
	EFFECTIVE THICKNESS IN METRE
	FLOOR REDUCED LEVEL
	FAULT WITH THROW
	THICKNESS CONTOUR
	GRADE LINE
	RIVER / NALA
	VILLAGE
	FLOOR CONTOUR
	FOREST BOUNDARY
	DEVELOPMENT DRIVAGES
	BARRIER
	LESS THAN 1.50M THICKNESS
	FACILITY
	DEPILLARING
	DRIFT



आई.पी. नाग / I.P. NAG
अवर सचिव / Under Secretary
भारत सरकार / Govt. of India
कोषागार मंत्रालय / Ministry of
रक्षा / Shastri Bhawan
New Delhi, India

Certified that the plan is correct


B.D. Sharma
R.Q.P. 34012/03/2014-CPAM

	MIN MEC CONSULTANCY PVT. LTD. NEW DELHI, PH. 29534777, 29535891 An ISO 9001 : 2008 Approved Company		
	CLIENT: MAHARASHTRA STATE POWER GENERATION COMPANY LTD. (MSPG)		
PROJECT:	GARE PALMA SECTOR-II COAL MINE		
TITLE:	MINING PLAN & MINE CLOSURE PLAN UG STAGE PLANT AT THE END OF SEAM-III (64TH YEAR)		
DRAWN BY:	B.R. MATLOTIA	CHECKED BY:	B.D. SHARMA
SCALE:	1 : 10,000	DATE:	30-06-2016
			PLATE NO. XXXIII

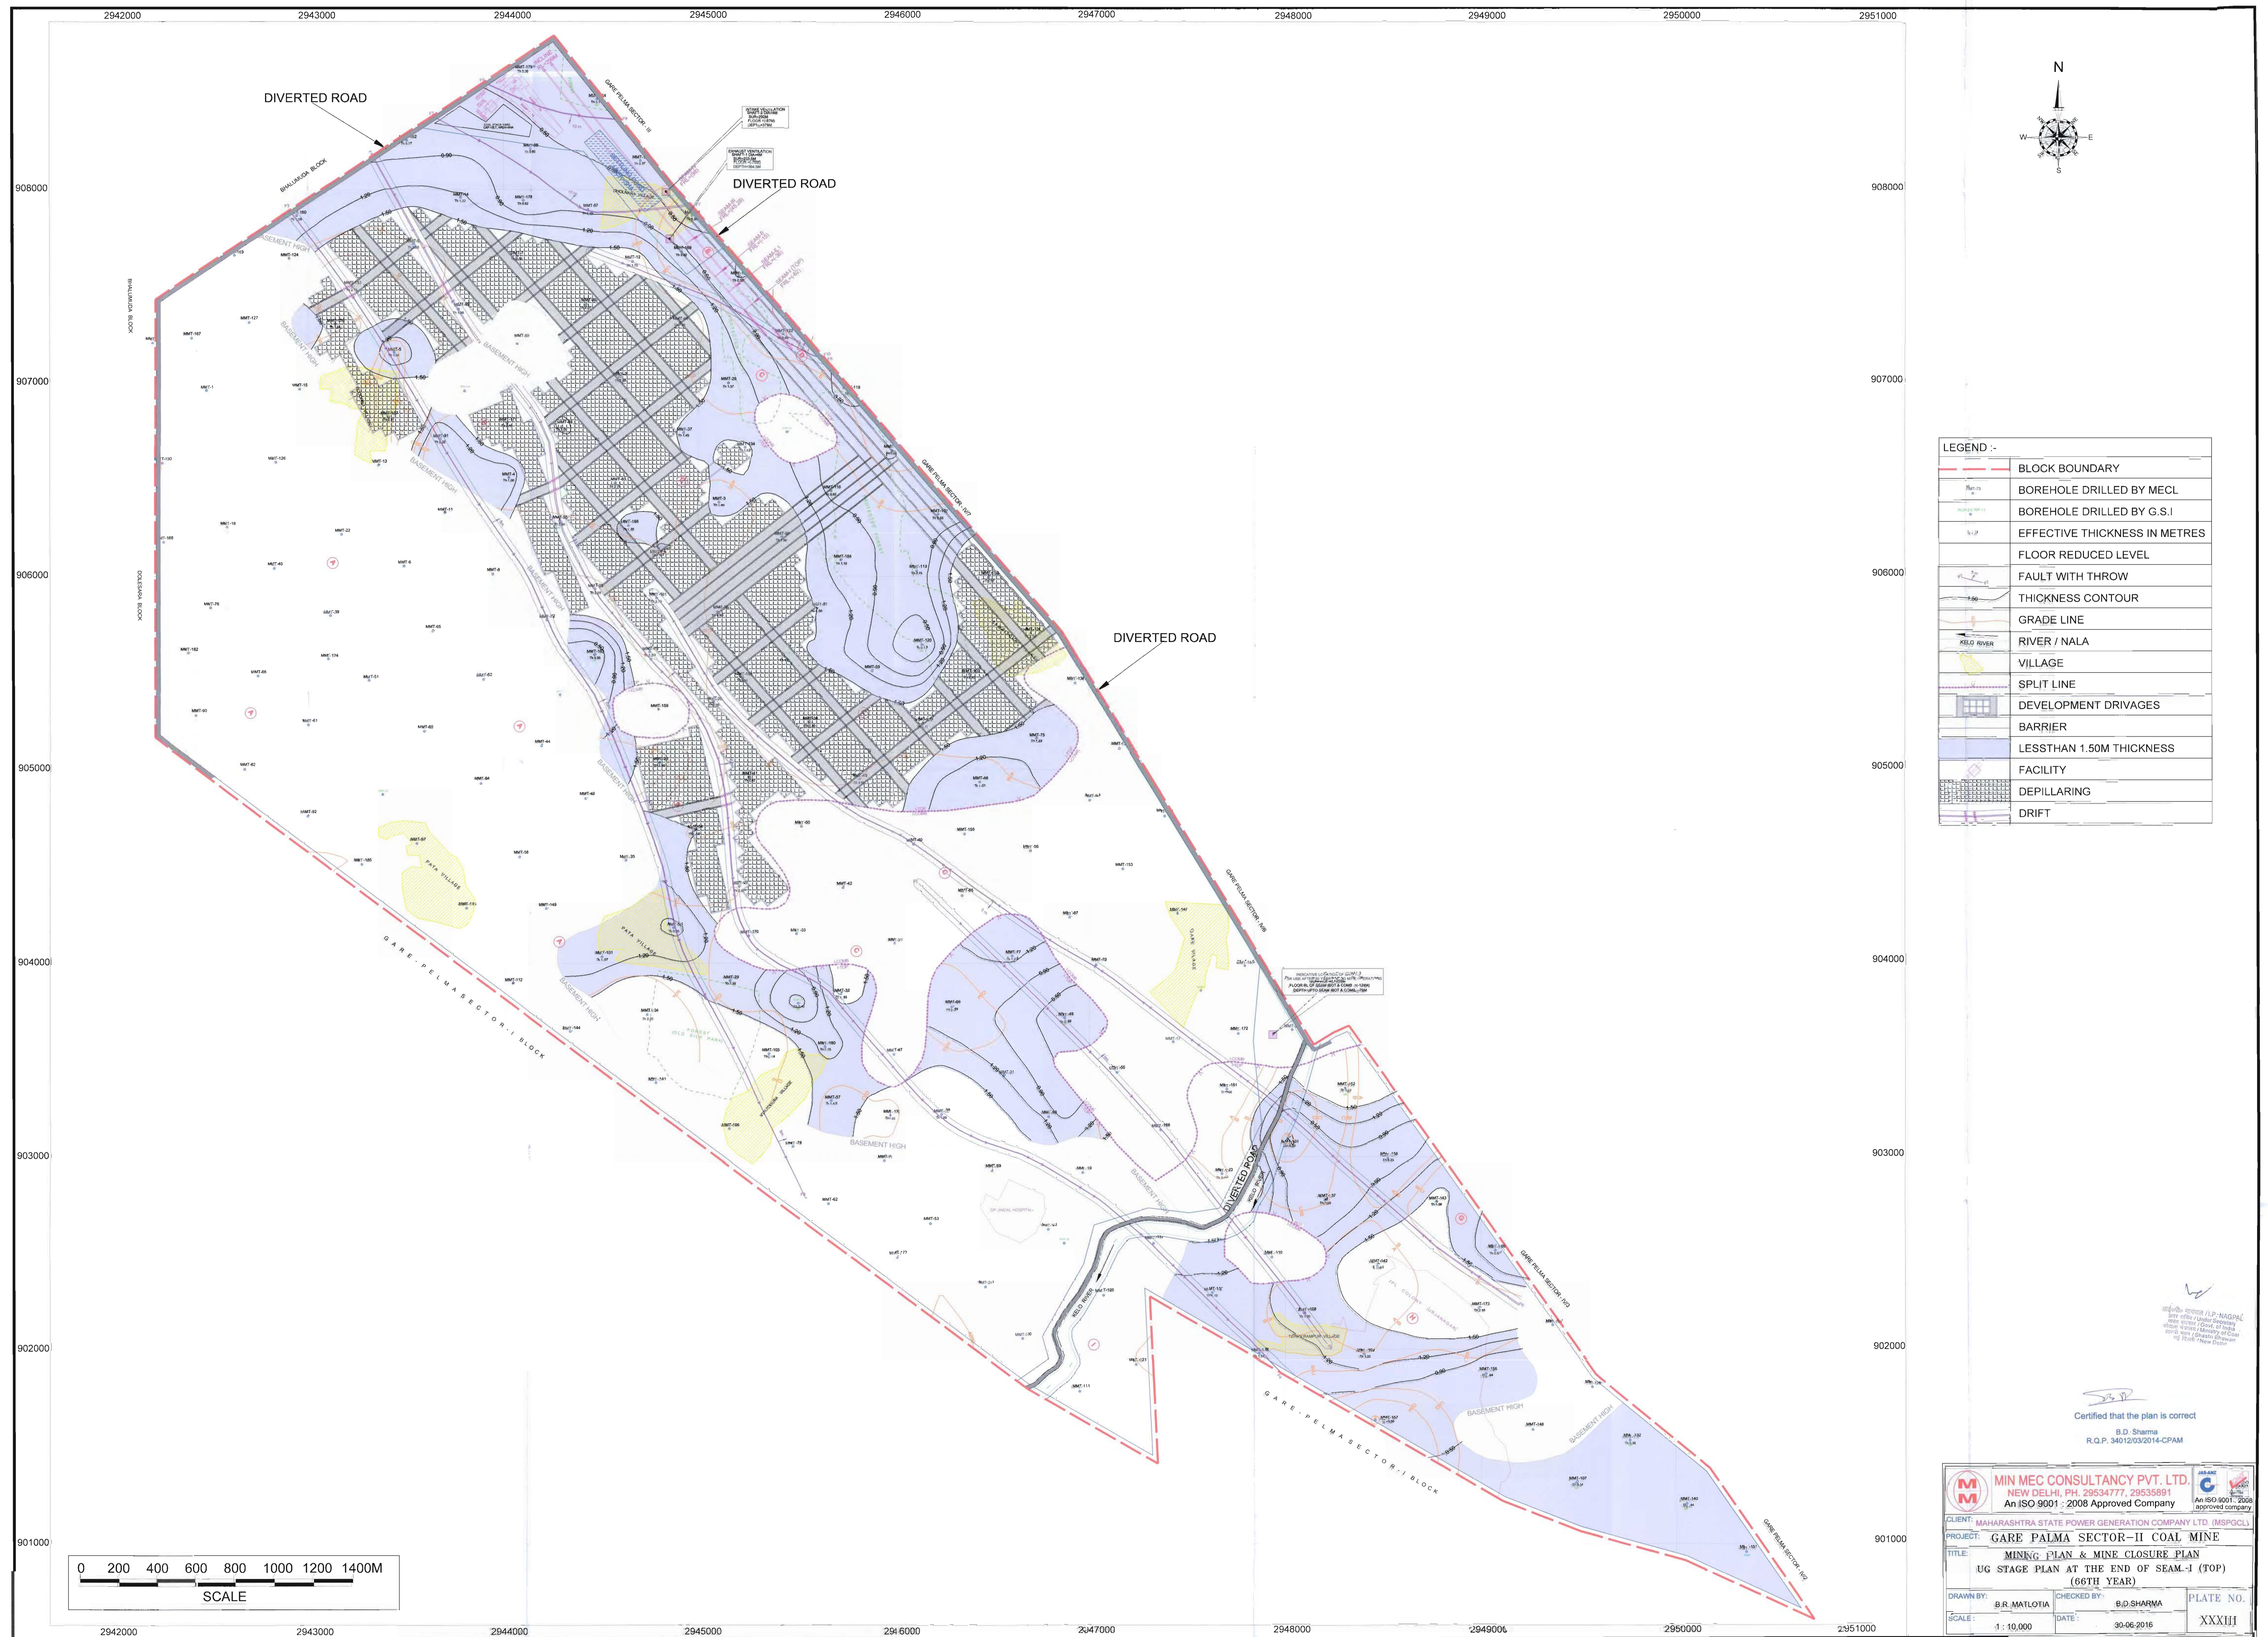

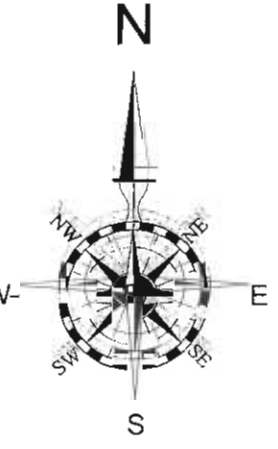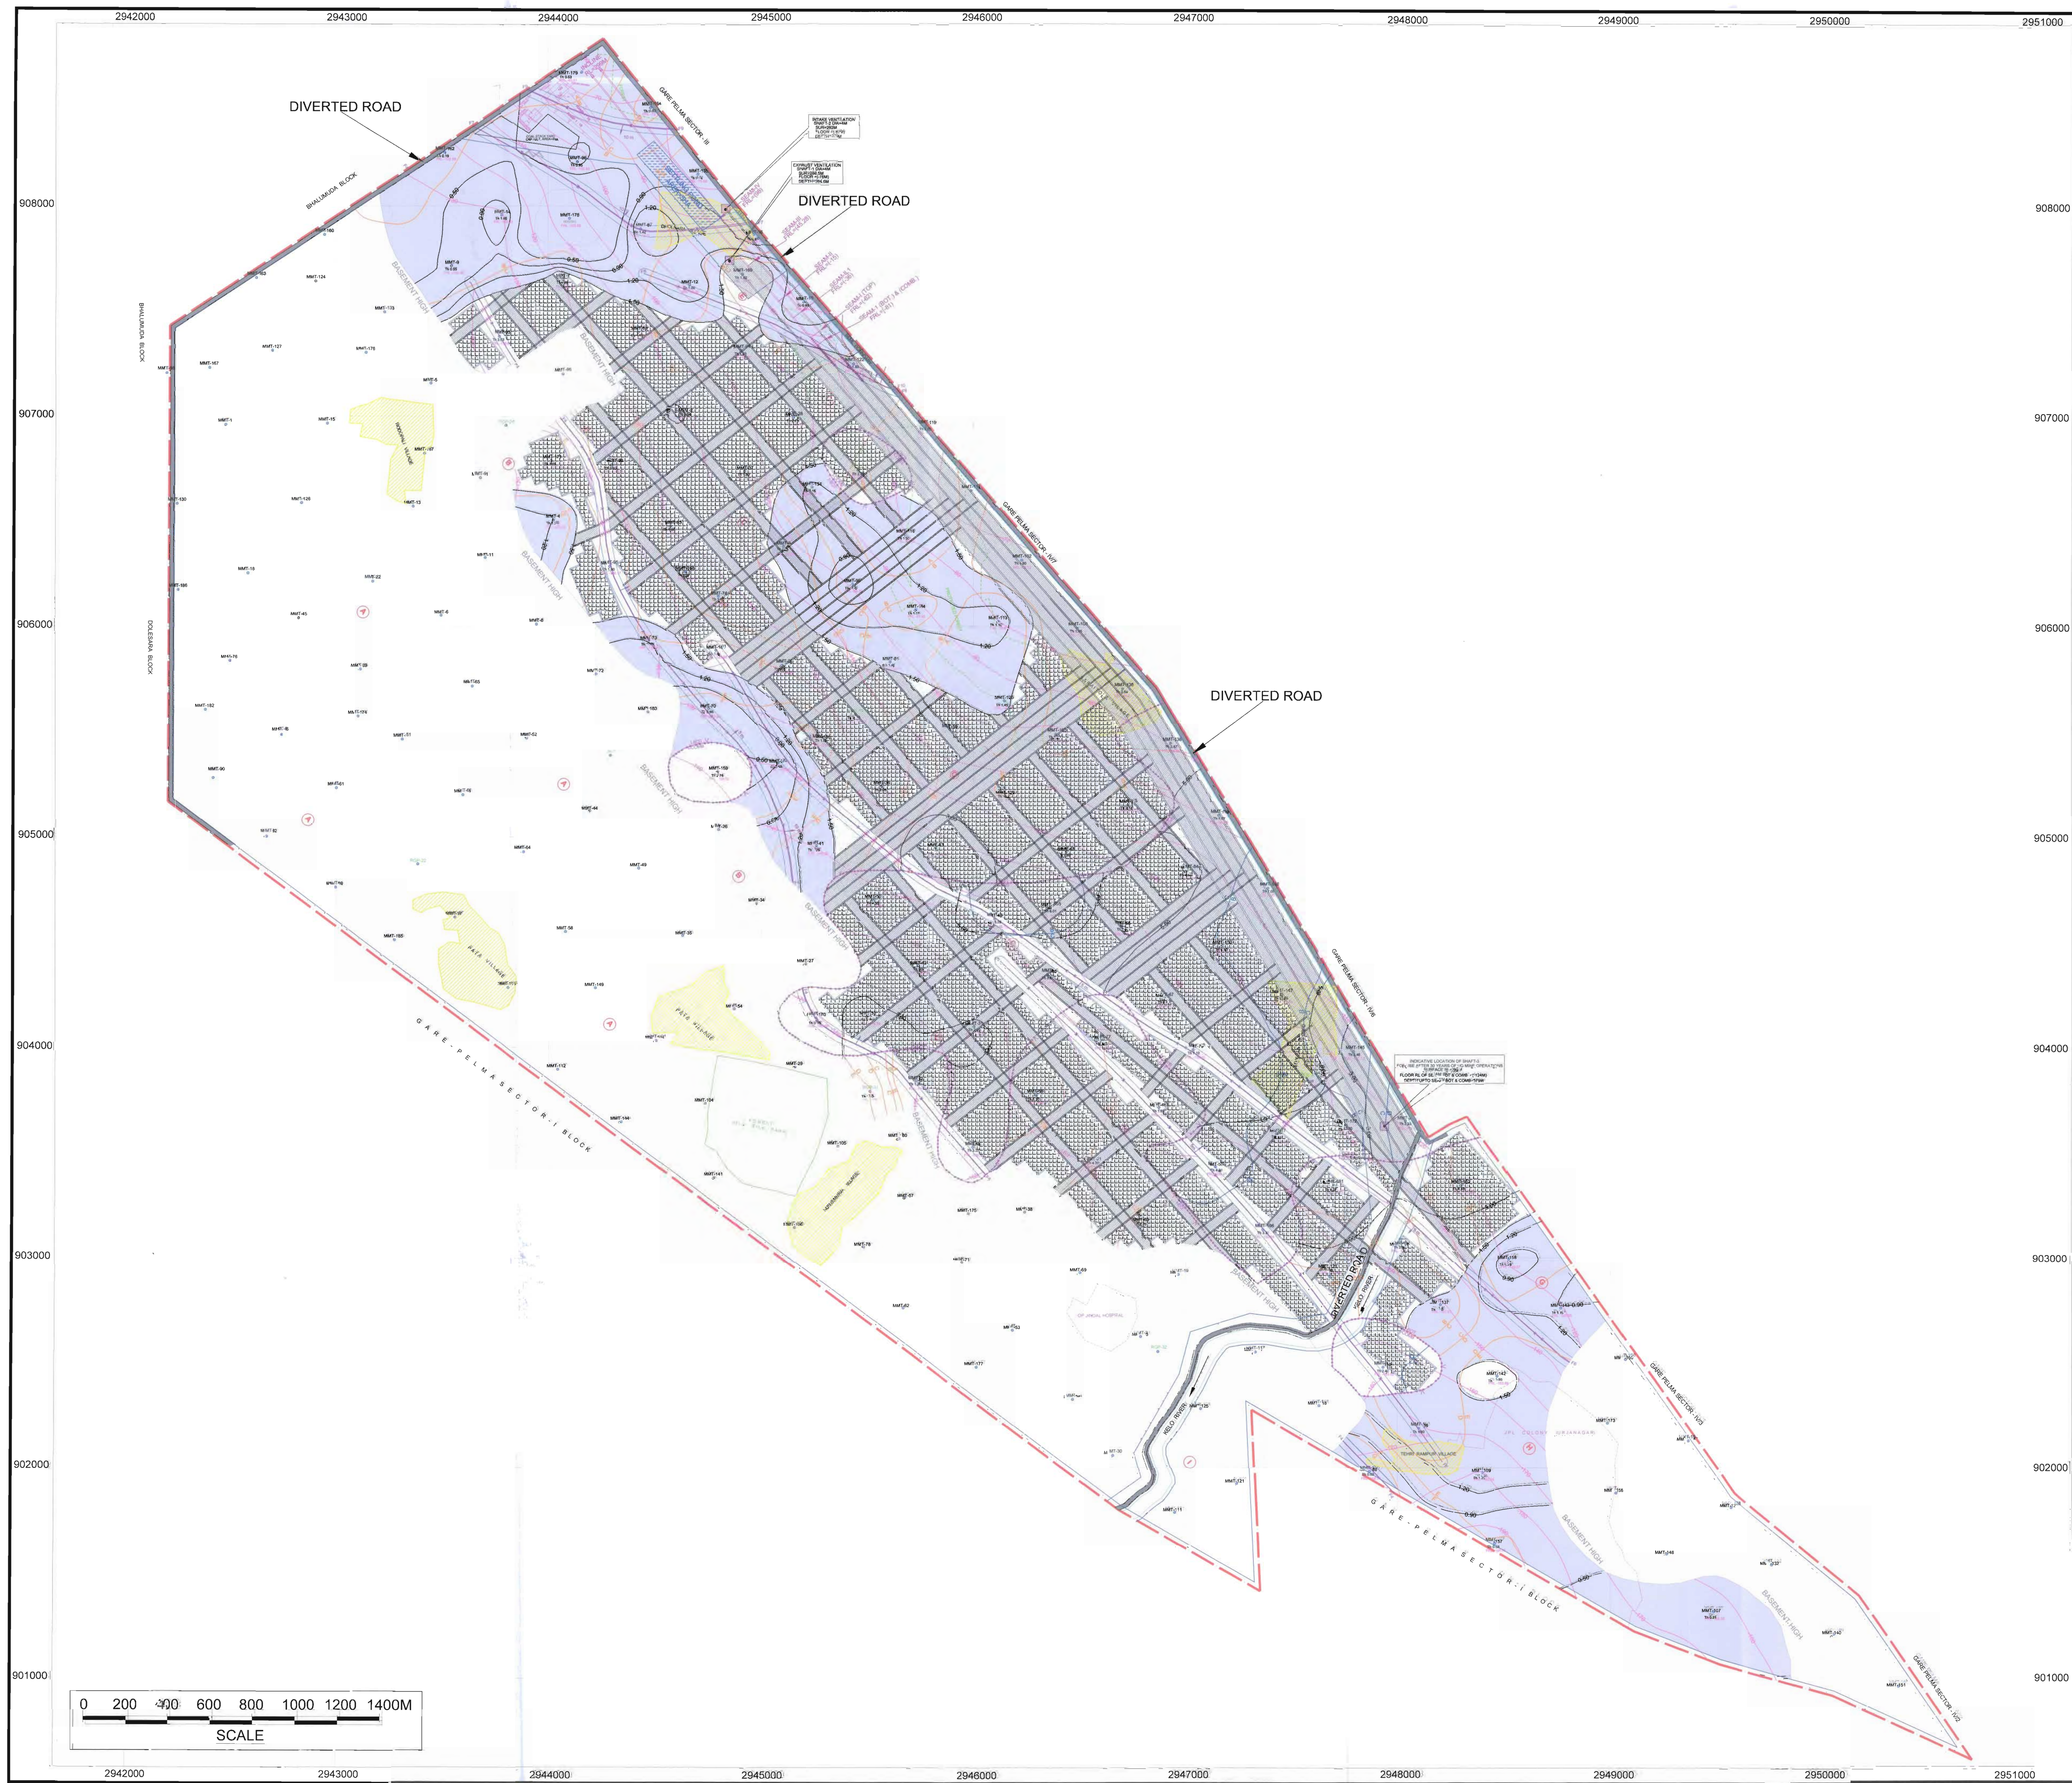

LEGEND :-	
	BLOCK BOUNDARY
	BOREHOLE DRILLED BY MECL
	BOREHOLE DRILLED BY G.S.I
	EFFECTIVE THICKNESS IN METRES
	FLOOR REDUCED LEVEL
	FLOOR CONTOUR
	FAULT WITH THROW
	THICKNESS CONTOUR
	GRADE LINE (I BOT.)
	GRADE LINE (SEAM-I COMB.)
	RIVER / NALA
	VILLAGE
	SPLIT LINE
	FOREST BOUNDARY
	DEVELOPMENT DRIVAGES
	BARRIER
	LESS THAN 1.50M THICKNESS
	DEPILLARING
	DRIFT

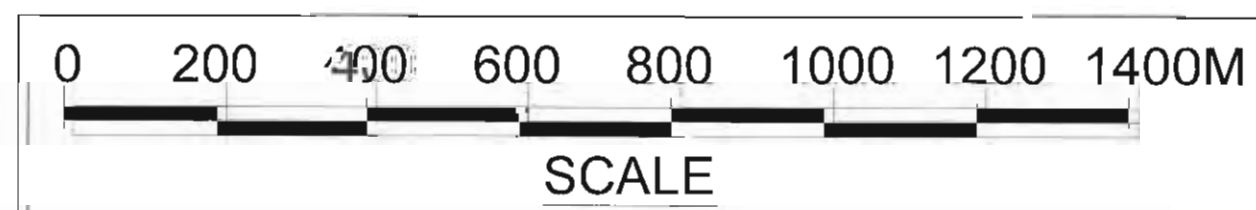

Certified that the plan is correct
B.D. Sharma
R.Q.P. 34012/03/2014-CPAM

MIN MEC CONSULTANCY PVT. LTD.
NEW DELHI, PH. 29534777, 29535891
An ISO 9001 : 2008 Approved Company







MAHARASHTRA STATE POWER GENERATION COMPANY LTD. (MSPGCL)
An ISO 9001 : 2008 approved company

PROJECT: **GARE PALMA SECTOR-II COAL MINE**

TITLE: **MINING PLAN & MINE CLOSURE PLAN**
UG STAGE PLAN AT THE END OF MINE 77TH YEAR
SEAM-I (BOT.) & (COMB.)

DRAWN BY: **B.R. MATLOTIA** CHECKED BY: **B.D. SHARMA** PLATE NO.: **XXXIV**




SCALE: **1"=10,000'** DATE: **30/06/2016**

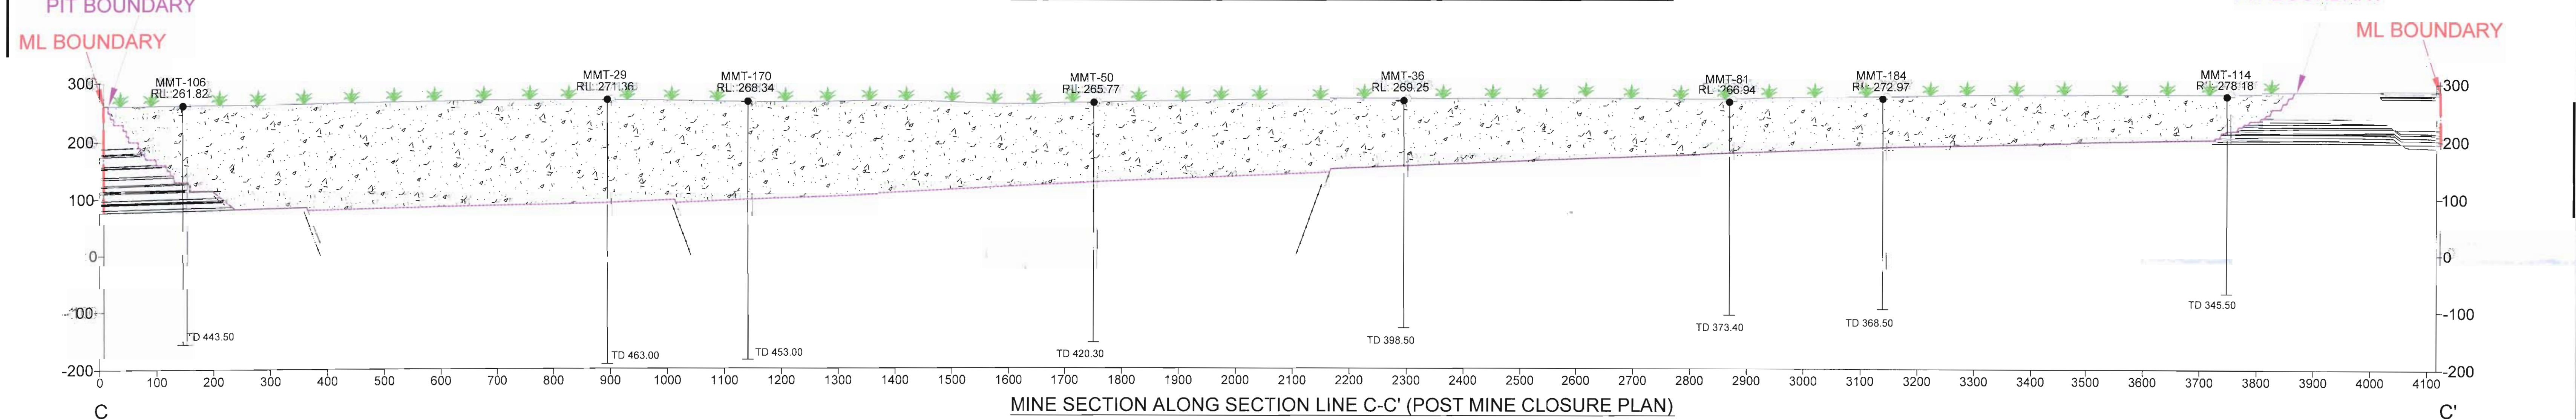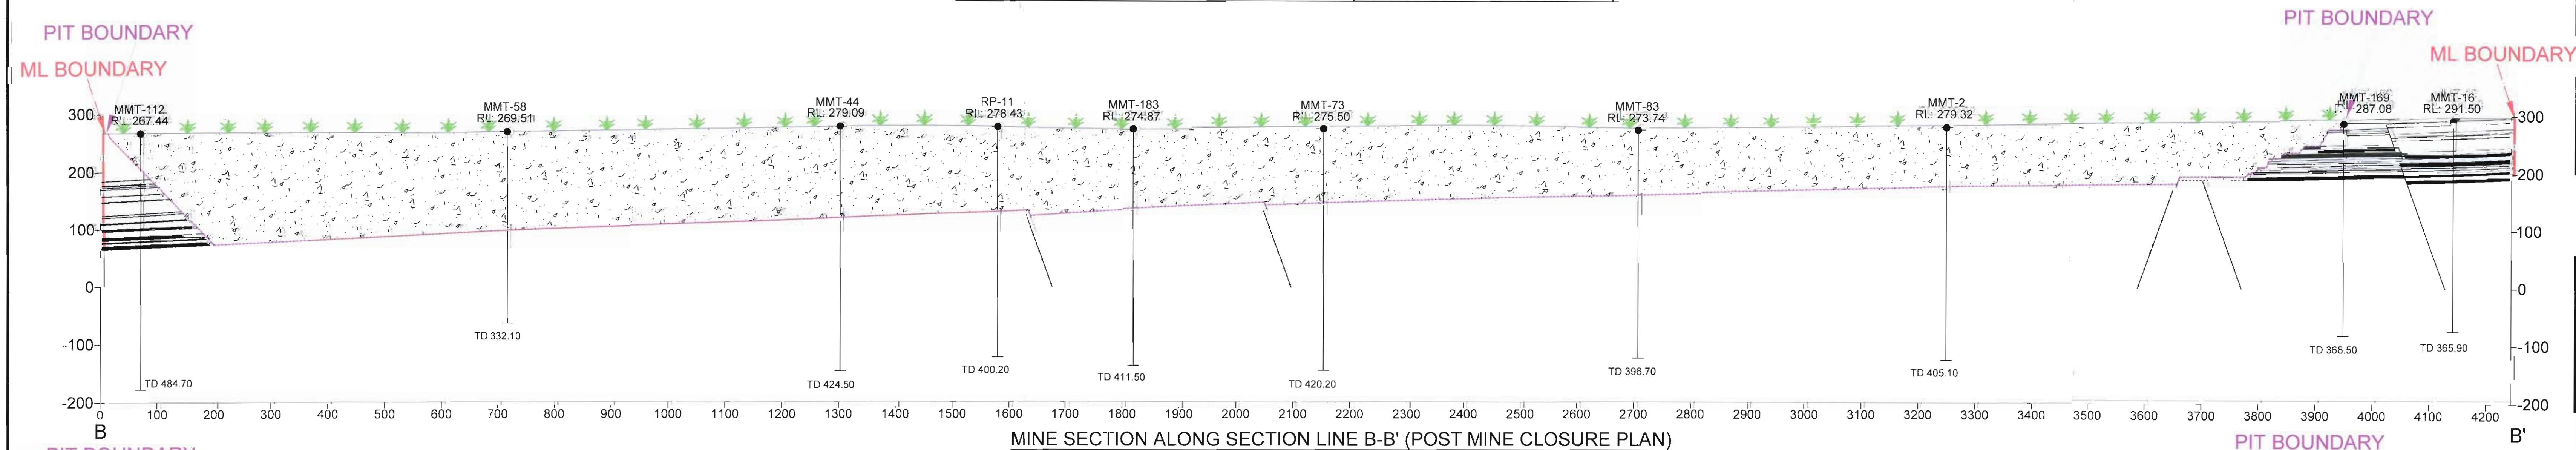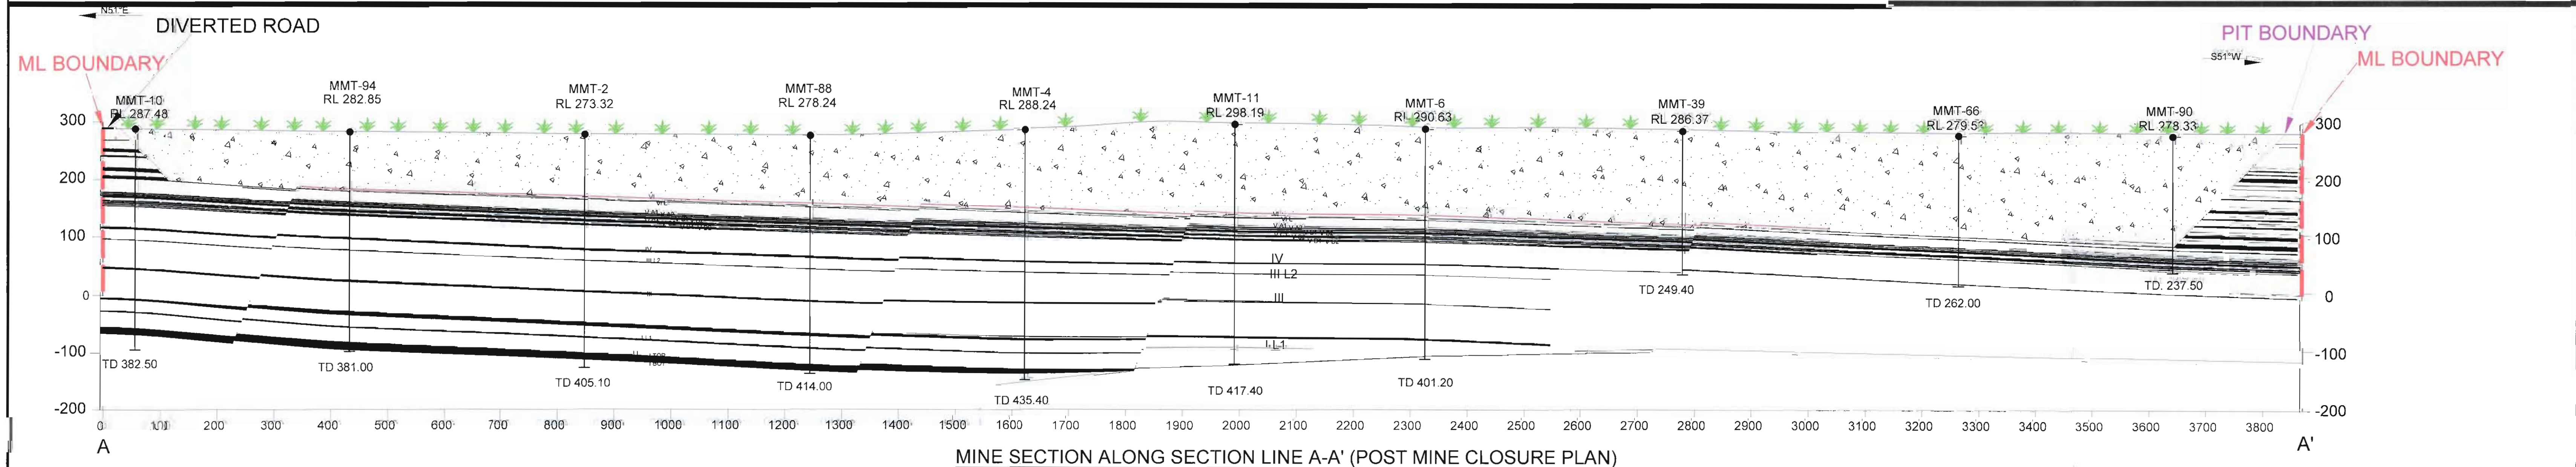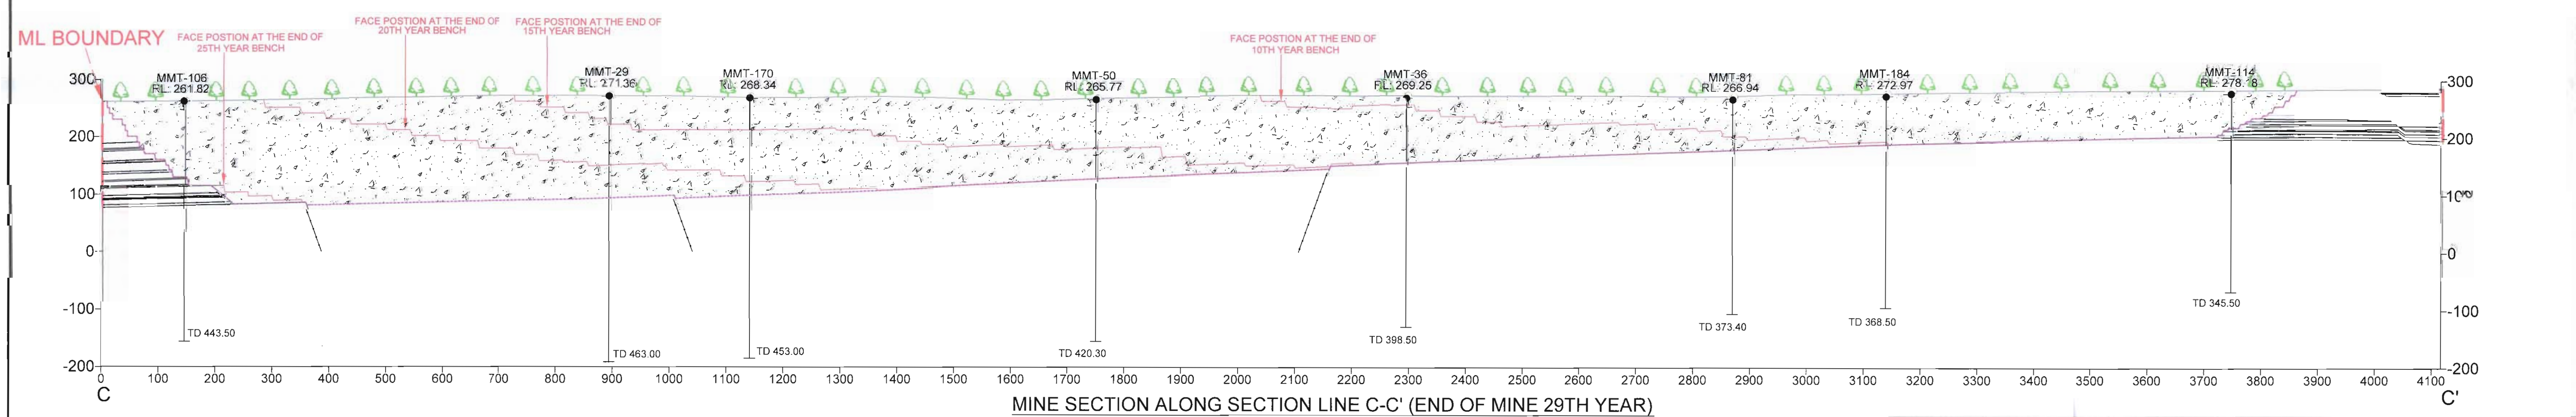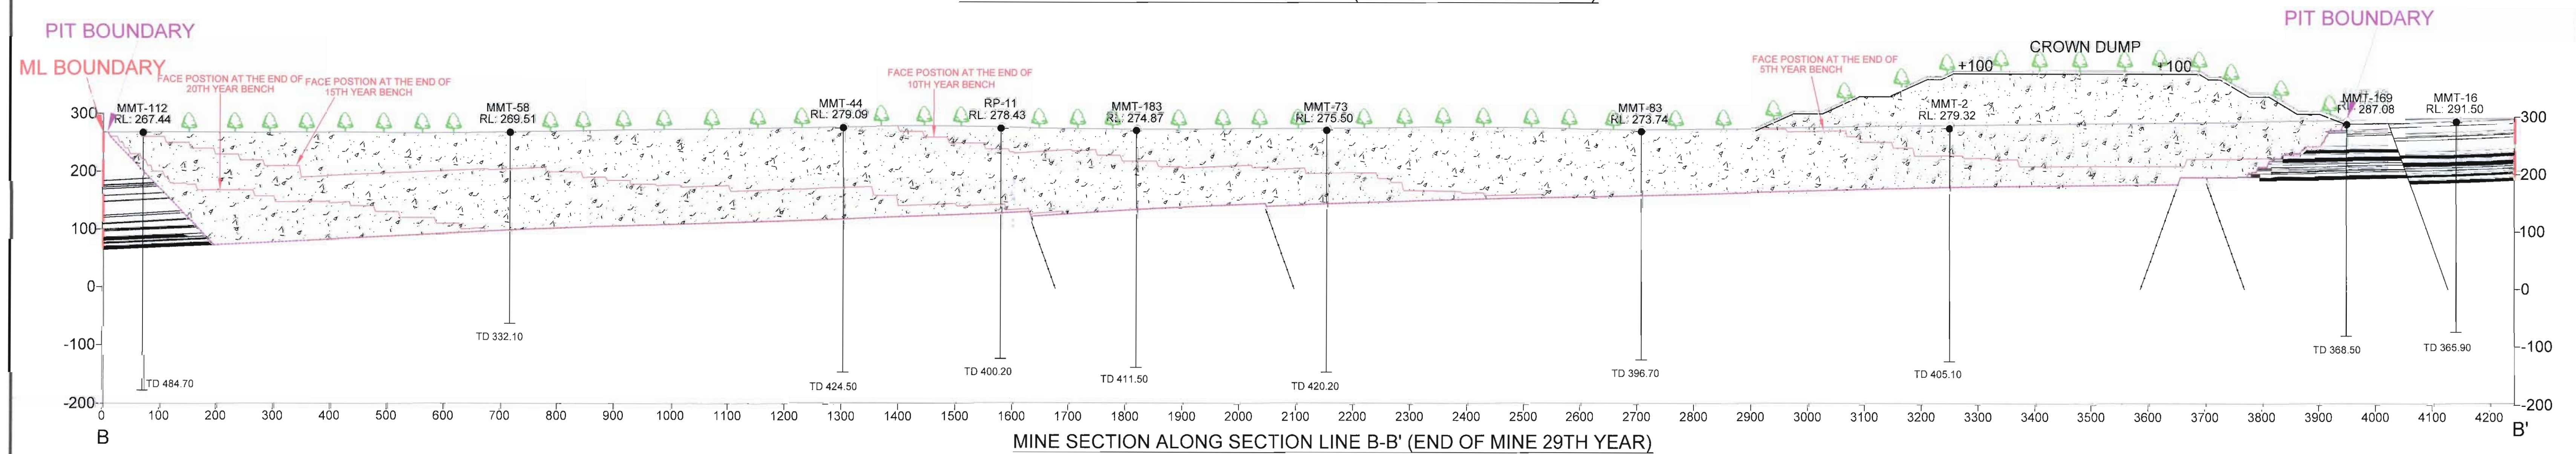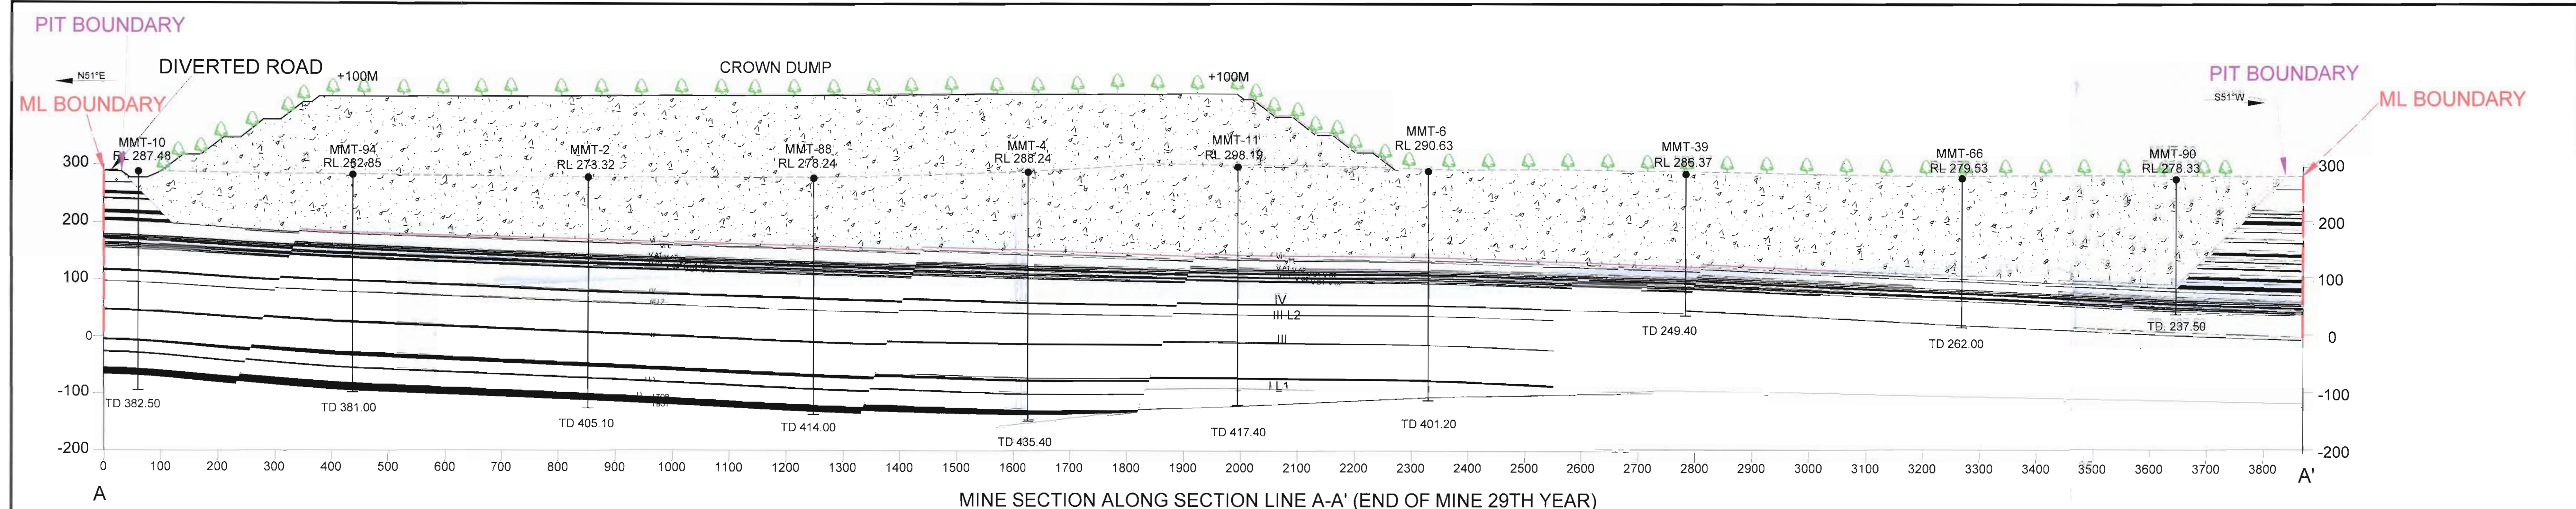

LEGEND :-	
	BLOCK BOUNDARY
	BOREHOLE DRILLED BY MECL
	REDUCED LEVEL (M)
	TOTAL DEPTH (M)
	OC ULTIMATE PIT LIMIT
	AGRICULTURE USE LAND
	PLANTATION
	BACKFILLING
	COAL SEAM

Certified that the plan is correct
B.D. Sharma
R.Q.P. 3401203/2014-CPAM

MIN MEC CONSULTANCY PVT. LTD. NEW DELHI, PH. 29534777, 29535891 An ISO 9001 : 2008 Approved Company		 MAHARASHTRA STATE POWER GENERATION COMPANY LTD. (MSPGCL)
PROJECT : GARE PALMA SECTOR-II COAL MINE TITLE : MINING PLAN & MINE CLOSURE PLAN MINE CROSS SECTIONS		
DRAWN BY : B.R. MATLOTIA SCALE : 1:5,000	CHECKED BY : B.D. SHARMA DATE : 30-06-2016	PLATE NO. : XXXV

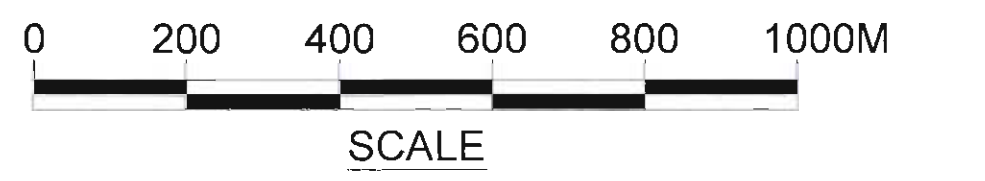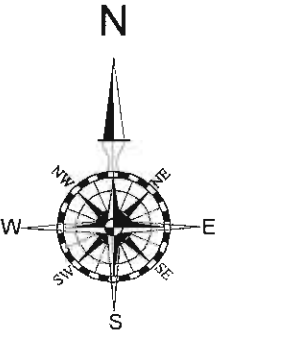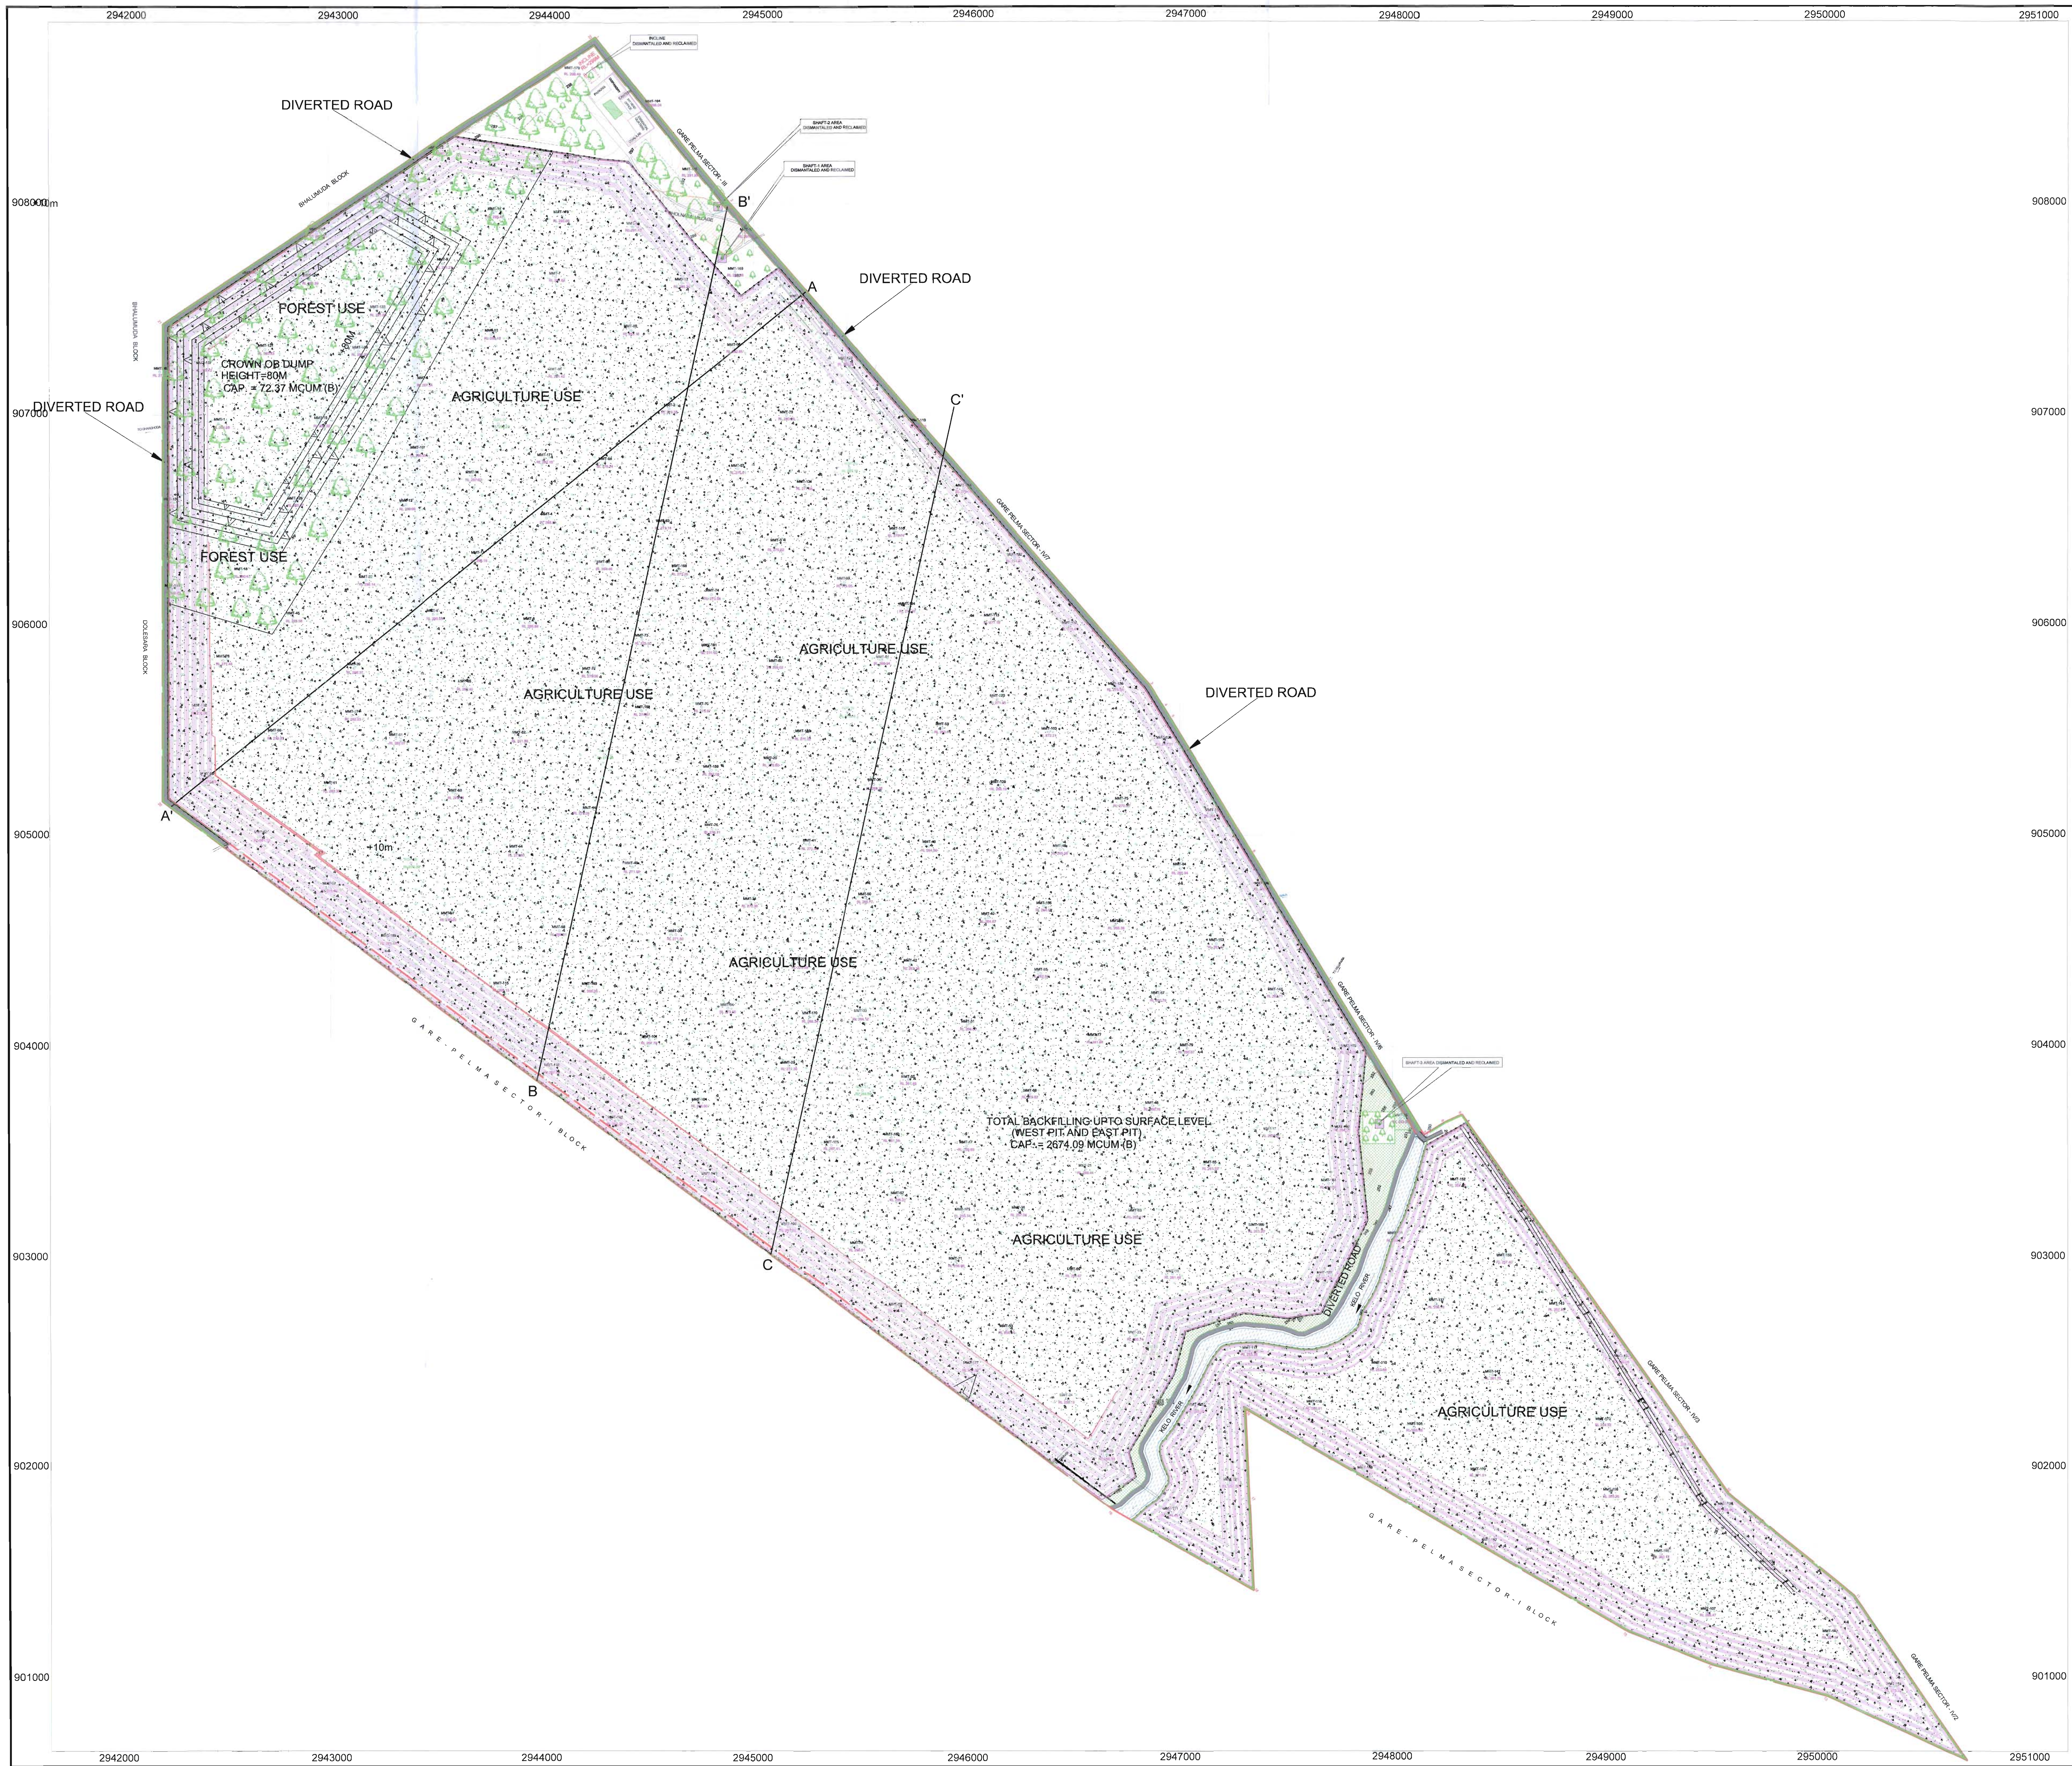

LEGEND :-	
	BLOCK BOUNDARY
	BOREHOLE DRILLED BY MECL
	BOREHOLE DRILLED BY G.S.I
	OUTER PIT BOUNDARY
	INNER PIT BOUNDARY
	RIVER / NALA
	BACKFILLING
	VILLAGE / HOUSES
	FOREST BOUNDARY
	ROAD
	FACILITY
	FENCING
	AGRICULTURE USE LAND
	FOREST USE LAND
	GREENBELT
	SECTION LINE


MAHARASHTRA STATE POWER GENERATION COMPANY LTD. (MSPGCL)
NEW DELHI, PH. 29534777, 29535891
An ISO 9001 : 2008 Approved Company

Certified that the plan is correct
B.D. Sharma
R.Q.P. 34012/03/2014-CPAM

		MIN MEC CONSULTANCY PVT. LTD. NEW DELHI, PH. 29534777, 29535891 An ISO 9001 : 2008 Approved Company	
CLIENT: MAHARASHTRA STATE POWER GENERATION COMPANY LTD. (MSPGCL)		PROJECT: GARE PALMA SECTOR-II COAL MINE	
TITLE: MINING PLAN & MINE CLOSURE PLAN POST MINE CLOSURE PLAN (AT THE END OF 32ND YEAR FOR OC AND 80TH YEAR FOR UG)		DRAWN BY: B.R. MATLOTIA	
SCALE: 1 : 10,000		CHECKED BY: B.D. SHARMA	
		DATE: 30-06-2016	
		PLATE NO. XXXVI	

X

Y

 

INCLINE SECTION

INCLINE SECTION

- MMT-179 BOREHOLE
- RL REDUCED LEVEL
- COAL SEAM

श्रीमान श्री B.D. Sharma
अवर सचिव / Under Secretary
राज्य सरकार / Govt. of India
महाराष्ट्र राज्य / Ministry of Coal
मुंबई / Mumbai

Certified that the plan is correct
B.D. Sharma
R.Q.P: 3401203/2014-CPAM

MIN MEC CONSULTANCY PVT. LTD. NEW DELHI, PH. 29534777, 29535891 An ISO 9001:2008 Approved Company			
CLIENT: MAHARASHTRA STATE POWER GENERATION COMPANY LTD. (MSPGCL)			
PROJECT: GARE PALMA SECTOR-II COAL MINE			
TITLE: MINING PLAN & MINE CLOSURE PLAN			
INCLINE SECTION			
DRAWN BY: B.R. MATLOTIA	CHECKED BY: B.D. SHARMA	PLATE NO. XXVII	
SCALE: 1:5,000	DATE: 30-06-2018		

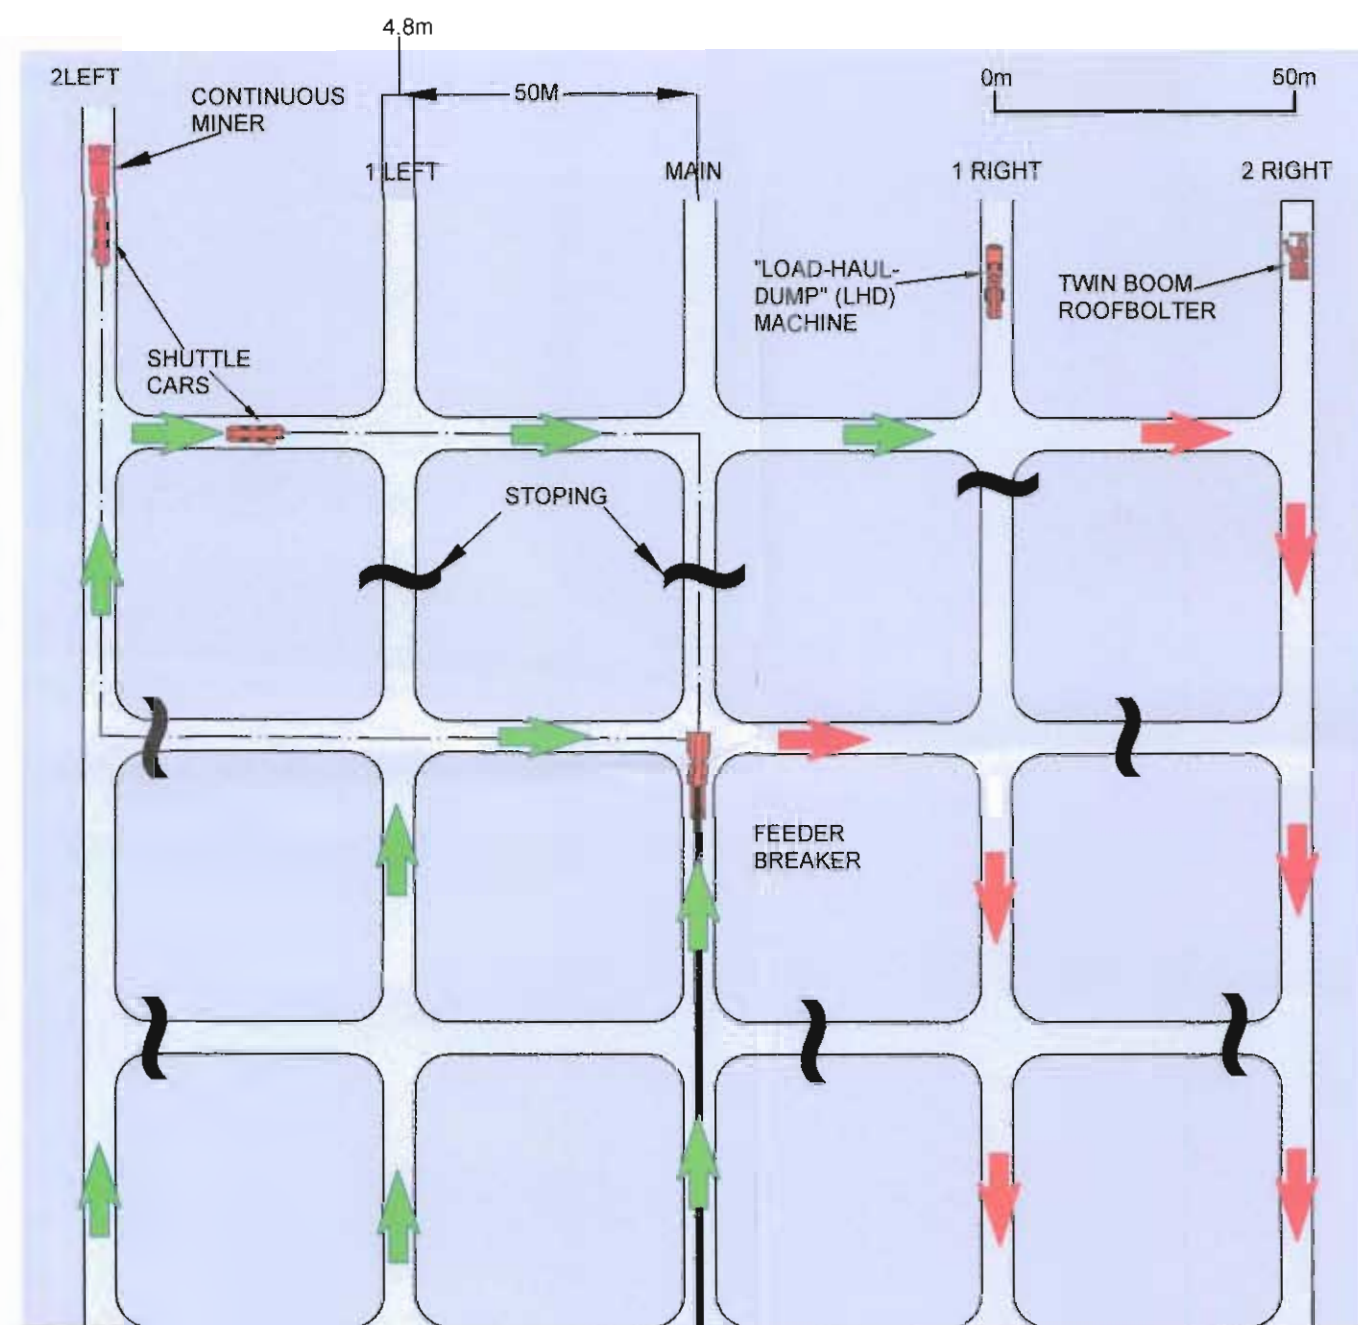


FIG.1 ENTRY MECHANISED ROOM & PILLAR LAYOUT

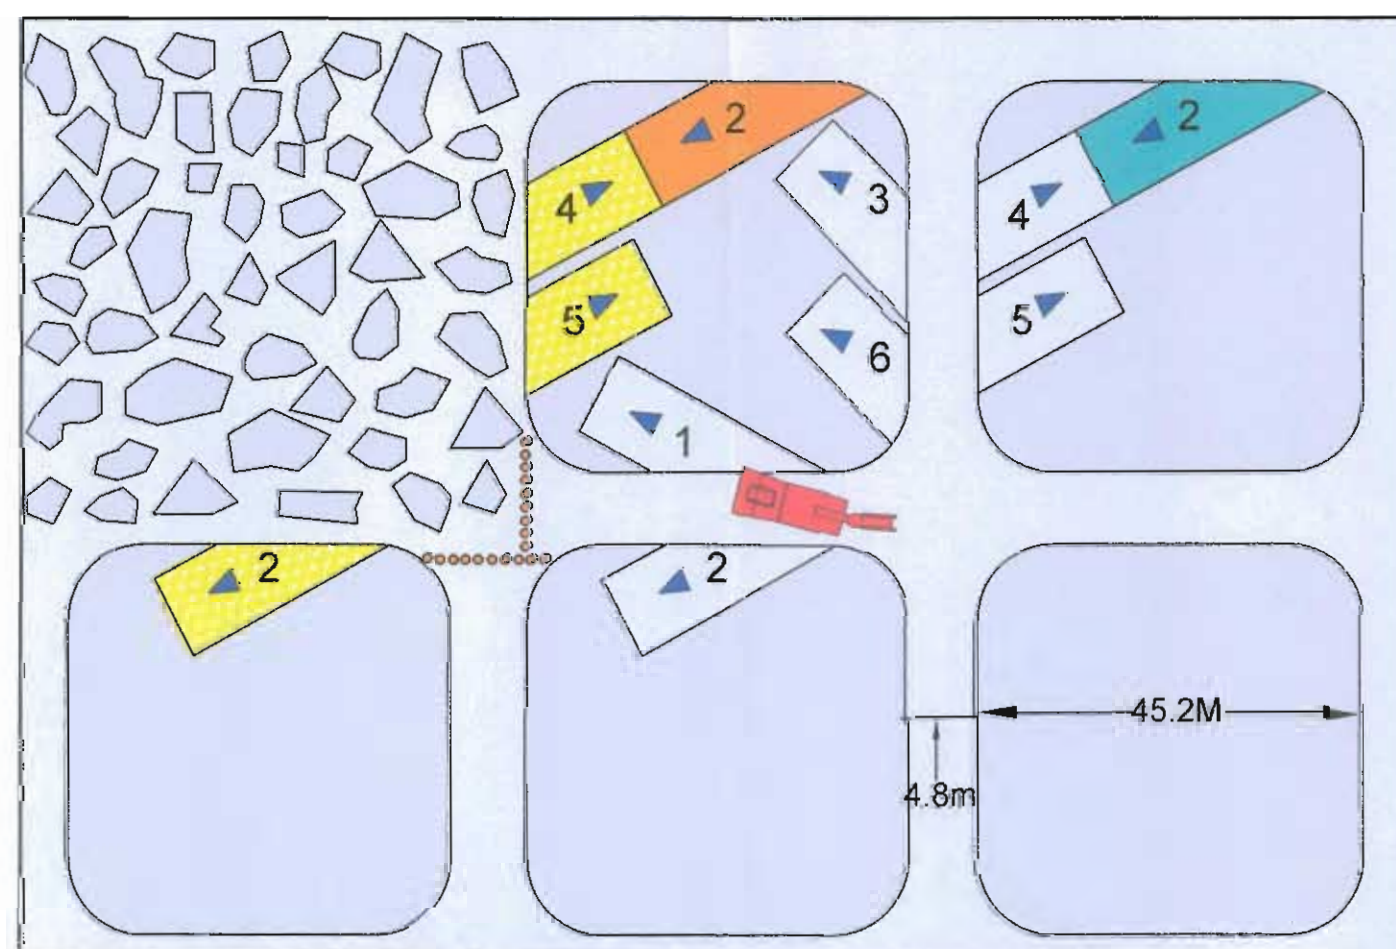


FIG.4 NEVID METHOD OF DE-PILLARING
(DIFFERENT CUT'S SHOWN IN DIFFERENT COLOURS)

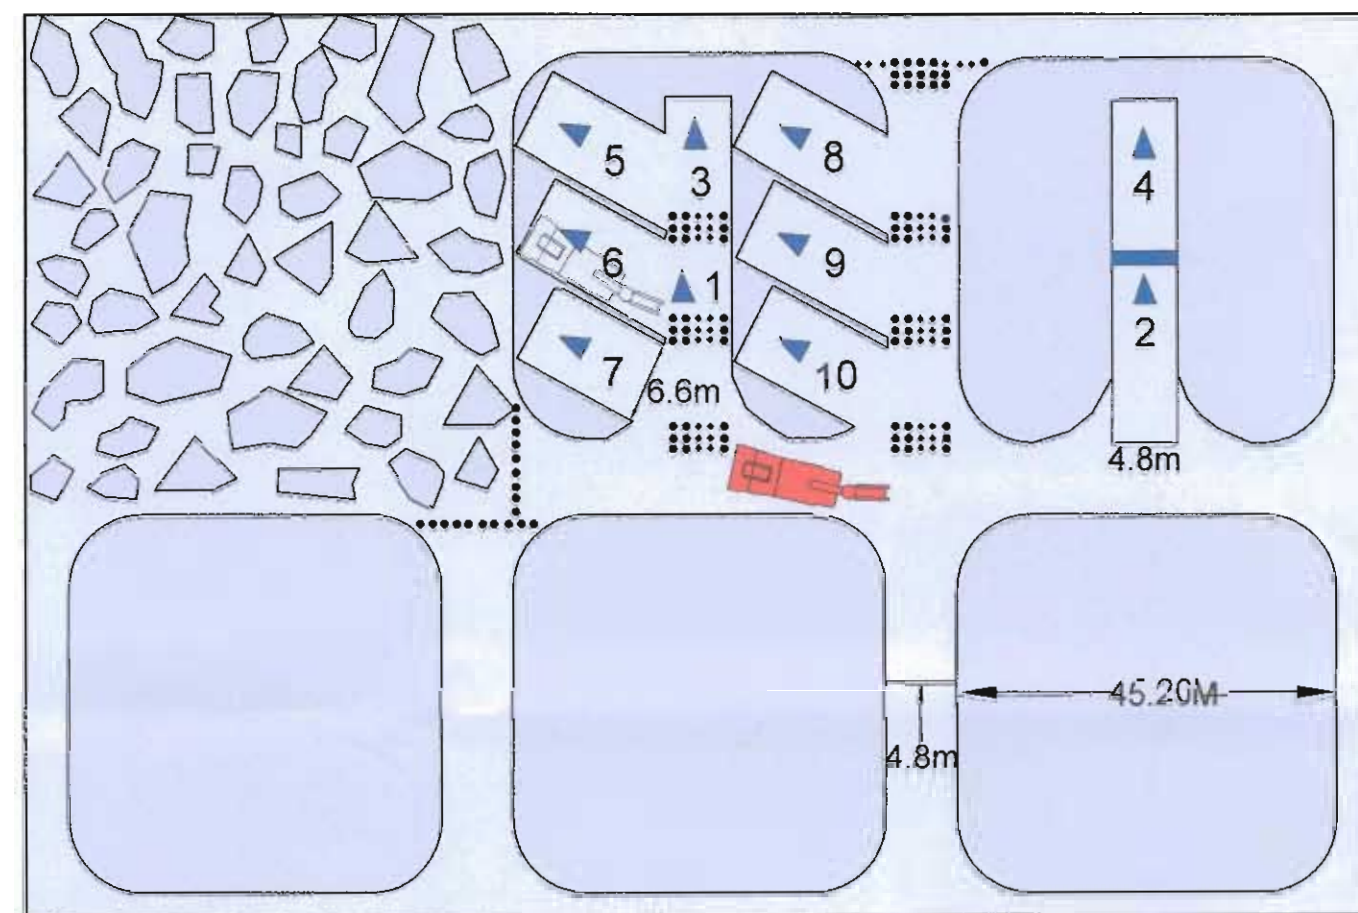


FIG.2 TYPICAL SPLIT & FENDER DE-PILLARING-AS PER CHIRIMIRI MINE MODEL OF SECL

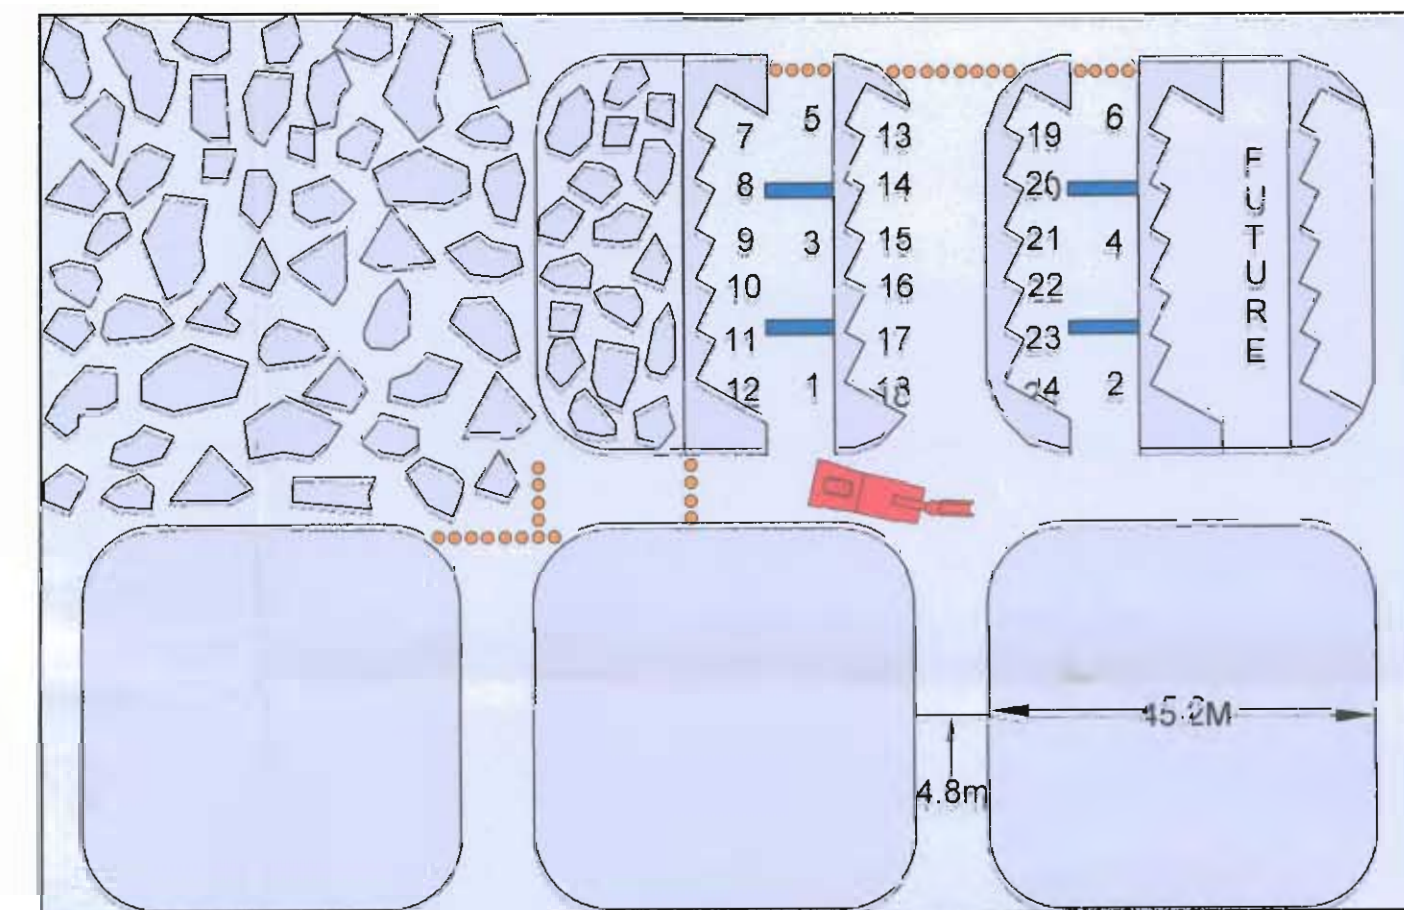


FIG.3 OPTIONAL DOUBLE SPLIT DE-PILLARING

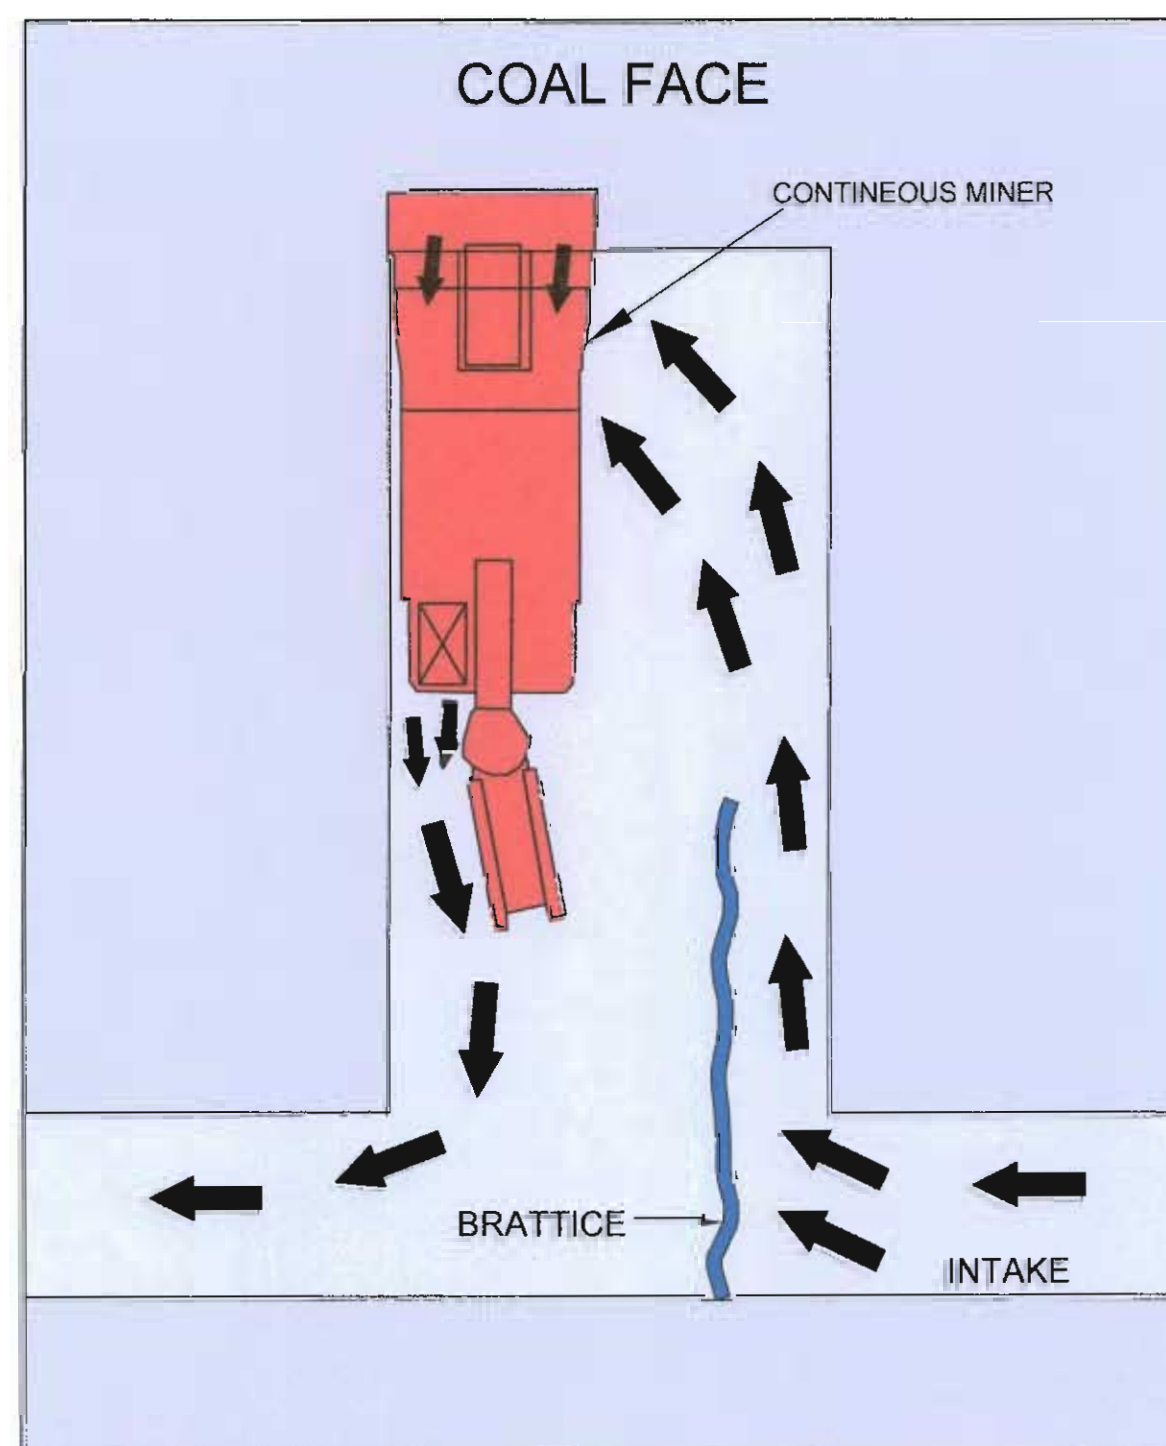


FIG.6 BRATTICE & MACHINE MOUNTED SCRUBBER VENTILATION SEYSTEM

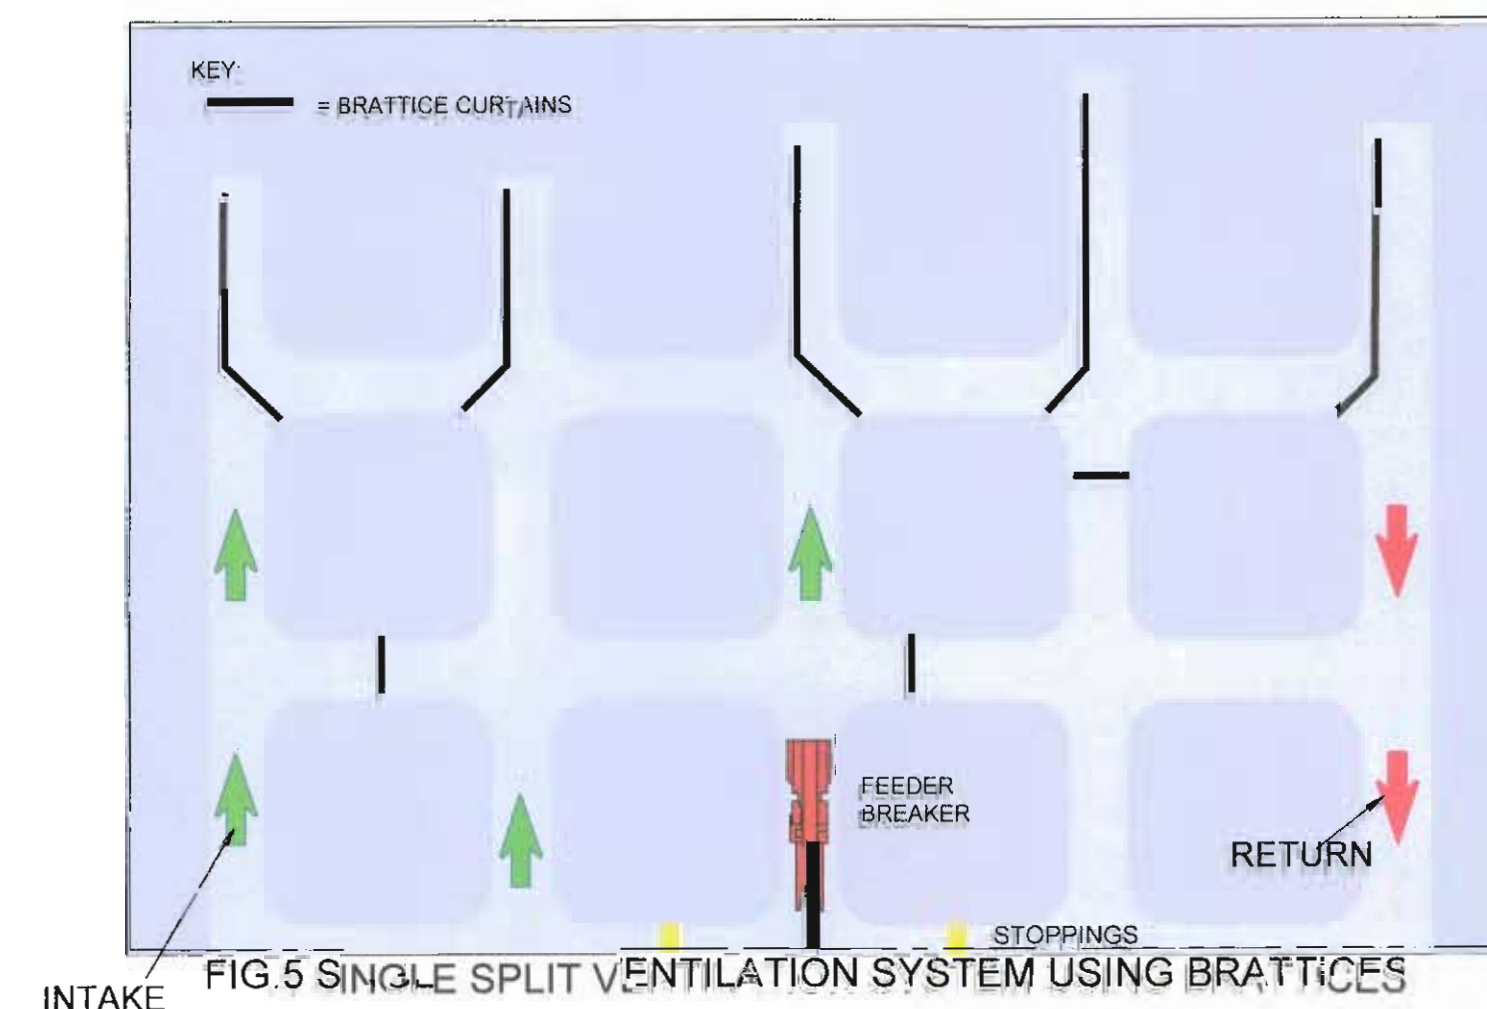


FIG.5 SINGLE SPLIT VENTILATION SYSTEM USING BRATTICES


जाइवले नागपाल / J.P. NAGPAL
अवर सचिव / Under Secretary
भारत सरकार / Govt. of India
कोयला मंत्रालय / Ministry of Coal
नई दिल्ली / New Delhi

Certified that the plan is correct

B.D. Sharma
R.O.P-3401203/2014-CPAM

MIN MEC CONSULTANCY PVT. LTD. NEW DELHI, PH: 25534777, 25535888 A/C No. 9091 / 2008 / Approved / Compulsory	
CLIENT: JHARKHAND STATE POWER CORPORATION LIMITED, NISPOLS	
PROJECT: GARE PALMA SECTOR-II COAL MINE	
TITLE: MINING PLAN & CLOSURE PLAN CONTINUOUS MINE PANEL DEVELOPMENT DE-PILLARING, VENTILATION & TRANSPORT	
DRAWN BY: B.D. SHARMA	CHECKED BY: B.D. SHARMA
SCALE: NOT TO SCALE	DATE: 25-02-2016
PLATE NO. XXXVIII	

ORGANISATIONAL CHART FOR ENVIRONMENTAL MANAGEMENT


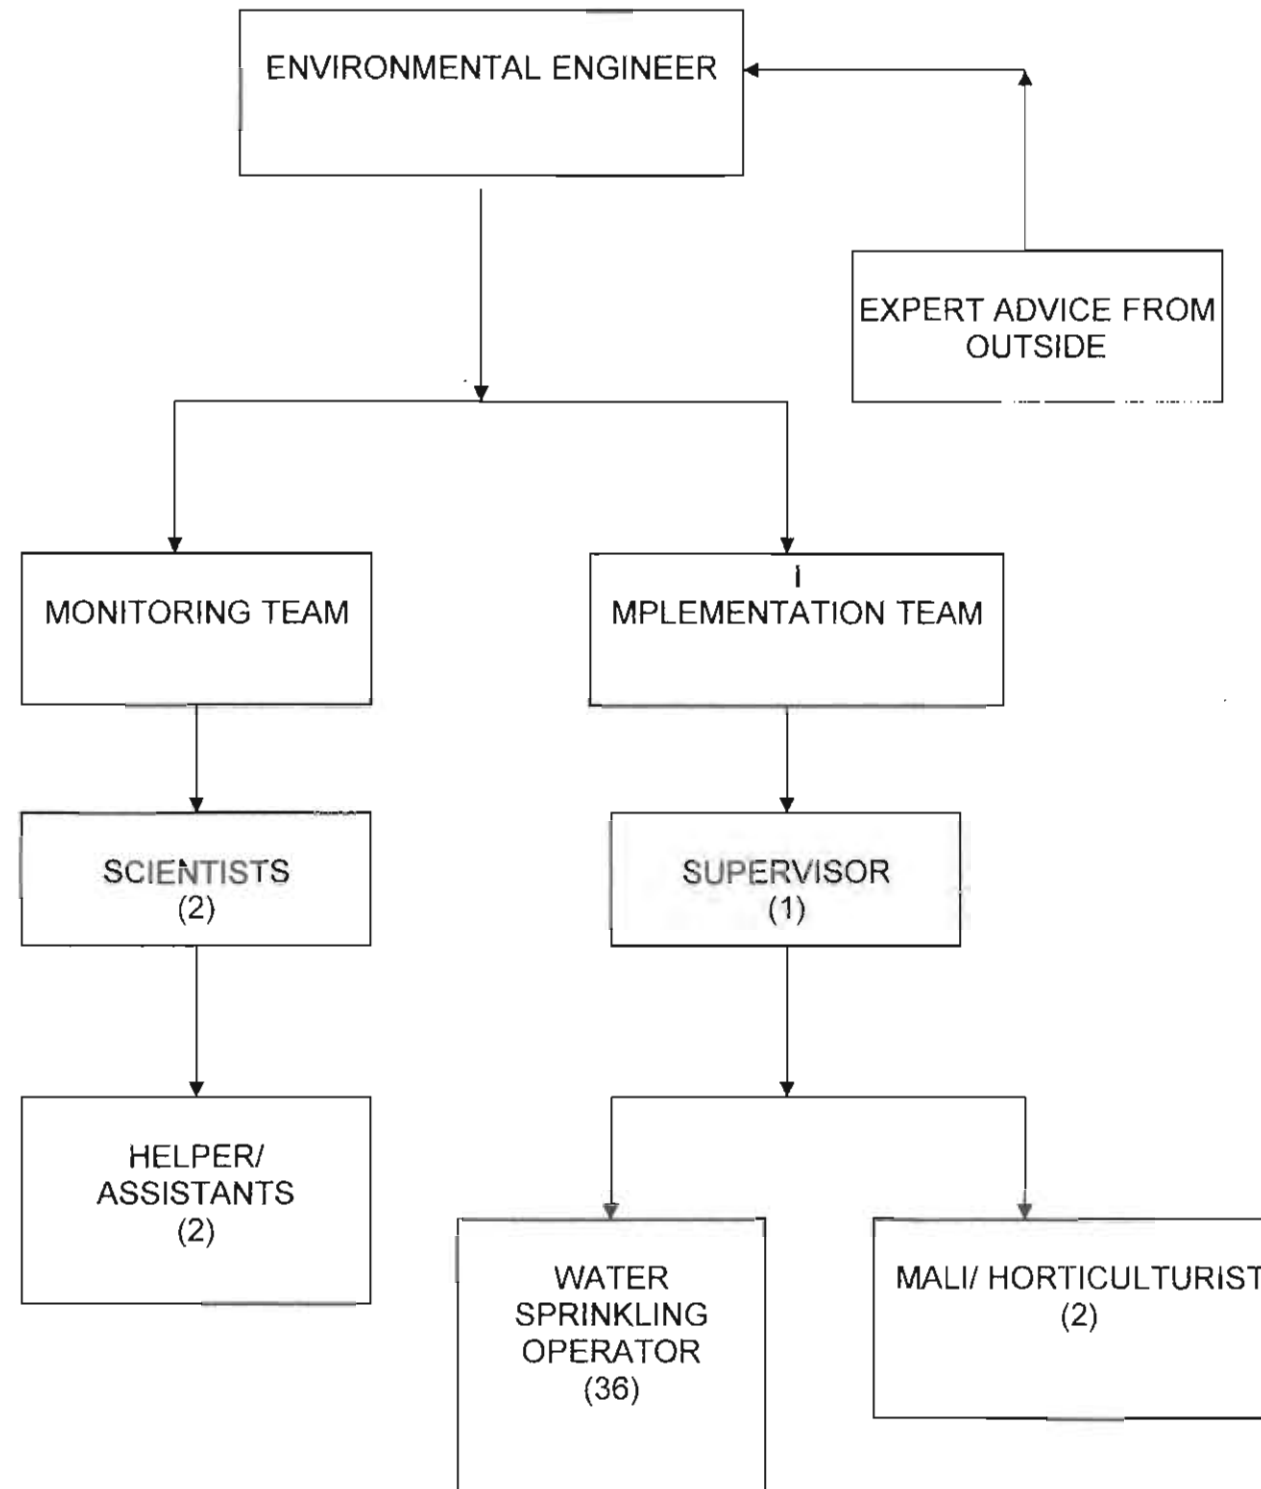


आई.पी. नागपाल / I.P. NAGPAL
अवर सचिव / Under Secretary
भारत सरकार / Govt. of India
कोयला मंत्रालय / Ministry of Coal
शास्त्री भवन / Shastri Bhawan
नई दिल्ली / New Delhi


Certified that the plan is correct

B.D. Sharma
R.Q.P. 34012/03/2014-CPAM

PLATE XL

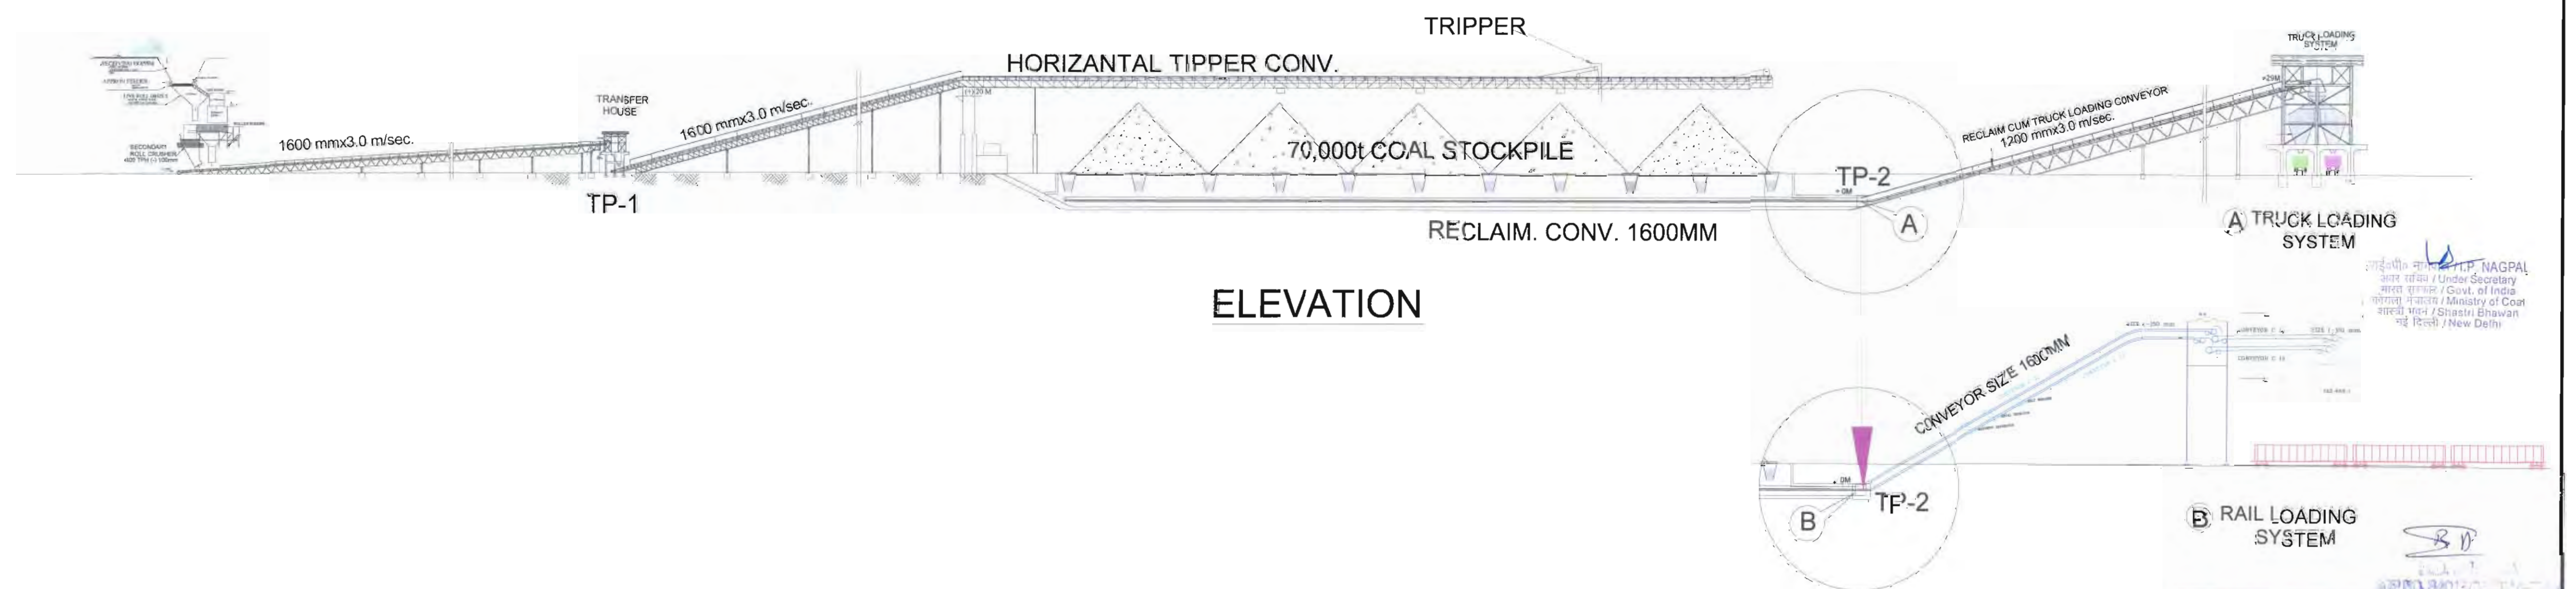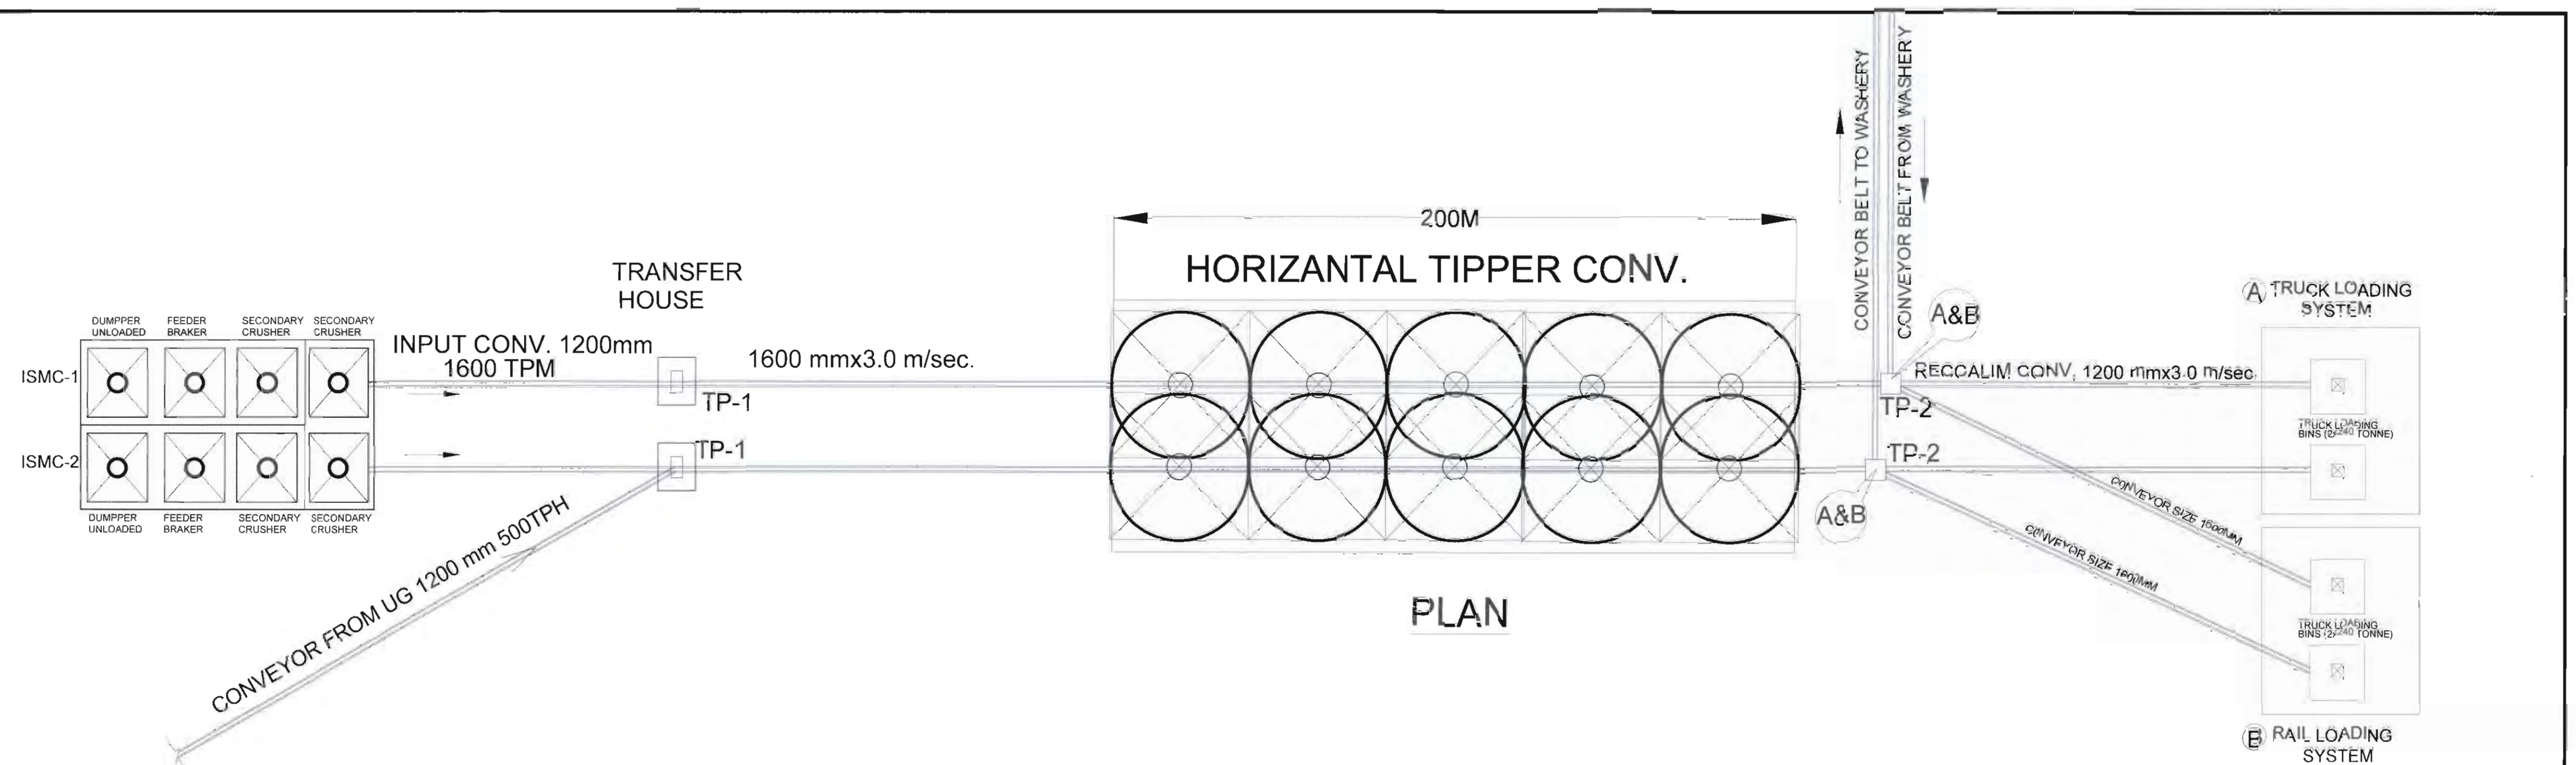

R.L. IN Mt.

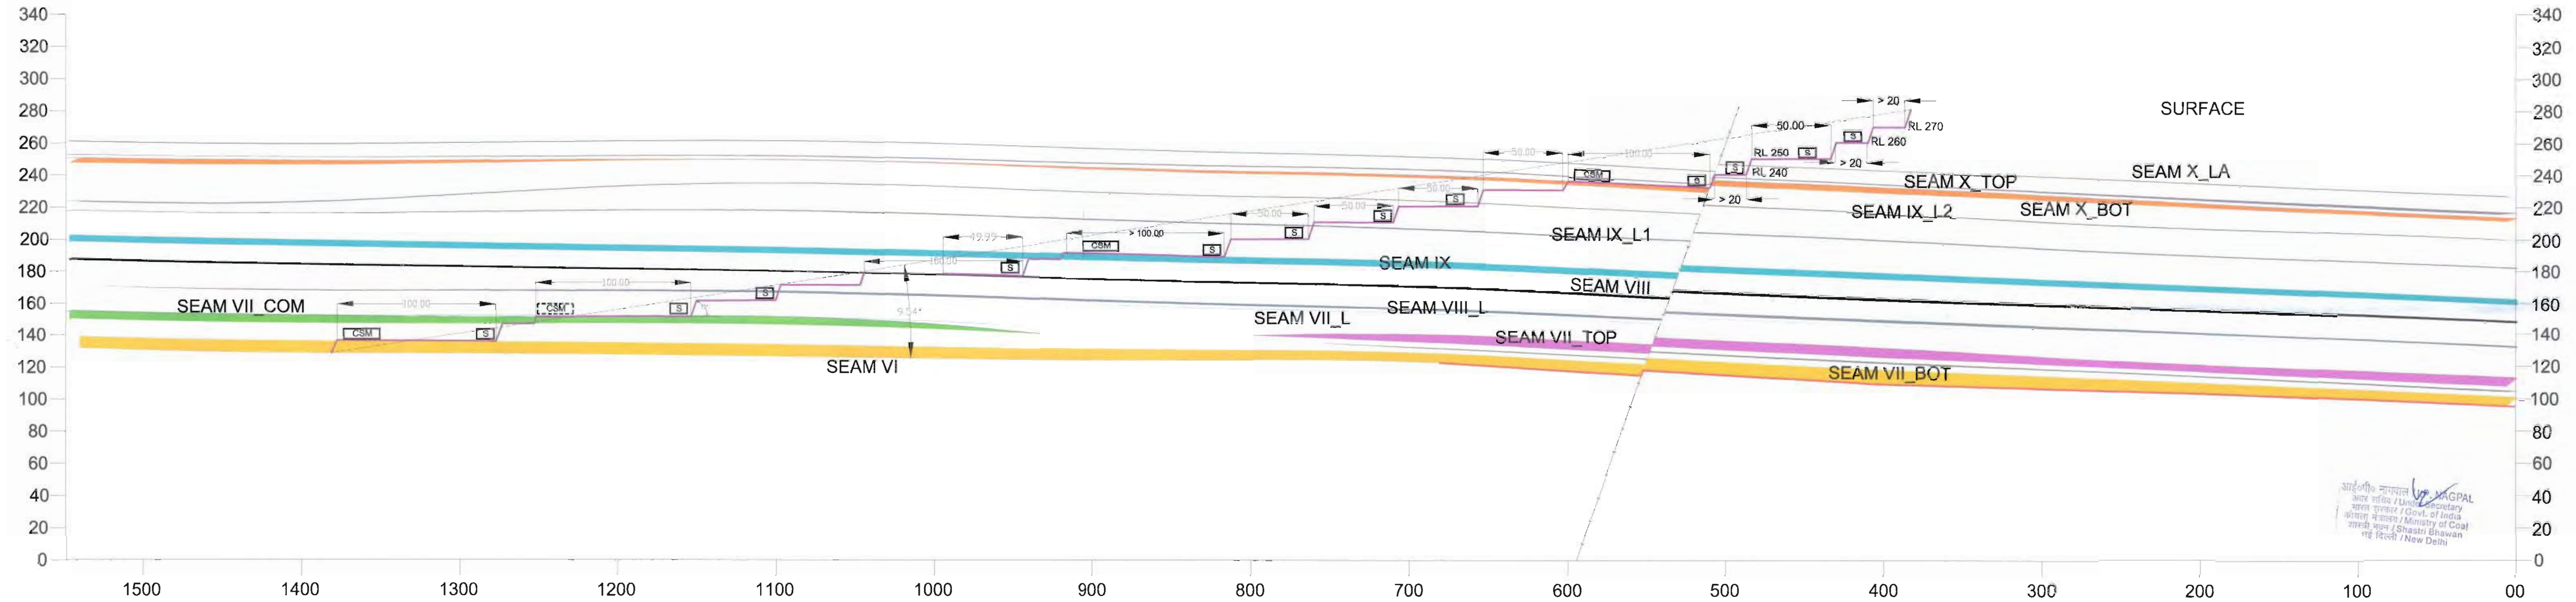

R.L. IN Mt.

SEAM INDEX :-

SEAM X_LA	SEAM VIII_L	CSM	CONTINUOUS SURFACE MINER
SEAM X_TOP	SEAM VII_L	S	SHOVEL
SEAM X_BOT	SEAM VII_TOP		
SEAM IX_L2	SEAM VII_BOT		
SEAM IX_L1	SEAM VII_COM		
SEAM IX	SEAM VI		
SEAM VIII			

Signature
Certified that the plan is correct
B.D. Sharma
R.Q.P. 34012/03/2014-CPAM

MIN MEC CONSULTANCY PVT. LTD. NEW DELHI, PH. 29534777, 29535891 An ISO 9001 : 2008 Approved Company		
CLIENT: MAHARASHTRA STATE POWER GENERATION COMPANY LTD. (MSPGCL)		
PROJECT: GARE PALMA SECTOR-II COAL MINE		
TITLE: MINING PLAN & MINE CLOSURE PLAN		
MINING SYSTEM SECTION		
DRAWN BY: B.R. MATLOTIA	CHECKED BY: B.D. SHARMA	PLATE NO. XLII
SCALE: 1 : 2,000	DATE: 30-06-2016	