


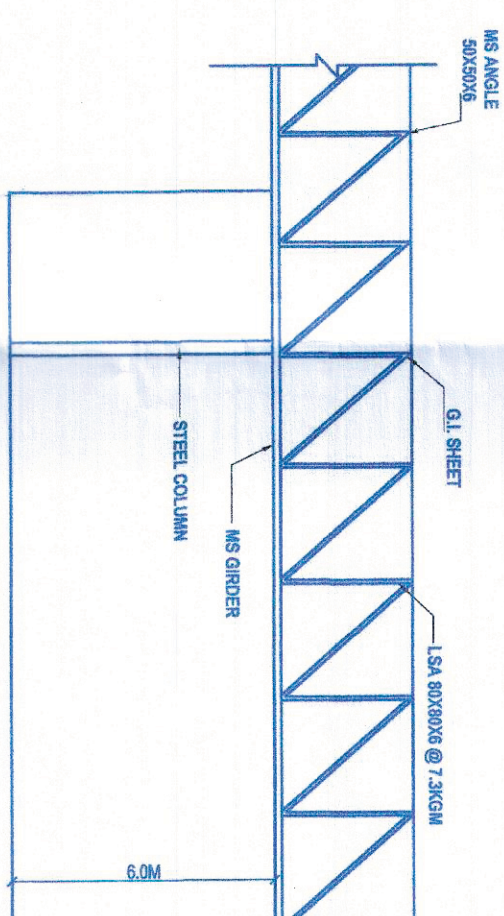


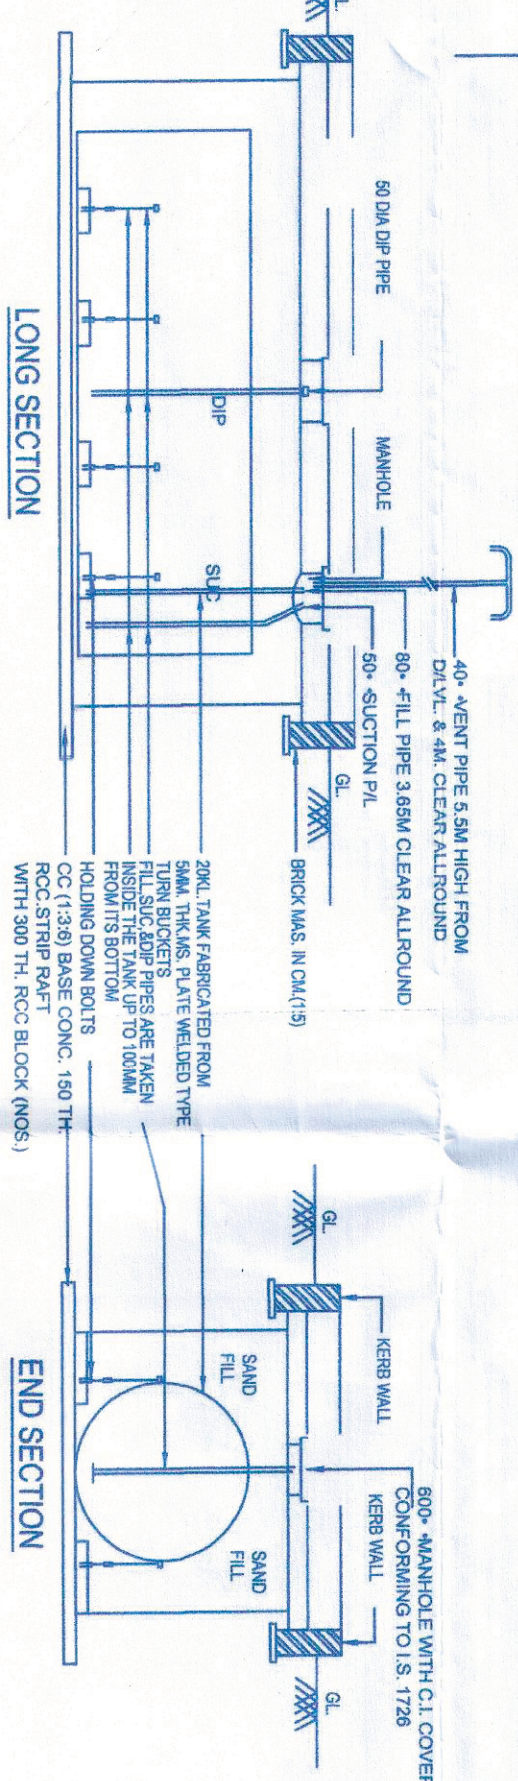


TYPICAL X-SECTION OF OFFICE
CANOPY SIZE = 14MX20.39MX6M HIGH

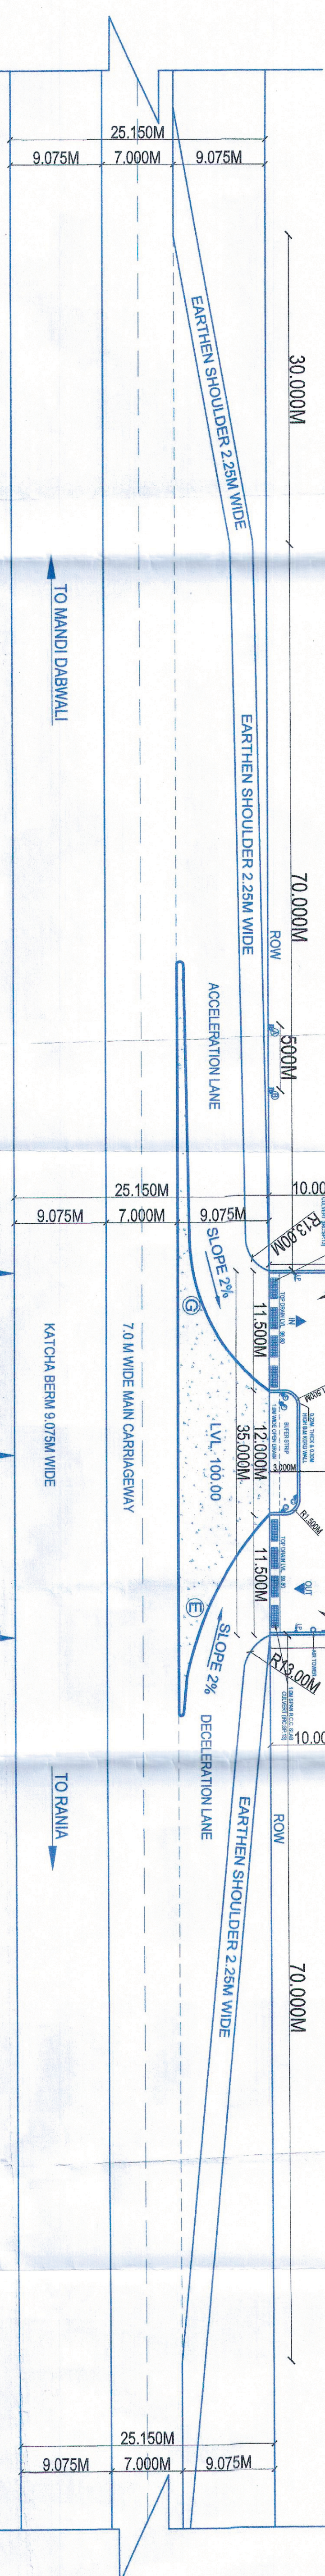


DETAIL OF INSTALLATION OF 15/20 KL U/G TANK IN E/PIT

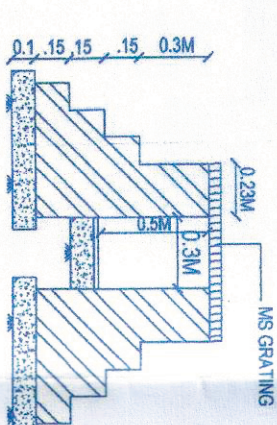


SECTION THROUGH SHELLOW DRAIN

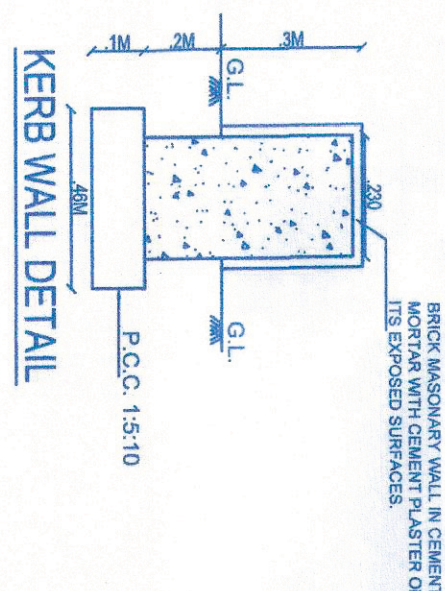


KERB WALL DETAIL

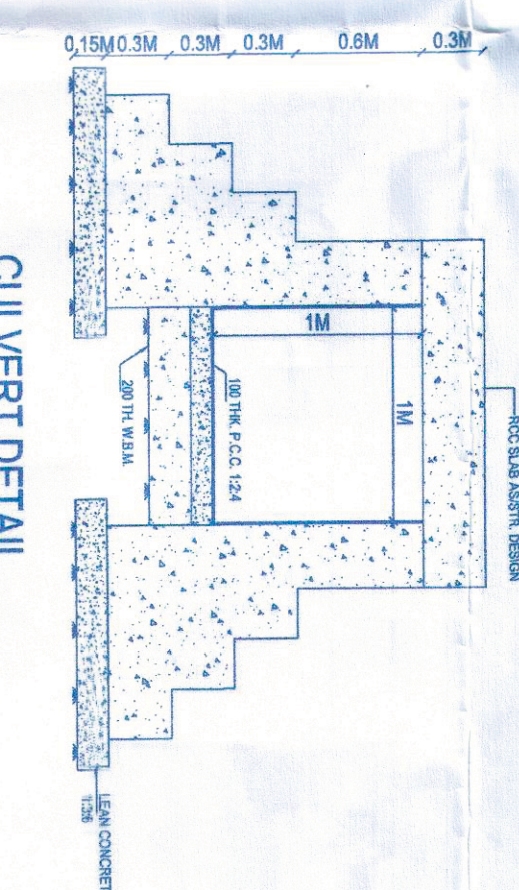


CULVERT DETAIL

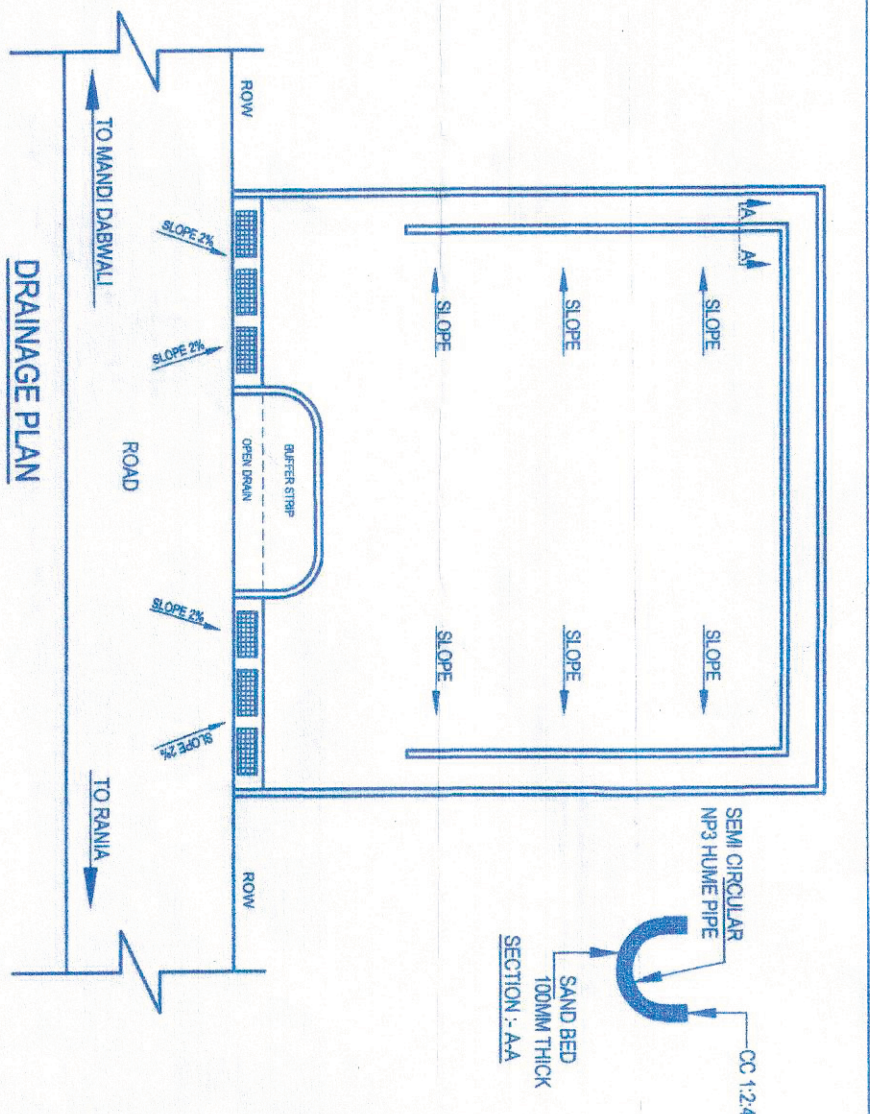


DRAINAGE PLAN

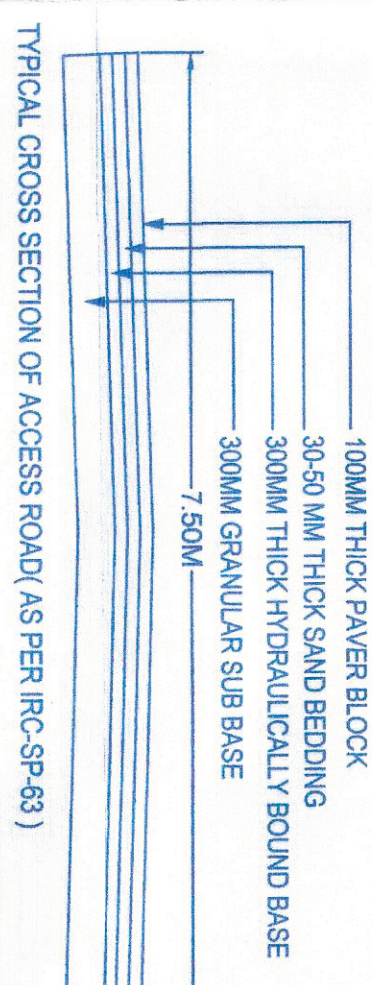


TYPICAL CROSS SECTION OF ACCESS ROAD (AS PER IRC-SP-63)

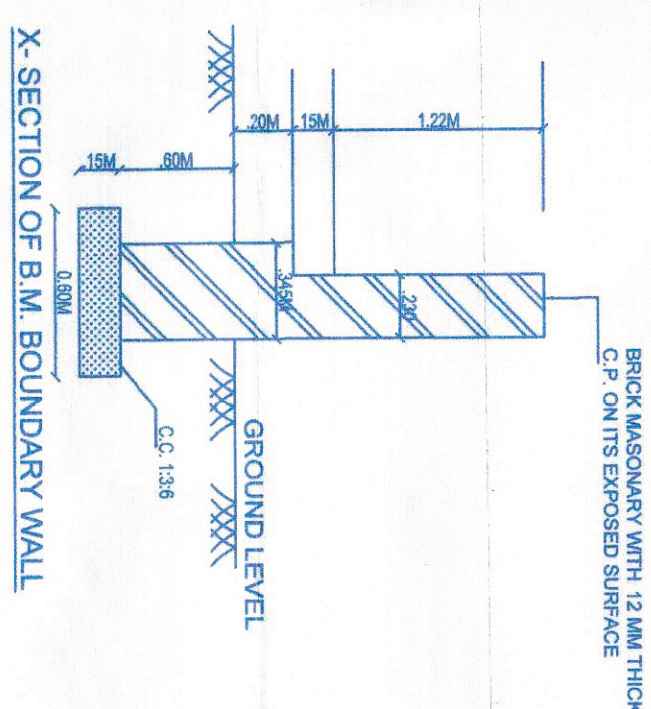


X-SECTION OF B.M. BOUNDARY WALL

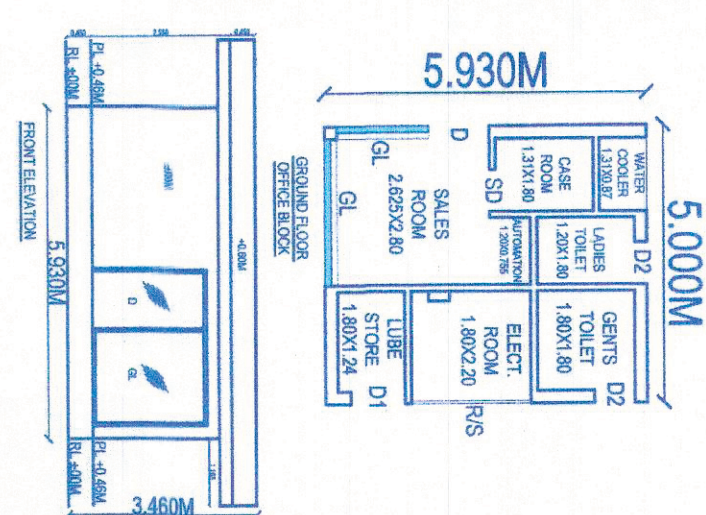

RAIN WATER HARVESTING

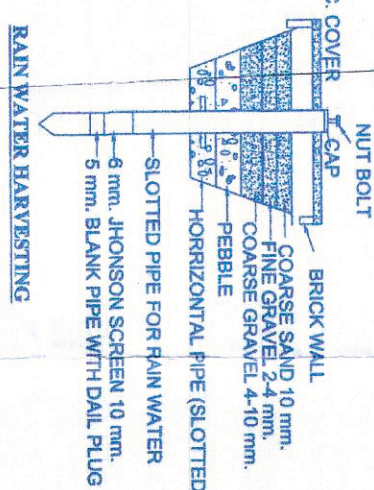

AREA STATEMENT	
1. TOTAL AREA OF PLOT	= 1255.00 SQ.MT.
2. TOTAL AREA OF BUILDING	= 47.50 SQ.M.
KHEWAT NO. 348 NIN, KATONIN NO. 383 NIN, KARASA NO. 19/117/2.	
VILLAGE	= BHIDHAPAWAL
NERARSTI POLICE STATION	= RAJNA
NERARSTI RAILWAY STATION	= ELEMBAD
TEHSIL	= RAJNA
DISTRICT	= SIRSA
PIN CODE	= 125075
STATE	= HARYANA

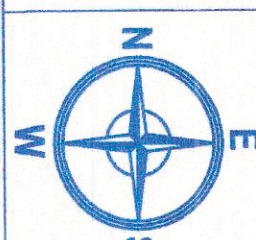

SCHEDULE OF TANK AND PUMP				CONST. DETAIL OF U/G TANK			
PRODUCT CAPACITY OF TANK		NO. OF PUMP	CAPACITY	(L)	(D)	PL1	PL2
MS	15KL	1 NO.	2 NOS.	15KL	5.00M	6MM	8MM
HSD	20KL	1 NO.	2 NOS.	20KL	6.75M	6MM	8MM

SIGNAGES :-			
(A) FUEL STATION AHEAD		(D) NO ENTRY	
(B) FUEL STATION		(E) FUEL STATION BOARD	
(C) NO RIGHT TURN		(F) PUBLIC FACILITY	

		BHARAT PETROLEUM CORPORATION LIMITED	
SITE AND LAYOUT PLAN FOR RETAIL OUTLET OF M/S BHARAT PETROLEUM CORPORATION LTD. ON SH -32 (JEEBAN NAGAR TO HANU DARGHWAL ROAD), AT KM. 35.940 (RHS), IN VILLAGE DHODHPHAWAL, TEHSIL - RANIA, DISTT. - SIRSA (HARYANA).			
DRAWN :- DINESH		DRG. NO. HSR/DHDPHAWAL/ 01	
CHKD.		DATE :- 06.09.2021	
APPRD.		SCALE :- 1:200	
PREPARED BY.			

[illegible]

Executive Engineer,
Provincial Division No. II,
P.W.D. No. 2.

Dr. B.K. Branch STRBA

1

Corporation Ltd.