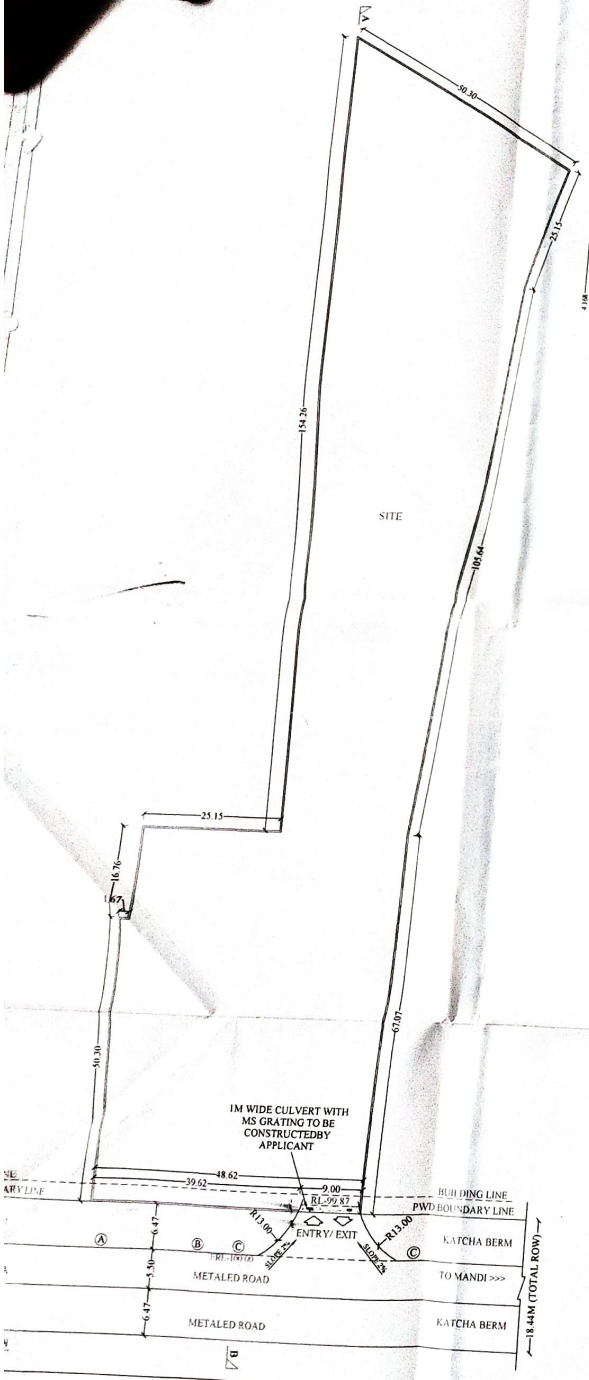

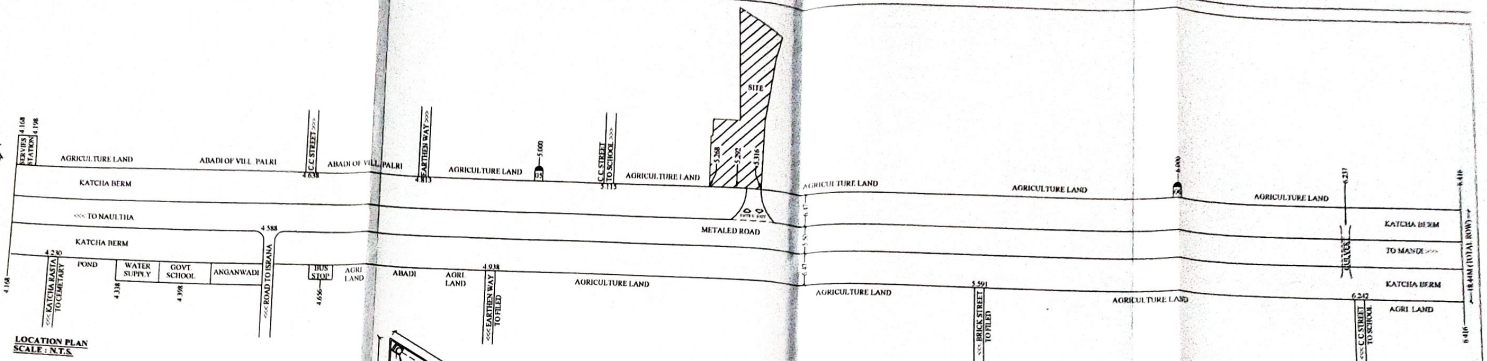

LOCATION PLAN
SCALE : N.T.S.

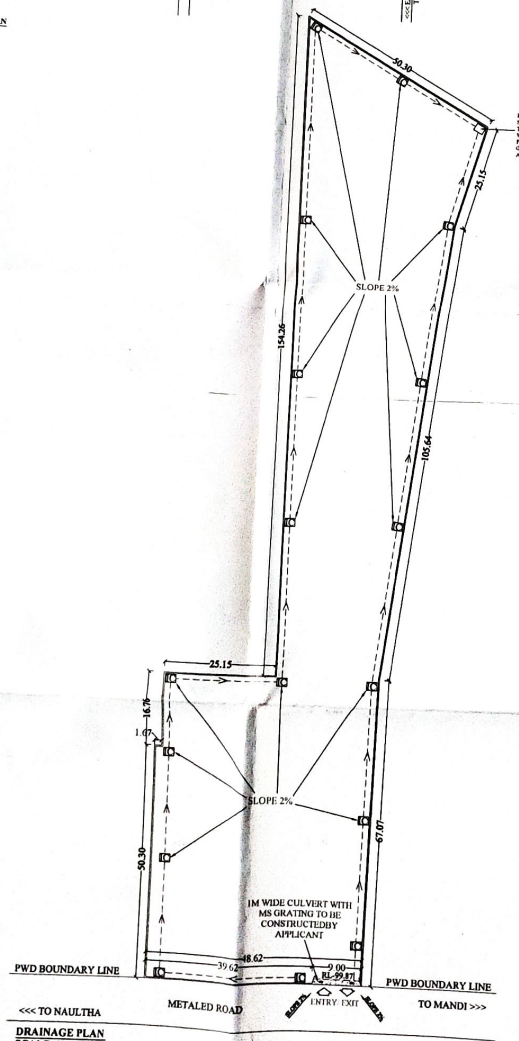

DRAINAGE PLAN
SCALE : N.T.S.

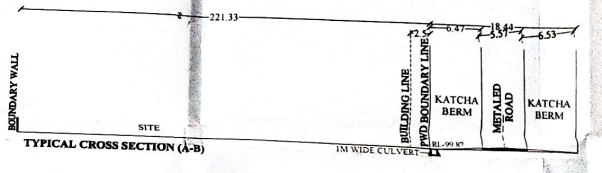

TYPICAL CROSS SECTION (A-B)

LEGEND	
(A) PRIVATE PROPERTY	PP
(B) ONE WAY	
(C) NO PARKING	

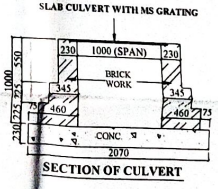

SECTION OF CULVERT

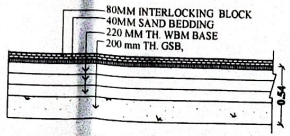

TYPICAL SECTION FOR APPROACH ROAD PAVEMENT

LOCATION/LAYOUT/DRAINAGE PLAN FOR CHAKRIN DIGITAL TEXTILES PVT. LTD. SITUATED ON NAULTHA TO MANDI ROAD (ODR), AT KM 5.292 (LHS), VILLAGE PALRI, TEHSIL ISRANA, DISTT. PANIPAT (HR).

KHASRA NO.- 66//9/2, 12, 13, 14,

CERTICATES / NOTES:

1. STORM WATER OF OUR BUILDING WILL NOT DISTURB THE ODR
2. 1.00 M. WIDE SLAB CULVERT WILL BE PROVIDED BY US
3. THE MORTH INSTRUCTIONS SHALL NOT BE VIOLATED
4. CERTIFIED THAT ALL MORTH CONDITIONS HAVE BEEN SPECIFIED
5. CERTIFIED THAT WE WILL APPLY THE CASE FOR RENEWAL AS PER NORMS
6. WE WILL PAY THE NECESSARY RENT FOR THE USE OF ODR LAND
7. *CERTIFICATION ACCESS TO THE PP ONLY THROUGH*
8. ORAL MARKINGS SHALL BE DONE AS PER DIRECTIONS OF
9. ALL DIMENSION ARE IN METER/ MM UNLESS SPECIFIED

SCALE:- AS SHOWN	DRAWN BY :- PARVEEN GUPTA	NORTH
DRG. NO.- Y/FD/PP/PWD/PALRI	DATE:- 18-01-2022	

Executive Engineer
Provincial Division
PWD B&R Br., Panipat

Sub Divisional Engineer
Provincial Sub Division No.-I
PWD B&R Br., Panipat

Regd. Building & Designer Architects & Engineers

M/S REAL BUILDER & DESIGNER
NEAR PVR CINEMA,
OPP. HANUS SWEETS,
G.T. ROAD PANIPAT (HR)
MOB NO 9896098555
MAIL ID parveen5113@yahoo.com

APPLICANT SIGN