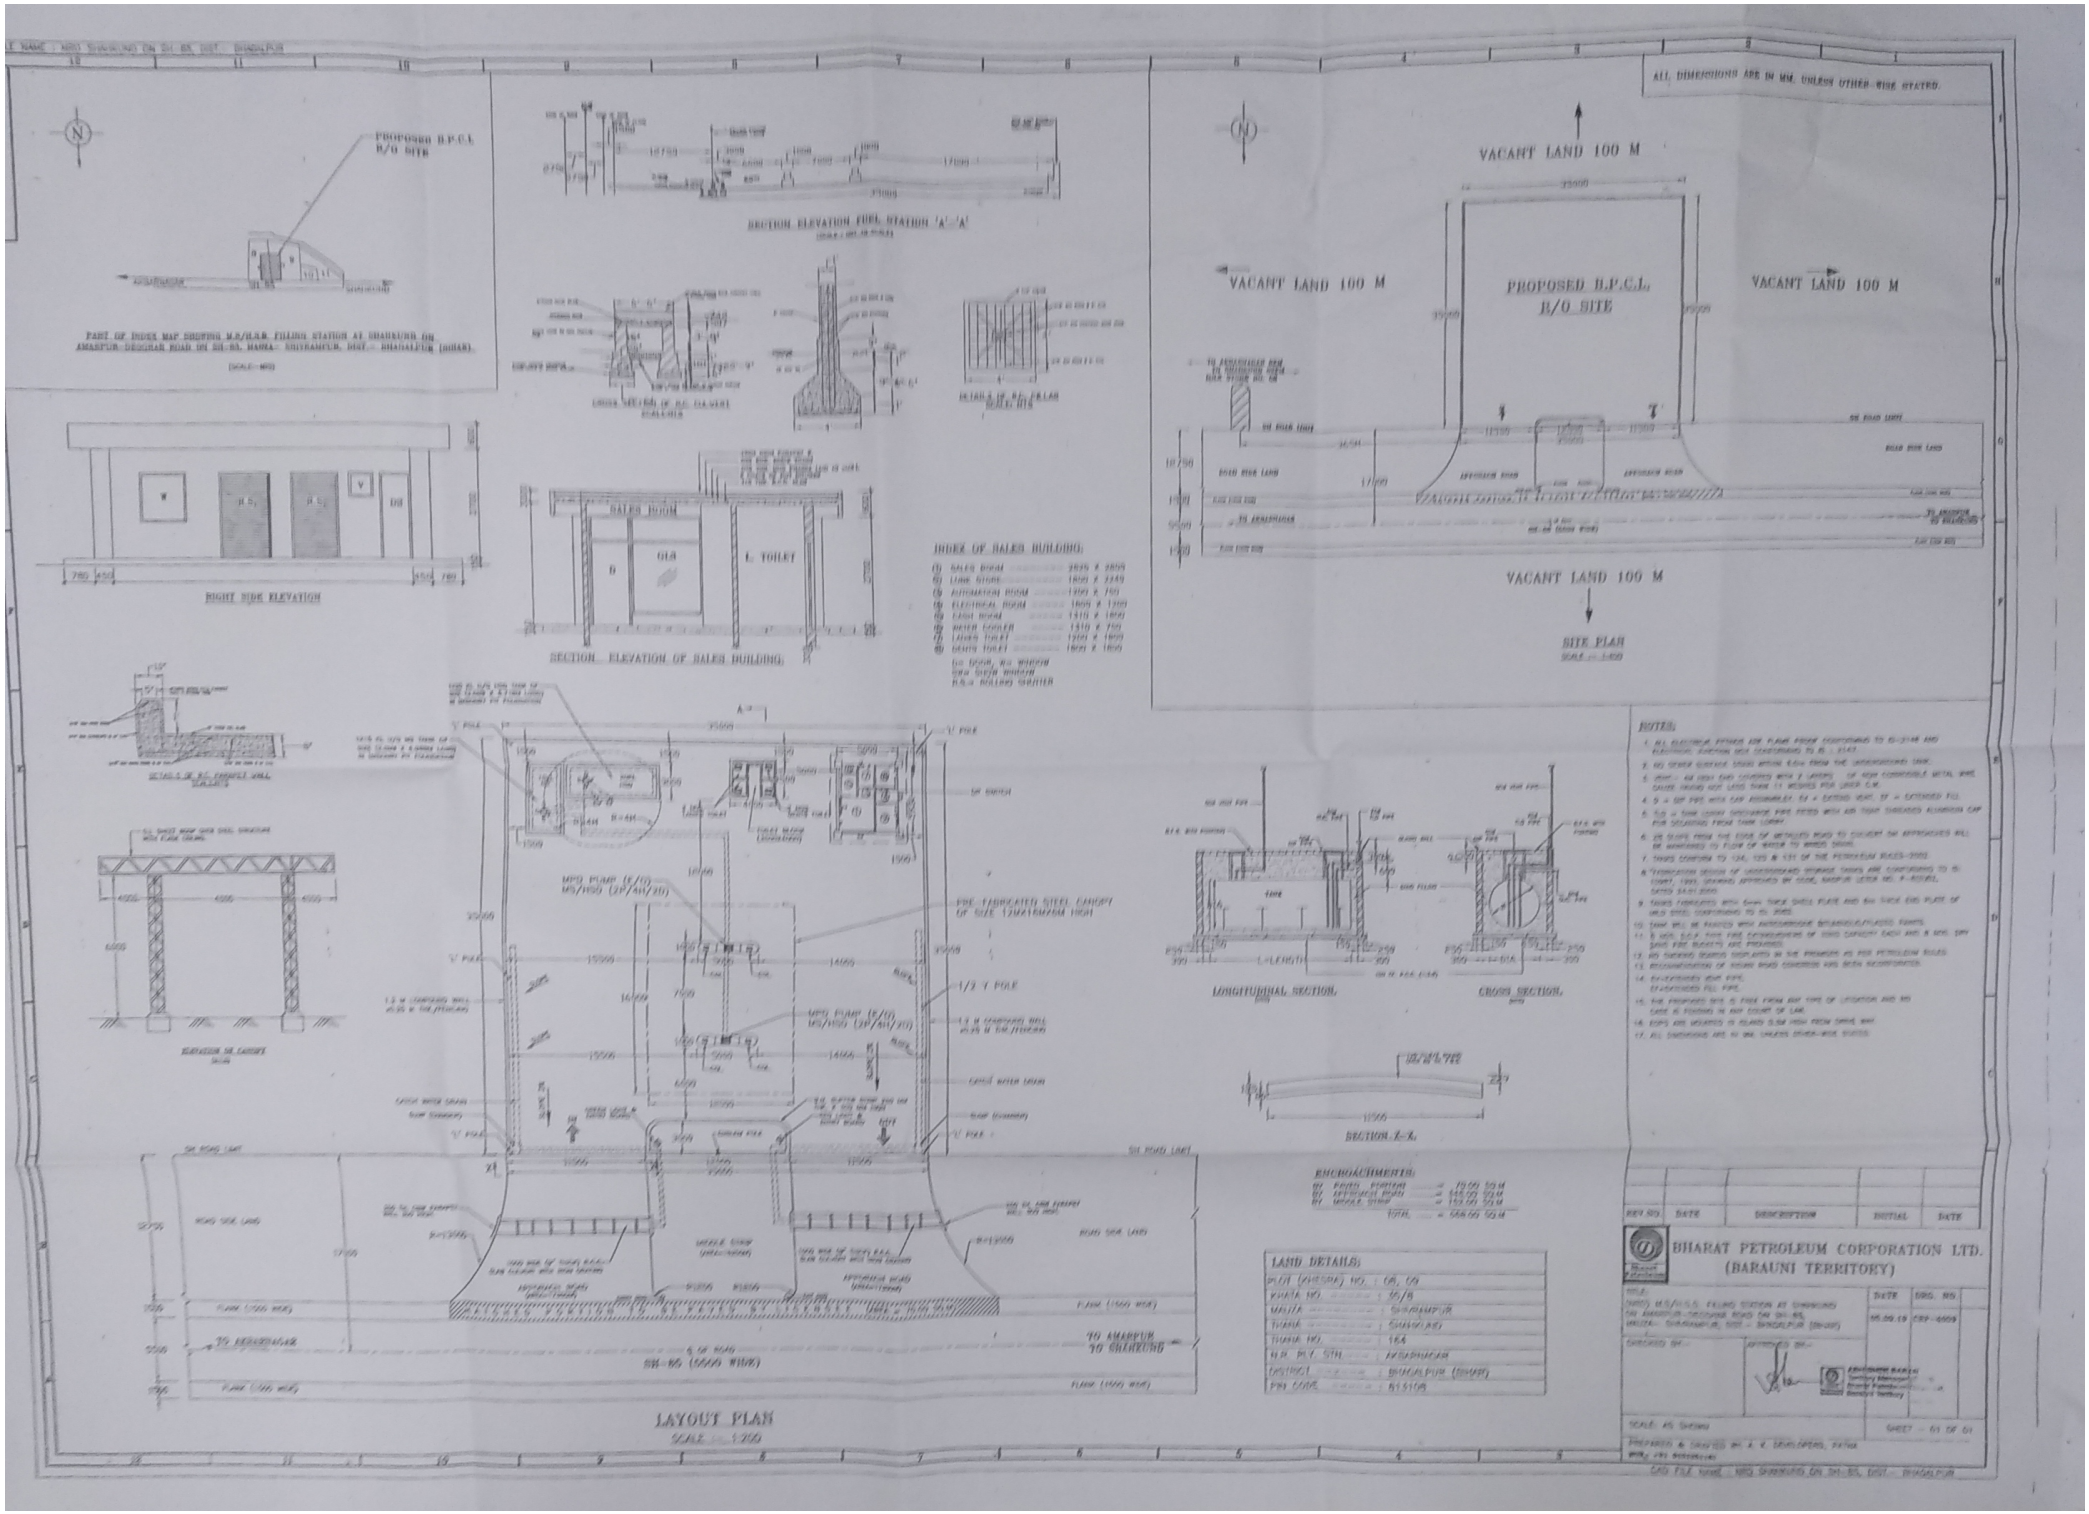
ALL DIMENSIONS ARE IN MM. UNLESS OTHER-WISE STATED.
PROPOSED B.P.C.L. R/O SITE
PART OF INDEX MAP SHOWING M.S/H.S.D. FILLING STATION AT SHAHKUND ON AMARPUR-DEOGHAR ROAD ON SH-85, MAUZA- SHIVRAMPUR, DIST.- BHAGALPUR (BIHAR)
SECTION ELEVATION FUEL STATION 'A'-'A'
VACANT LAND 100 M
PROPOSED B.P.C.L. R/O SITE
SITE PLAN
RIGHT SIDE ELEVATION
SALES ROOM
L. TOILET
SECTION ELEVATION OF SALES BUILDING
INDEX OF SALES BUILDING:
(1) SALES ROOM 3835 X 3805
(2) LUBE ROOM 1800 X 3349
(3) AUTOMATION ROOM 1800 X 760
(4) ELECTRICAL ROOM 1865 X 1300
(5) LUBE ROOM 1310 X 1800
(6) WATER COOLER 1310 X 750
(7) LADIES TOILET 1900 X 1800
(8) GENTS TOILET 1800 X 1800
GO DOOR, RS WINDOW
SDA SLIDE WINDOW
R.S.= ROLLING SHUTTER
MPD PUMP (S/D) MS/HSD (2P/4N/2D)
PRE-FABRICATED STEEL CANOPY OF SIZE 12MX16MX6M HIGH
1/2 Y POLE
Y POLE
SECTION X-X
LONGITUDINAL SECTION
CROSS SECTION
ENCROACHMENTS:
(1) PUCCA PORTION = 70.00 SQ.M
(2) APPROACH ROAD = 448.00 SQ.M
(3) MOBILE STORE = 110.00 SQ.M
TOTAL = 568.00 SQ.M
LAND DETAILS:
PLOT (KHESRA) NO. : 08, 09
KHATA NO. : 56/8
MAUZA : SHIVRAMPUR
THANA : SHIVGANJ
THANA NO. : 164
H.B. PLY. STN. : NATHNAGAR
DISTRICT : BHAGALPUR (BIHAR)
PIN CODE : 813108
NOTES:
1. ALL ELECTRICAL FITTINGS AND PLANT SHALL CONFORM TO IS-3146 AND ELECTRICAL INSPECTOR RULES (STANDARD) TO IS : 5572.
2. NO OTHER SURFACE SHALL BE WITHIN 5.0m FROM THE UNDERGROUND TANK.
3. (EXP) : ALL EXPOSED PIPES SHALL BE PROTECTED WITH 2 LAYERS OF 40SW CORRUGATED METAL WIRE GAUGE MESH NOT LESS THAN 15 MESHES PER LINEAR CM.
4. S = GI PIPE WITH CAP ASSEMBLY, SV = EXPOSED VENT, UF = EXPOSED FILL
5. S.G. = TANK LORRY DISCHARGE PIPE FITTED WITH ARC TYPE THREADED ALUMINIUM CAP FOR DELIVERIES FROM TANK LORRY.
6. ALL SLOPES FROM THE EDGE OF METALLED ROAD TO CULVERT OR APPROACHES WILL BE MAINTAINED TO FLOW OF WATER TO WARDS DRAINS.
7. TANKS CONFORM TO 12A, 12B & 13A OF THE PETROLEUM RULES-2002.
8. "FABRICATION DESIGN OF UNDERGROUND STORAGE TANKS ARE CONFORMING TO IS: 12447, 1993, DRAWING APPROVED BY CCOE, NAGPUR LETTER NO. P-ROD/01, DATED 24.01.2005.
9. TANKS FABRICATED WITH 6mm THICK SHELL PLATE AND 8m THICK END PLATE OF MILD STEEL CONFORMING TO IS: 2062.
10. TANK WILL BE PAINTED WITH ANTICORROSIVE BITUMINOUS/PLASTIC PAINTS.
11. 9 NOS. S.C.F. TYPE FIRE EXTINGUISHERS OF 10KG CAPACITY EACH AND 6 NOS. DRY SAND FIRE BUCKETS ARE PROVIDED.
12. NO SMOKING BOARDS DISPLAYED AT THE PREMISES AS PER PETROLEUM RULES.
13. RECOMMENDATION OF NOISE POLLUTION CONTROL HAS BEEN INCORPORATED.
14. EXCAVATED SOIL PIPE.
EXCAVATED FILL PIPE.
15. THE PROPOSED SITE IS FREE FROM ANY TYPE OF LITIGATION AND NO CASE IS PENDING IN ANY COURT OF LAW.
16. EXPO ARE MEASURED IN MILIMETER FROM GROUND LEVEL.
17. ALL DIMENSIONS ARE IN MM. UNLESS OTHER-WISE STATED.
REV NO. | DATE | DESCRIPTION | INITIAL | DATE
BHARAT PETROLEUM CORPORATION LTD.
(BARAUNI TERRITORY)
TITLE: PROPOSED M.S./H.S.D. FILLING STATION AT SHAHKUND ON AMARPUR-DEOGHAR ROAD ON SH-85, MAUZA- SHIVRAMPUR, DIST.- BHAGALPUR (BIHAR)
DATE: 05.09.19
DRG. NO.: CSP-6609
DRAWN BY :
CHECKED BY :
APPROVED BY :
SCALE: AS SHOWN
SHEET :- 01 OF 01
PREPARED & DRAWN BY: A. K. DEVELOPERS, PATNA
PH.: +91 9006000140
CAD FILE NAME :- NRO SHAHKUND ON SH-85, DIST.- BHAGALPUR
LAYOUT PLAN
SCALE :- 1:200