PRODUCED BY AN AUTODESK EDUCATIONAL PRODUCT

SITE INFORMATION

PLOT NO./ARAZI NO./ KHASRA NO./GATA NO.	250A
LOCATION	VILLAGE - PAKRI
TEHSIL	SADAR
DISTRICT	SULTANPUR
STATE	UTTAR PRADESH
POLICE STATION	PIPALPUR
RAILWAY STATION	SULTANPUR
POST OFFICE	BHADA
PIN CODE	227 816
BETWEEN KM STONE NO.	77 & 78
ROAD NAME/NO.	PRATAPGARH - SULTANPUR ROAD, NH-330 (OLD NH NO.96)

W
S N
N

(ADITI YADAV)
Asstt. Executive Engineer
Ministry of Road Transport & Highways
Regional Office, Lucknow

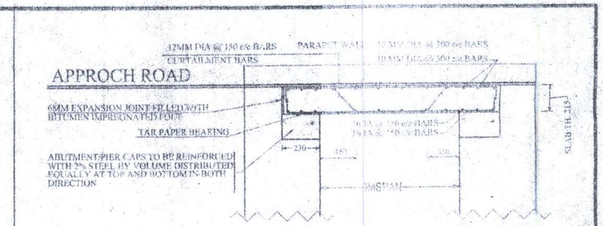

SECTION OF 9.00M SPAN R.C.C. SLAB CULERT (IRC :SP: 13)
TO SCALE

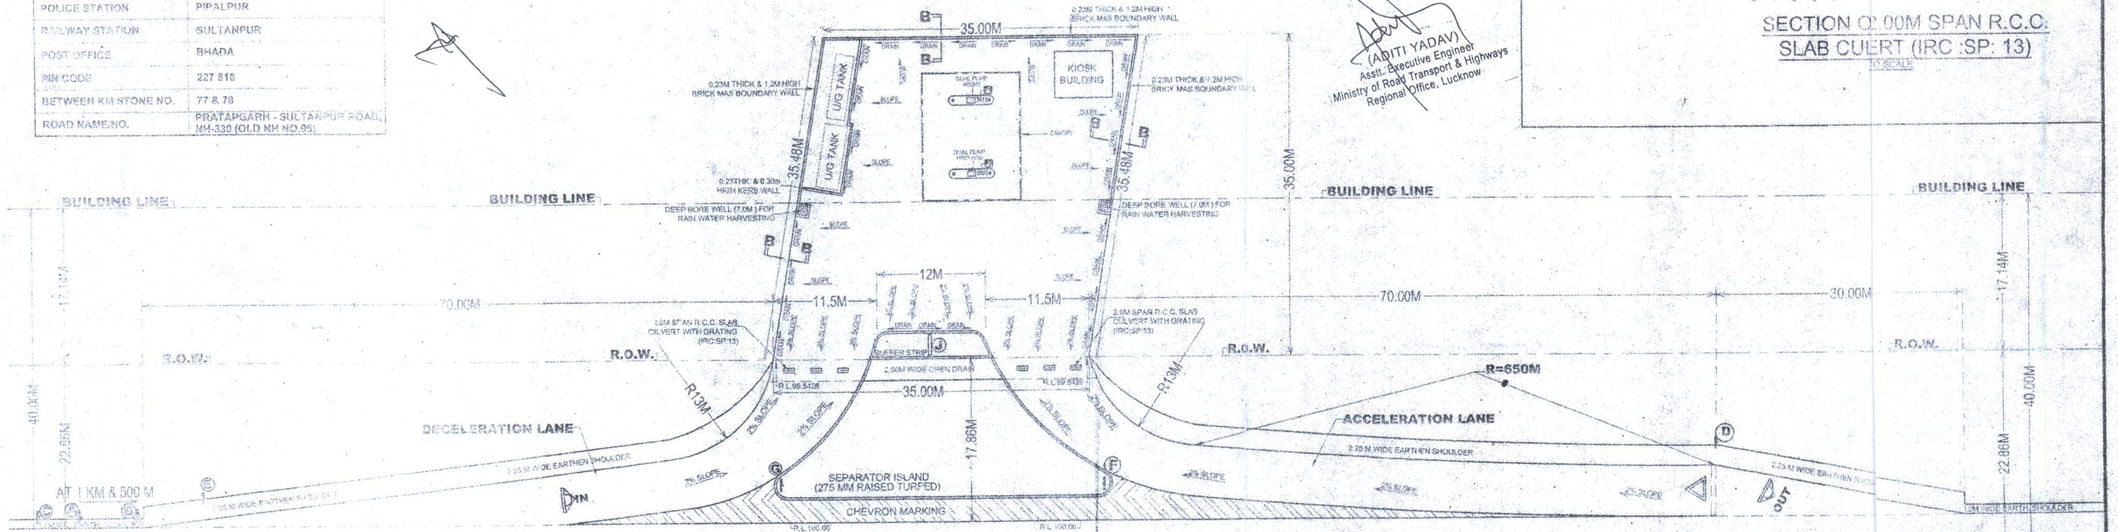

DRAINAGE PLAN OF THE FUEL STATION

SCALE:- 1:400

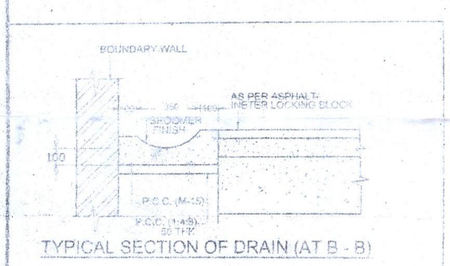

TYPICAL SECTION OF DRAIN (AT B - B)

Copy Attested
Asstt. Engineer
Ty. Division (N.H.) P.W.D.
Sultanpur
24/6/2016

सहायक अभियन्ता
अस्थाई खंड (रा०मा०)
लो०नि०वि०, सुल्तानपुर

(D. V. SINGH)
Executive Engineer
Ty. Div. (N.H.) P.W.D.
Sultanpur

For-ESSAR OIL LIMITED
Authorized Signatory

ESSAR
ESSAR OIL LIMITED
www.essar.com

SUBJECT	DRAINAGE PLAN OPROPOSED MS & HSD FUEL STATION.
LOCATION	PRATAPGARH - SULTANPUR ROAD, NH-330 (OLD NH NO.96) IN KM.78 (H.77.013, LHS) AT KHASRA NO. 250A, VILLAGE - AKRI, TEHSIL- SADAR DISTRICT - SULTANUR, UTTAR PRADESH.

PREPARED BY:- M/S SR GLOBAL CONSULTANTS
SR Global Consultants
Lucknow-226003
0522-2002238
globalsrconsultants@gmail.com

For-ESSAR OIL LIMITED
Authorized Signatory

SCALE:- 1:400 | DATE:- APR. 2015 | DRG. NO. EOL-NZ-UP-E-1732 (D)

प्रभागीय वानिकी वन प्रभाग
सुल्तानपुर