MAP SHOWING GEO-REFERENCE SURVEY OF INDIA TOPOSHEET WITH PROPOSED ROAD ALIGNMENT WITH REQUIRED FOREST LAND

Full Title of the Project : "Construction of Gravel Road from Approach Road Kishorpura to Dhani Ghatipura KM 0/00 to 0/1/00, at Village-Kishorpura, Tehsil–Udaipurwati ,District -Jhunjhunu (Rajasthan)"

Proposal No. FP/RJ/ROAD/148099/2021 Applied Area : 0.4095 Ha.
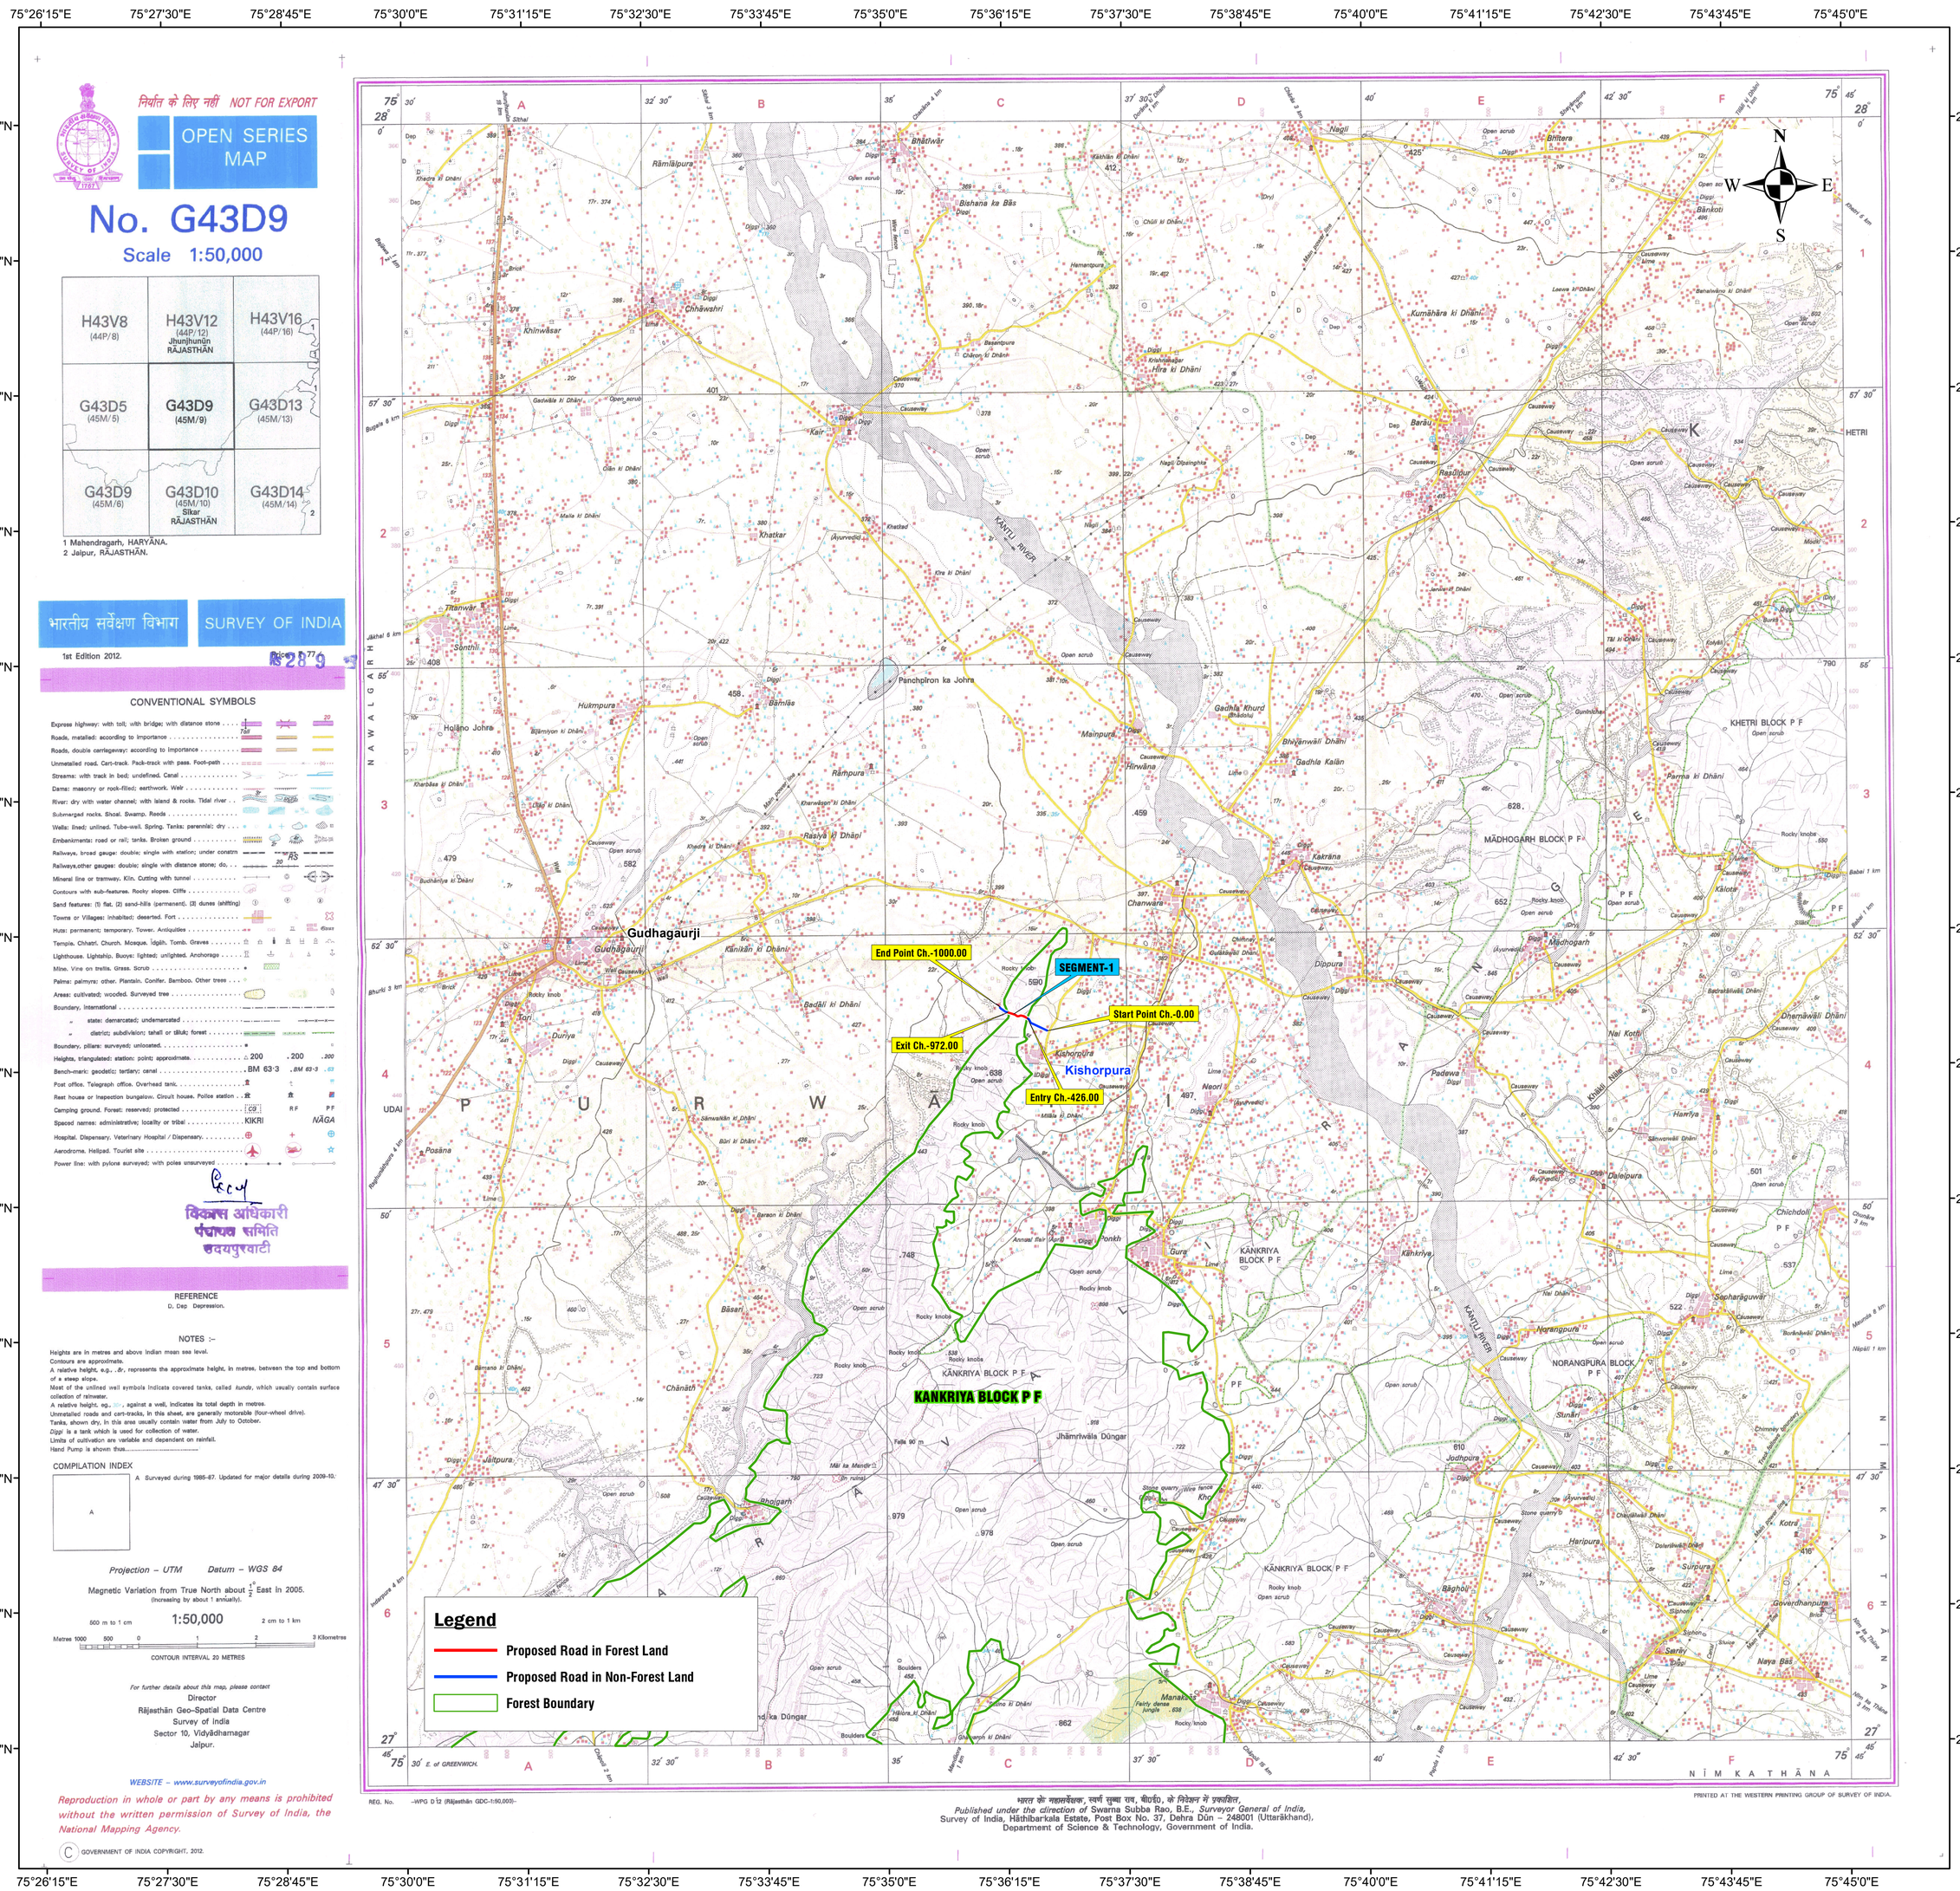
PART OF TOPOSHEET NO. 45M/9