# MAP SHOWING THE PROPOSED 42.0 HECTARE COMPENSATORY AFFORESTATION AREA AT DEOPAHAR P.R.F UNDER GOLAGHAT RANGE, GOLAGHAT DIVISION

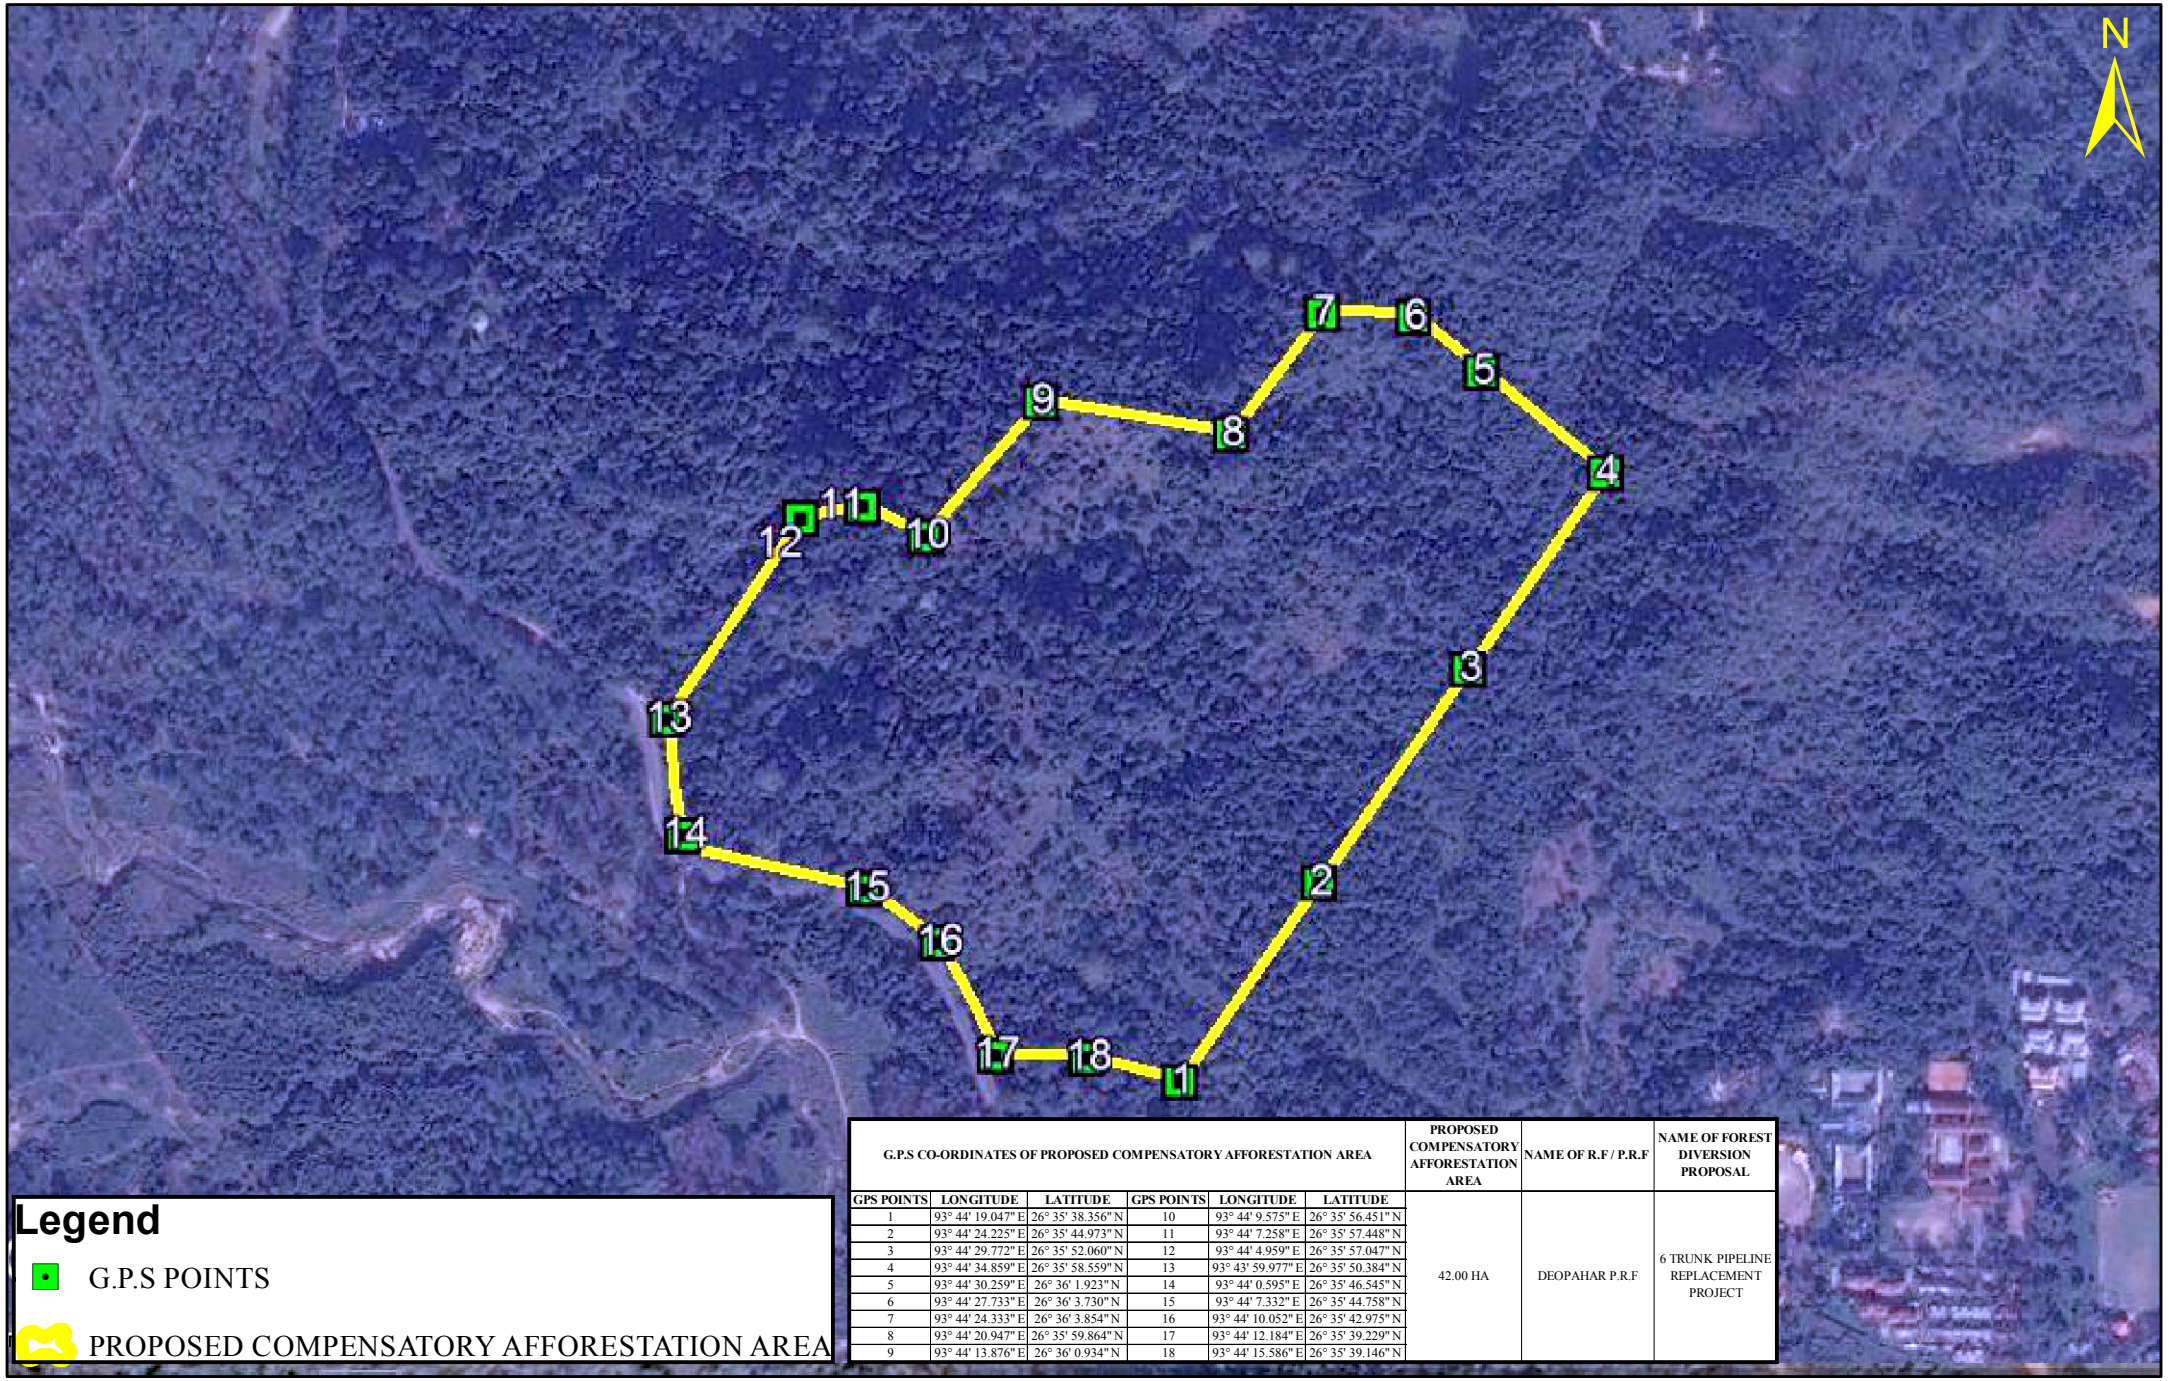


| G.P.S CO-ORDINATES OF PROPOSED COMPENSATORY AFFORESTATION AREA | | | | | | PROPOSED COMPENSATORY AFFORESTATION AREA | NAME OF R.F / P.R.F | NAME OF FOREST DIVERSION PROPOSAL |
|---|---|---|---|---|---|---|---|---|
| GPS POINTS | LONGITUDE | LATITUDE | GPS POINTS | LONGITUDE | LATITUDE | | | |
| 1 | 93° 44' 19.047" E | 26° 35' 38.356" N | 10 | 93° 44' 9.575" E | 26° 35' 56.451" N | 42.00 HA | DEOPAHAR P.R.F | 6 TRUNK PIPELINE REPLACEMENT PROJECT |
| 2 | 93° 44' 24.225" E | 26° 35' 44.973" N | 11 | 93° 44' 7.258" E | 26° 35' 57.448" N | | | |
| 3 | 93° 44' 29.772" E | 26° 35' 52.060" N | 12 | 93° 44' 4.959" E | 26° 35' 57.047" N | | | |
| 4 | 93° 44' 34.859" E | 26° 35' 58.559" N | 13 | 93° 43' 59.977" E | 26° 35' 50.384" N | | | |
| 5 | 93° 44' 30.259" E | 26° 36' 1.923" N | 14 | 93° 44' 0.595" E | 26° 35' 46.545" N | | | |
| 6 | 93° 44' 27.733" E | 26° 36' 3.730" N | 15 | 93° 44' 7.332" E | 26° 35' 44.758" N | | | |
| 7 | 93° 44' 24.333" E | 26° 36' 3.854" N | 16 | 93° 44' 10.052" E | 26° 35' 42.975" N | | | |
| 8 | 93° 44' 20.947" E | 26° 35' 59.864" N | 17 | 93° 44' 12.184" E | 26° 35' 39.229" N | | | |
| 9 | 93° 44' 13.876" E | 26° 36' 0.934" N | 18 | 93° 44' 15.586" E | 26° 35' 39.146" N | | | |