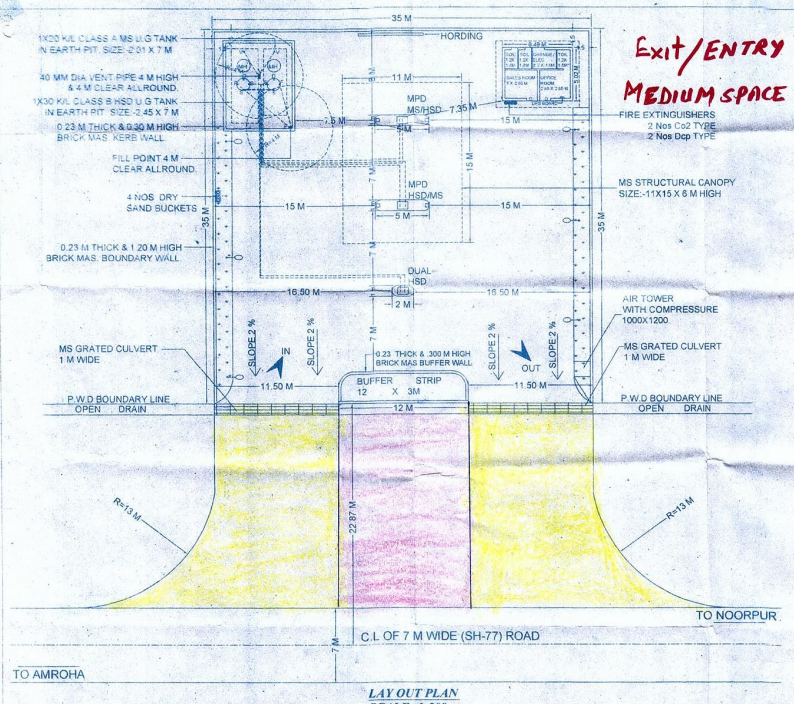

LAY OUT PLAN
SCALE:-1:200

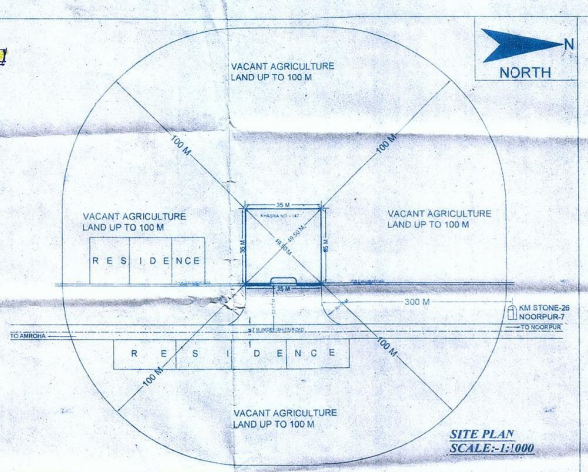

SITE PLAN
SCALE:-1:1000

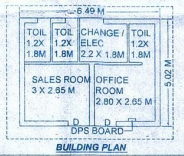

BUILDING PLAN

FRONT ELEVATION

NOTES:-
1.VENT PIPE 4.0 M CLEAR ALLROUND FITTED WITH TWO LAYER OF NON CORROSABLE WIRE GUAGE OF 11 MESH /LINER CM SQUARE.
2.FILL POINT FITTED WITH CAMLOCK COUPLINGS & AIR TIGHT THREADED BRASS CAP DECANTING FROM TANK LORRY
3.DIP PIPE WITH CAP ASSEMBLY.
4. ALL ELECTRIC ARE FLAMPROOF CONFORING TO IS 2148.
5. ALL THE DOORS OF BUILDING TO BE OPENED OUTWARDLY.
6. NO SEWER OR SURFACE DRIAN WITH IN 6 MTR FORM U.G TANK & D.US.
7. PREMISES TO BE USED ONLY FOR STORAGE OF PETROLEUM PRODUCTS.
8. TANK ARE PAINTED WITH TWO LAYER OF HOT BITUMEN OVER TWO COATS OF RED LID PRIMER TO PROTECT AGAINST CORRISION.
9.FEBRICATION OF U.G STORAGE TANK ARE CONFORMING TO IS 10987: 998 AS PER CCOE NAGPUR ORDER NO G-40(SC)P/MISC 94 DATED 24-02-1999.
10.ALL DIMENSIONS ARE IN MTRS.
11.SB= SAND BUCKETS10 NO AS PER EXPLOSIVE RULES.
12.FE= FIRE EXTINGUISHERS 10 NO AS PER EXPLOSIVE RULES.
13.TANK SHOULD BE GIVEN HYDRULIC PRESSRETEST TO BEFORE INSTALLATION AND BEFORE ANY PEROTECTIVE COATING IS APPLIED.THE TEST SHOULD BE MENTION AT A CONTROLL PRESSURE OF 0.36 K/G/CM2 FOR TWO HOURS.
14.DIP ROAD SUPPLIED WITH THE TANK FOR THIS TYPE OF INSTALLATION SHOULD BE 3280 LONG.
15.FEBRICATION THICKNESS OF TANK SHELL PLATES AND END PLATES 20KL SHELL -6MM ,END- 8MM
16.TANK CONFORM TO CLAUSE 124,125&131 OF PETROLEUM RULES 2002.
17.ALL LIGHT POLES FITTED AS PER APPROVELS OF CCOE NAGPUR VIDE LETTER NO-PLI/(MB-1)DATED 25.11.03.
18.NATURAL DOWN SLOPE FROM EDGE OF THE ROAD TO CULVERT ON APPROACHES WILL BE MENTION FREE FLOW OF WATER TOWARDS DRAIN.
19.SITES MEETS APPLICABLEAS PER IRC NORMS 1983 WITH LATEST AMMENDMENTS.
20.E V= EXTENDED VENT PIPE.
21.E.F= EXTENDED FILL POINT.
22.NO HIGH TENSION LINE IS PASSING OVER THE SITE.
23.THE PROPOSED SITE IS FREE FROM ANY TYPE OF LITIGATION AND NC MCASE IS PENDING IN ANY COURT OF LAW.
24.ALL NECESSARY APPROVALS FROM CONCERN DEPARTMENT TO BE OBTAINED.
25.THIS SITE IS INFORM TO IRC NORMS.

SITE DETAILS	
KHASRA NO	147
VILLAGE	AZAMGARH URF RATANGARH
TEHSIL	CHANDPUR
POST OFFICE	RATANGARH
PIN CODE	246734
POLICE STN.	SHIVALA KALA
RAILWAY STN.	CHANDPUR SIAU
DISTRICT	BIJNORE
STATE	U.P

AREA CHART	
TOTAL AREA OF PLOT	1225.00 SQM
TOTAL AREA OF BUILDING	32.57 SQM

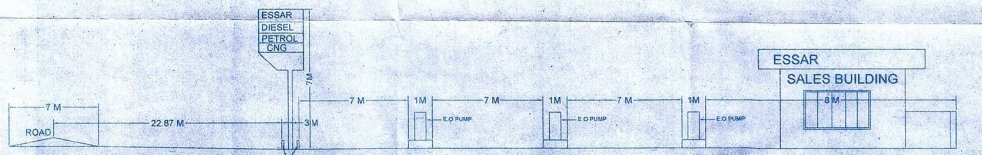

CROSS SECTION

Name Of RO:-

ESSAR Essar Oil Limited

SUBJECT:-LAYOUT & SITE PLAN OF PROPOSED RETAIL OUTLET ON AMROHA - NOORPUR (SH-77) ROAD, AT KHASRA NO- 147, VILLAGE AZAMGARH URF RATANGARH, TEHSIL CHANDPUR, DISTRICT BIJNORE.

REG. NO.:-UP-W-1749

DRAWING NO-EOL/RO/920/15
DT-16.04.15

Scale -As Shown Above

DATE	REVISION
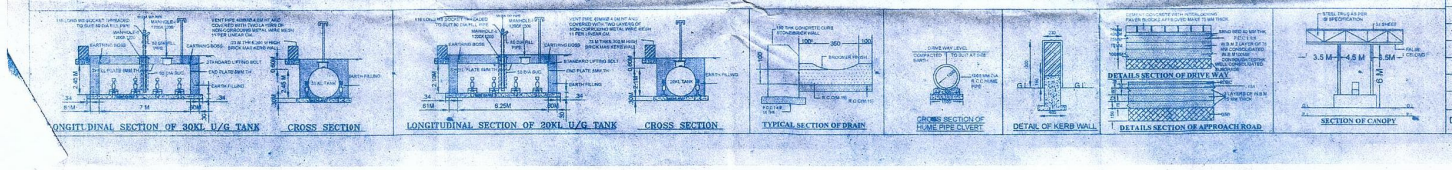
For Essar Oil Limited
Authorised Signatory
A0TH SIGNATORY