Name of work: Construction of 2 Lane with Paved shoulder from Km 55.60 to 90.70 Km (existing chainage) of NH-766C (Realignment of 13.832Km) with 2 Major Bridges across Sharavathi Backwater on EPC mode under Annual Plan 2022-23 in the State of Karnataka

FOREST AREA OF ROAD ALIGNMENT ROUTE IN REVENUE VILLAGE MAP

VILLAGE : SUTTHA
HOBLI : KASABA
TALUK : HOSANAGAR
DISTRICT : SHIMOGA

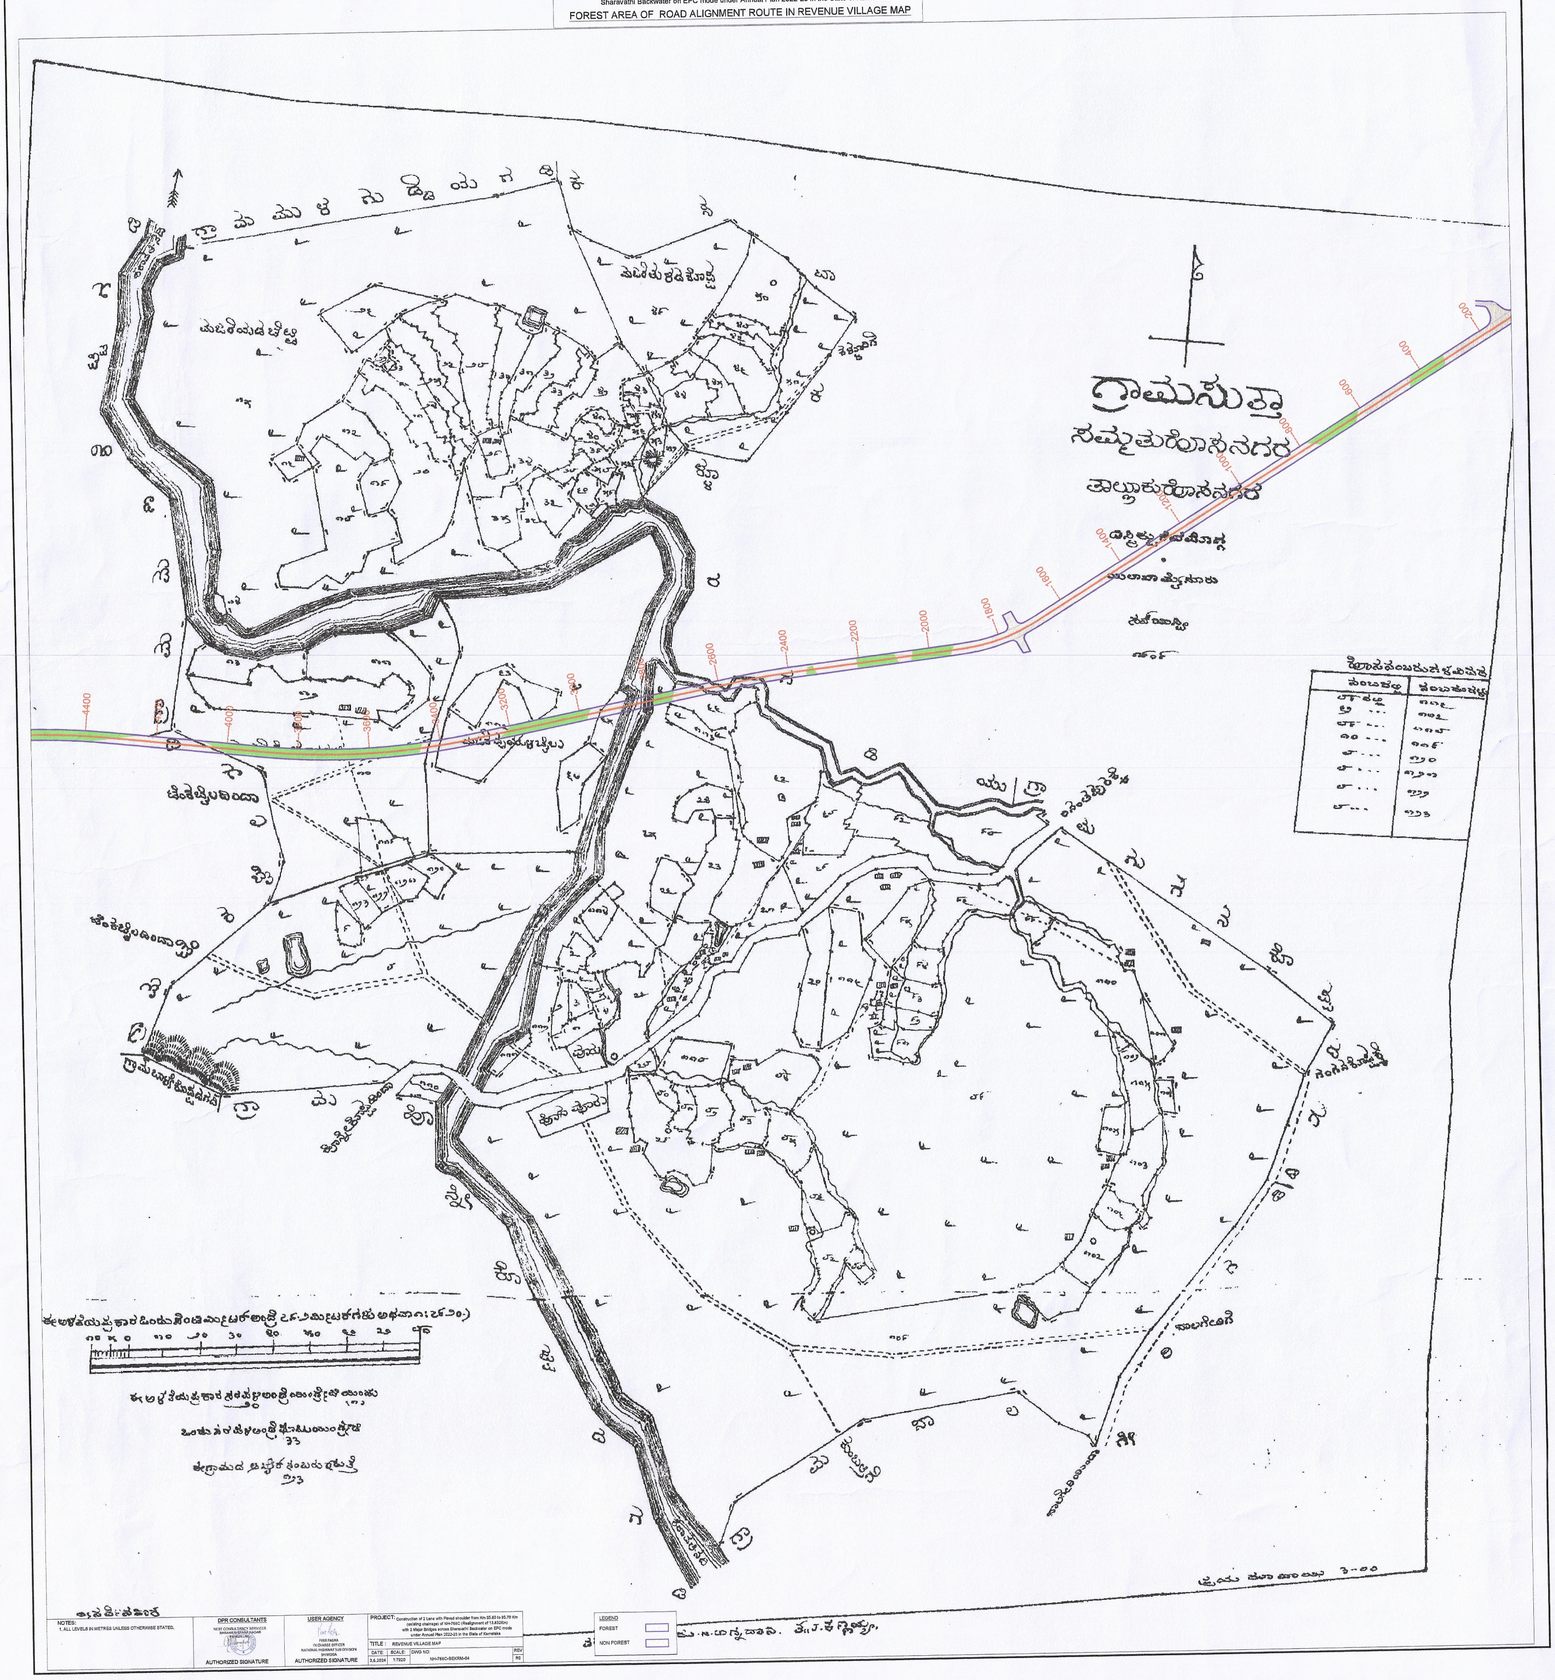
ಗ್ರಾಮಸುತ್ತಾ
ಸಮ್ಮತರಿಯಾಸನಗರ
ತಾಲ್ಲೂಕುರೊಸನಗರ
ಹೊಸಪಟ್ಟಣ
ಹೊಸಪಟ್ಟಣ
ಹೊಸಪಟ್ಟಣ