Name of work: Construction of 2 Lane with Paved shoulder from Km 55.00 to 90.70 Km (existing chainage) of NH-766C (Realignment of 13.832Km) with 2 Major Bridges across Sharavathi Backwater on EPC mode under Annual Plan 2022-23 in the State of Karnataka

FOREST AREA OF ROAD ALIGNMENT ROUTE IN REVENUE VILLAGE MAP

VILLAGE : ADAGODI
HOBLI : NAGARA
TALUK : HOSANAGAR
DISTRICT : SHIMOGA

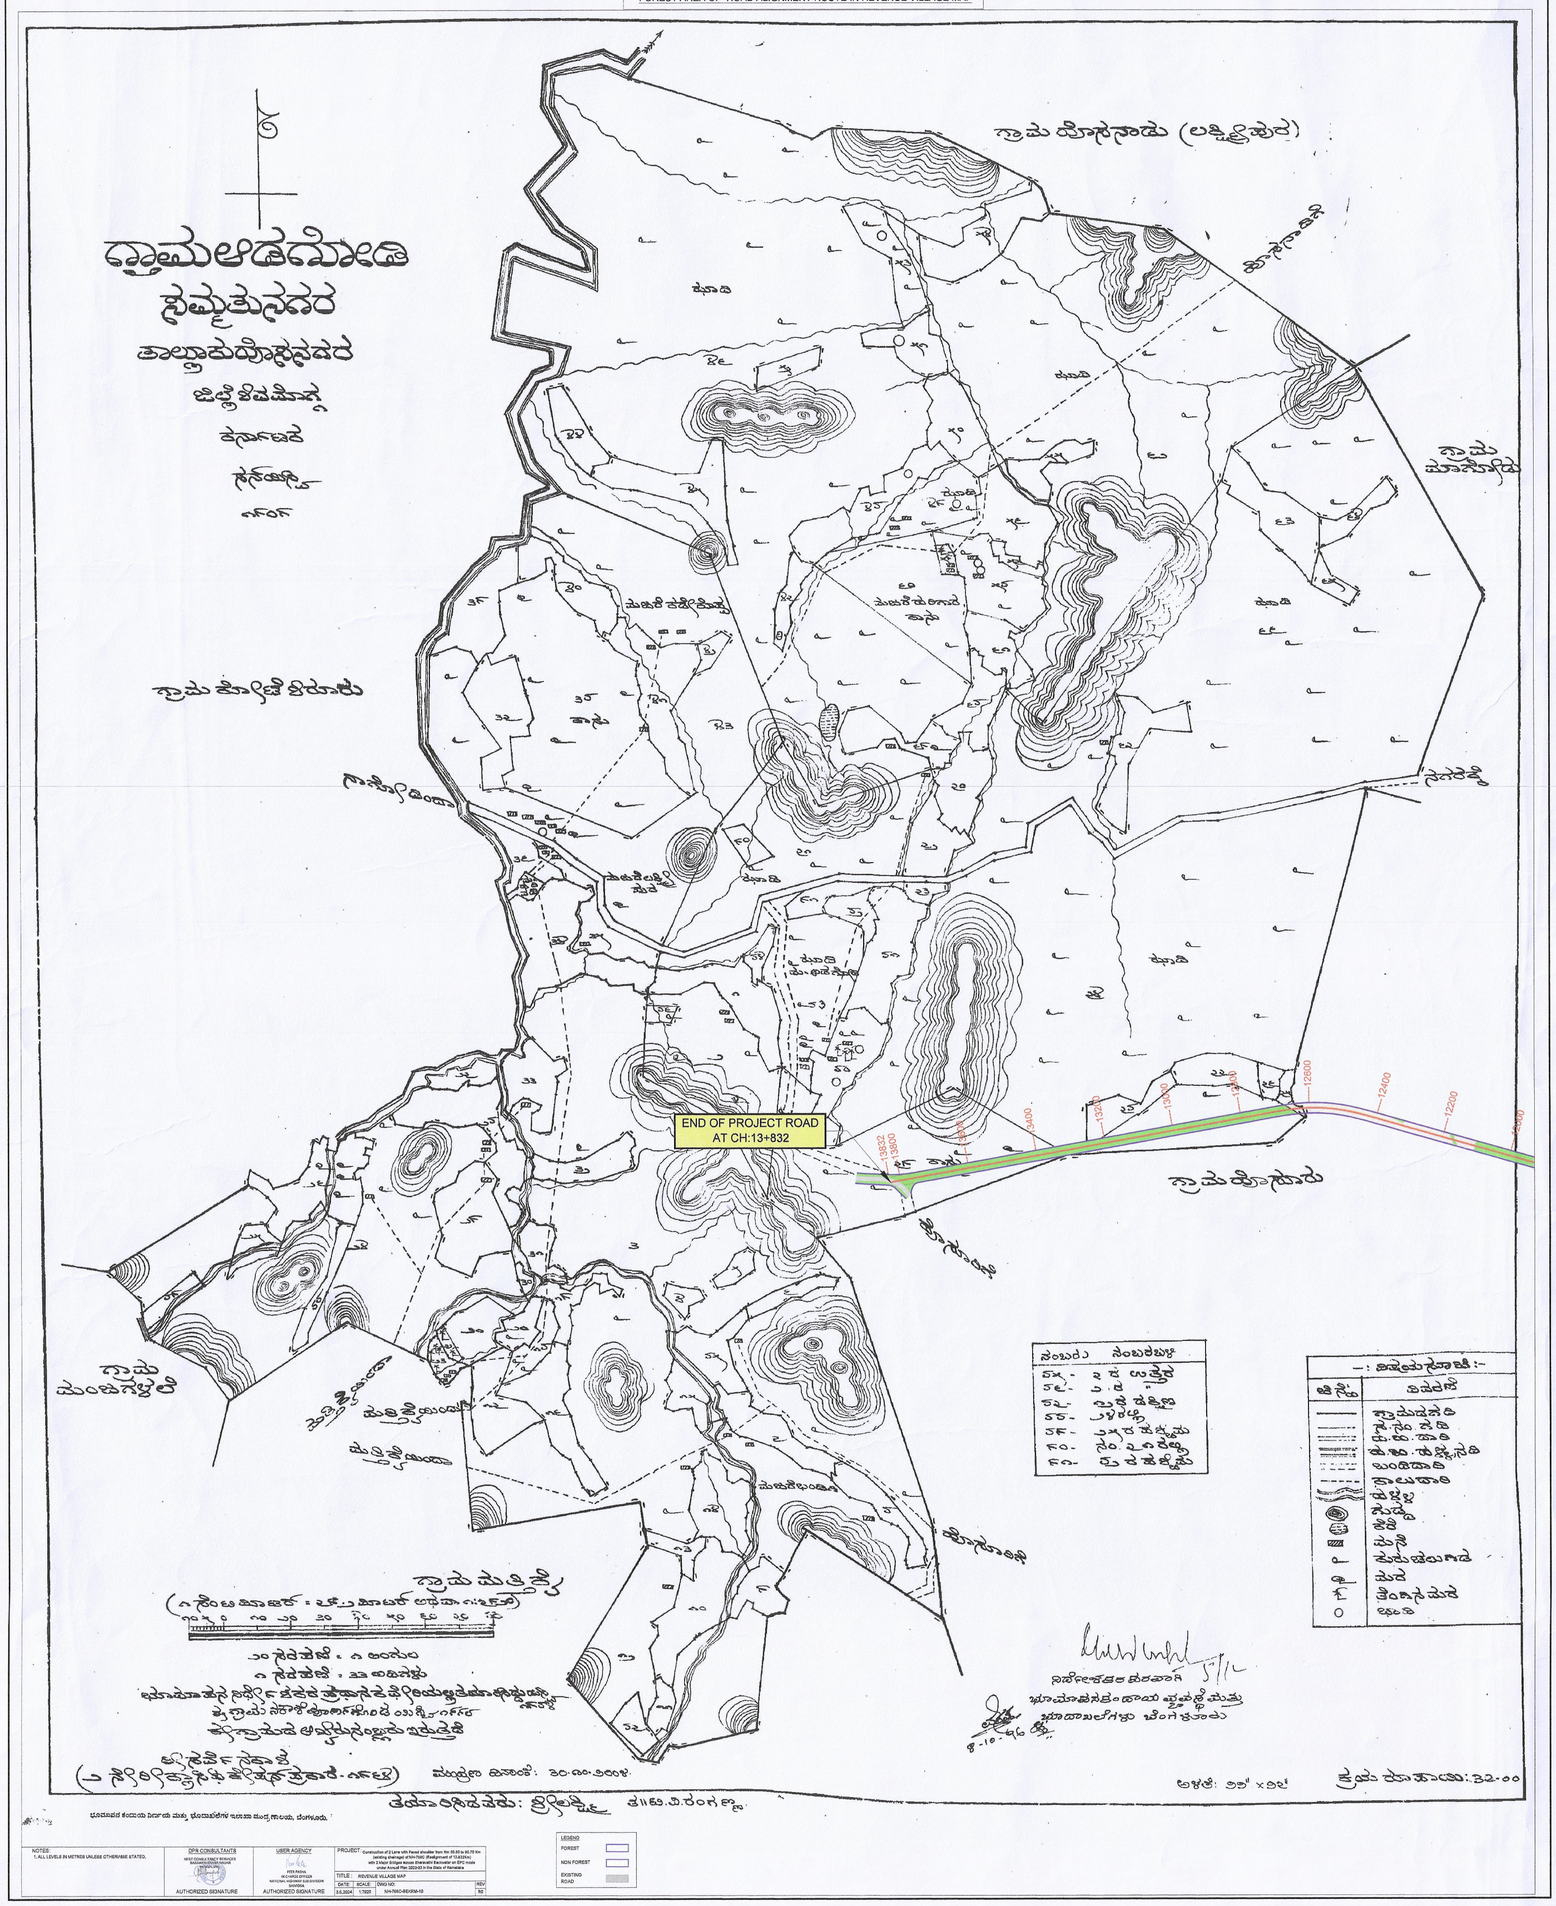

NOTES:
1. ALL LEVELS IN METRES UNLESS OTHERWISE STATED.

DPR CONSULTANTS	USER AGENCY	PROJECT
NATIONAL HIGHWAYS AUTHORITY OF INDIA	NATIONAL HIGHWAYS AUTHORITY OF INDIA	Construction of 2 Lane with Paved shoulder from Km 55.00 to 90.70 Km (existing chainage) of NH-766C (Realignment of 13.832Km) with 2 Major Bridges across Sharavathi Backwater on EPC mode under Annual Plan 2022-23 in the State of Karnataka
(DPR TEAM)	(DPR TEAM)	TITLE : REVENUE VILLAGE MAP
AUTHORIZED SIGNATURE	AUTHORIZED SIGNATURE	DATE: 30.08.24 SCALE: 1:7500 DRAWING NO: SH-766C-RD-DRW-10 REV: 00

LEGEND
FOREST
NON-FOREST
EXISTING ROAD

Beat Forester
Sampekatte Beat

ಉಪ ವಲಯ ಅರಣ್ಯಾಧಿಕಾರಿ
ಸಂಪೇಕಟ್ಟೆ ಶಾಖೆ, ನಗರ ವಲಯ
ಸಾಗರ ವಿಭಾಗ.

ವಲಯ ಅರಣ್ಯಾಧಿಕಾರಿ
ಉಪವಲಯ ಅರಣ್ಯಾಧಿಕಾರಿ
ನಗರ ವಲಯ, ಸಾಗರ
ಸಂಪೇಕಟ್ಟೆ ಶಾಖೆ
ನಗರವಲಯ, ಹೊಸನಗರ ತಾ॥

I.C.B.
Hosanagara SUB DIVISION

CHIEF CONSERVATOR OF FORESTS
Hosanagara

Deputy Conservator of Forest
Sagar Division, SAGAR