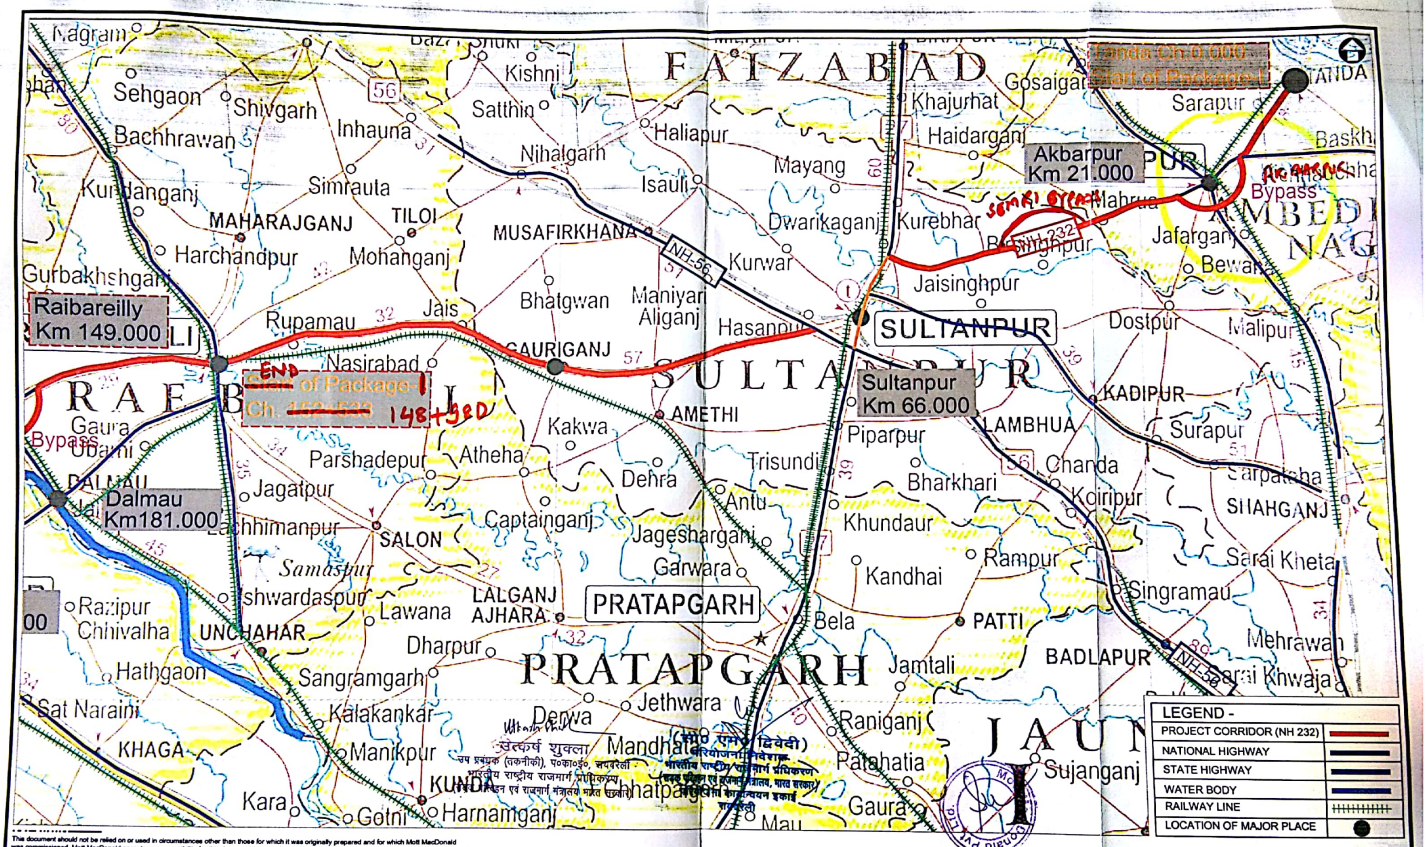

The document should not be relied on or used in circumstances other than those for which it was originally prepared and for which Mott MacDonald was commissioned. Mott MacDonald accepts no responsibility for this document to any other party other than the person by whom it was commissioned.

Mott MacDonald
A20 Sector 2, Noida Uttar Pradesh, 201301 India
T +91(0) 120 254 3582
F +91(0) 120 254 3583
W www.mottmac.com

Client
National Highways Authority Of India
(Ministry of Road Transport & Highways)
G-5&6, Sector 10, Dwarka,
New Delhi 110075

Notes

Rev	Date	Drawn	Description

Title
Consultancy Services for Preparation of DPR for Rehabilitation and Upgradation of Two Lane with Paved Shoulder of NH-232 Raibareilly to Banda Package-II Section Under NH-DP-IVB in State of Uttar Pradesh
Index Map

Drawn	Pradeep Kumar
Checked	
Reviewed	Sudhanshu Kumar
Approved	
Scale at A2	1:500
Drawing Number	MMD-269431-D-DR-KP-XX-001
Rev	P1
Status	APR

P:\Noida\DEI\Projects\269431- NH-231 Raebareli to Jaunpur & Tanda to Banda\22-Land Acquisition NH 231_(15-11-11)\Index Map\NH 232\Index Map (NH 232) Pkg. I & II.dwg

Scanned by CamScanner

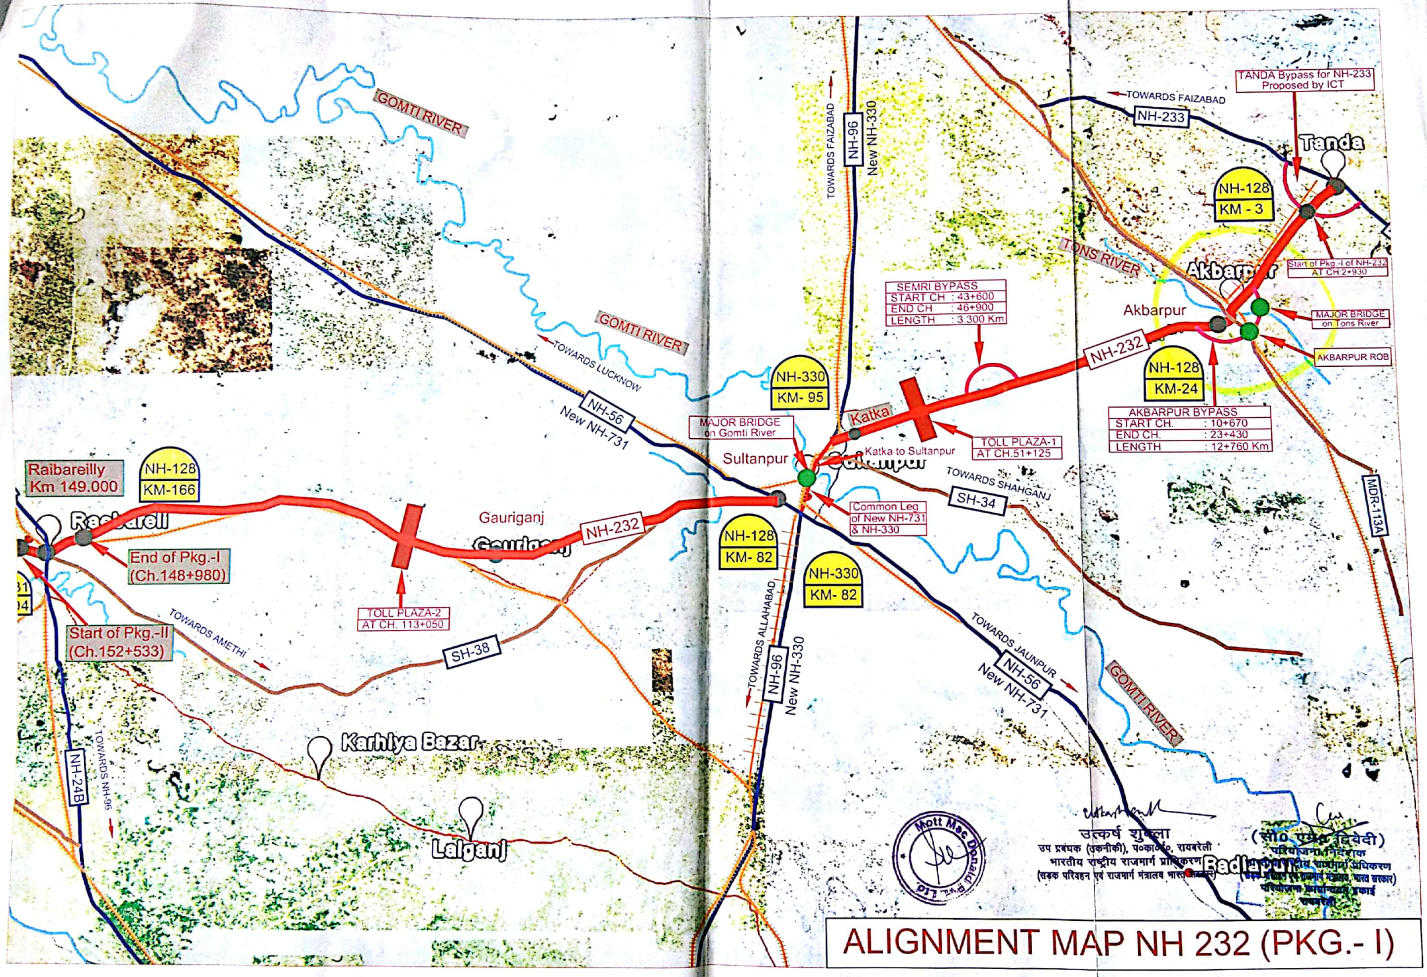

ALIGNMENT MAP NH 232 (PKG.- I)

Scanned by CamScanner