LAYOUT PLAN WITH MUCK DISPOSABLE AREA OF TWO LANING OF JORAM-KOLORIANG ROAD FROM EXISTING KM 70.00 TO KM 138.00 :LENGTH -68 KM
(DESIGN KM 59.363 TO KM 122.353 :LENGTH 62.99KM)

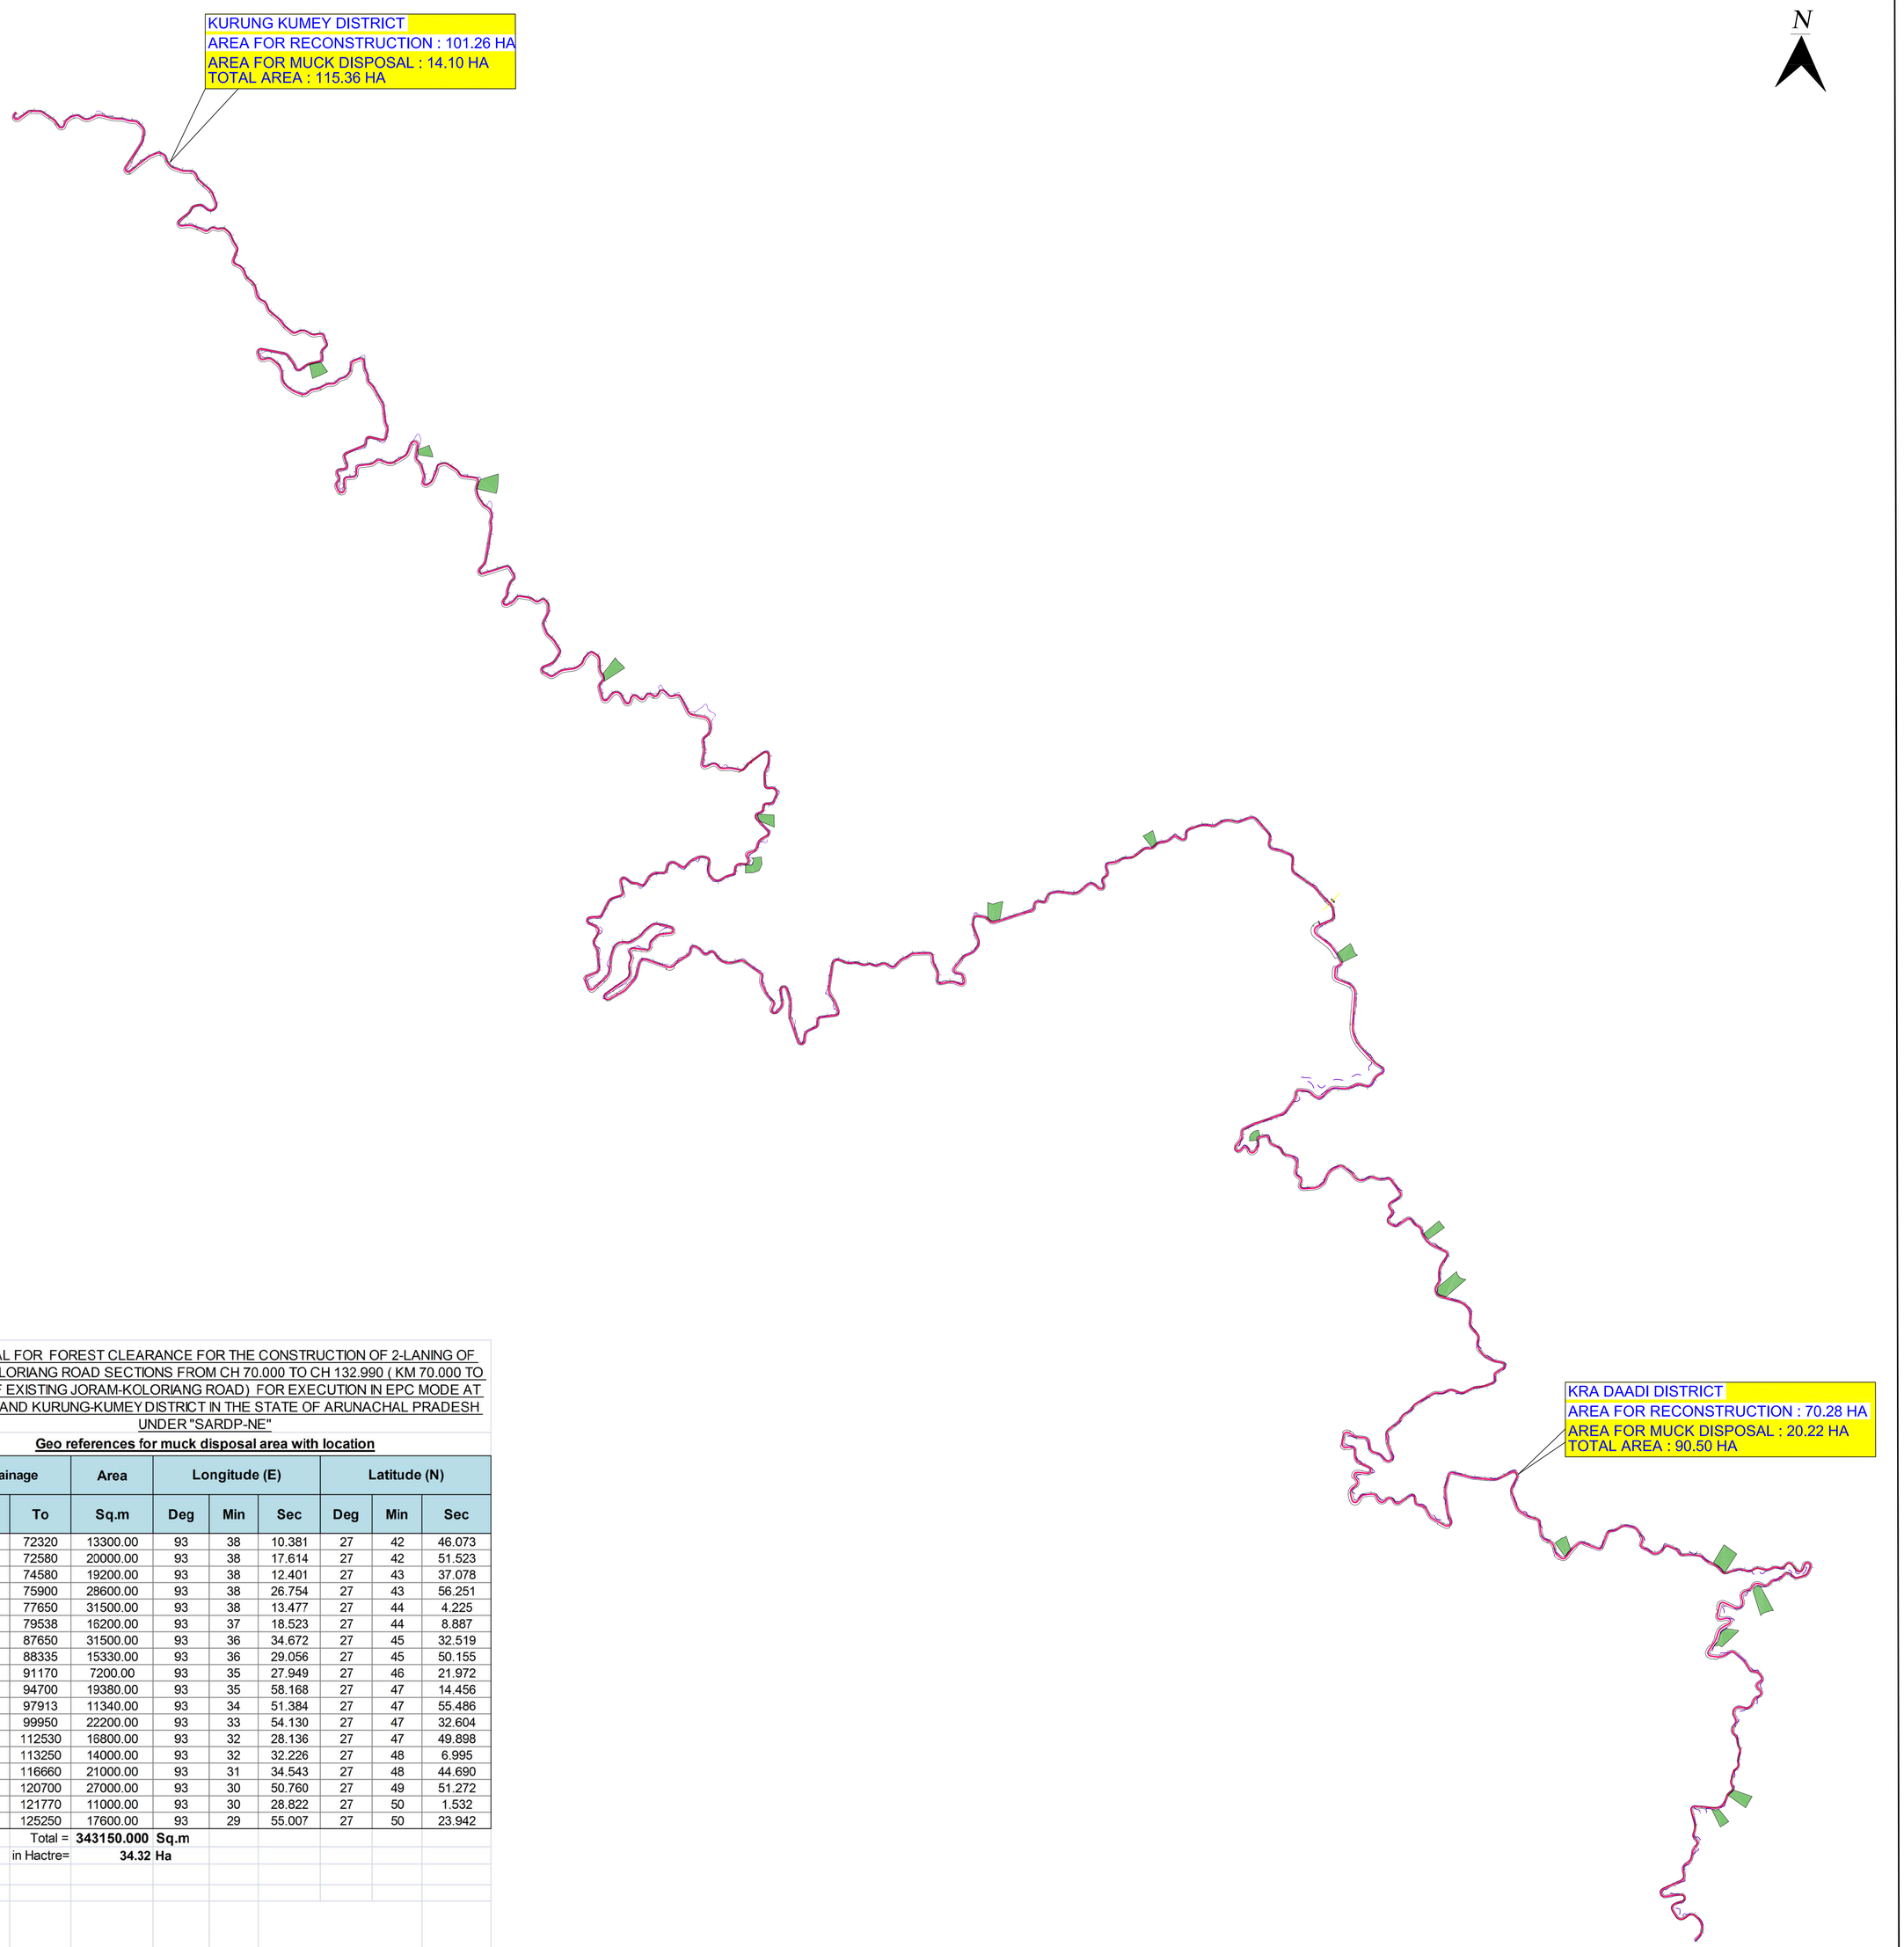

PROPOSAL FOR FOREST CLEARANCE FOR THE CONSTRUCTION OF 2-LANING OF JORAM-KOLORIANG ROAD SECTIONS FROM CH 70.000 TO CH 132.990 (KM 70.000 TO 138.000 OF EXISTING JORAM-KOLORIANG ROAD) FOR EXECUTION IN EPC MODE AT KRA-DADI AND KURUNG-KUMEY DISTRICT IN THE STATE OF ARUNACHAL PRADESH UNDER "SARDP-NE"

Geo references for muck disposal area with location

Sl. No.	Chainage		Area	Longitude (E)			Latitude (N)		
	From	To	Sq.m	Deg	Min	Sec	Deg	Min	Sec
1	72250	72320	13300.00	93	38	10.381	27	42	46.073
2	72500	72580	20000.00	93	38	17.614	27	42	51.523
3	74500	74580	19200.00	93	38	12.401	27	43	37.078
4	75770	75900	28600.00	93	38	26.754	27	43	56.251
5	77500	77650	31500.00	93	38	13.477	27	44	4.225
6	79448	79538	16200.00	93	37	18.523	27	44	8.887
7	87500	87650	31500.00	93	36	34.672	27	45	32.519
8	88262	88335	15330.00	93	36	29.056	27	45	50.155
9	91130	91170	7200.00	93	35	27.949	27	46	21.972
10	94586	94700	19380.00	93	35	58.168	27	47	14.456
11	97850	97913	11340.00	93	34	51.384	27	47	55.486
12	99850	99950	22200.00	93	33	54.130	27	47	32.604
13	112450	112530	16800.00	93	32	28.136	27	47	49.898
14	113180	113250	14000.00	93	32	32.226	27	48	6.995
15	116560	116660	21000.00	93	31	34.543	27	48	44.690
16	120600	120700	27000.00	93	30	50.760	27	49	51.272
17	121720	121770	11000.00	93	30	28.822	27	50	1.532
18	125170	125250	17600.00	93	29	55.007	27	50	23.942
		Total =	**343150.000**	**Sq.m**					
		in Hactre=	**34.32**	**Ha**					

Vivek Srivastava
GM (Projects), NHIDCL
Namsai,
Arunachal Pradesh

LEGEND
1. FOREST DIVERSION AREA
2. FOREST DIVERSION AREA
3. EXISTING ROAD
4. PROPOSED ROAD SHOULDER
5. ROAD CENTRE LINE

NAME OF WORK

TWO LANING OF JORAM-KOLORIANG ROAD FROM EXISTING KM 70.00 TO KM 138.00 LENGTH : 68 KM (DESIGN KM 59.363 TO KM 122.353: LENGTH 62.99 KM) FOR EXECUTION ON EPC MODE IN THE STATE OF ARUNACHAL PRADESH UNDER ARUNACHAL PAKAGE OF SARDP-NE

TOTAL FOREST DIVERSION AREA
205.86 HA

SCALE:- 1: 25,000

INDEX PLAN
TWO LANING OF JORAM-KOLORIANG ROAD FROM KM 70.00 TO KM 138.00 (LENGTH -68 KM)

DRAWING NO
NHDCL-AP / FC / 003

GENAREL MANAGER (PROJECTS)
NHDCL, NAMSAI
ARUNACHAL PRADESH