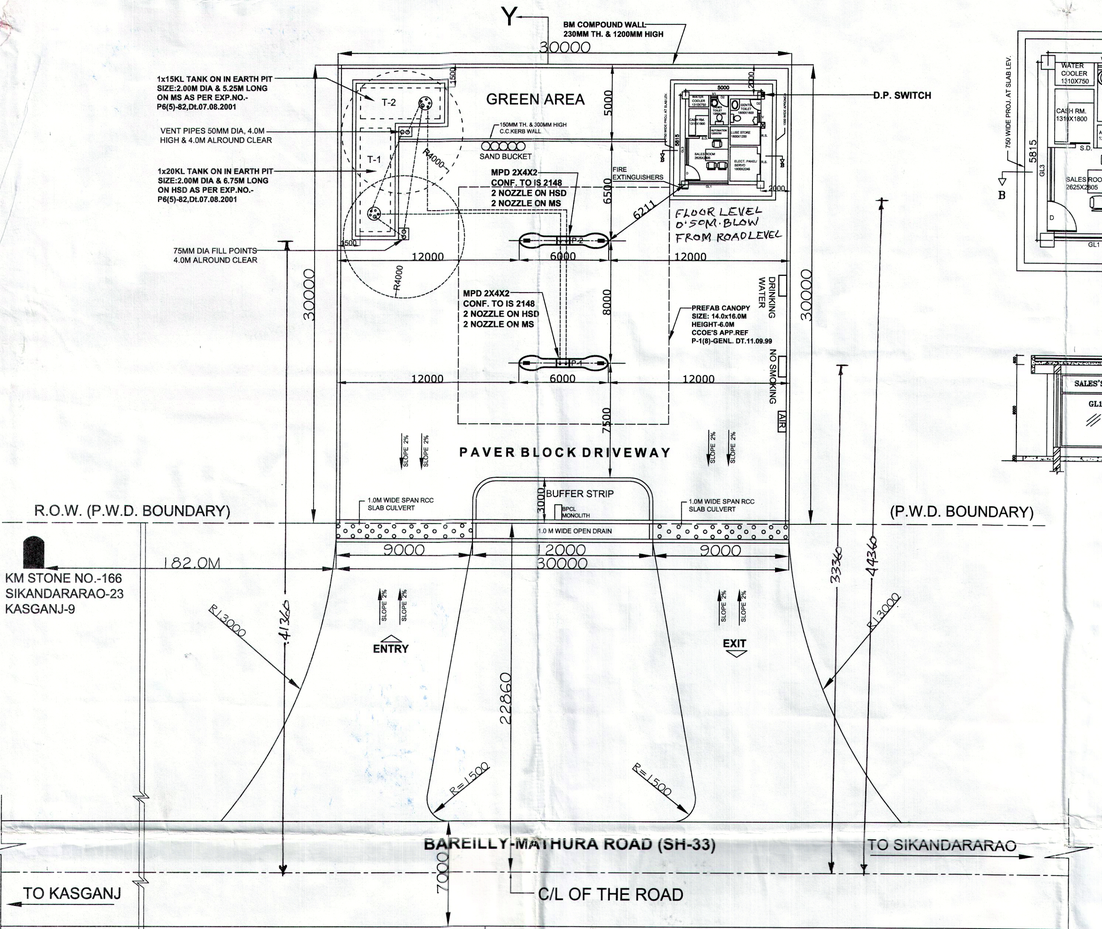

LAYOUT PLAN
SCALE-1:200

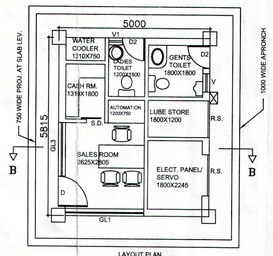

LAYOUT PLAN SALES BUILDING
SCALE-1:100

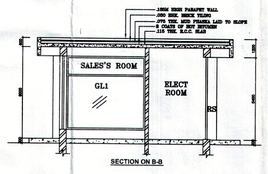

SECTION ON B-B

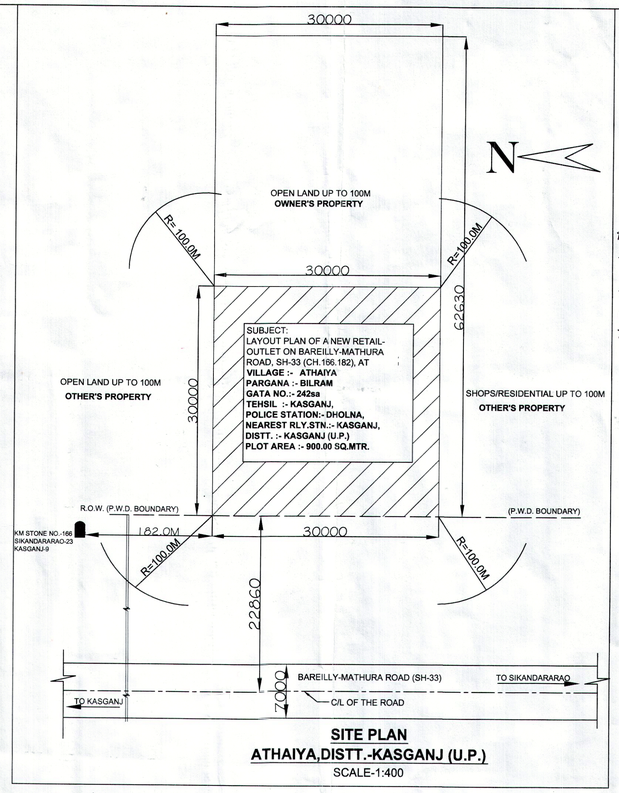

SITE PLAN
ATHAIYA,DISTT.-KASGANJ (U.P.)
SCALE-1:400

जनपद-कासगंज से बरेली मथुरा मार्ग (राज्यमार्ग सं०-23) किमी०-167, किमी०-168 ब 4 (कैलोमीटर-किमी०-166.182) चौड़ी तरफ मार्ग के मध्य से 22.86 मीटर दूरी के पश्चात (ग्राम-अथाया, परगना-बिलराम, तहसील-जनपद-कासगंज) 1322.75+5275.00=6597.75 वर्गमीटर में से मानचित्र में अंकित गुलाबी हिस्सा-900.00 वर्ग मीटर परगना बिलराम, तहसील-जनपद-कासगंज] रिटेल आउट लेट खोलना हेतु प्रस्तुत मानचित्र पर अवगत किया जाता है कि मार्ग की सुरक्षा एवं अग्रगमन किया जाता है।

आवेदकगण सुनिश्चित करें कि मार्ग के मध्य से बाकी भाग पर किसी भी प्रकार का भवन का निर्माण कुल क्षेत्रफल 22.86,3336, 0.56 मी० दूरी से पश्चात मानचित्र में दर्शाये मार्ग के अनुसार कराया जायें। मानचित्र में दर्शाये मार्ग के मध्य से 22.86 मी० दूरी तक किसी भी प्रकार का छोड़ा। अथवा निर्माण न किया जाये। मार्ग की वर्तमान सतह से निर्माण स्टेशन की सतह 0.50 मी० ऊँची रखी जाये। बाकी का निर्माण मानचित्र के अनुसार कराया जाये। नालीय सुविधा का निर्माण आवेदक की स्वयं के खर्च से सुनिश्चित कराना होगा। पेट्रोलियम स्टेशन का बाकी किसी भी दशा में मार्ग पर नहीं आना चाहिए (सिद्धान्त) के दृष्टिगत उपरोक्त मार्ग के मध्य से 22.86 मी० दूरी तक निर्माण से सम्बन्धित सामग्री का एकत्रीकरण न किया जाये। आवेदक द्वारा सुविधा एवं पहुँच मार्ग हेतु लीज डीड एग्रीमेंट किसी भाग में प्रस्तुत किया है जो (संलग्न है। प्रस्तावित यू-लेण्ड के सम्बन्ध में किसी ने कोई वाद-मुकदमा है। अन्य किसी भी प्रकार के यू-लाद। विवाद का उत्तरदायित्व आवेदक का होगा। संलग्न में सम्बन्धित विभाग एवं अधिकारी का अनुपालन सुनिश्चित किया जाये।

सहायक अभियन्ता प्रान्तीय खण्ड, लो०नि०वि० कासगंज-207123

अधिशासी अभियन्ता प्रान्तीय खण्ड, लो०नि०वि० कासगंज-207123

(वी० डी० शर्मा) अधीक्षण अभियन्ता अलीगढ़ वृत्त लो० नि० वि० अलीगढ़

प्रादेशिक प्रबंधक (रिटेल) मथुरा भारत पेट्रोलियम कॉर्पोरेशन लिमिटेड प्लॉट डी-1, रोड नं 26, इंडस्ट्रियल एरिया, साइट-बी, पी. सिकन्द्रा, मथुरा-281005

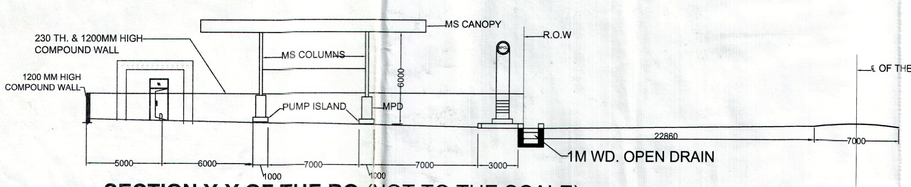

SECTION Y-Y OF THE RO (NOT TO THE SCALE)

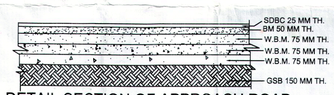

DETAIL SECTION OF APPROACH ROAD

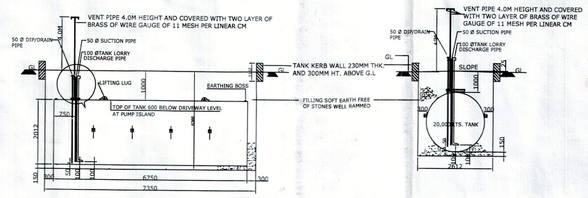

LONGITUDINAL & CROSS SECTION OF 20KL U/G TANK IN EARTH PIT
NOT TO SCALE

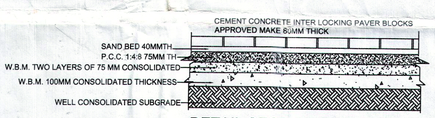

DETAIL SECTION OF DRIVEWAY

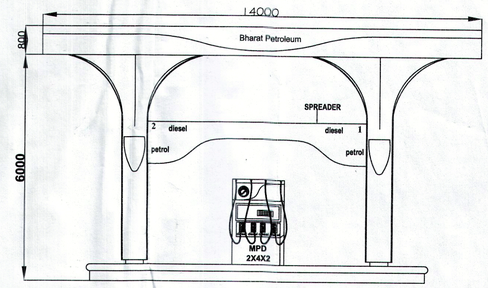

FRONT ELEVATION OF PREFAB CANOPY
SCALE: N.T.S

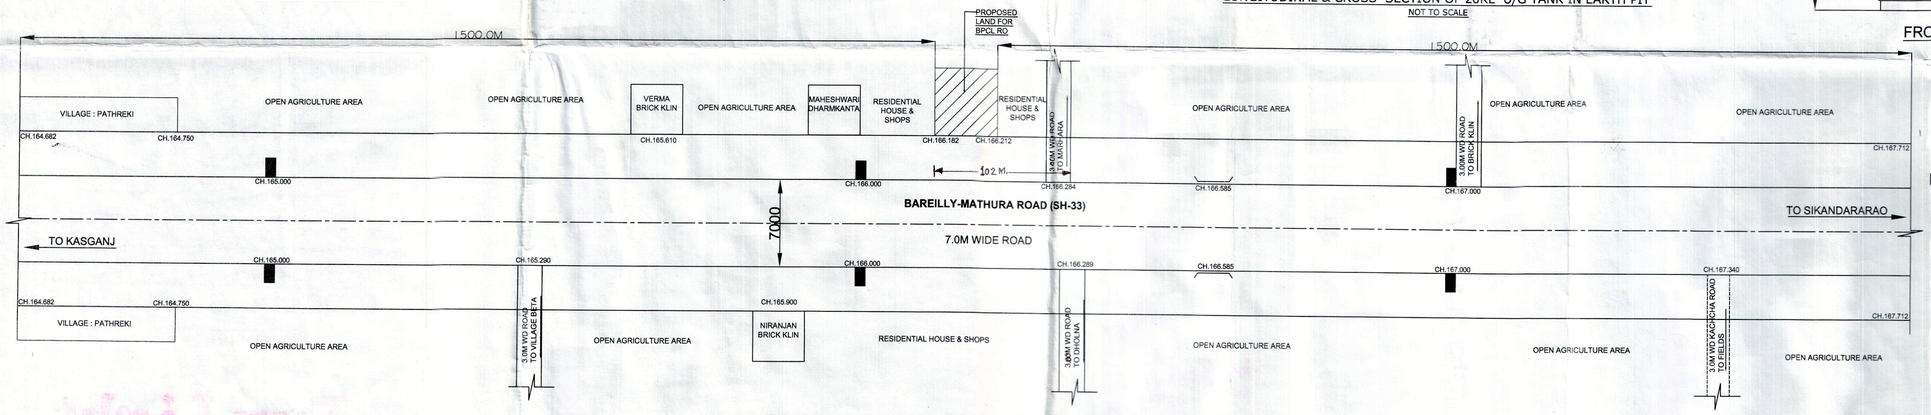

DETAILS UPTO 1.5 KM ON EITHER SIDE OF THE PROPOSED RETAIL OUTLET
(NTS)

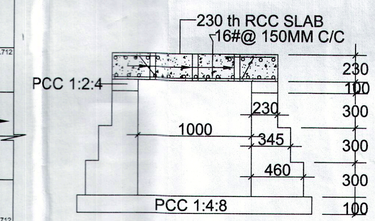

SECTION OF CULVERT

Bharat Petroleum

NOTES

1. V-VENT PIPE 50MM DIA & 4.0M HIGH,END COVERED WITH TWO LAYERS OF BRASS WIRE GUAGE OF 11 MESH PER LINEAR CENTIMETER.
2. F-FILL POINT FITTED WITH CAMLOCK COUPLING & AIR TIGHT THREADED BRASS/ ALUMINIUM CAP FOR DECANTING FROM TANK LORRY.
3. D-DIP PIPE WITH DIP CAP ASSEMBLY MADE OF BRASS/ALUMINIUM.
4. ALL ELECTRICAL FITTINGS ARE FLAME PROOF CONFIRMING TO I.S. : 2148.
5. ALL DOORS OF BUILDING TO BE OPENED OUT WARD.
6. NO SEWER OR SURFACE DRAIN WITHIN 6.0M OF THE DISPENSING UNIT.
7. PREMISES TO BE USED ONLY FOR STORAGE OF PETROLEUM PRODUCTS.
8. TANKS ARE PAINTED WITH TWO LAYERS OF HOT BITUMEN OVER TWO COATS OF RED OXIDE PRIMER TO PROTECT AGAINST CORROSION.
9. FABRICATION DESIGN OF U/G STORAGE TANK ARE CONFIRMING TO I.S.-10987:1992 AND AS PER C.C.O.E. NAGPUR APP.REF NO.G-40(CC)/PIMISC/94 DT. 24.02.99
10. ALL DIMENSIONS ARE IN MM UNLESS OTHER WISE NOTED.
11. S.B.=SAND BUCKET 6 NOS. AS PER EXPLOSIVE RULES.
12. F.E.=FIRE EXTINGUISHERS 4 NOS. AS PER EXPLOSIVE RULES.
13. TANK SHOULD BE GIVEN HYDRAULIC PRESSURE TEST PRIOR TO INSTALLATION AND BEFORE ANY PROTECTIVE COATING IS APPLIED.THE TEST SHOULD BE MAINTAINED AT A CONTROLLED PRESSURE OF 0.35 KG/SQ.CM. AND MAINTAINED FOR 02 HOURS.
14. DIP RODS SUPPLIED WITH THE TANK FOR THE TYPE OF INSTALLATION SHOULD BE 3200MM LONG INSTEAD OF 2250MM.
15. FABRICATION THICKNESS OF SHELL PLATE-6MM & END PLATE-8MM OF 20KL TANK.
16. THE CONSTRUCTION OF TANKS,PROTECTION,SPECIFICATION CONFIRMS TO PARA 124,125 & 131 OF THE PETROLEUM RULES-2002.
17. ALL LIGHT POLES ARE FITTED AS PER APPROVAL OF C.C.O.E. NAGPUR VIDE LETTER NO.P(L-111(MB)) DT.26.11.1993.
18. NATURAL DOWN SLOPE FROM EDGE OF THE METALLED ROAD TO CULVERT ON APPROACHES WILL BE MAINTAINED SUCH THAT THE WATER FLOW TOWARDS DRAIN.
19. THE SITE IS FREE FROM ANY TYPE OF LITIGATION AND THERE IS NO CASE IS PENDING IN ANY COURT OF LAW.
20. THERE IS NO OVERHEAD H.T. LINE PASSES THROUGH THE PREMISES..
21. CANOPY SHALL BE INSTALLED AS PER APPROVAL NO. G 40 (NC) P/40 DT. 28-7-84.
22. SITE MEETS ALL APPLICABLE LATEST IRC NORMS.

PUMP DETAIL

S.NO.	PRODUCT	CLASS
MPD-1 (2X4X2)	HSD/ MS	B/A
MPD-2 (2X4X2)	HSD/ MS	B/A

TANK TABLE

S.NO.	PRODUCT	CAPACITY	LENGTH	DIA	REMARK
T-1	HSD	20KL	6750	2000	IN EARTHEN PIT
T-2	MS	15KL	5250	2000	IN EARTHEN PIT

NOTE : ALL DIMENSIONS ARE IN MILIMETERS UNLESS OTHERWISE NOTED.

BHARAT PETROLEUM CORPORATION LTD.

SCALE : AS SHOWN
DRG. NO. : MTR/KAS/01
ODD NO. :
DATE : SEP 2015
EXPL. LIC. NO. :

APPROVED BY:

भारत पेट्रोलियम कॉर्पोरेशन लिमिटेड मथुरा प्रादेशिक कार्यालय, प्लॉट डी-1, रोड नं-26, इंडस्ट्रियल एरिया, साइट-बी, पी० सिकन्द्रा, मथुरा-281005 (उ.प्र.)

SUBJECT:
PROPOSED NEW RETAIL-OUTLET ON BAREILLY - MATHURA ROAD (SH-33) (CH.166.182) AT,

VILLAGE :- ATHAIYA
PARGANA :- BILRAM
GATA NO.:- 242sa
TEHSIL :- KASGANJ,
POLICE STATION:- DHOLNA,
NEAREST RLY. STN.:- KASGANJ,
DISTT.:- KASGANJ (U.P.)
PLOT AREA- 900.00 SQ.MTR.