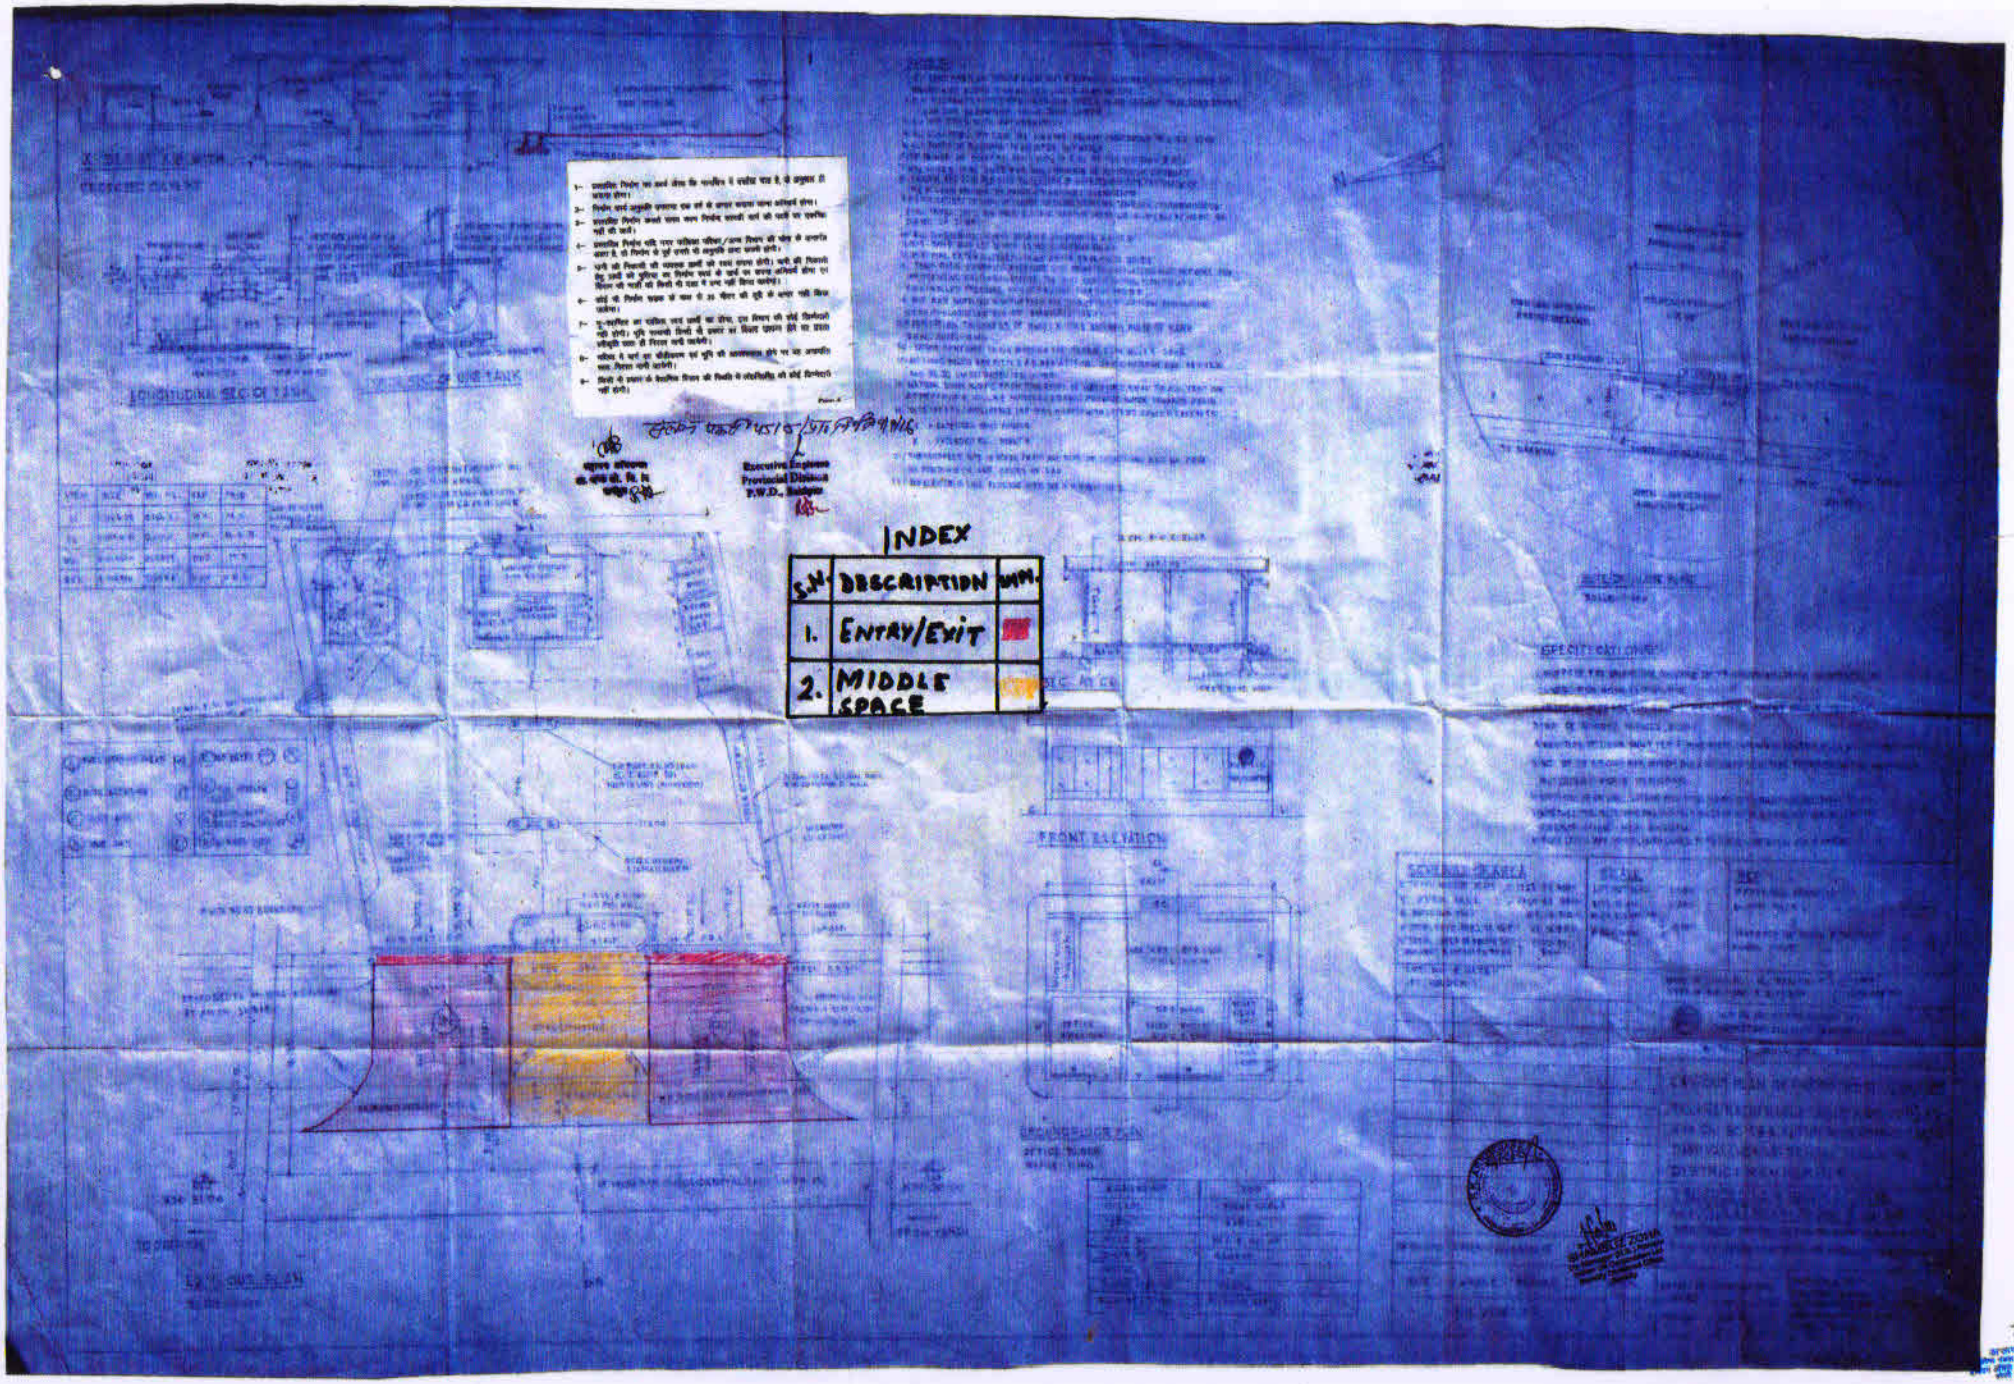
INDEX
S.N.
DESCRIPTION
1.
ENTRY/EXIT
2.
MIDDLE SPACE
Executive Engineer
Provincial Division
P.W.D., Baldyne
LONGITUDINAL SEC OF TANK
FRONT ELEVATION
SPECIFICATIONS