ANNEXURE -

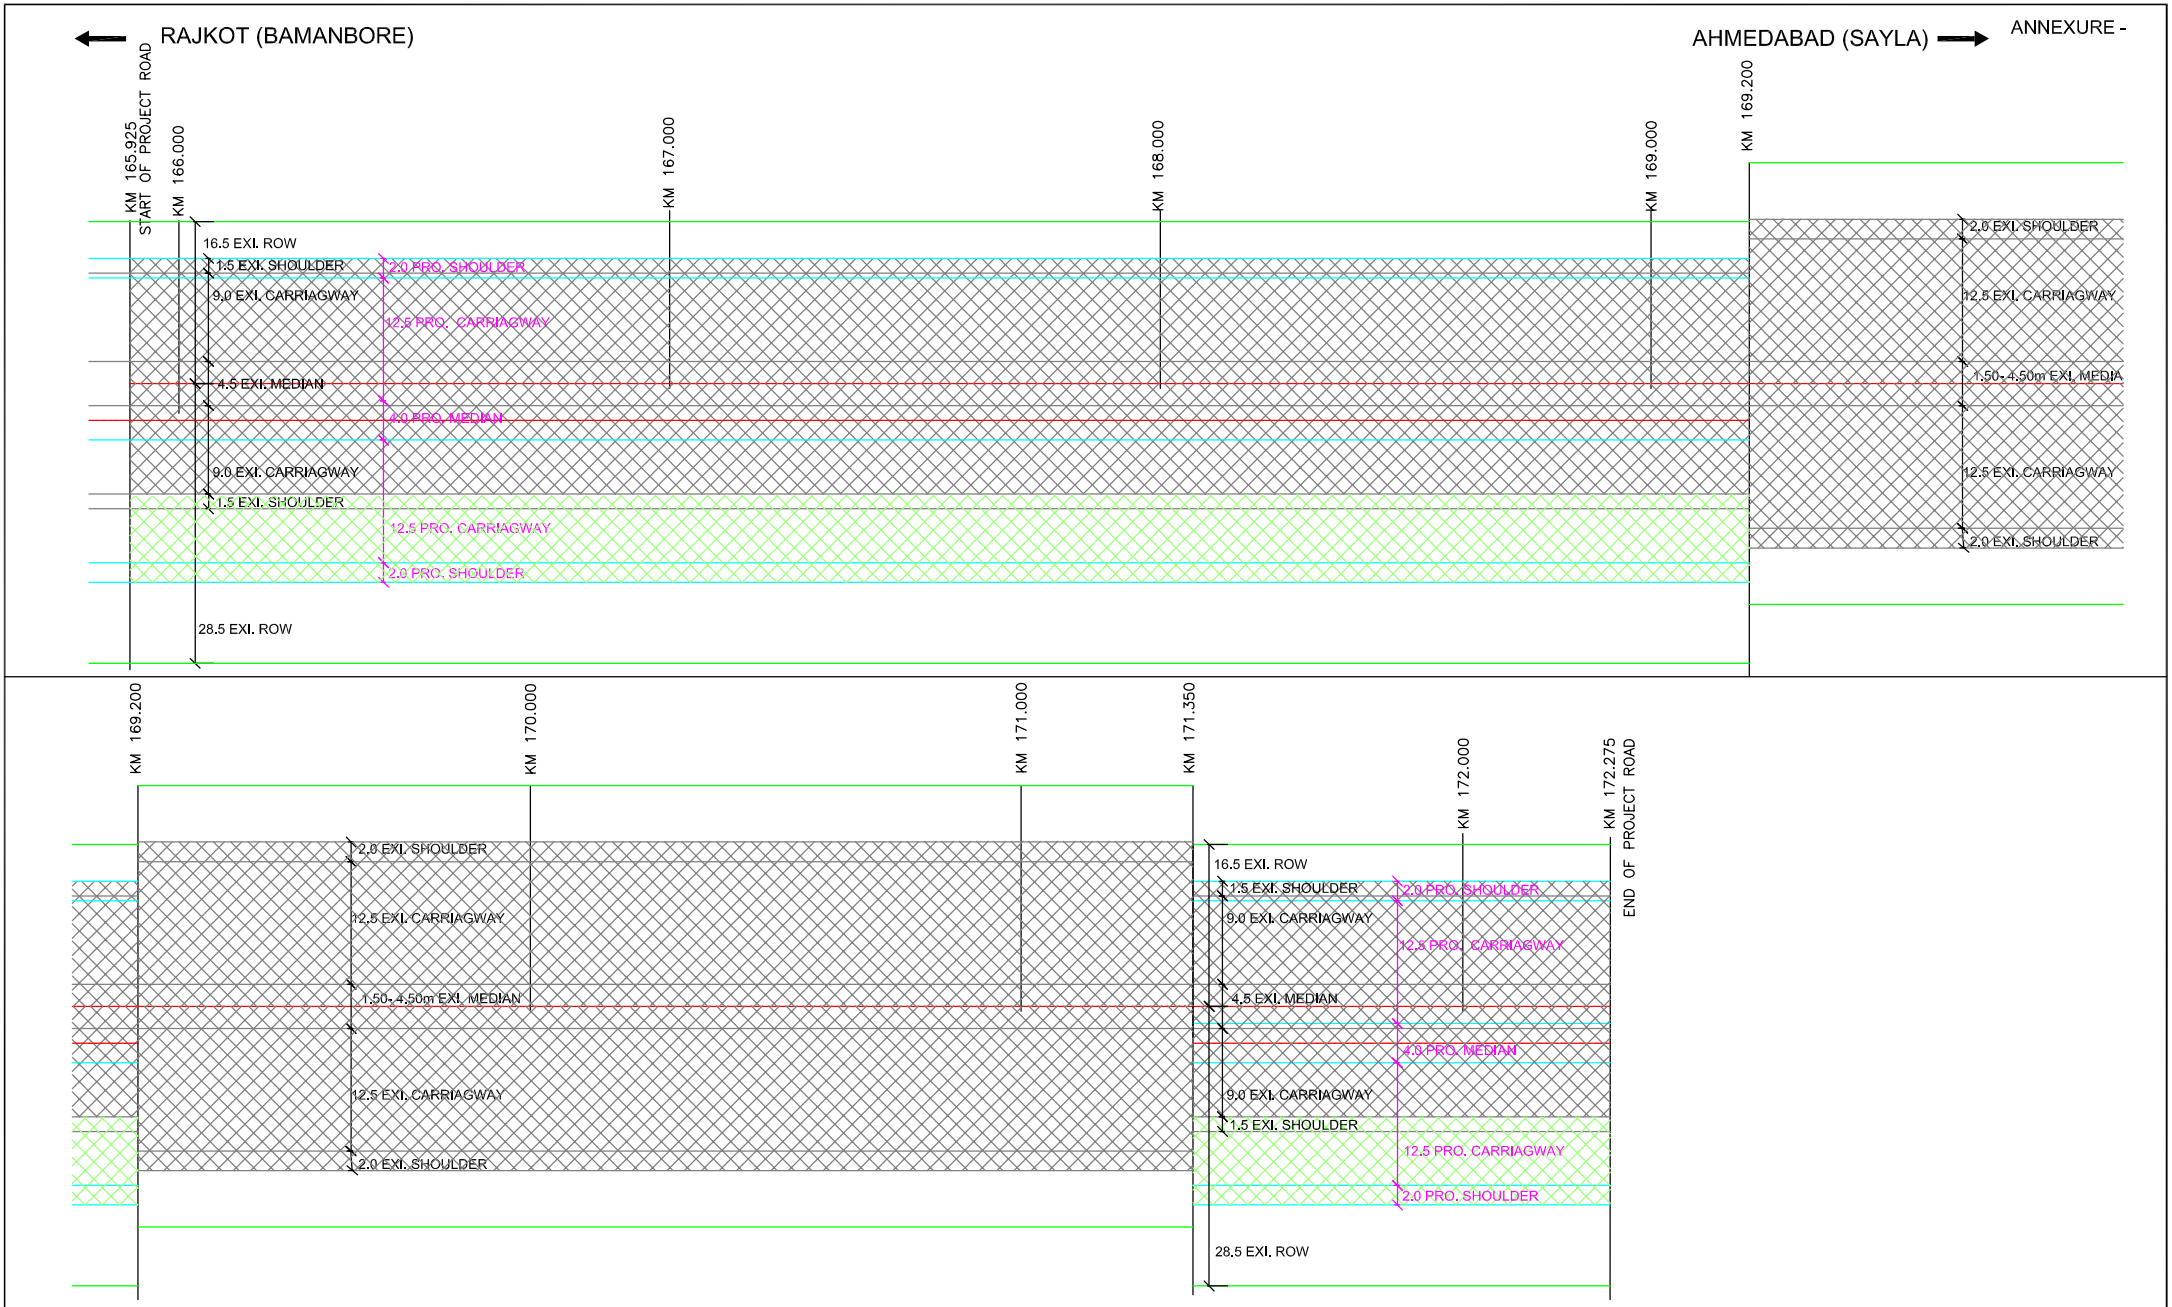

LEGEND:-

EXISTING ROAD

WIDENING

PROJECT :

Construction of Six Lane With Paved Shoulder of The Existing Chotila Bypass Left out section of NH-47 (Old NH-8A) from Existing Km 165.925 to 172.275 in Surendranagar Of The Gujarat State

USER AGENCY :-

EXECUTIVE ENGINEER
NATIONAL HIGHWAY DIVISION
RAJKOT

LINEAR PLAN

CHOTILA TOWN ROAD FROM KM.165.925 TO 172.275 OF NH-47 (OLD NH-8A)