LEGEND	
— —	OPERATIONAL BOUNDARY
— - — -	AIRPORT BOUNDARY

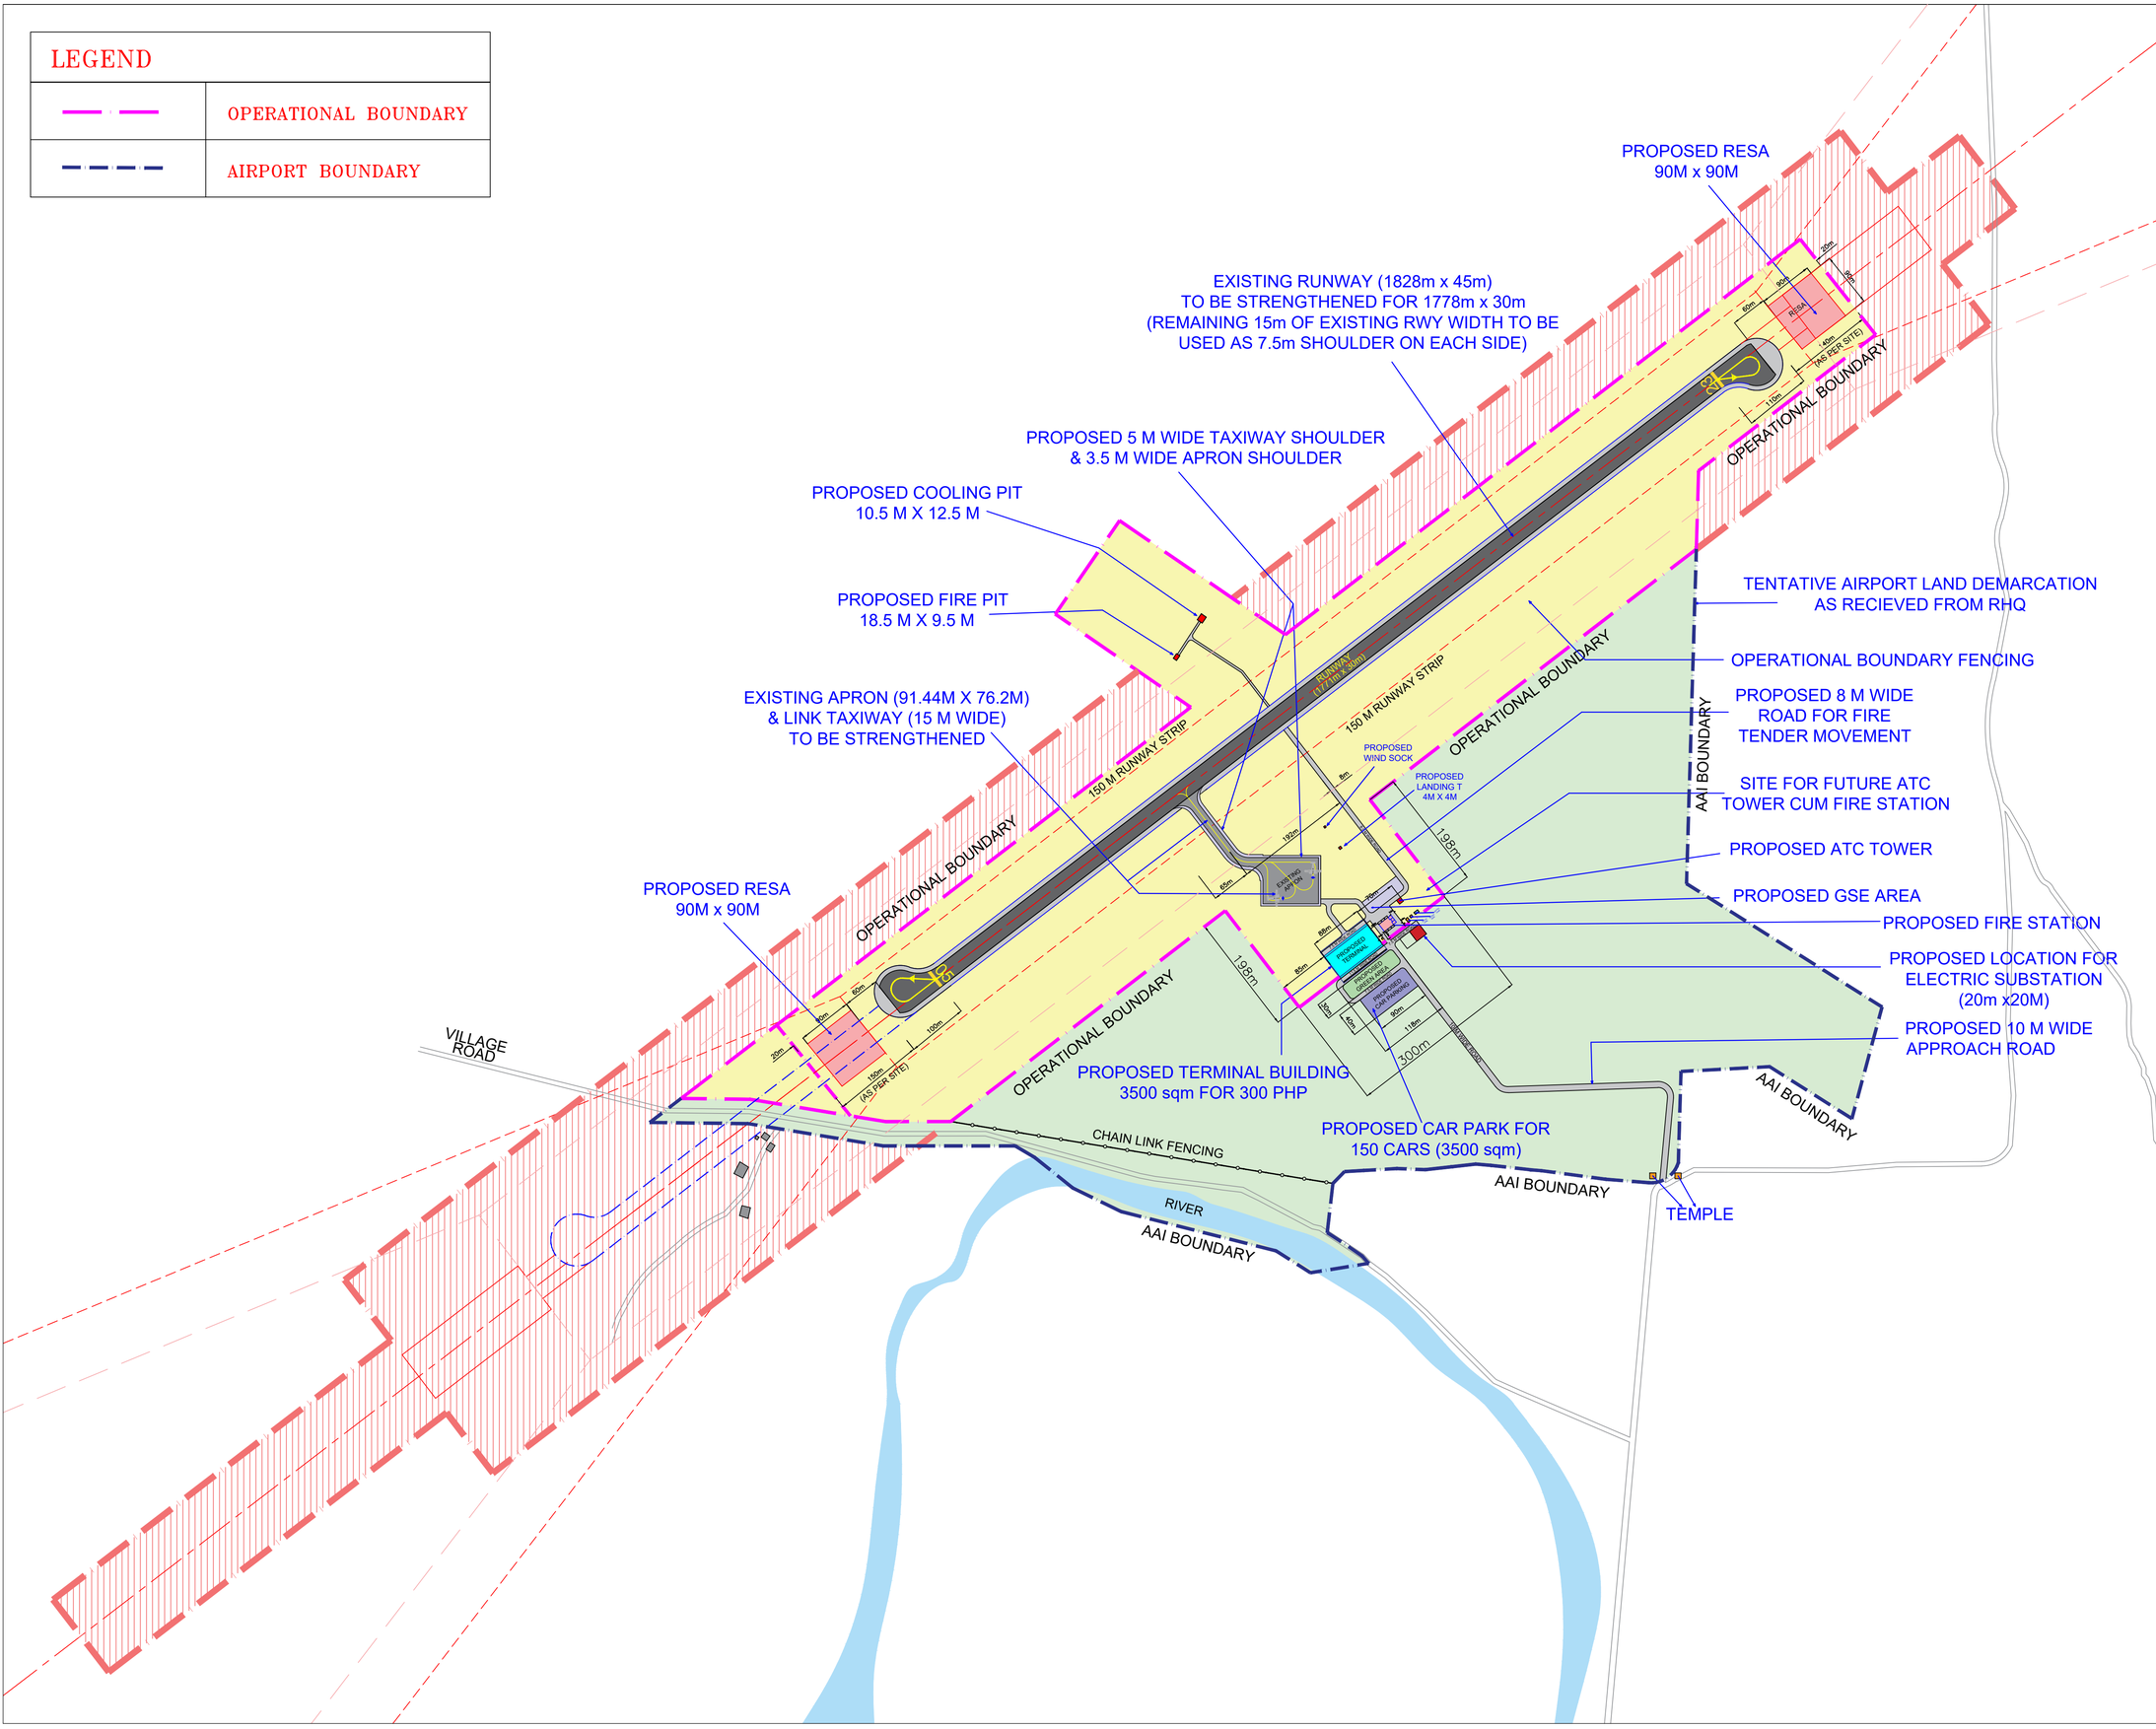

NOTES

1. THIS MASTER PLAN IS BASED ON BASE MAP PREPARED BY CPWD IN 1953.
2. TENTATIVE LAND DEMARCATION HAS BEEN DONE BASED ON SKETCH RECIEVED FROM DGM (E-C)/LM RHQ NER VIDE EMAIL DATED 07.02.2018.
3. DIMENSIONS, BOUNDARIES AND AREA OF AIRPORT LAND TO BE VERIFIED BY RHQ.
4. CLEARANCES FOR VFR OPERATION TO BE VERIFIED BY LAND DEPT. / RHQ
5. PHASE 1 DEVELOPEMENT IS FOR ATR 72 TYPE OF AIRCRAFT UNDER VFR CONDITIONS.
6. ALL DIMENSIONS ARE IN METER.
7. DRAWING IS NOT TO BE SCALED. ONLY WRITTEN DIOMENSIONS TO BE FOLLOWED.
8. DISCREPANCY IF ANY SHALL BE BROUGHT TO NOTICE OF DEPARTMENT OF PLANNING.

NO.	REVISIONS	DATE
R13	MASTER PLAN MODIFIED SHOWING LAND PROFILE BASED ON DATA RECEIVED DURING THE SITE VISIT OF Jt.GM (ARCH)	09.04.19
R12	MASTER PLAN MODIFIED SHOWING RWY LENGTH 1771m AS/SITE	19.03.19
R11	MASTER PLAN MODIFIED SHOWING FIRE PIT SIZE (18.5mx9.5m) & APRON MARKING LAYOUT.	15.02.19
R10	MASTER PLAN MODIFIED SHOWING FIRE STATION, ATC TOWER, GSE, WATER TANK, SEPTIC TANK ETC.	07.08.18
R9	MASTER PLAN MODIFIED AS/SITE OBSERVATION DT.26.06.18. RESA REVISED TURNPAD SHOWN	06.07.18
R8	PLOT IDENTIFIED FOR ELECTRIC SUBSTATION	27.06.18
R7	BOUNDARY CHANGED AS PER INFORMATION RECEIVED FROM SITE	06.06.18
R6	DISTANCES PROVIDED WITH CHANGES IN BOUNDARY	05.06.18
R5	OPERATIONAL BOUNDARY, FIRE PIT, COOLING PIT ADDED.	28.03.18
R4	APPROACH ROAD, ROAD NEAR APRON & GSE AREA MODIFIED	23.02.18
R3	ROAD , PARKING & GREEN AREA IN FRONT OF TERMINAL MODIFIED.	22.02.18
R2	MASTER PLAN MODIFIED AFTER SITE VISIT ON 15.02.2018.	20.02.18
R1	MASTER PLAN MODIFIED FOR RCS OPERATIONS	12.02.18

PROJECT TITLE

RUPSI AIRPORT
PHASE I (RCS)

DRAWING TITLE

MASTER PLAN

AIRPORTS AUTHORITY OF INDIA
DIRECTORATE OF PLANNING
ARCHITECTURAL CELL
'C'WING,R.G.BHAWAN,SAFDARJUNG AIRPORT
NEW DELHI-37.

	SR. SUPDT. R.G.	MGR.(ARCH.) GAURAV YADAV
	ASSTT.GM(ARCH)	Jt.GM(ARCH.) VARUN LAU
	GM(ARCH.) SANGEETA MAHAY	E.D.(PLG.) G.D. GUPTA
SCALE	1:	JUN 2018
DRG.NO.	RUPSI-MP	A101 R13
JOB NO.	PLG/501/RUPSI/2011	