BAR CHART

Name of Work: - C/o Thachadhar Naloti road km. 0/000 to 8/000

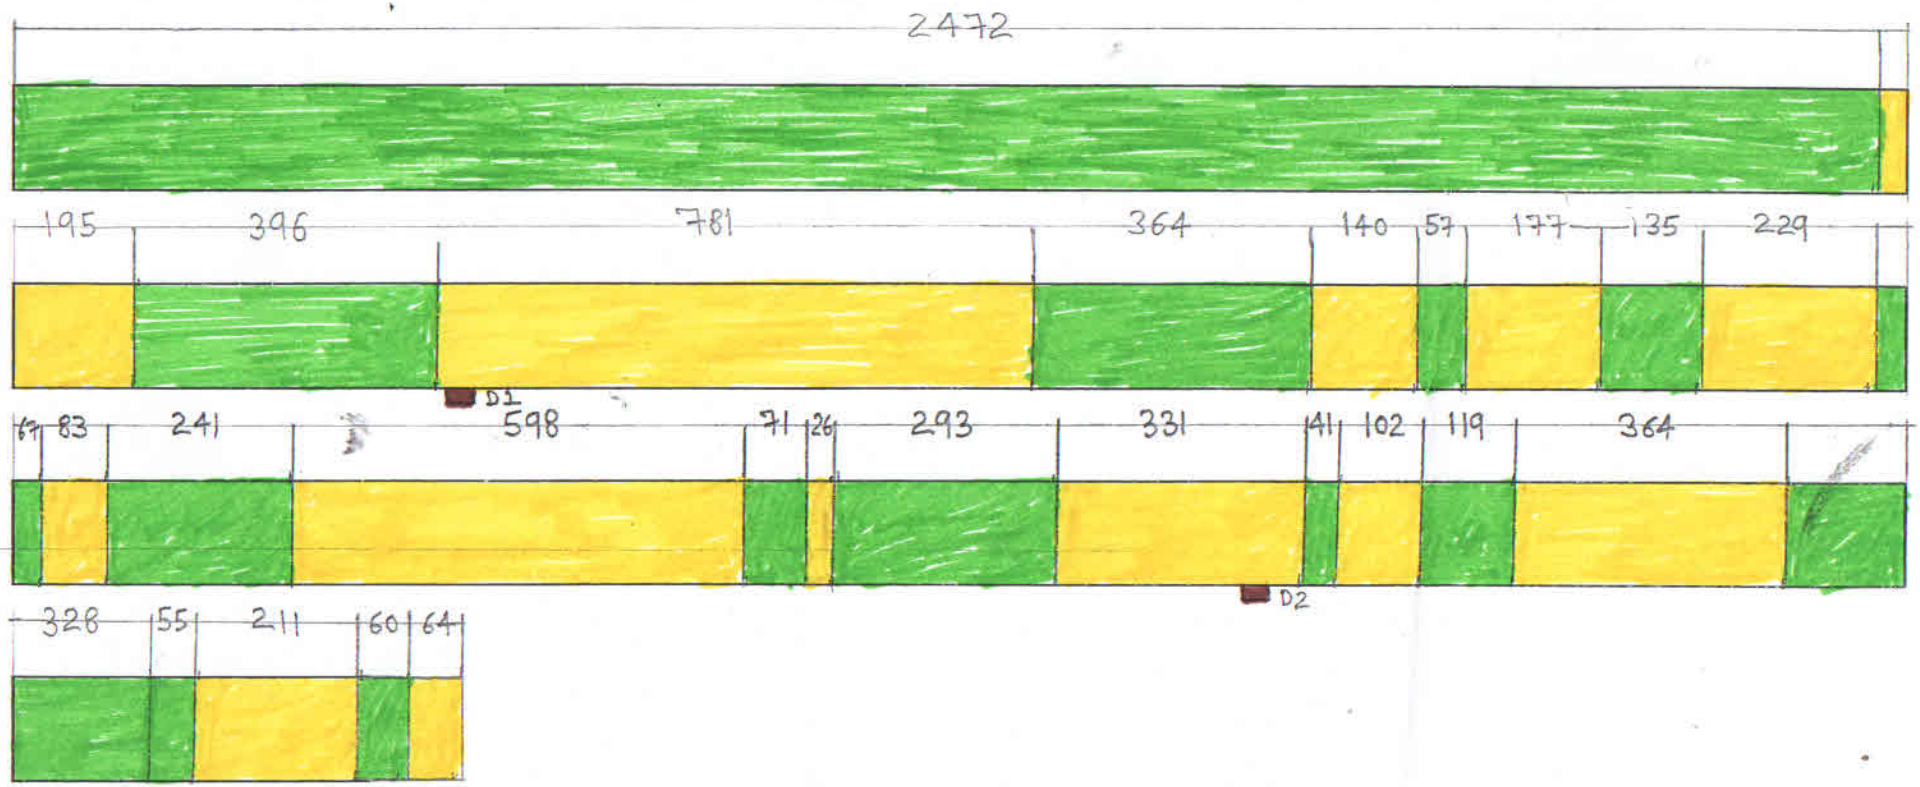

INDEX		
Type of Land	Length	Sym.
Forest Land	4699	
Private Land	3301	
Dumping Site		

Assistant Engineer
Janjehli Sub-Division
HPPWD, Janjehli

Executive Engineer
H.P.P.W.D. Division
Seraj at Janjehli