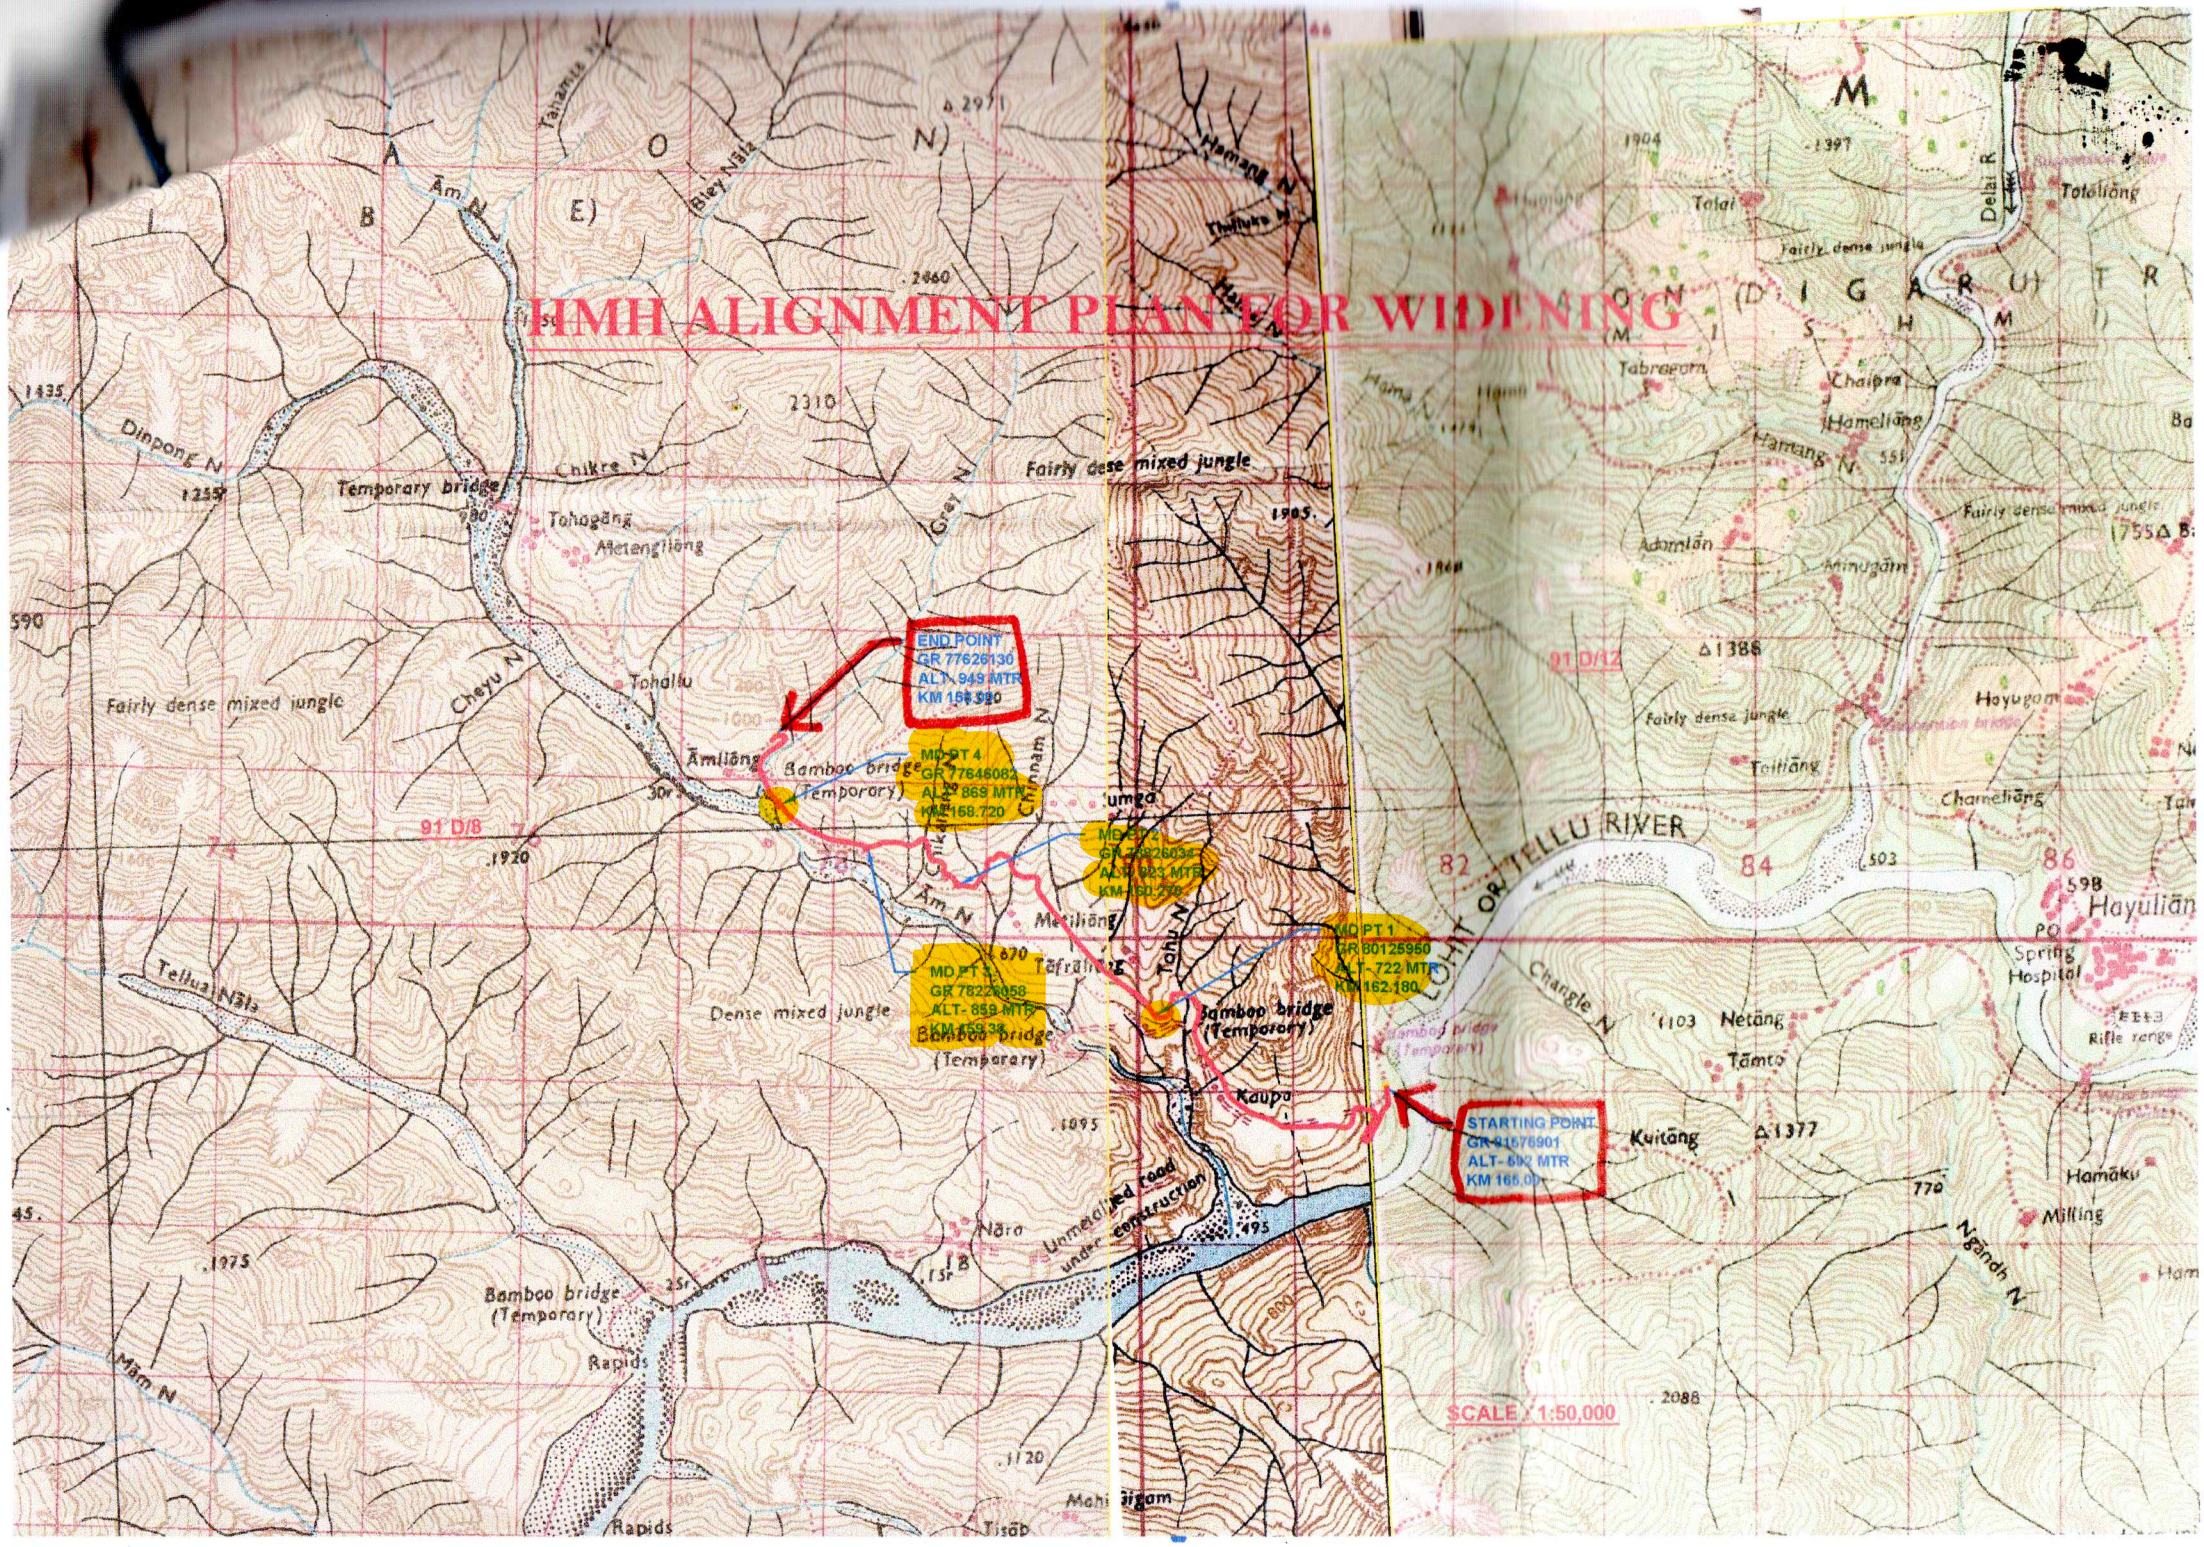HMH ALIGNMENT PLAN FOR WIDENING