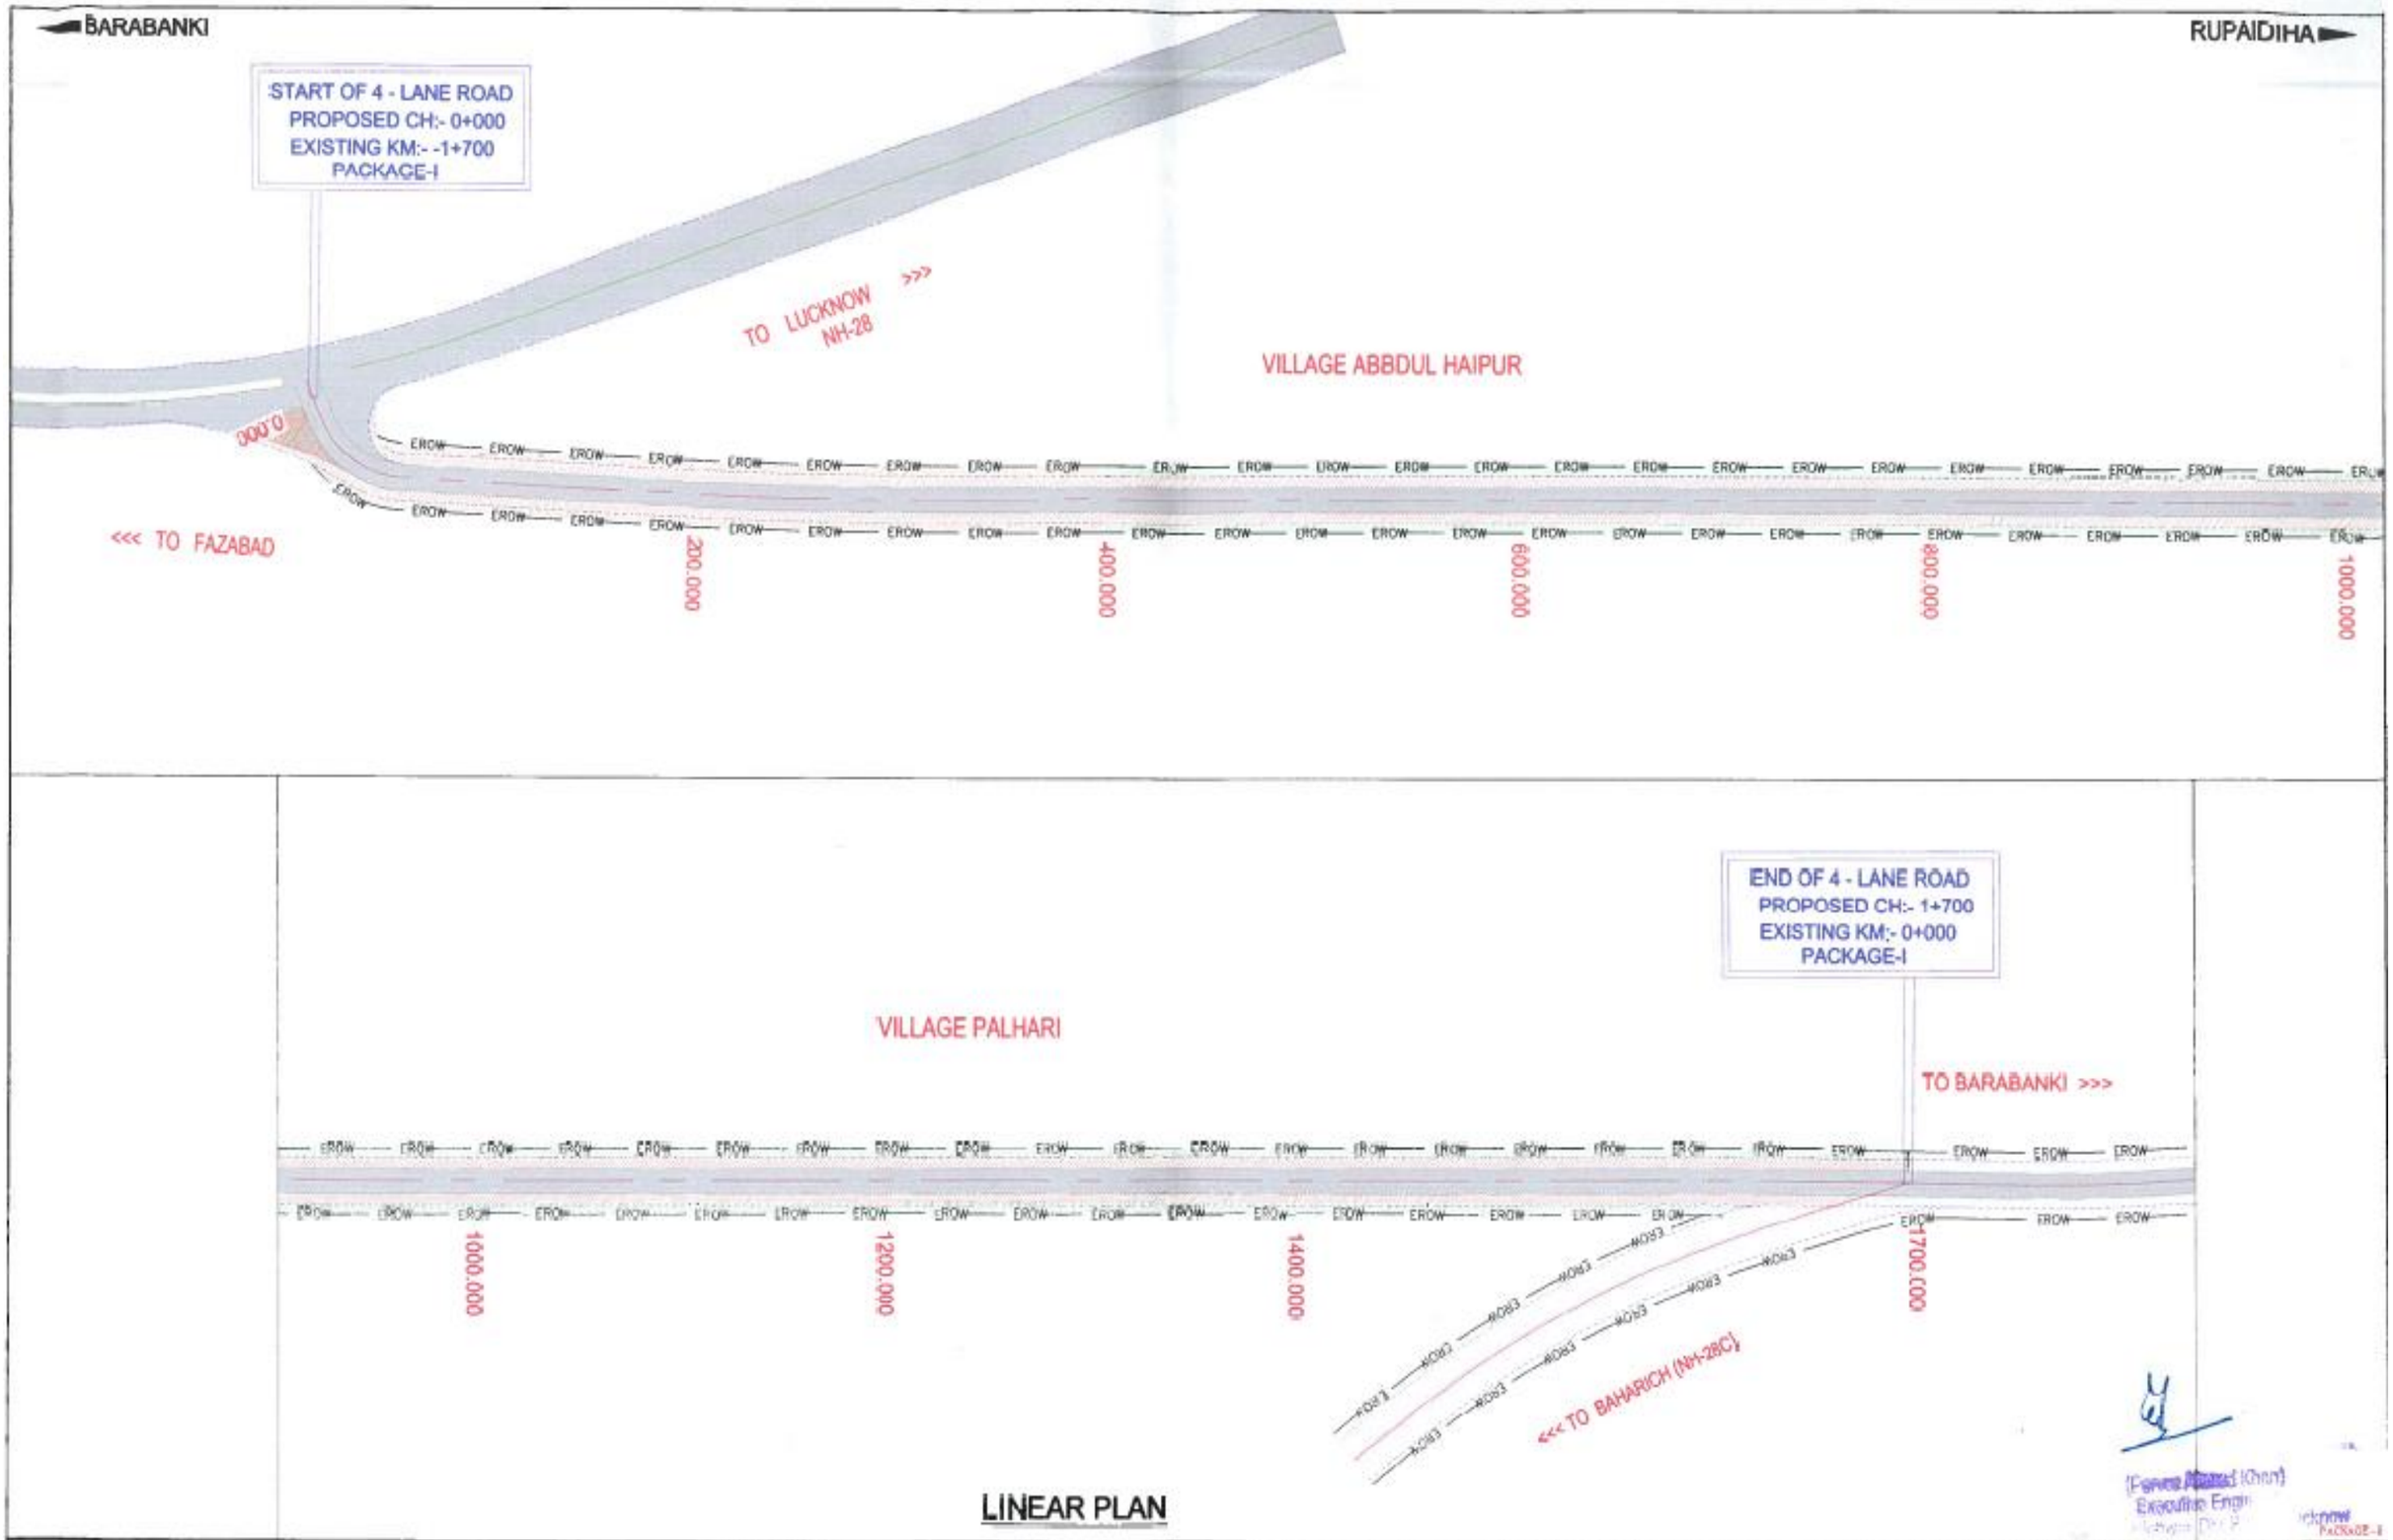

LINEAR PLAN

NOTES :-
1. All dimensions are in millimeters unless otherwise indicated.

LEGENDS

- RENEWL LINE
- PROJECTED FOREST PROPOSED FOR ROAD WIDENING
- BALANCE AREA FOR PLANTATION
- EXISTING ROAD CORRIDOR
- EXISTING RIGHT OF WAY — ERW —

DESIGN CONSULTANTS:-
SNC-LAVALIN Infrastructure Pvt. Ltd.
(Formerly Spen Consultants Pvt. Ltd.)
Corporate office:
S.S. Tower, 1st Floor
Plot No. 1(A/F), Sector 16A, Film City
NOIDA (U.P.) 201301, INDIA

NO	DATE	DESCRIPTION	DRAWN	CHECKED	APPROVED
REVISIONS					

THIS DRAWING IS THE SOLE PROPERTY OF SNC-LAVALIN INFRASTRUCTURE PVT. LTD. (formerly SPEN Consultants Pvt. Ltd.). IT IS SUBJECT TO THIS NOTICE AND MUST NOT BE LENT OR COPIED (REPRODUCED) WITHOUT THEIR WRITTEN PERMISSION NOR USED FOR ANY PURPOSE OTHER THAN FOR WHICH IT IS ISSUED.

DRAWN	MOHIT
DESIGNED	P.SEN
CHECKED	P.C.GUPTA
APPROVED	K.S.AGRAWAL
DATE	FEBRUARY 2015

CLIENT : PUBLIC WORKS DEPARTMENT, UTTAR PARDESH, INDIA

JOB NO. 100878

PROJECT :- DPR FOR REHABILITATION AND UPGRADATION OF GROUP OF NH STRETCHES IN STATE OF U.P. PART-1-NH-28C (OLD NH-28) (PACKAGE-I, KM-0+000 TO 1+700)

TITLE : LINEAR PLAN

SCALE - 1:2000 ON A2 DRG. NO. SL-INFRA/100878/NH/PTR/PP

REV.0

SHEET NO.

Executive Engr.