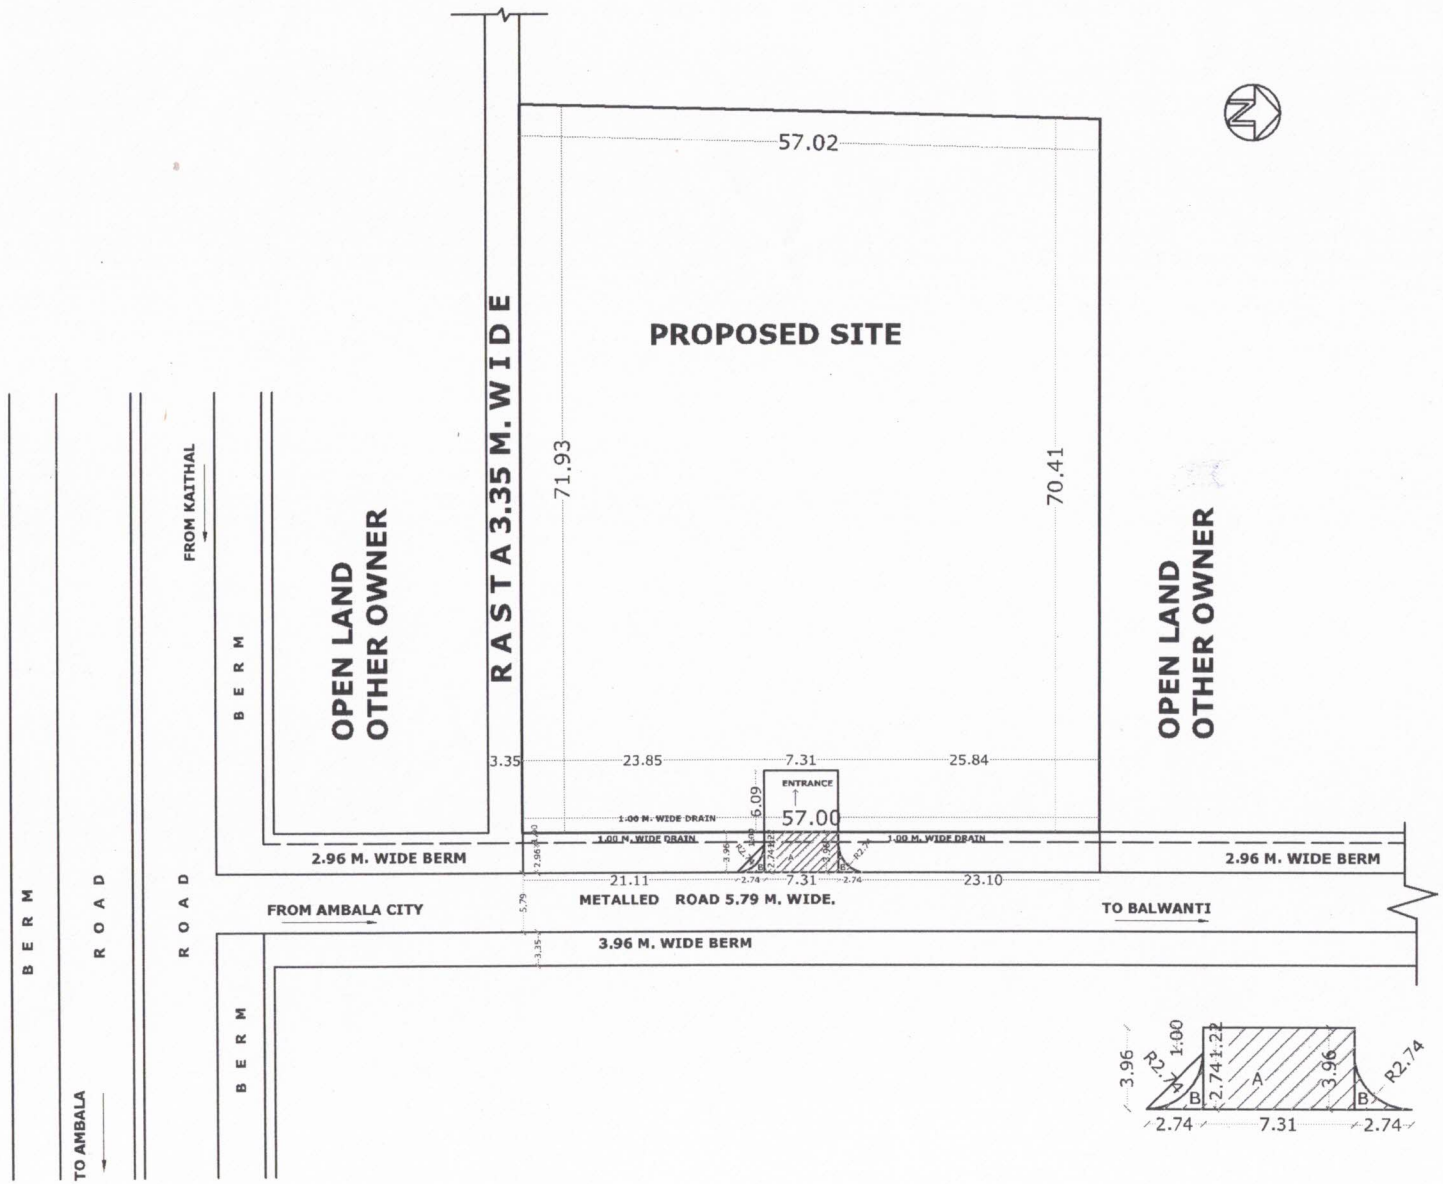

SHOWING SITE & LAYOUT PLAN OF PROPOSED BUILDING 'M/S SEVEN FOLD CORP SCIENCE PRIVATE LIMITED.' BEARING KHASRA NO-107//4/1, 5/1/2, SITUATED AT BALWANTI ROAD, V.P.O. KEORAK, TEHSIL & DISTT. KAITHAL.

AREA FOR DIVERSION OF FOREST LAND:-

BLOCK A = 7.31X3.96 = 28.95 SQ MT.

BLOCK B = 2[(2.74X2.74)-(1/4X л r2)]

= 2[7.51-(¼x3.14x2.74x2.74)]

= 2(7.51-5.89)

= 2x1.62 = 3.24 SQ MT.

TOTAL AREA = 32.19 SQ MT.

NON FOREST AREA = 4056.69 SQ MT.

LEGENDS:-

FOREST AREA SHOWN AS

DRAIN SHOWN AS

APPLICANT

DREAM DESIGNER
Arch. SHASHI KANT
(Regd. Vide R No 42/866/91)
Banso Wala Chowk, Ambala City.
Mob.: +91-94661-71241, 98126-32609

For Seven Fold Crop Science Pvt. Ltd.

Director

ARCHITECT
SHASHI KANT,
9466171241