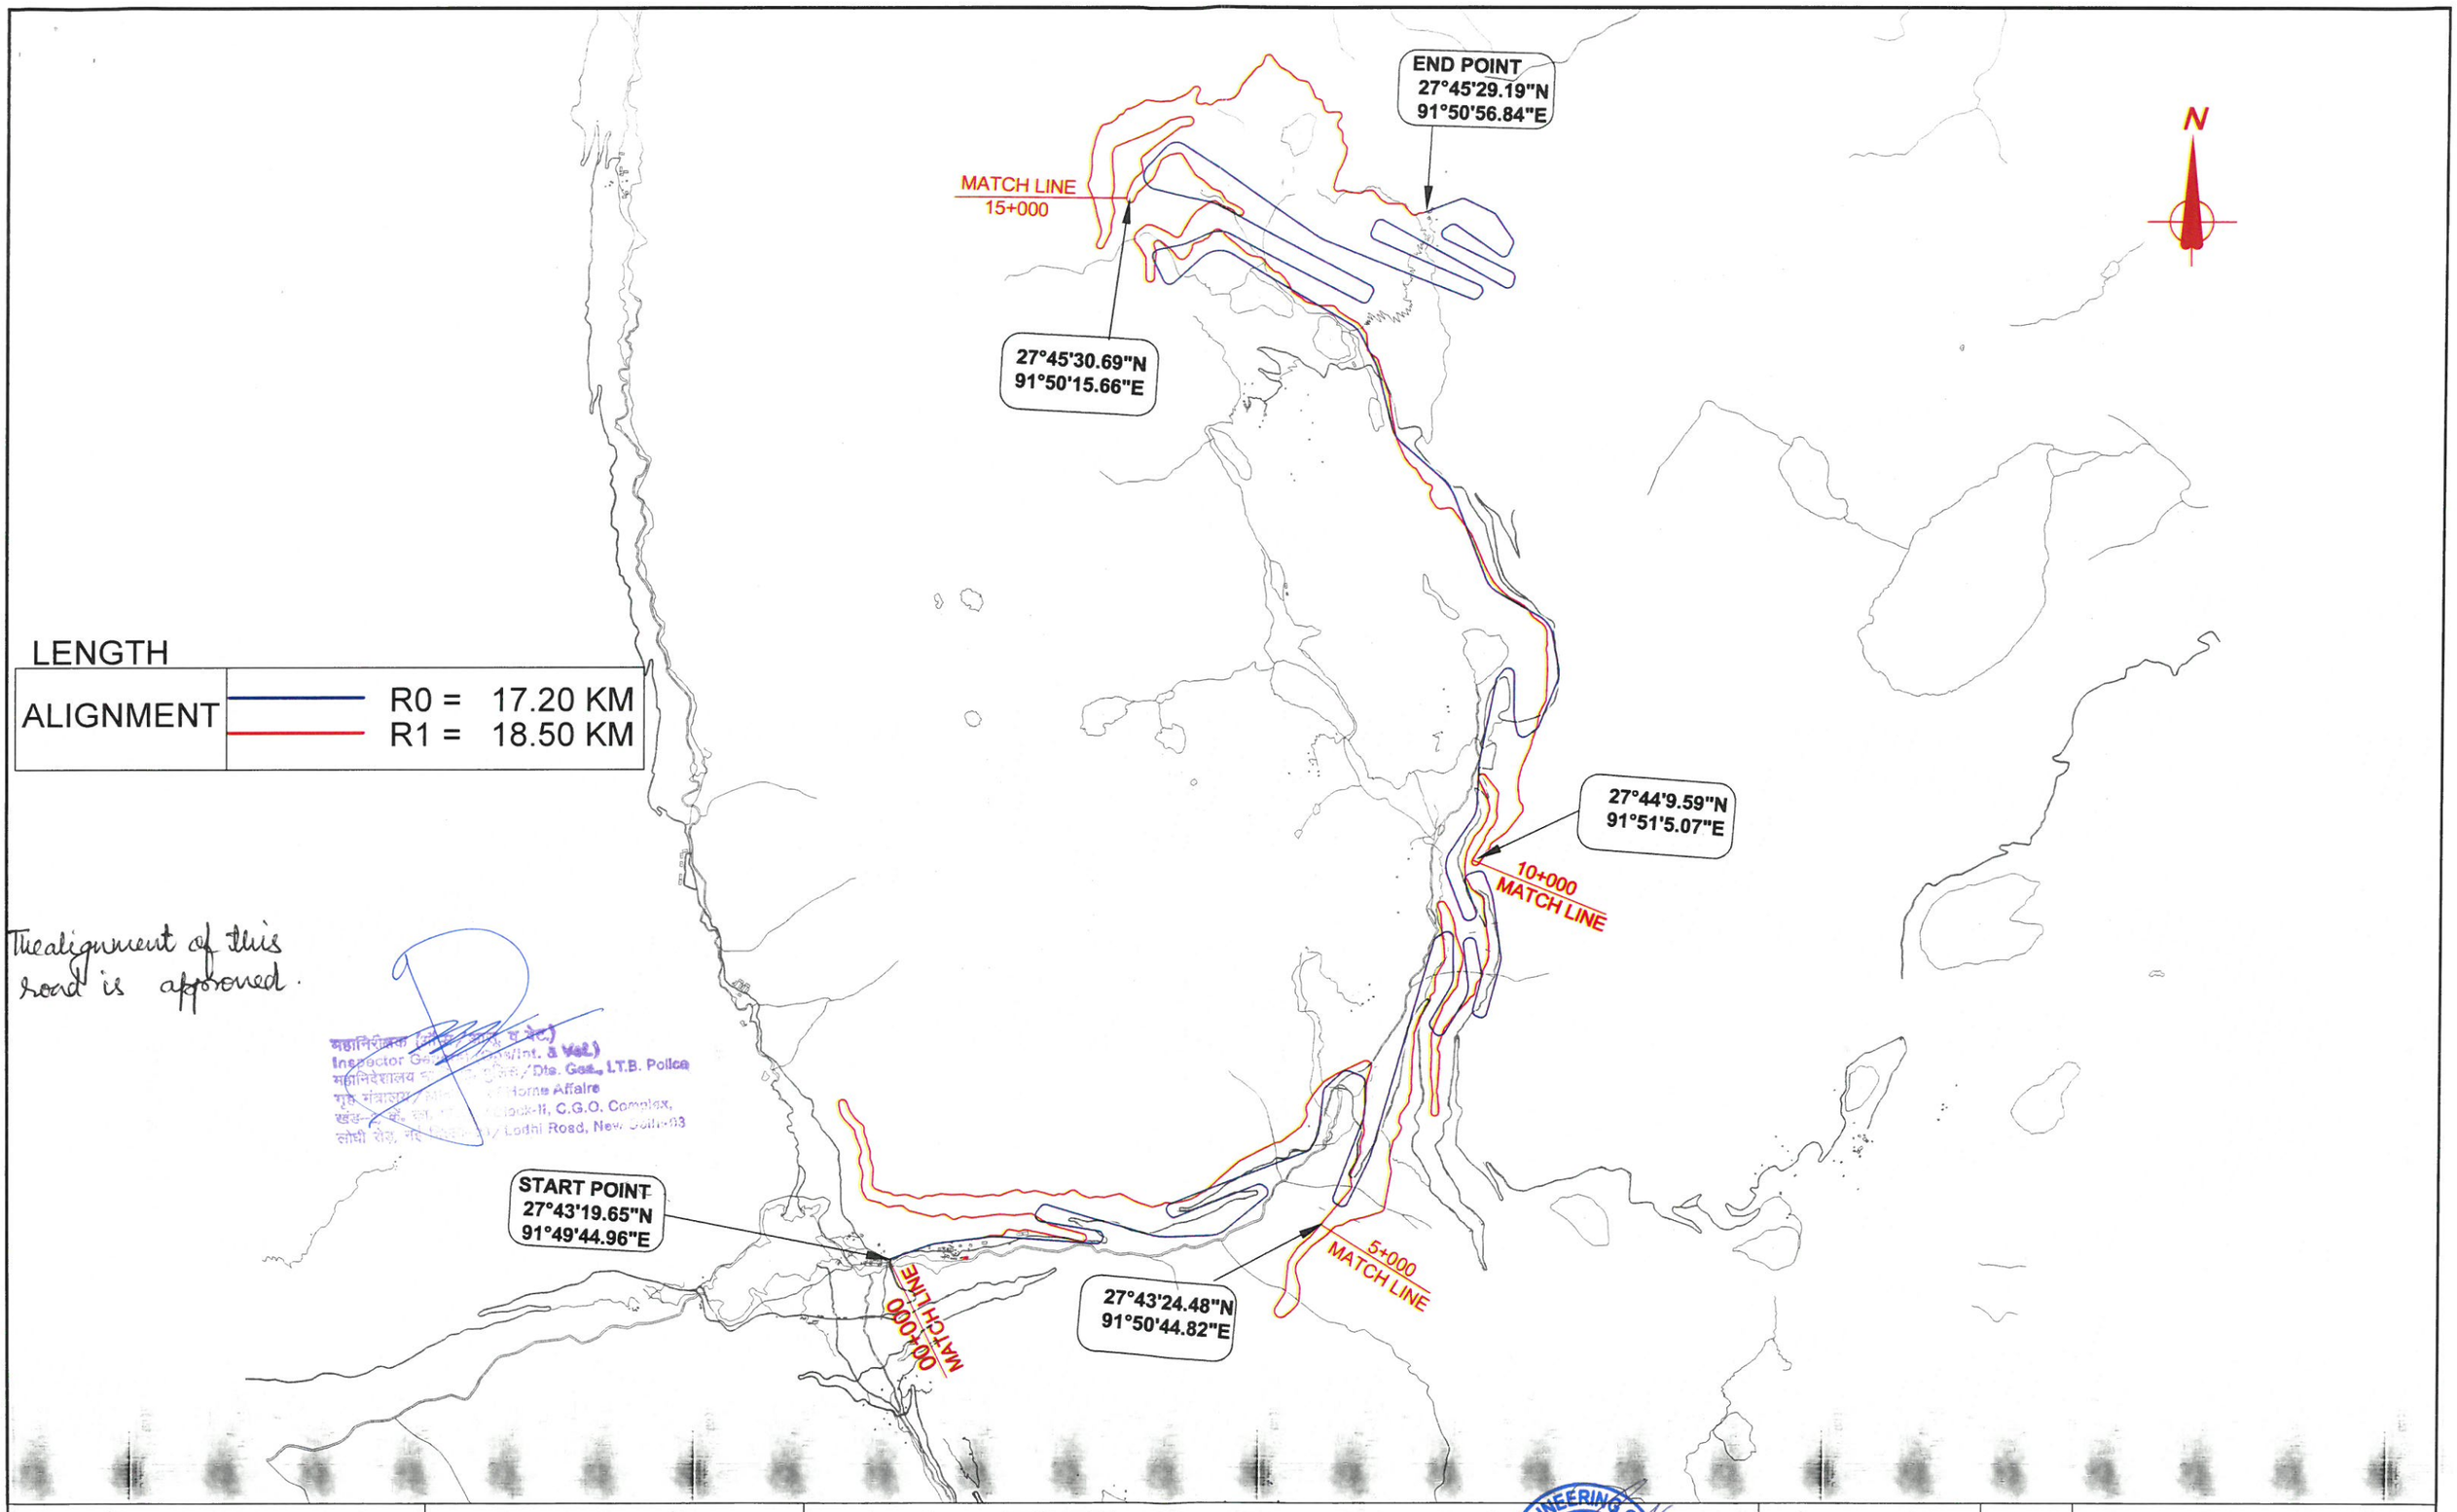

NOTES:-

1. ALL DIMENSION ARE IN MM. AND LEVELS ARE IN METER UNLESS OTHERWISE SPECIFIED.

ALIGNMENT

Y Jn SUNGETSAR JESMI ROCK-CHEEMA KARPOLA

HIGHWAY ENGINEERING CONSULTANT
Head Office : JM-89/C BRHIND PANCHWATI MARKET
SAKET NAGAR, BHOPAL (M.P)
Tel/Fax : 0755-4236317
Email id : hec_bhopal@rediffmail.com

HIGHWAY ENGINEERING CONSULTANT NEW DELHI

MANISH	M. S.	T.L.
DRAWN BY	DESIGN BY	APPROVED BY

CENTRAL PUBLIC WORKS DEPARTMENT

NAME OF WORK: CONSULTANCY SERVICES FOR PREPARATION OF DETAILED PROJECT REPORT (DPR) FOR HIGH ALTITUDE ROADS TO INDO CHINA BORDER UNDER PHASE-II IN THE STATE OF ARUNACHAL PRADESH USING SATELLITE IMAGERY

REVISION: 0

NOVEMBER - 2017

SIZE -A3

SHEET NO.