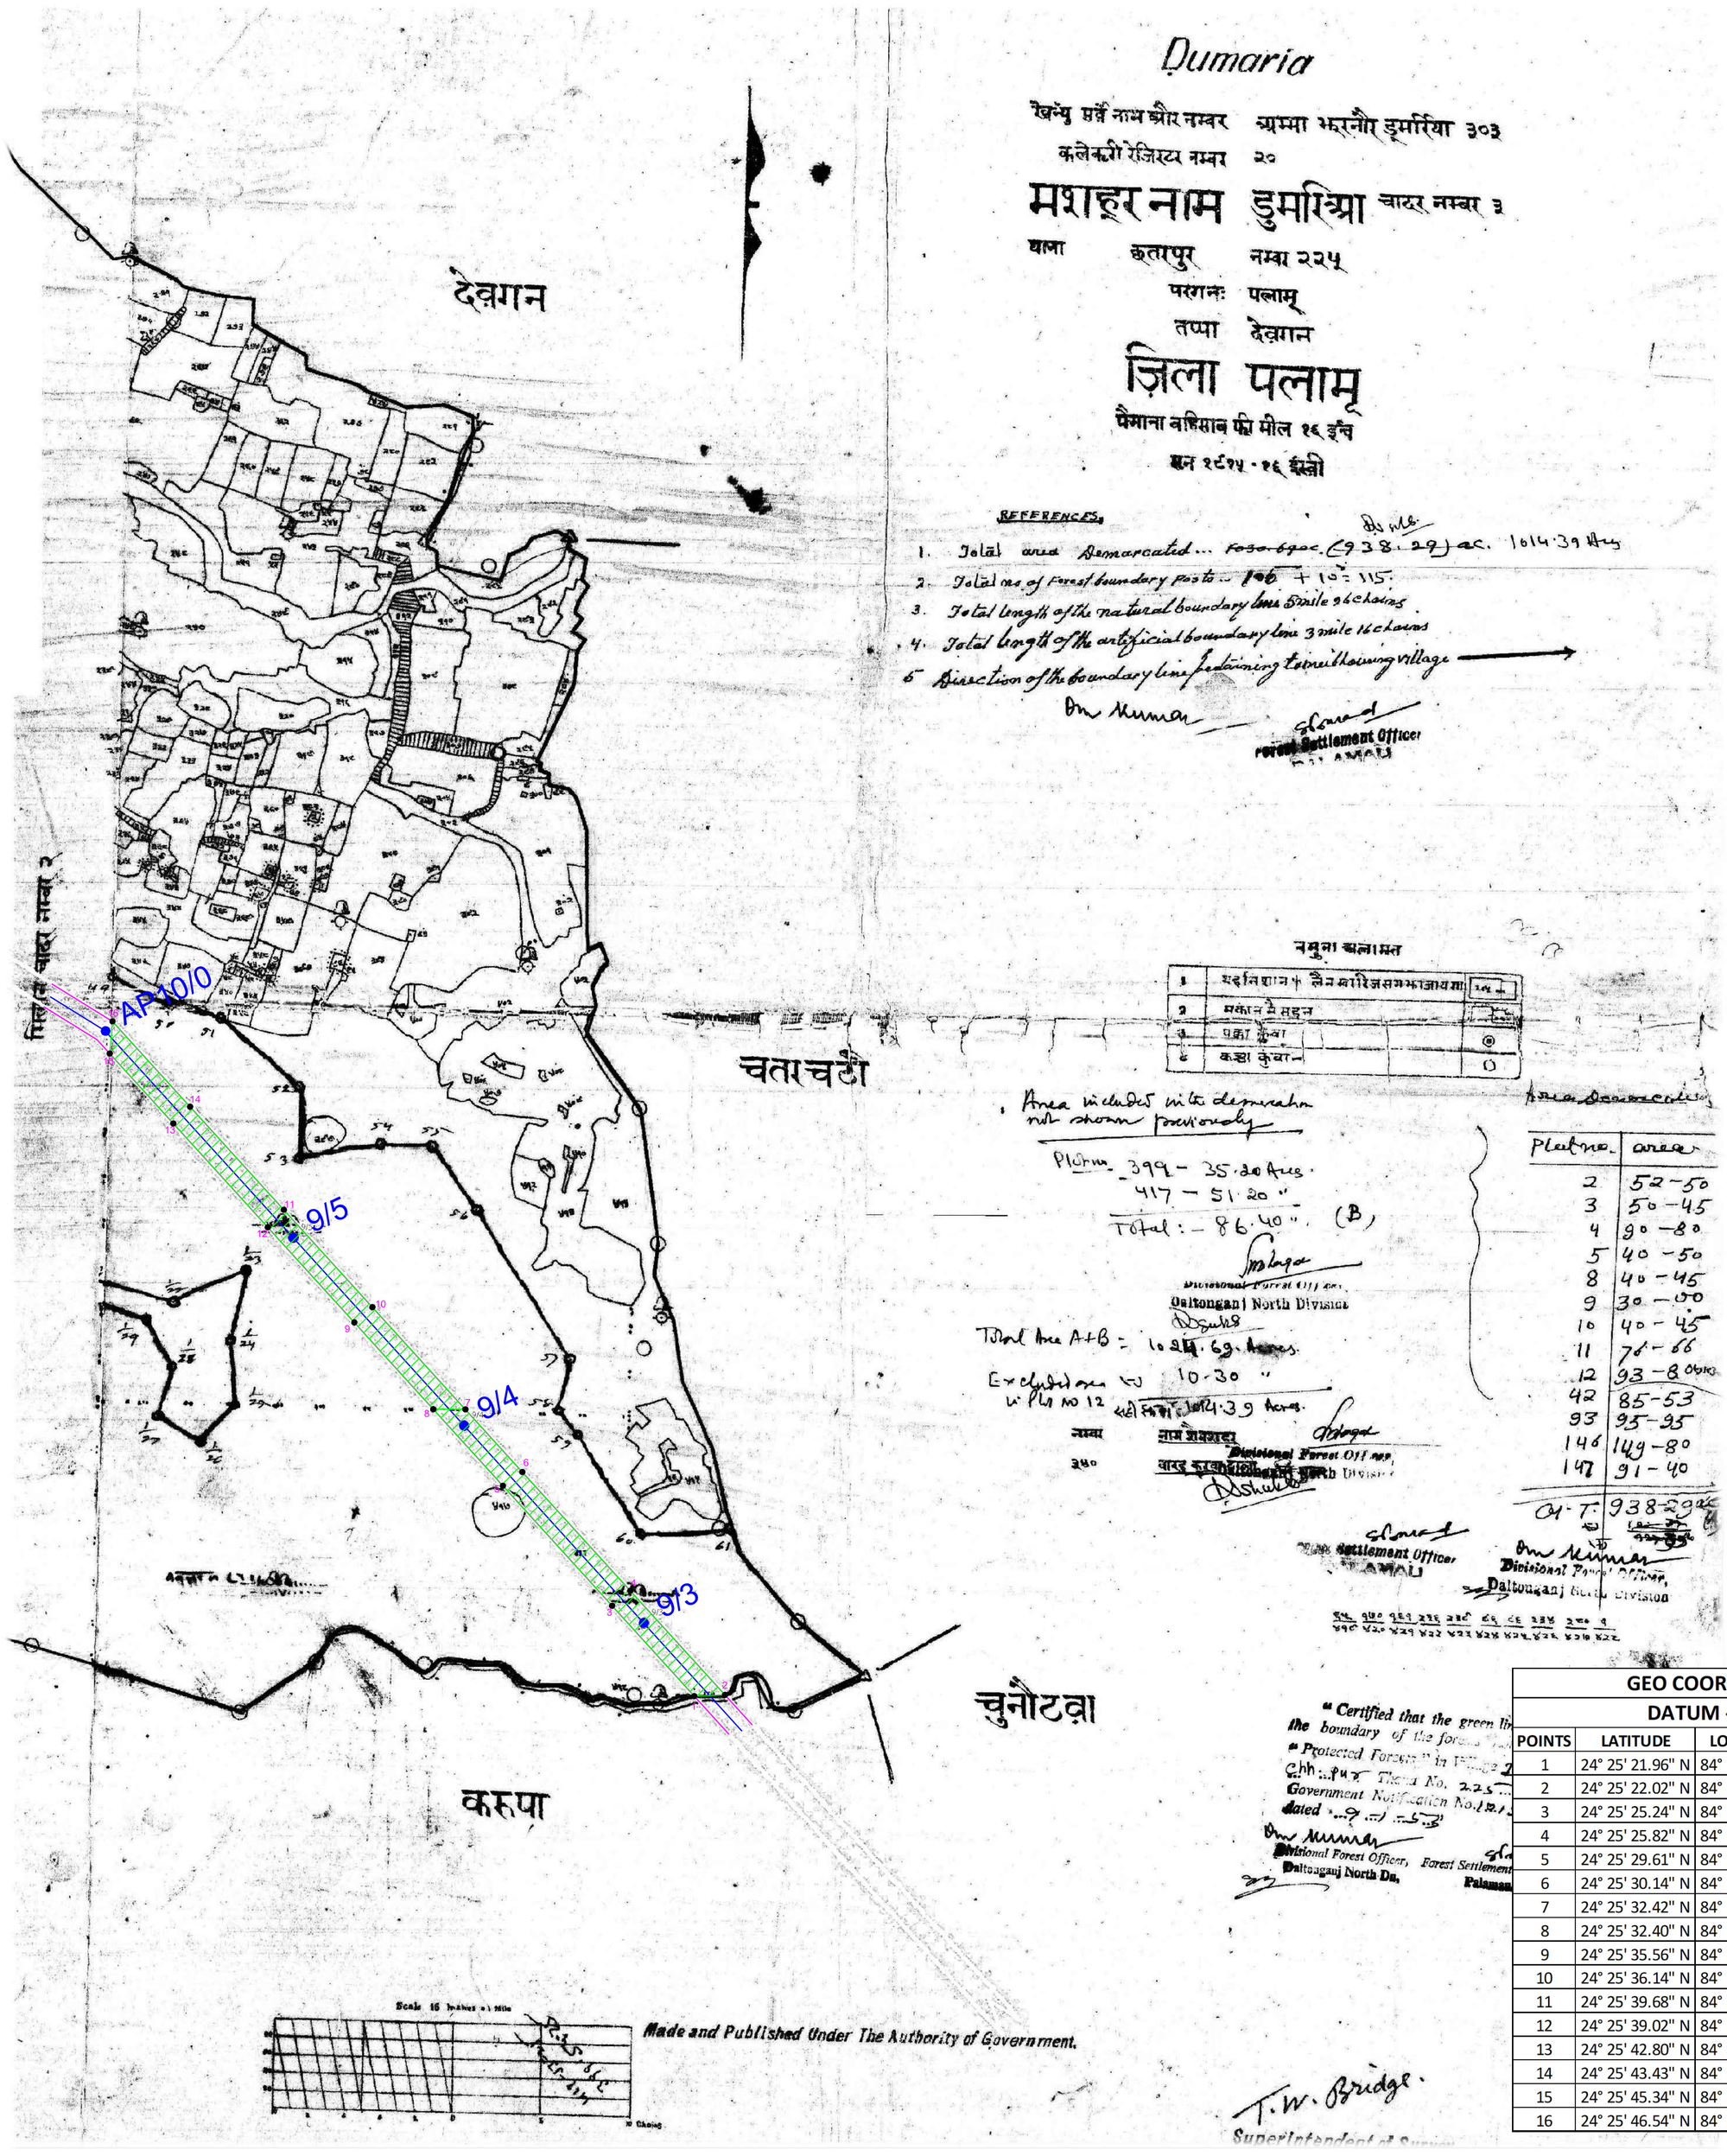


| Plot no. | area |
|---|---|
| 2 | 52-50 |
| 3 | 50-45 |
| 4 | 90-80 |
| 5 | 40-50 |
| 8 | 40-45 |
| 9 | 30-50 |
| 10 | 40-45 |
| 11 | 76-66 |
| 12 | 93-80 |
| 42 | 85-53 |
| 93 | 95-95 |
| 146 | 149-80 |
| 147 | 91-40 |
| G.T. | 938-29 |

| GEO COORDINATES | | | |
|---|---|---|---|
| DATUM - WGS8 | | | |
| POINTS | LATITUDE | LONGITUDE | FOREST PATCH |
| 1 | 24° 25' 21.96" N | 84° 11' 03.66" E | PATCH-1 |
| 2 | 24° 25' 22.02" N | 84° 11' 04.91" E | PATCH-1 |
| 3 | 24° 25' 25.24" N | 84° 11' 00.25" E | PATCH-1 |
| 4 | 24° 25' 25.82" N | 84° 11' 00.98" E | PATCH-1 |
| 5 | 24° 25' 29.61" N | 84° 10' 55.73" E | PATCH-1 |
| 6 | 24° 25' 30.14" N | 84° 10' 56.51" E | PATCH-1 |
| 7 | 24° 25' 32.42" N | 84° 10' 54.15" E | PATCH-1 |
| 8 | 24° 25' 32.40" N | 84° 10' 52.85" E | PATCH-1 |
| 9 | 24° 25' 35.56" N | 84° 10' 49.58" E | PATCH-1 |
| 10 | 24° 25' 36.14" N | 84° 10' 50.30" E | PATCH-1 |
| 11 | 24° 25' 39.68" N | 84° 10' 46.63" E | PATCH-1 |
| 12 | 24° 25' 39.02" N | 84° 10' 45.99" E | PATCH-1 |
| 13 | 24° 25' 42.80" N | 84° 10' 42.08" E | PATCH-1 |
| 14 | 24° 25' 43.43" N | 84° 10' 42.75" E | PATCH-1 |
| 15 | 24° 25' 45.34" N | 84° 10' 39.45" E | PATCH-1 |
| 16 | 24° 25' 46.54" N | 84° 10' 39.53" E | PATCH-1 |

## INDEX

| | |
|---|---|
| PROTECTED FOREST | |
| JUNGLE JHARI FOREST | |
| RAIYATI LAND | |
| AP POINTS | |
| GEO POINTS 1,2etc | |
| LINE CORRIDOR | |

Scale 16" = 1 mile or 1:3960

SENIOR MANAGER
TRANSMISSION DIVISION
DALTONGANJ

| | |
|---|---|
| PROJECT | DEMARCATION OF FOREST PATCH IN CRDASTRAL SHEET FOR 132KV D/C CHATTERPUR - JAPLA TRANSMISSION LINE |
| PREPARED BY | M/S NAMAN ENTERPRISES |
| PREPARED FOR | JHARKHAND URJA SANCHARAN NIGAM LIMITED |
| EXECUTING AGENCY | R.S. INFRAPROJECTS PVT. LTD. B-133, Sector-2, Noida, U.P. |
| DRAWING NO. | DC/N/C-L/18-21-C-01 |
| REV. | 00 |