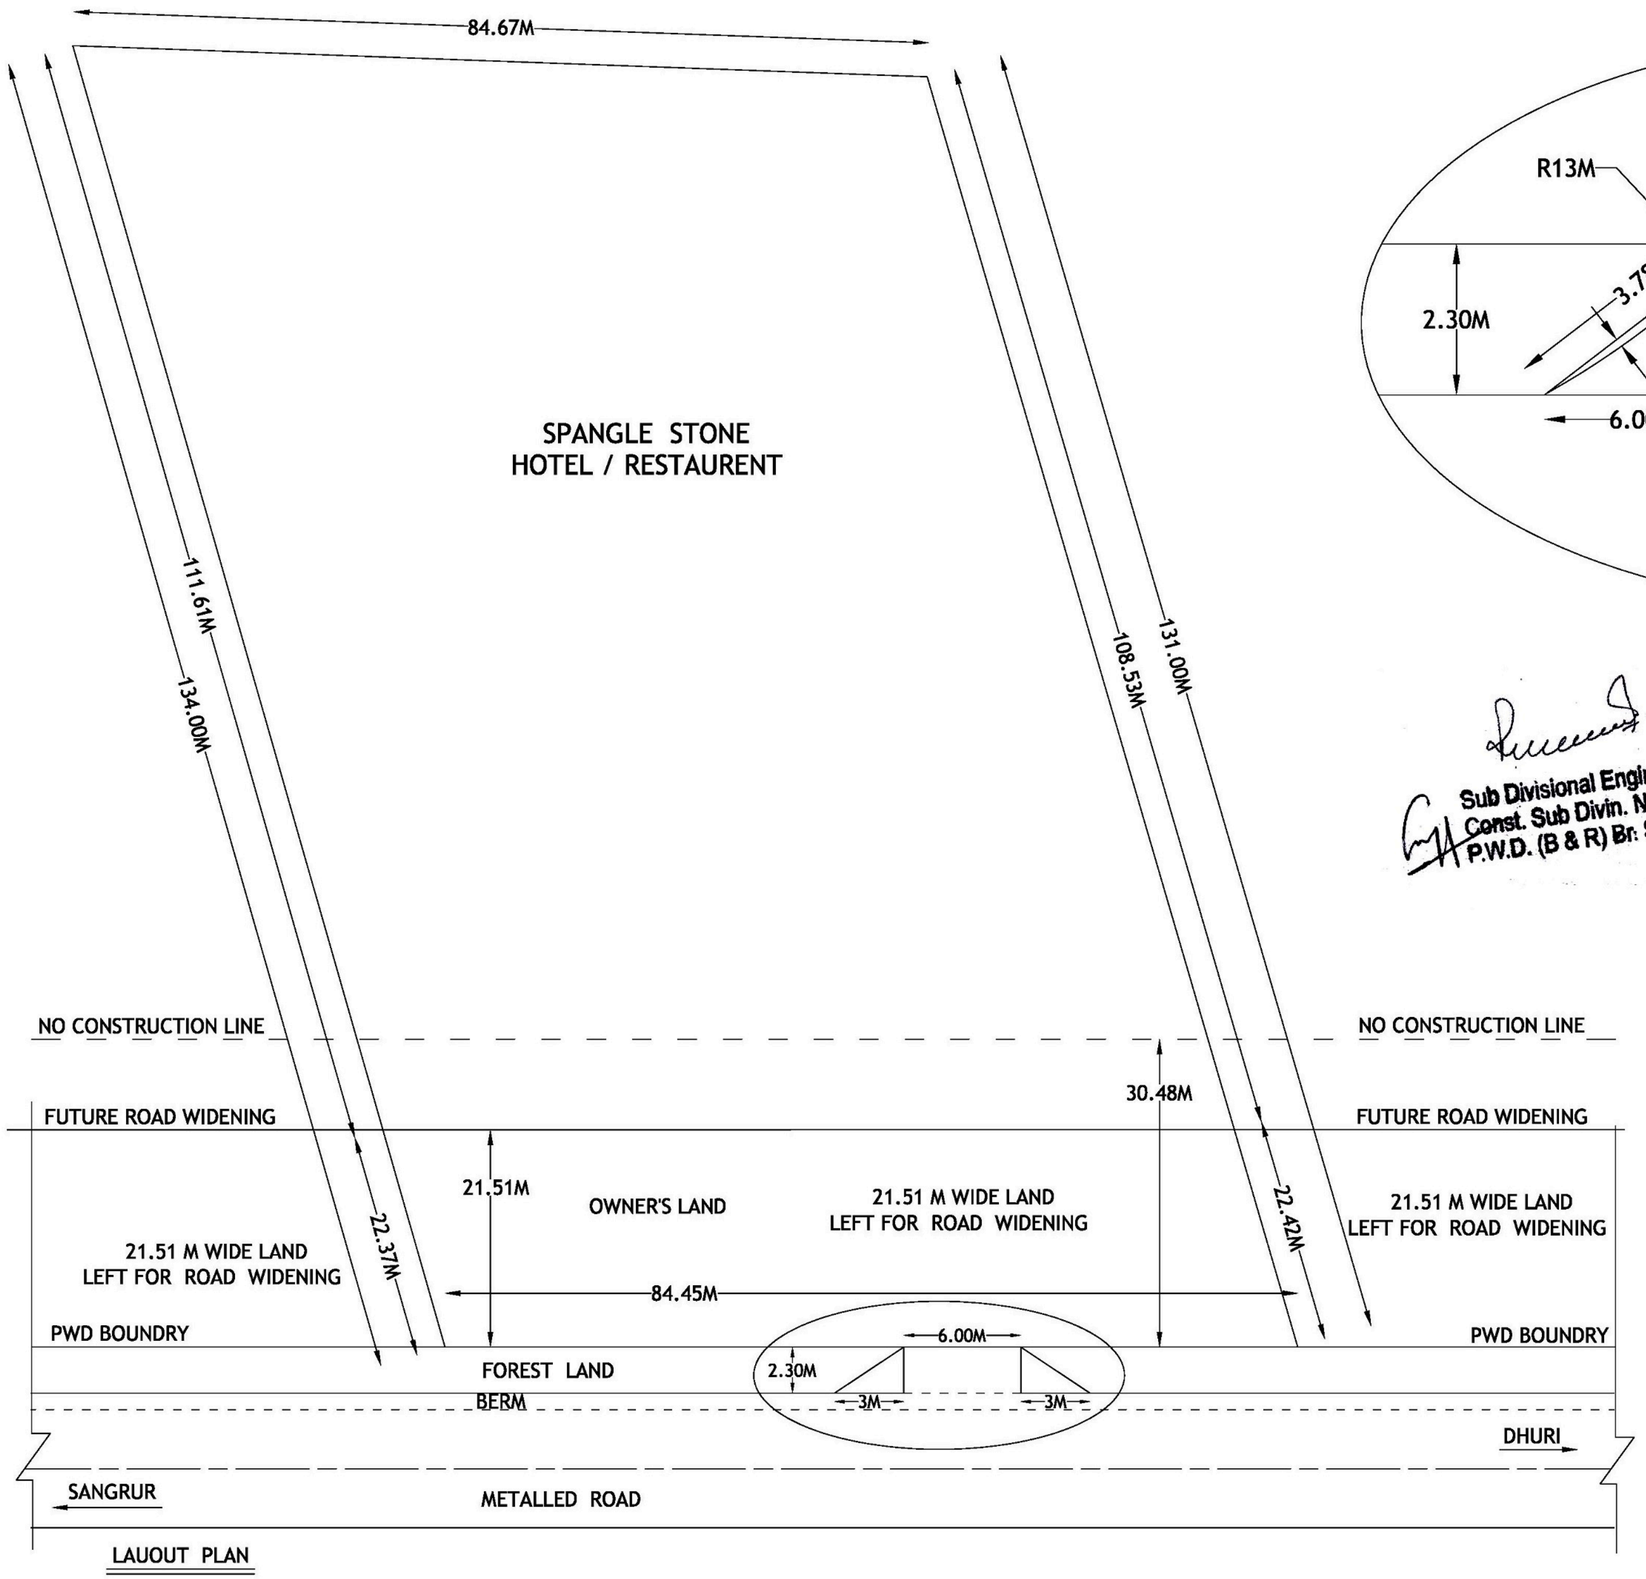

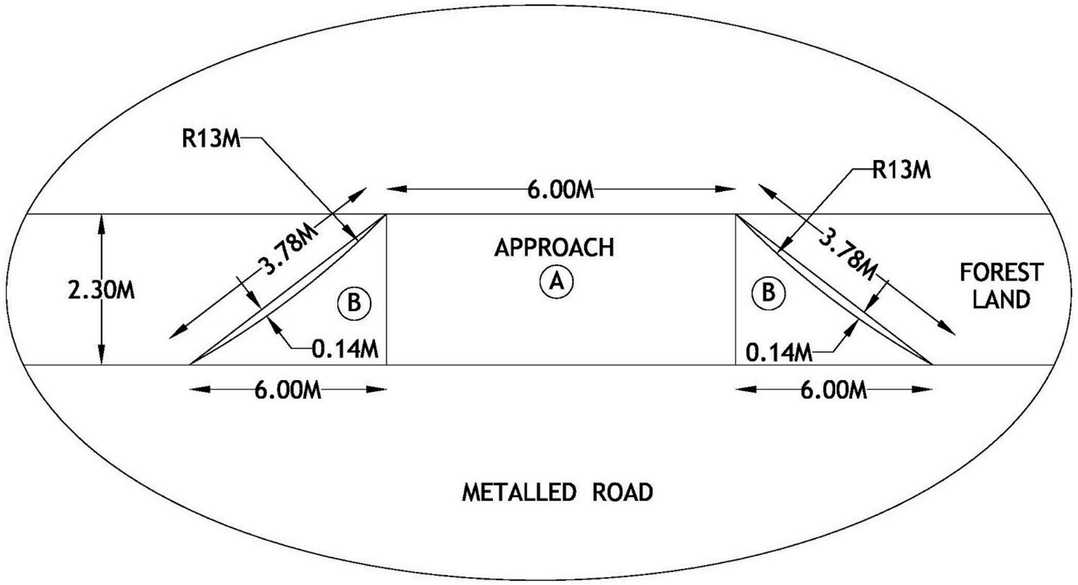

Sub Divisional Engineer,
Const. Sub Divin. No. 3,
P.W.D. (B & R) Br. SANGRUR

For Spangle Stone
Partner

Pardeep K. Sharma
D.M. Civil, Map Planner
Lic.No.171WAME(M.C.) Sangrur

LAYOUT PLAN OF M/S SPANGLE STONE RESTAURANT / HOTEL, SITUATED AT VILLAGE LADDA, ON LUDHIANA TO SANGRUR ROAD, BETWEEN KM STONE NO. 70 - 71 RHS, TEHSIL DHURI, DISTT. SANGRUR (PB).

AREA DETAIL
PLOT AREA = 110.00M X 80.79 = 8886.90 SQM
IN HECTARE = 0.88869 HEC.

TOTAL APPROACH AREA A + 2B

AREA OF A = 6.00 X 2.30 = 13.80 SQM
AREA OF 2B = 2 (1/2 X 3.00 X 2.30) - 2(2/3 X 3.78 X 0.14)
= 6.20 SQM.
TOTAL APPROACH AREA = 13.80 + 6.20 = 20.00 SQM

AREA IN HACTARE = 0.0020 HEC.