OFFICE OF THE JUNIOR ENGINEER (O&M), Jd VVNL, MANDA

(13)

11 KV Line Diagram for Electrification of BHABAN Village :-

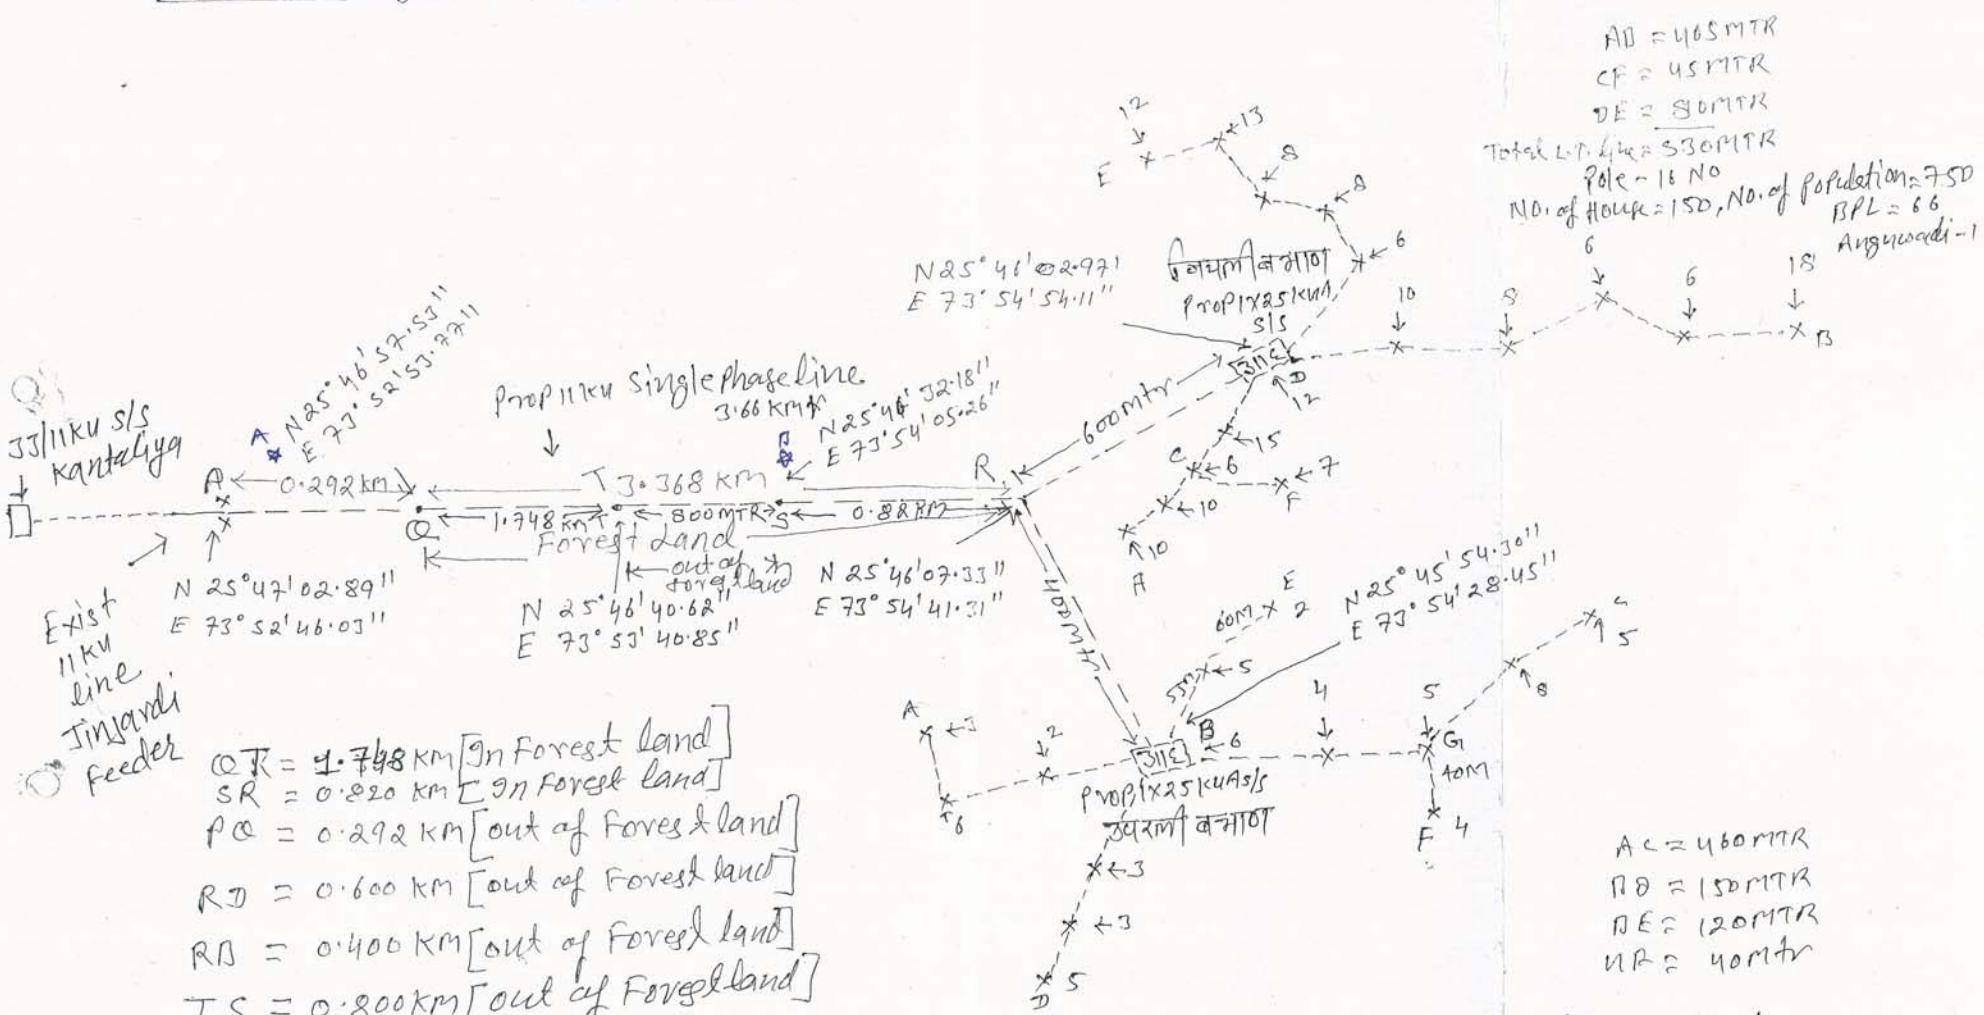

QR = 1.748 KM [In Forest land]
SR = 0.820 KM [In Forest land]
PQ = 0.292 KM [out of Forest land]
RD = 0.600 KM [out of Forest land]
RB = 0.400 KM [out of Forest land]
TS = 0.800 KM [out of Forest land]

Total length of line = 770 mtr
Pole = 14 No
No. of House = 60 [BPL 20]
No. of Population = 330 mt
Govt. Sec. School (2 Rooms)
Community Hall 1 Hall
Sub Helth Centr = 3 Room

अधिशासी अभियन्ता (प.क्ष.)
जे.वि.वि.नि.लि., डीडवाना सिटी

सहायक अभियन्ता
जे.वि.वि.नि.लि.
डीडवाना रोड
J.V.V.N.L. Didwana Road

JEN
Manda