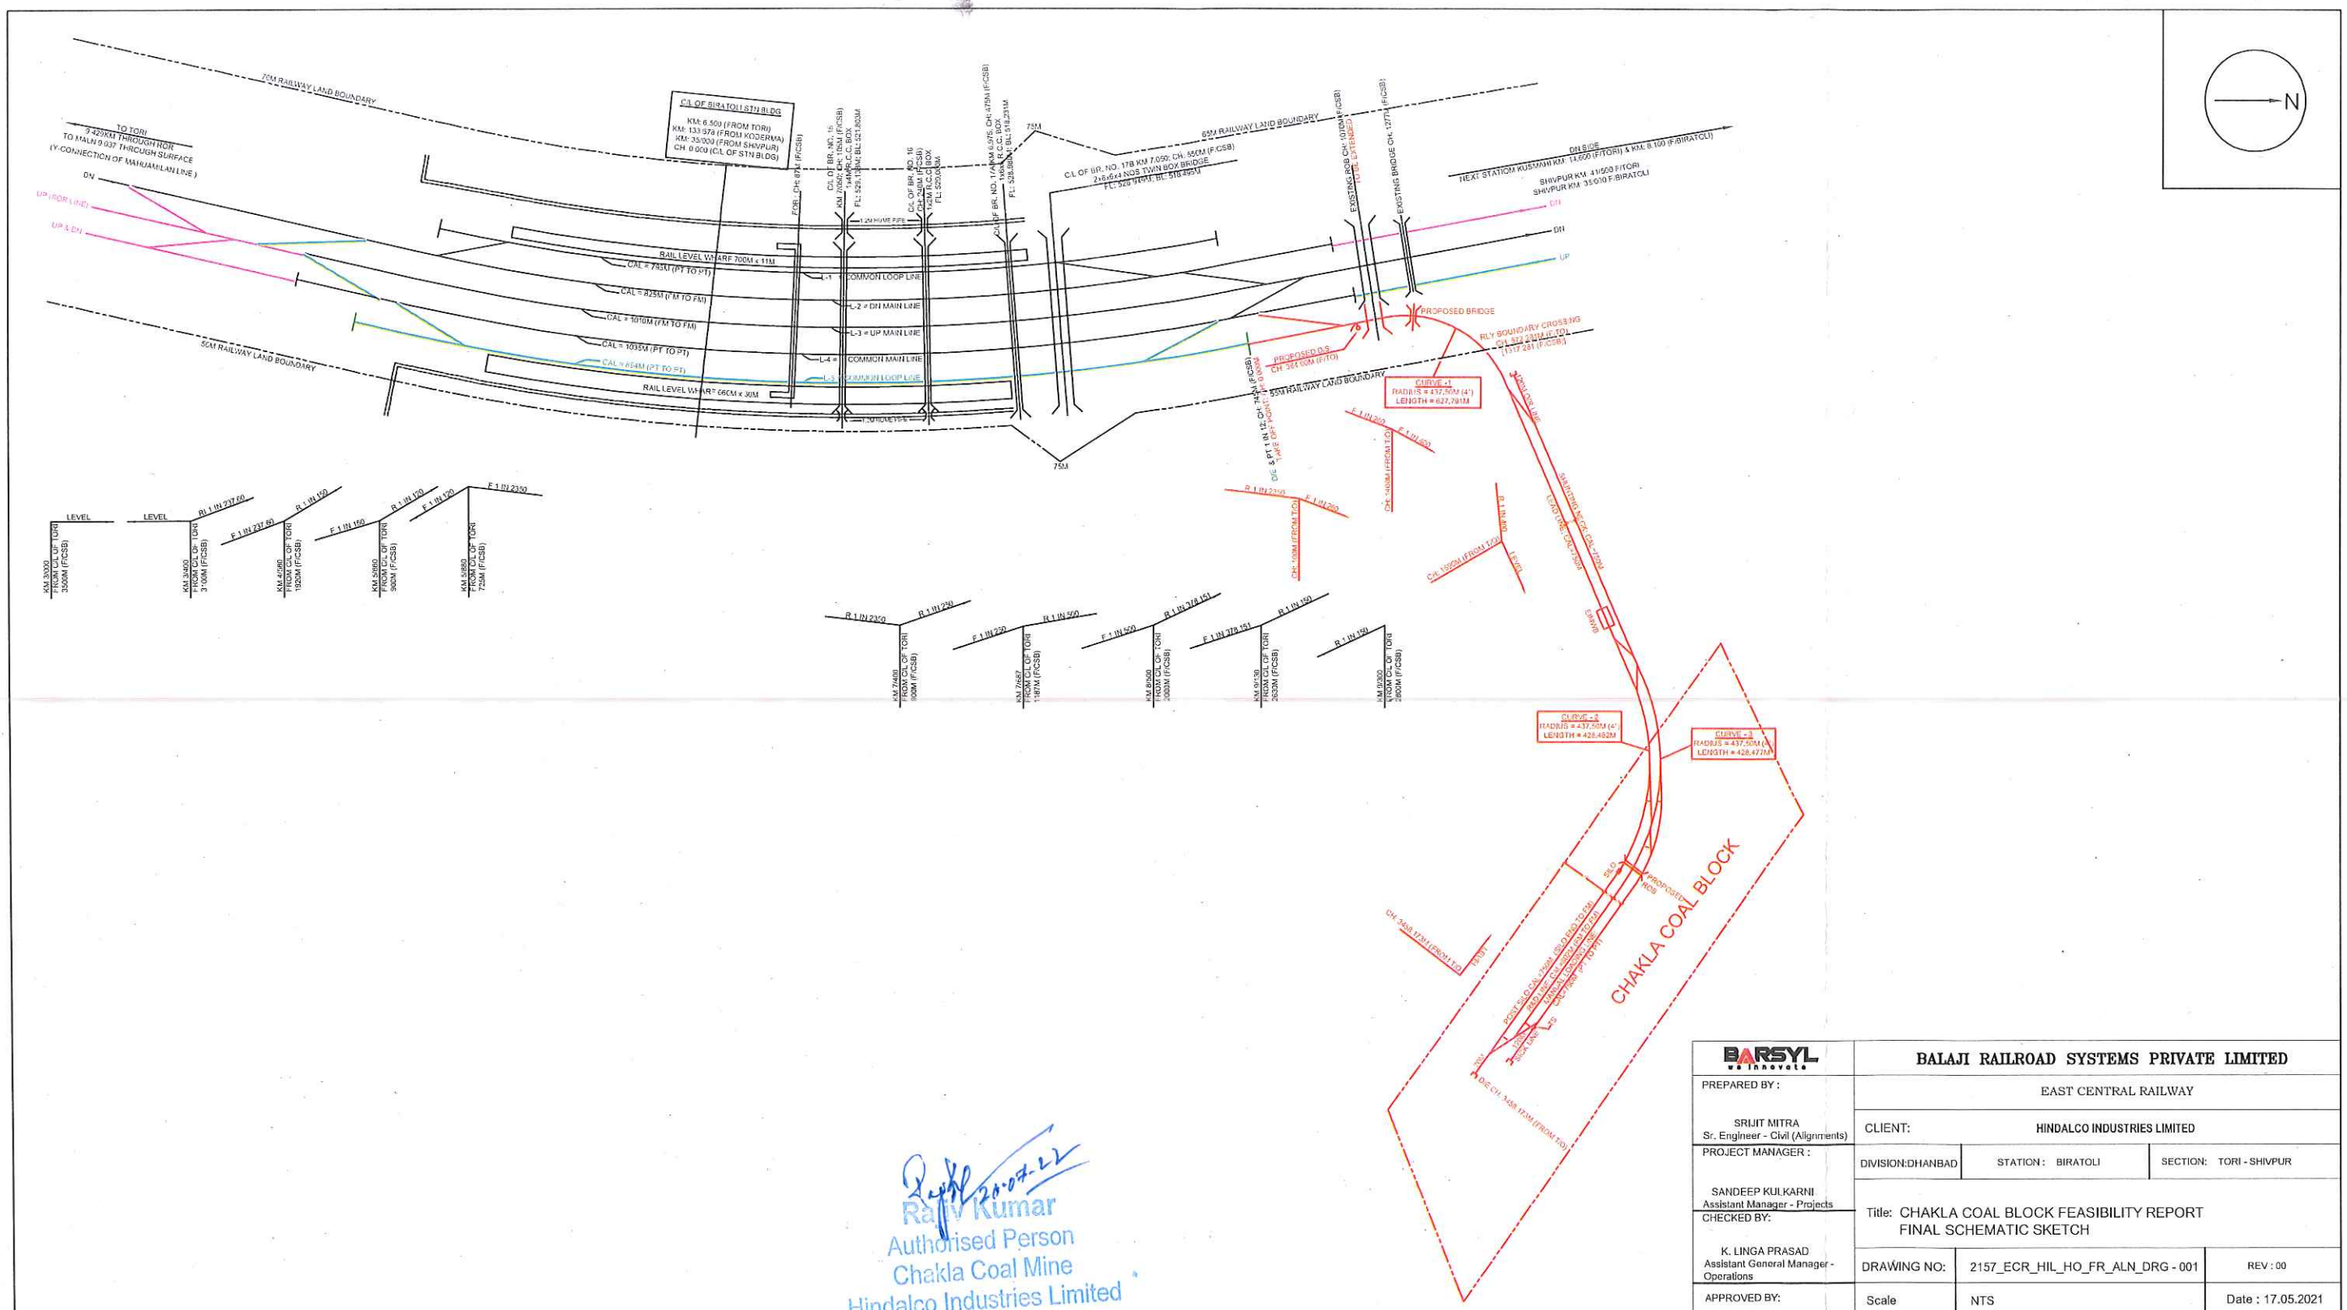

Rajiv Kumar
Authorised Person
Chakla Coal Mine
Hindalco Industries Limited

BARSYL	BALAJI RAILROAD SYSTEMS PRIVATE LIMITED		
PREPARED BY : SRIJIT MITRA, Sr. Engineer - Civil (Alignments)	EAST CENTRAL RAILWAY		
	CLIENT: HINDALCO INDUSTRIES LIMITED		
PROJECT MANAGER : SANDEEP KULKARNI, Assistant Manager - Projects	DIVISION:DHANBAD	STATION : BIRATOLI	SECTION: TORI - SHIVPUR
CHECKED BY: K. LINGA PRASAD, Assistant General Manager - Operations	Title: CHAKLA COAL BLOCK FEASIBILITY REPORT FINAL SCHEMATIC SKETCH		
	DRAWING NO:	2157_ECR_HIL_HO_FR_ALN_DRG - 001	REV : 00
APPROVED BY: V. GOPALA REDDY, General Manager - Civil	Scale	NTS	Date : 17.05.2021
	RAILWAY DRAWING NO:		SHEET NO : 1 OF 1