MAP SHOWING DIGITAL MAP OF REQUIRED FOREST LAND AND COORDINATES OF PROPOSED OFC ALIGNMENT

Full Title of the Project :"Laying of Underground Optical Fiber Cable Along the NH-21 (Old NH-11) Road Within the Existing Row from Mahuwa to Samleti GP, NTR –T Joint to Patoli, Hadiya to Teekri Jafran NH Crosing and Hadiya T-Joint to Pali T-Joint, District-Dausa (Rajasthan)

Proposal No. FP/RJ/OFC/50901/2020 **Diversion Area :** 0.1602 Ha.

REQUIRED FOREST LAND COORDINATES PROPOSED OPTICAL FIBER CABLE ROUTE ALINGMENT

SEGMENT-5 GPS COORDINATES

1	27° 2' 16.624" N	76° 54' 50.223" E
2	27° 2' 16.617" N	76° 54' 50.237" E
3	27° 2' 16.099" N	76° 54' 49.876" E
4	27° 2' 16.105" N	76° 54' 49.861" E

REQUIRED FOREST LAND COORDINATES PROPOSED OPTICAL FIBER CABLE ROUTE ALINGMENT

SEGMENT-6 GPS COORDINATES

S.No.	Latitude	Longitude
1	27° 2' 15.481" N	76° 54' 49.425" E
2	27° 2' 15.475" N	76° 54' 49.440" E
3	27° 2' 15.432" N	76° 54' 49.391" E
4	27° 2' 15.414" N	76° 54' 49.398" E
5	27° 2' 16.105" N	76° 54' 47.744" E
6	27° 2' 16.091" N	76° 54' 47.738" E
7	27° 2' 16.811" N	76° 54' 45.678" E
8	27° 2' 16.797" N	76° 54' 45.673" E
9	27° 2' 17.276" N	76° 54' 43.366" E
10	27° 2' 17.262" N	76° 54' 43.363" E
11	27° 2' 17.458" N	76° 54' 41.059" E
12	27° 2' 17.443" N	76° 54' 41.059" E
13	27° 2' 17.236" N	76° 54' 38.477" E
14	27° 2' 17.222" N	76° 54' 38.480" E
15	27° 2' 16.654" N	76° 54' 36.061" E
16	27° 2' 16.641" N	76° 54' 36.068" E
17	27° 2' 15.811" N	76° 54' 34.116" E
18	27° 2' 15.798" N	76° 54' 34.124" E
19	27° 2' 14.103" N	76° 54' 30.692" E
20	27° 2' 14.090" N	76° 54' 30.700" E
21	27° 2' 12.548" N	76° 54' 27.516" E
22	27° 2' 12.535" N	76° 54' 27.524" E
23	27° 2' 8.921" N	76° 54' 20.129" E
24	27° 2' 8.908" N	76° 54' 20.137" E
25	27° 2' 4.655" N	76° 54' 11.483" E
26	27° 2' 4.642" N	76° 54' 11.491" E
27	27° 2' 1.487" N	76° 54' 4.916" E
28	27° 2' 1.474" N	76° 54' 4.924" E
29	27° 1' 59.832" N	76° 54' 1.566" E
30	27° 1' 59.829" N	76° 54' 1.594" E
31	27° 1' 59.399" N	76° 54' 2.069" E
32	27° 1' 59.407" N	76° 54' 2.084" E

Area Calculation Sheet Samleti GP

S.No.	Tehsil	Component	Segment	Forest Land Length (m)	Forest Land Width (m)	Forest Land Area (in Sq. M)	Forest Land Area (in Ha.)	Non-Forest Land Length (m)	Non-Forest Land Width (m)	Non-Forest Land Area (in Sq. M)	Non-Forest Land Area (in Ha.)	Total Forest Land (in Ha.)	Total Non-Forest Land (in Ha.)
1	Mahuwa	"Laying of Underground Optical Fiber Cable"	Segment-5	20	0.45	9	0.0009	-	-	-	-	0.0675 Ha.	0.0051 Ha.
2			Proposed OFC Alignment in Non-Forest Land	-	-	-	-	22	0.45	9.9	0.0010		
3			Segment-6	1480	0.45	666	0.0666	-	-	-	-		
4			Proposed OFC Alignment in Non-Forest Land	-	-	-	-	92	0.45	41.4	0.0041		
Total				**1500**	**0.45**	**675**	**0.0675**	**114**	**0.45**	**51.3**	**0.0051**		

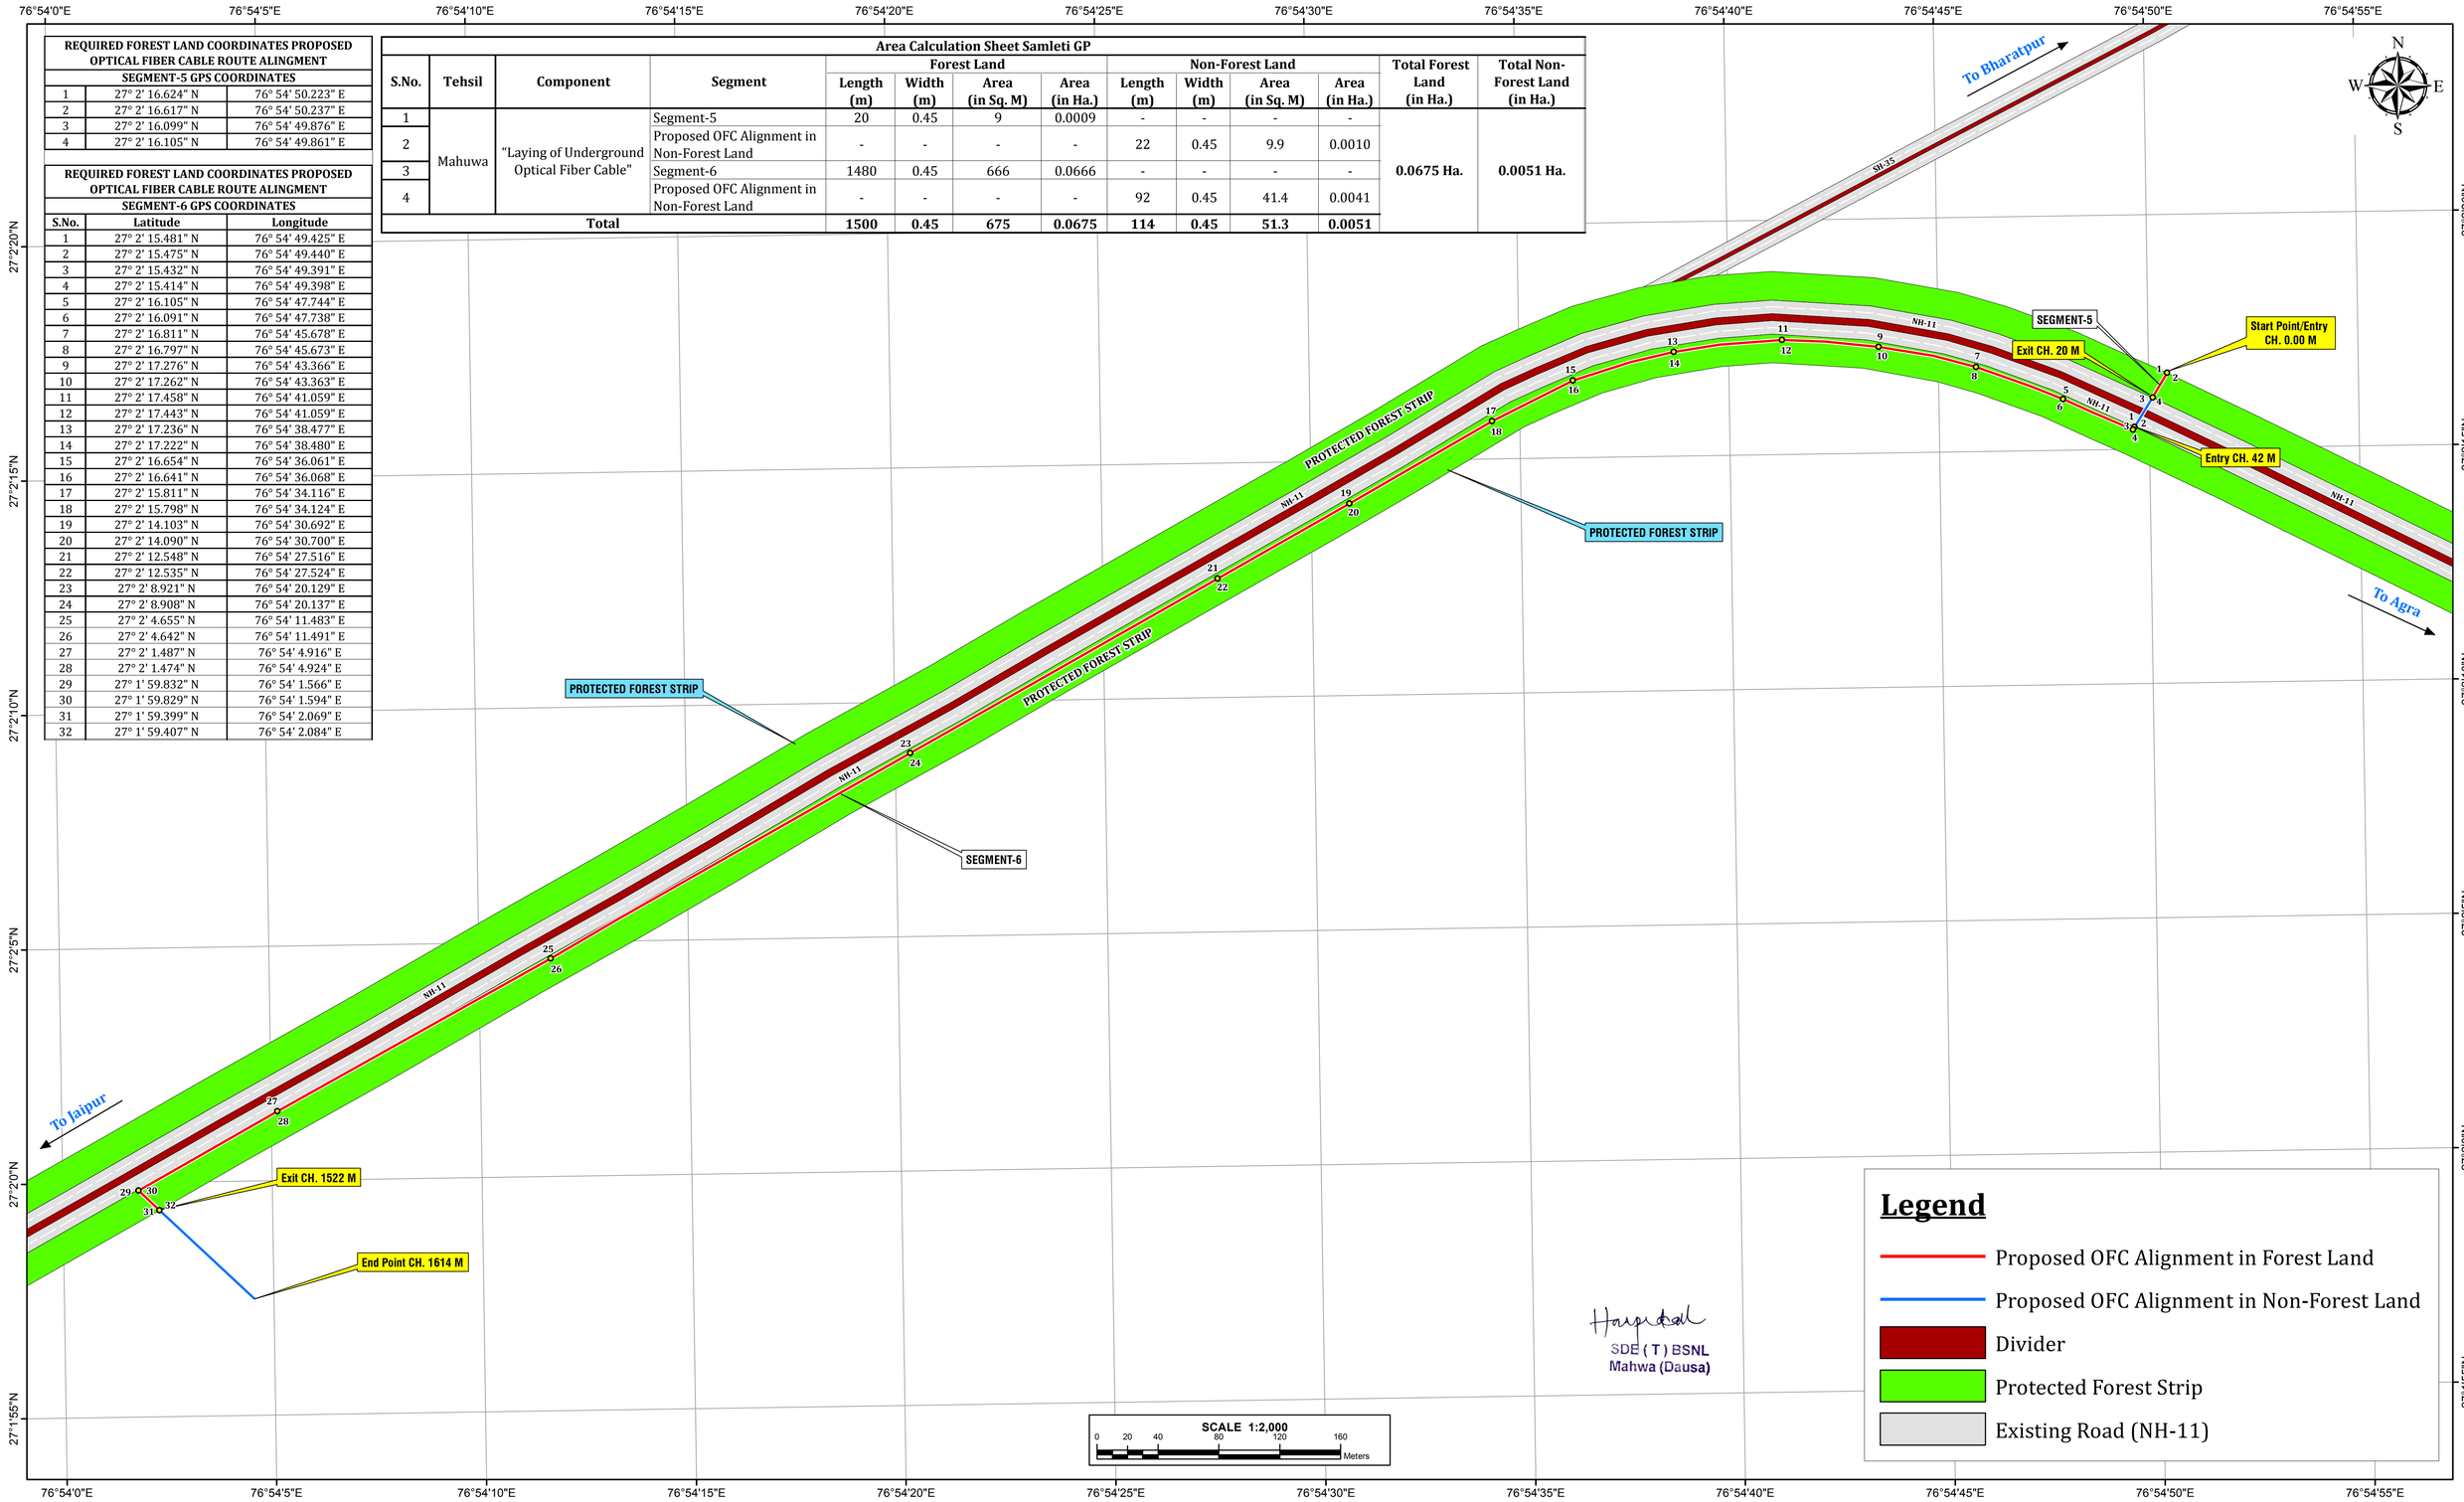

SDE (T) BSNL
Mahwa (Dausa)