LENGTH

ALIGNMENT	R1 = 15.328 KM

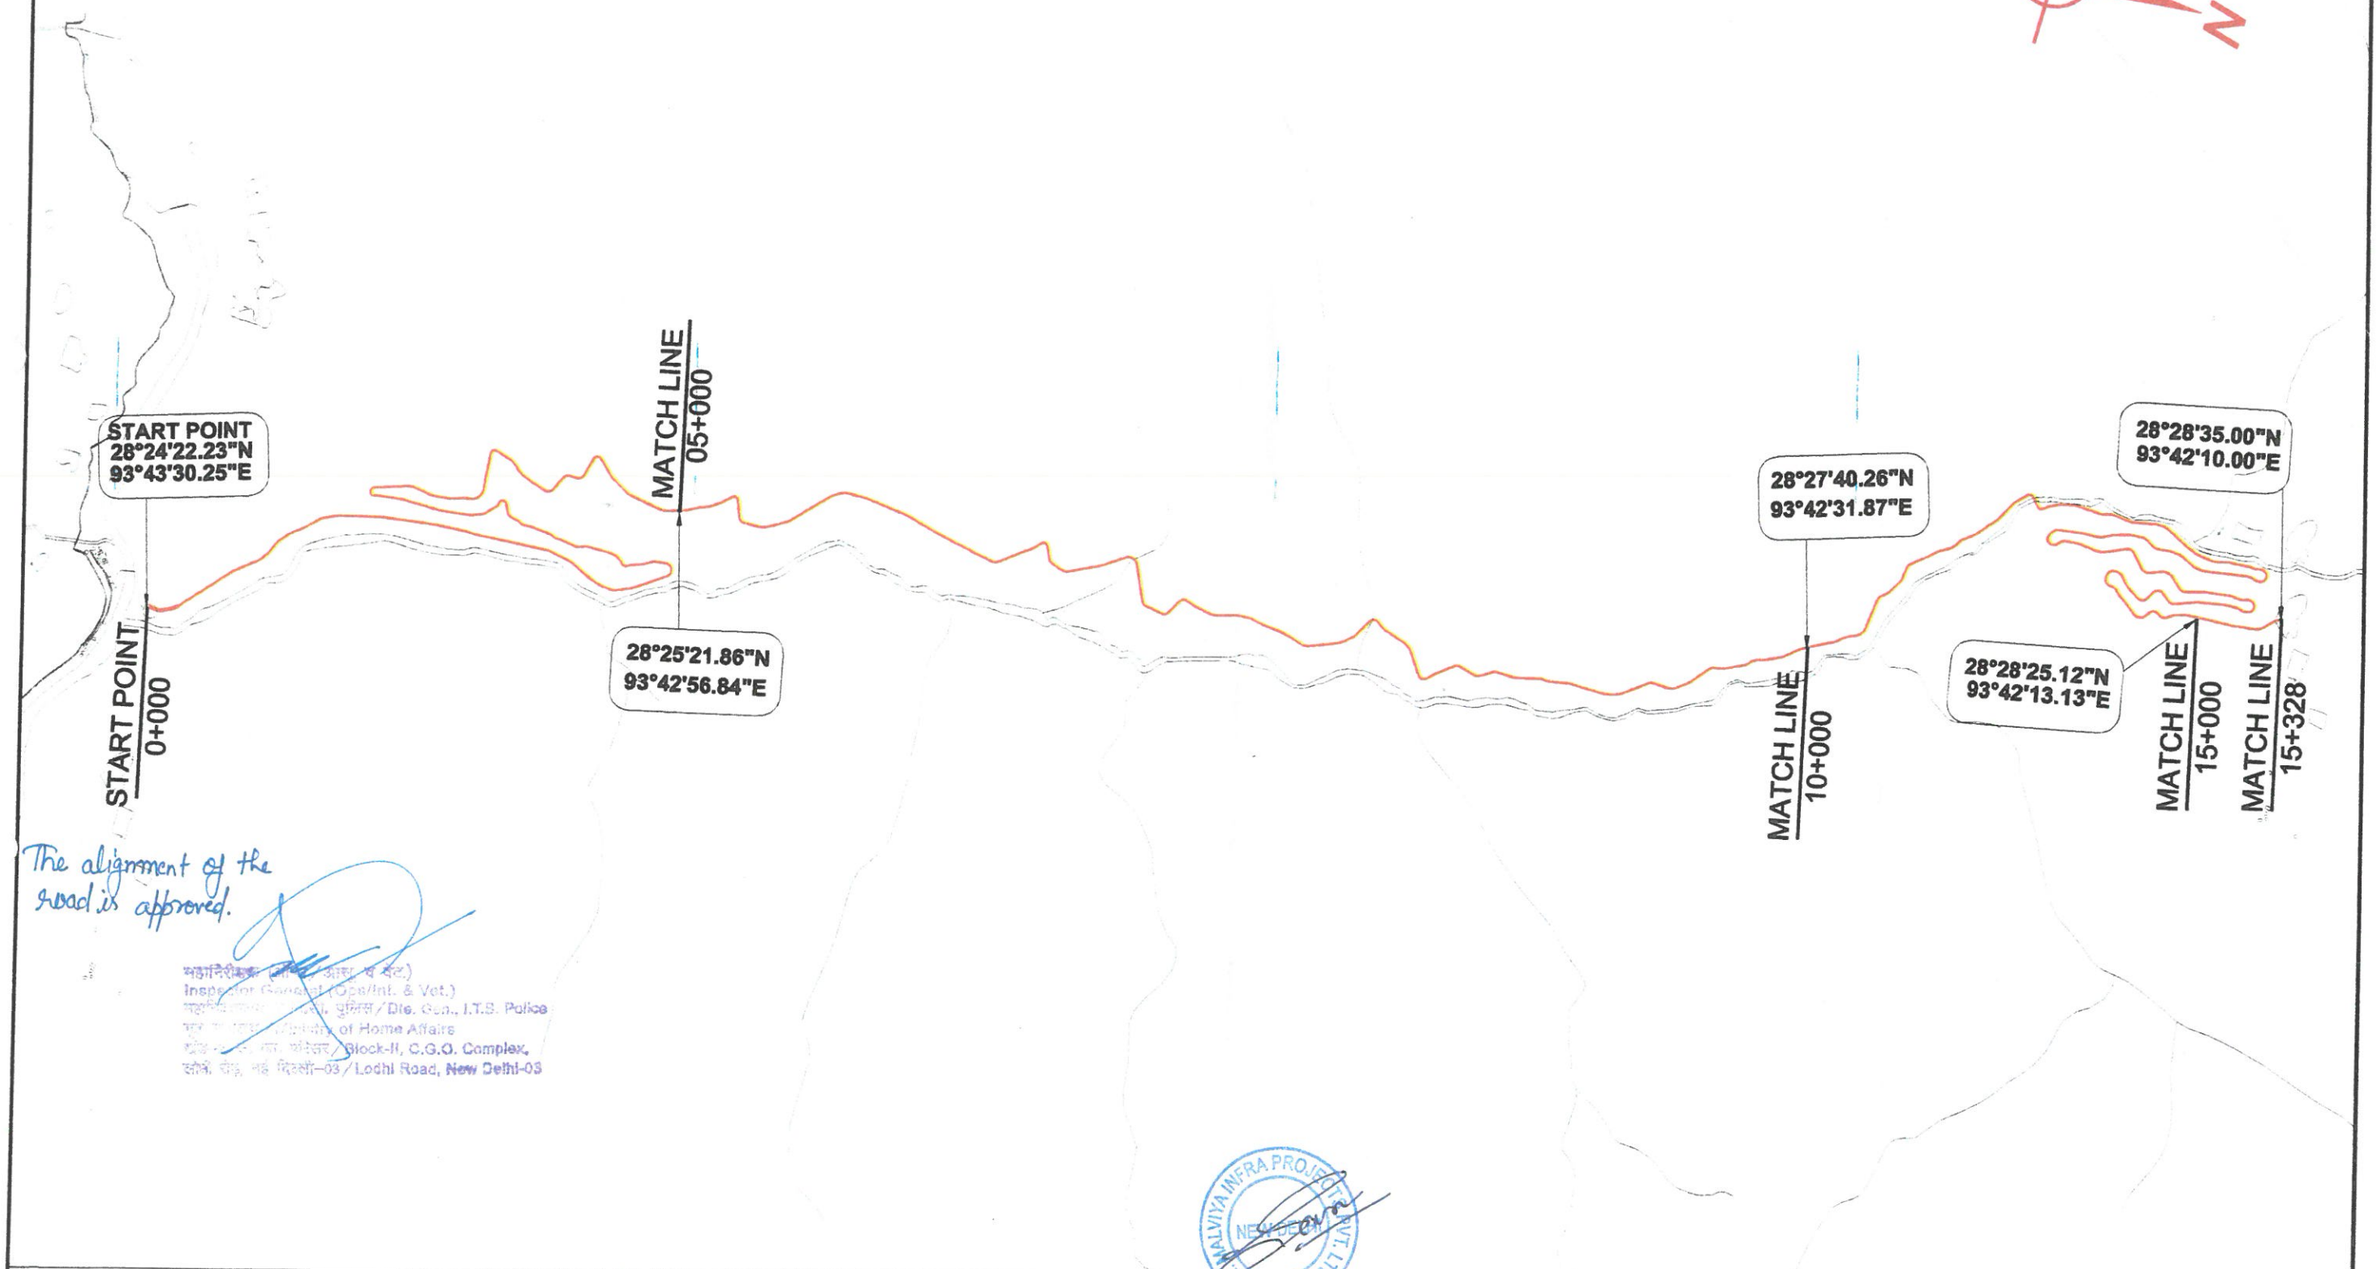

The alignment of the road is approved.

महानिरीक्षक (गोपनीय/आस्थापना)
Inspector General (Opn/Int. & Vet.)
महानिरीक्षक (आई.टी.एस. पुलिस) / Dte. Gen., I.T.S. Police
गृह मंत्रालय / Ministry of Home Affairs
ब्लॉक-II, सी.जी.ओ. कॉम्प्लेक्स / Block-II, C.G.O. Complex,
लोधी रोड, नई दिल्ली-03 / Lodhi Road, New Delhi-03

L.N. MALVIYA INFRA PROJECTS PVT. LTD. NEW DELHI

ALIGNMENT

DOGINALA-GAU

L.N. MALVIYA INFRA PROJECTS PVT. LTD.

Head Office :- T-10 3rd Floor city center zone 1, M.P Nagar Bhopal 462011
Ph. 0755 - 4236317 ,
Fax : 0755 - 4236317
E-mail:- lnmalviya@rediffmail.com

Corporate Office :-Plot No.31, 2nd Floor Behind HDFC Bank Dwarka, New Delhi-110078,
Ph : 011-45090245
E-mail:- delhilnm@gmail.com

Website:www.lninfra.com

YOGESH	M. S.	T.L.
DRAWN BY	DESIGN BY	APPROVED BY

CENTRAL PUBLIC WORKS DEPARTMENT

NAME OF WORK: CONSULTANCY SERVICES FOR PREPARATION OF DETAILED PROJECT REPORT (DPR) FOR HIGH ALTITUDE ROADS TO INDO CHINA BORDER UNDER PHASE-II IN THE STATE OF ARUNACHAL PRADESH USING SATELLITE IMAGERY

REVISION: R1 | APRIL-2018 | SIZE -A3 | SHEET NO.