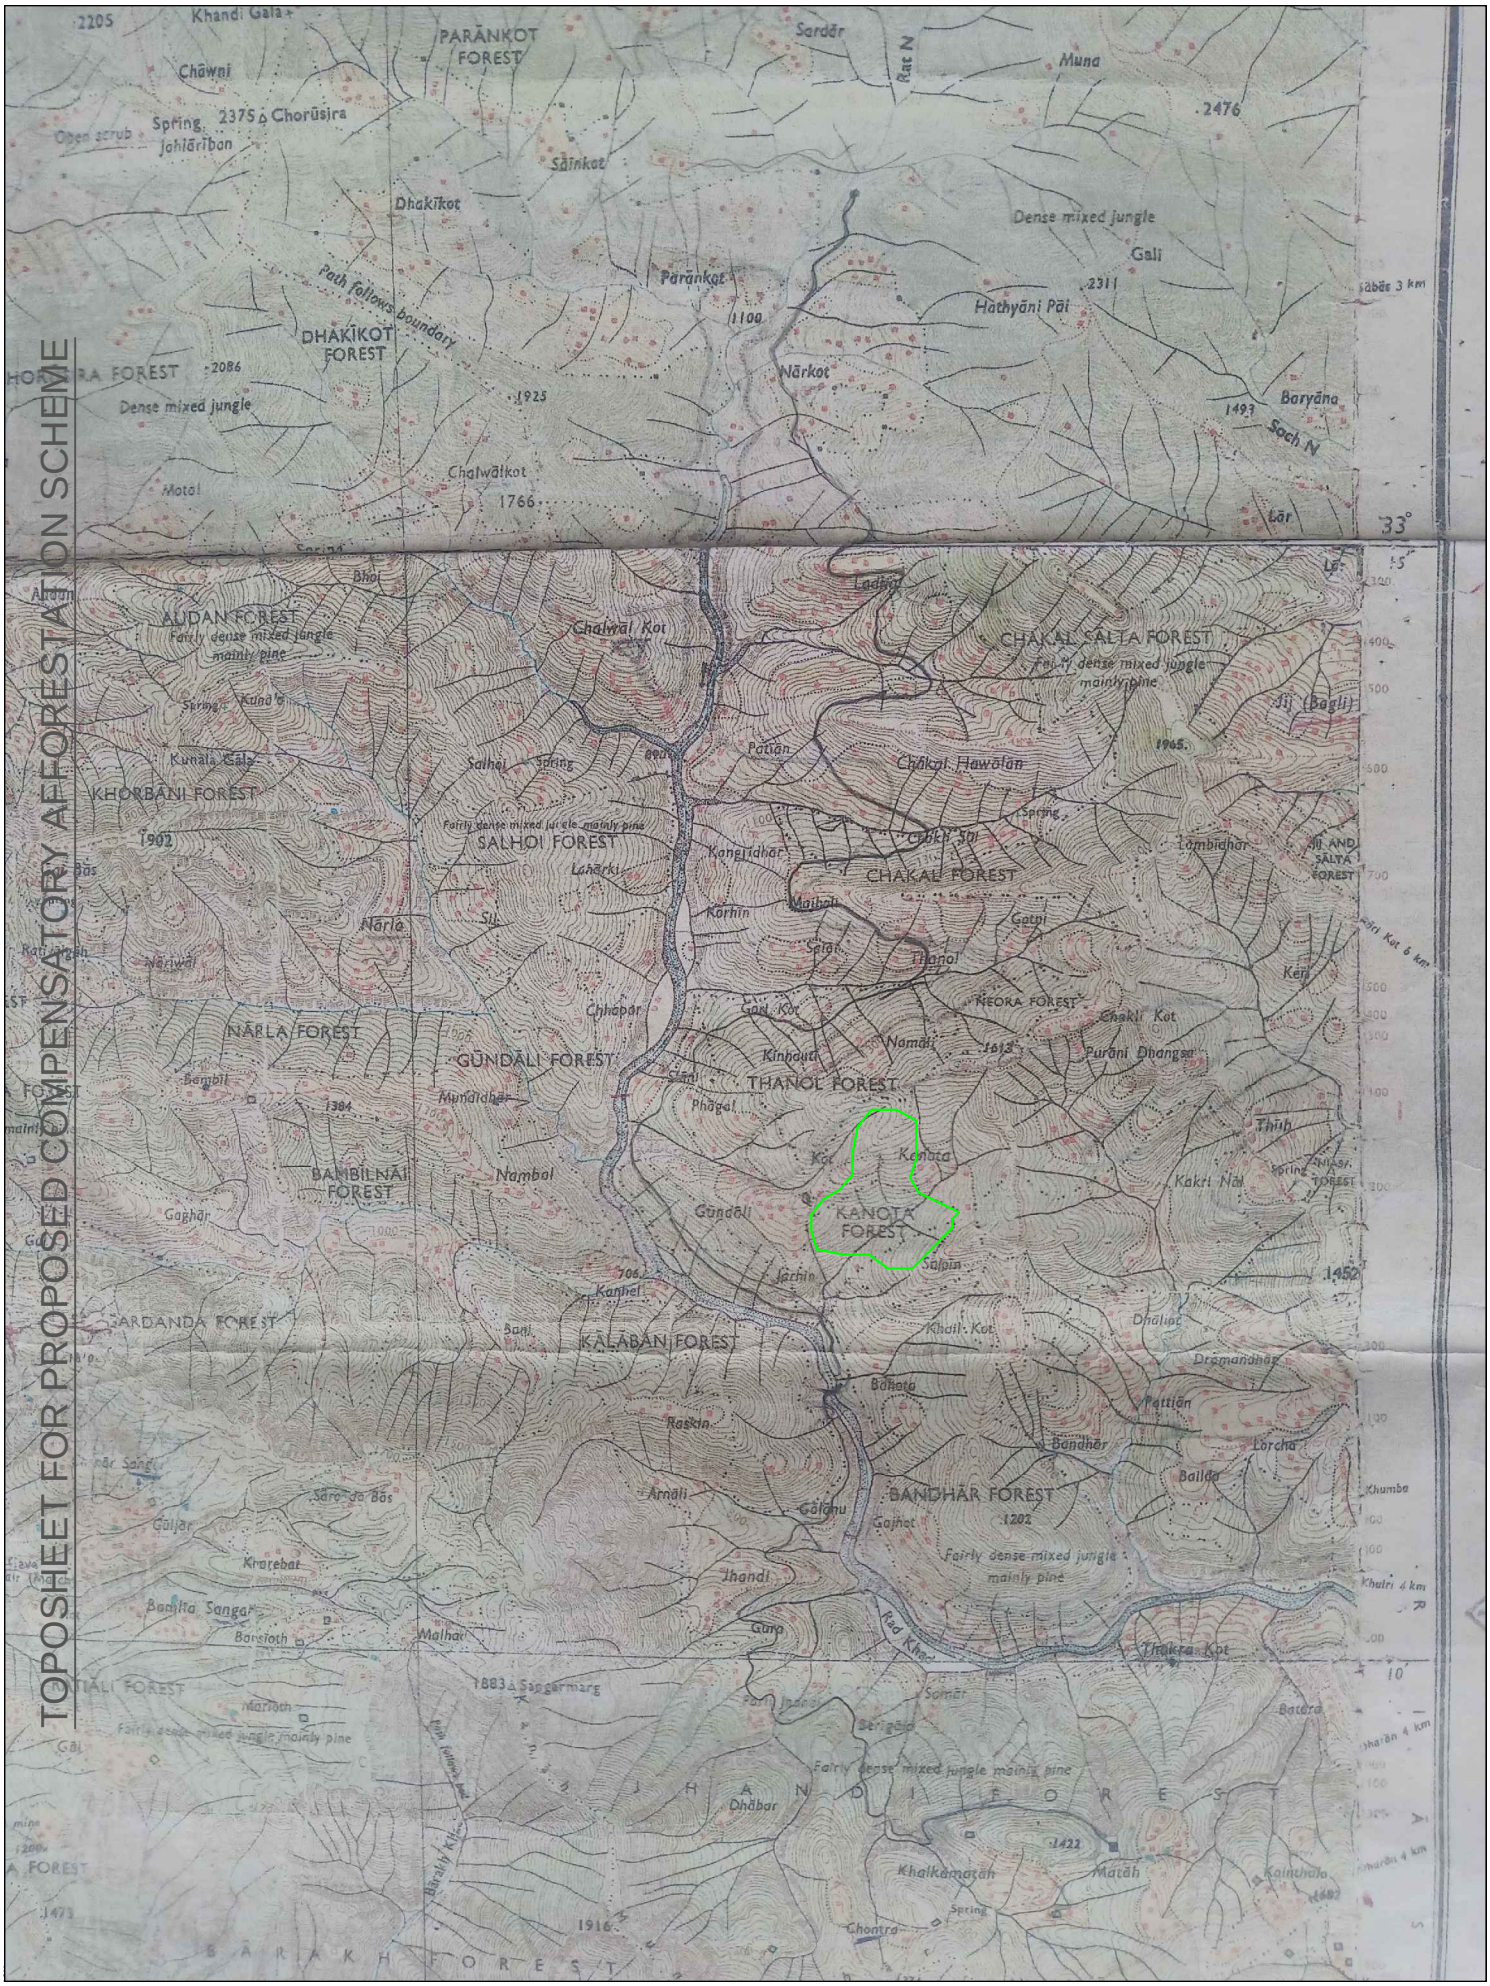TOPOSHEET FOR PROPOSED COMPENSATORY AFFORESTATION SCHEME