LENGTH

ALIGNMENT	11.120 KM

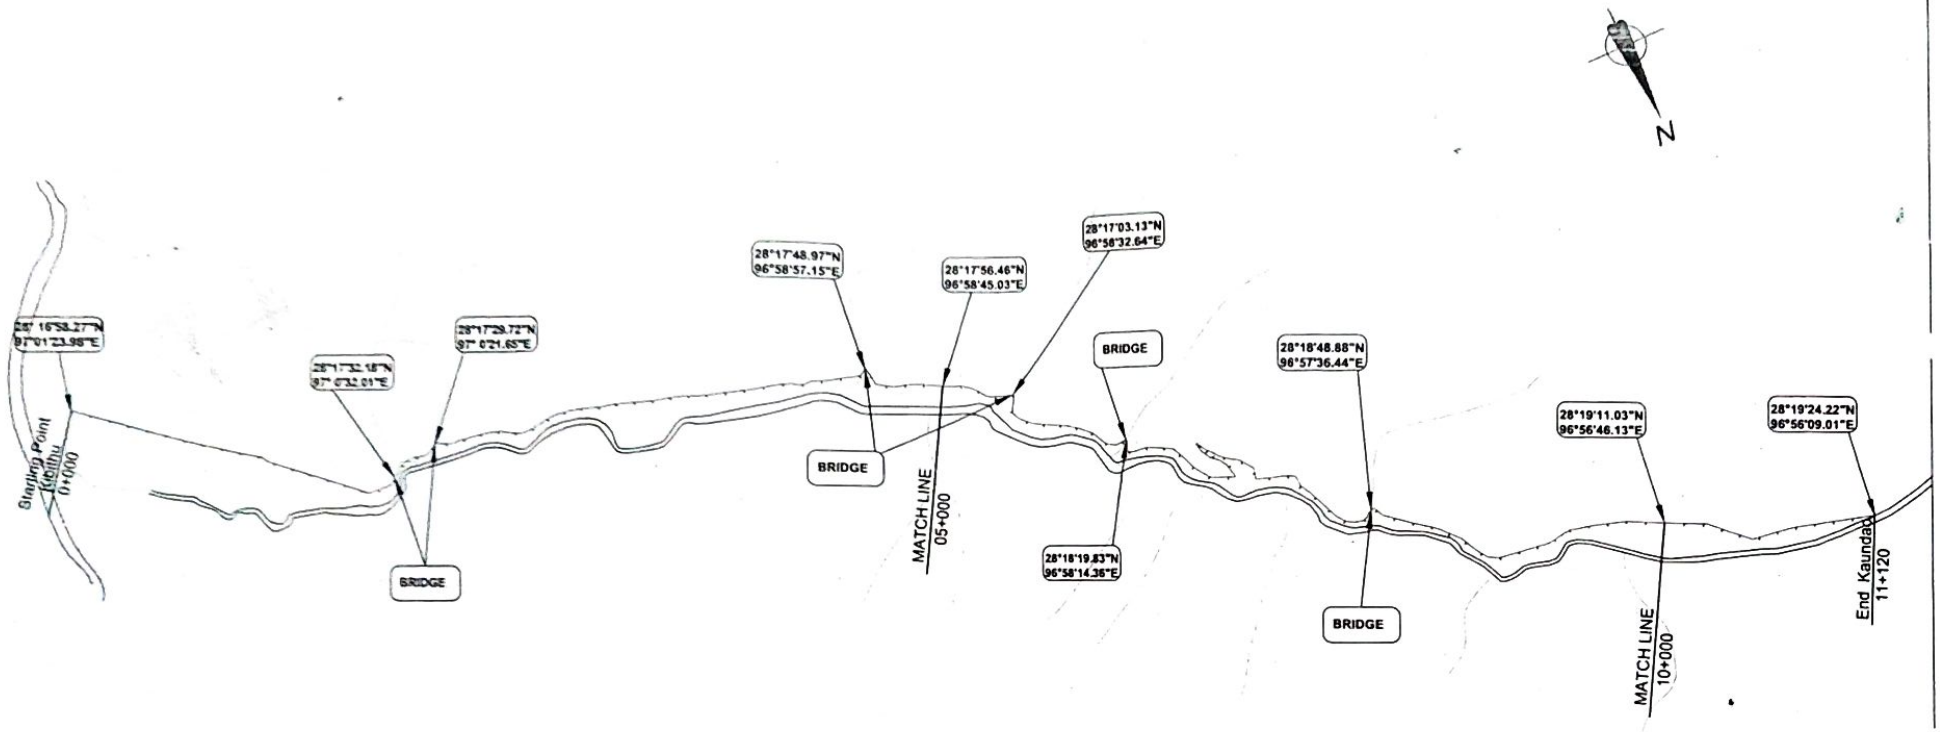

The alignment of the Track is approved.

Assistant Engineer
BRPSD-I, CPWD, Chungthang
North Sikkim

Executive Engineer
BRPD-II, CPWD, Chungthang
North Sikkim

Inspector General (Operat. & Vet.)
Ministry of Home Affairs
Block-2, C.G.O. Complex
Lodhi Road, New Delhi-03

CLIENT: CENTRAL PUBLIC WORKS DEPARTMENT	HIGHWAY ENGINEERING CONSULTANT HEAD OFFICE :- JM -25/C, BEHIND PANCHWATI MARKET SAKET NAGAR, BHOPAL (M.P) Tel/Fax : 0755-4239317 E-mail :- hec.bhopal@rediffmail.com	NAME OF WORK CONSULTANCY SERVICES FOR PREPERATION OF DETAIL PROJECT REPORT OF CRITICAL INFRASTRUCTURE IN ARUNACHAL PRADESH SH: FOOT TRACKS ,PATROL ROUTES & FSB (KIBITHU TO KUNDAO)	Name of Alignment Kibithu to Kundao District-Anjow ITBP # 25 Bn	DRAWN BY S.K DESIGN BY Y.B APPROVED BY S.G	REVISION : R0 SHEET: MAY: 2019 SIZE : A3 TITLE:- ALIGNMENT PLAN DRAWING NO : HEC/CPWD/AP/FOOT TRACK/ALIGNMENT PLAN