ANNEXURE-30

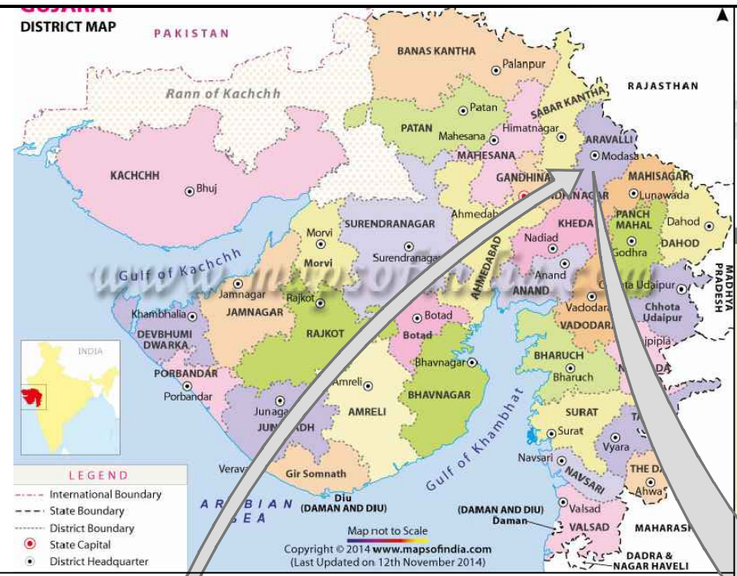

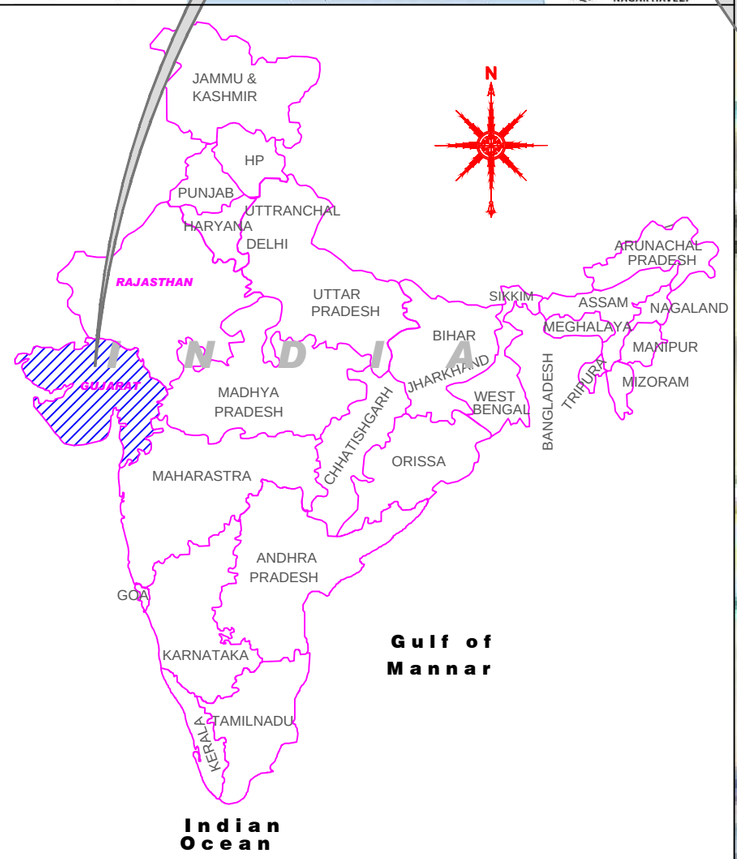

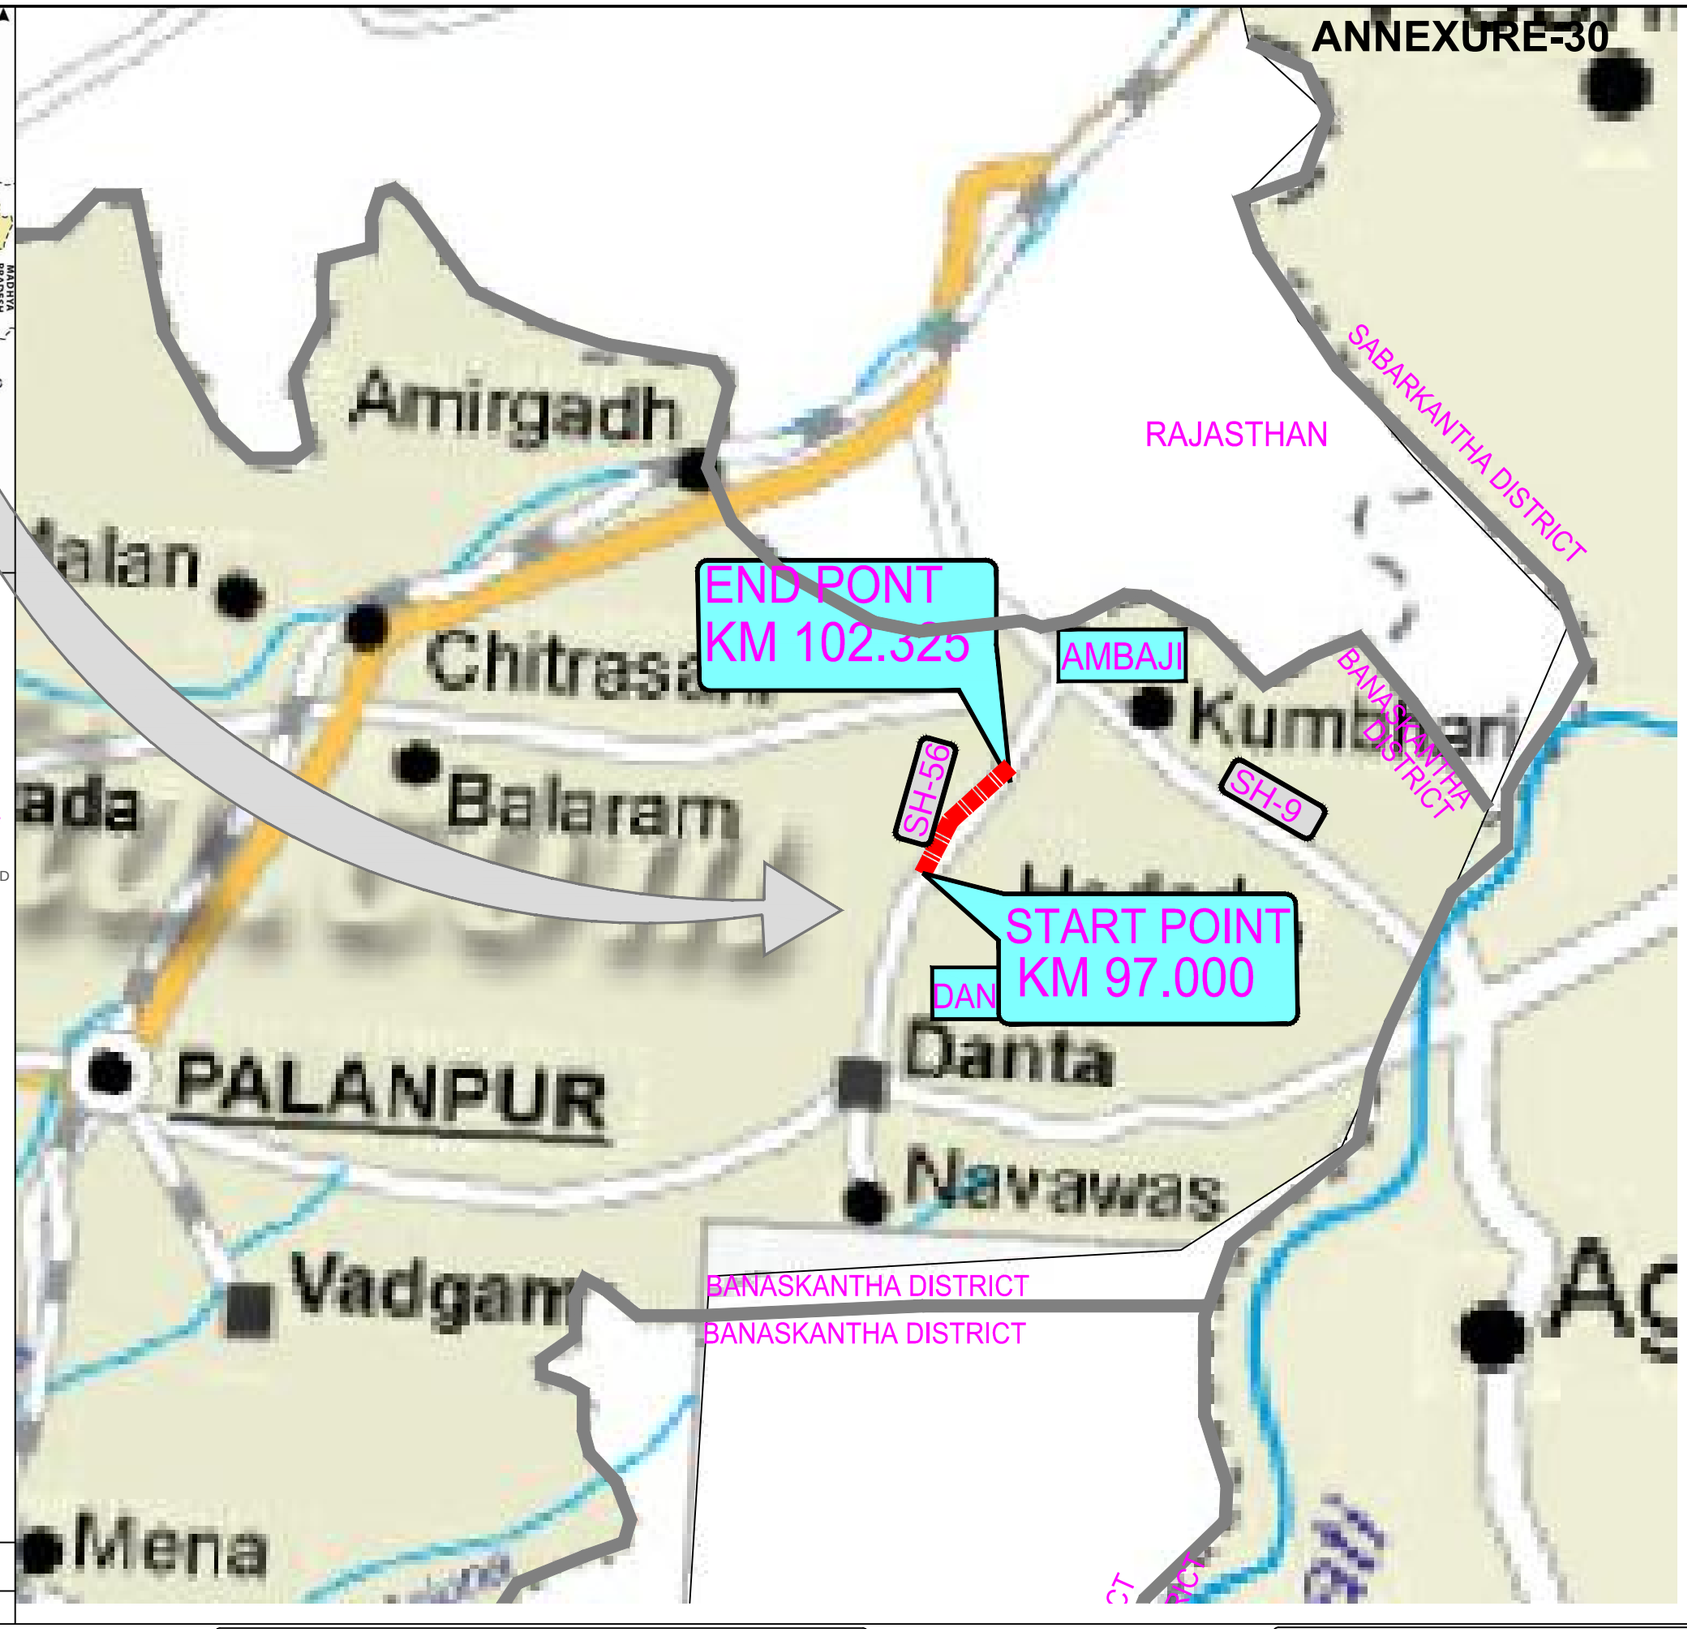

LEGEND:-

PROJECT ROAD

CLIENT :

EXECUTIVE ENGINEER
ROAD & BUILDING DIVISION (STATE)
ROAD & BUILDING DEPARTMENT (GOVERNMENT OF GUJARAT)
PALANPUR, DISTRICT-BANASKANTHA

PROJECT: Widening and Strengthering From Km 97.000 to Km 102.325 (From Harivav- Pipalavalivav) section of Danta to Ambaji Road (SH-56) in Banaskantha District of the Gujarat State

INDEX MAP

FROM KM 97.000 TO 102.325 (SECTION OF SH-56)