RAIN WATER HARVESTING PIT STANDARD DETAIL

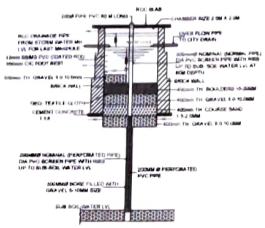

SECTION WATER HARVESTING SYSTEM

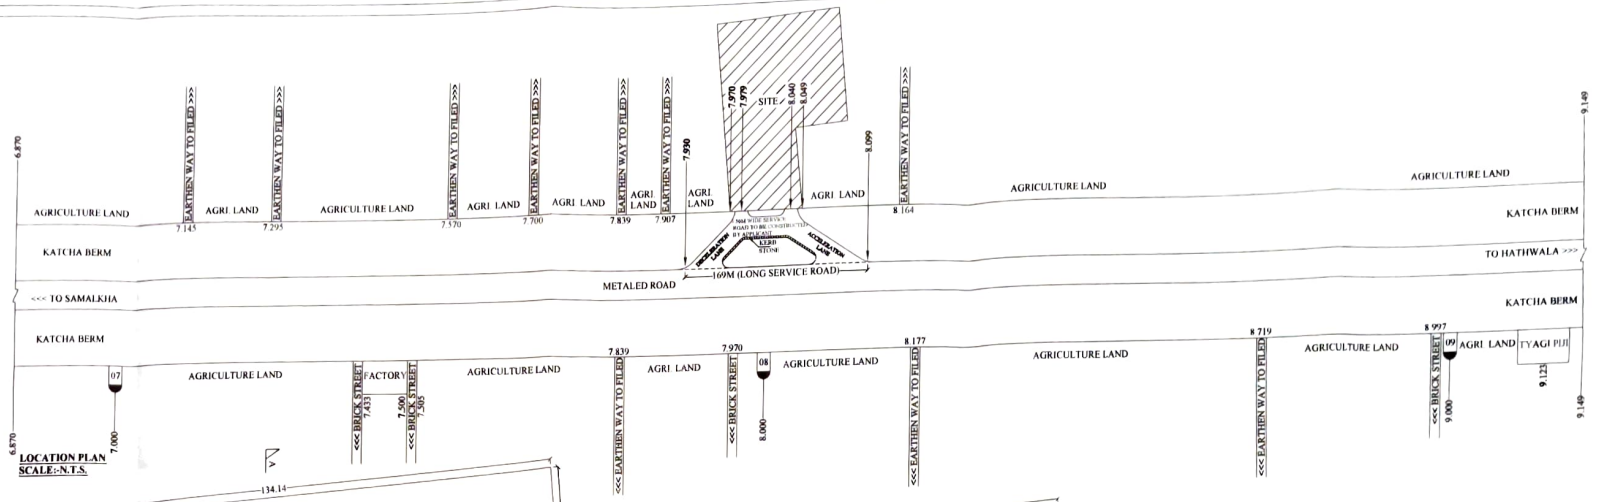

LOCATION PLAN
SCALE:-N.T.S.

LEGEND	
(A) PRIVATE PROPERTY 500M	(D) NO PARKING
(B) PRIVATE PROPERTY	(E) NO ENTRY
(C) ONE WAY	(F) NO RIGHT TURN

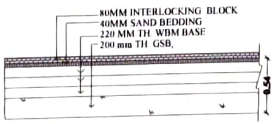

TYPICAL SECTION FOR APPROACH ROAD PAVEMENT

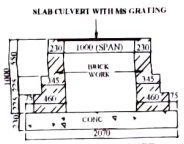

SECTION OF CULVERT

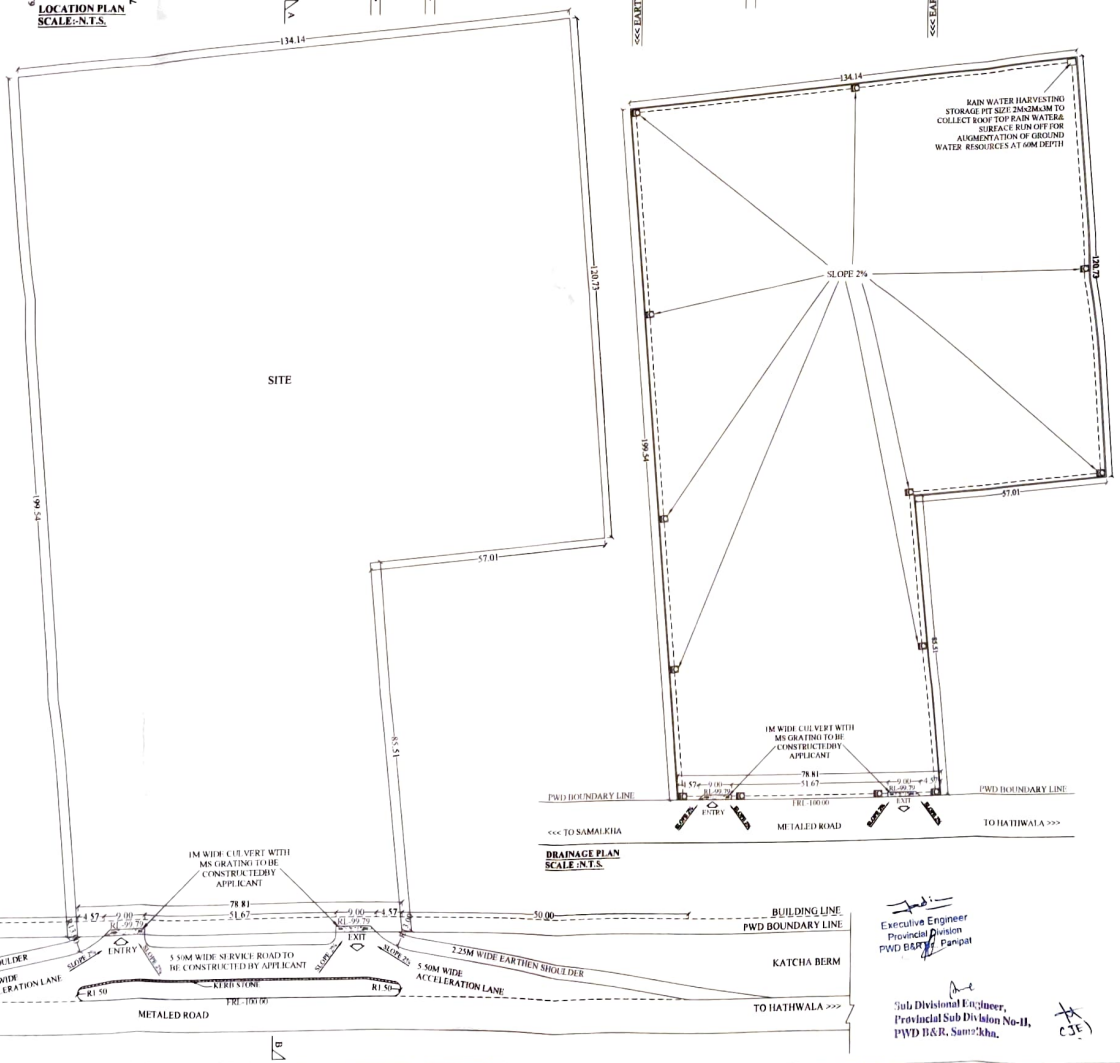

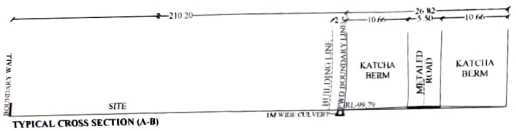

TYPICAL CROSS SECTION (A-B)

LOCATION/LAYOUT/DRAINAGE PLAN FOR JINDAL SOCKS GLOBAL PVT. LTD. (PRIVATE PROPERTY) ON SAMALKHA - DIKADLA - HATHWALA ROAD (ODR), AT KM 7.979 TO 8.040 (LHS), VILLAGE DIKADLA, TEHSIL SAMALKHA , DISTT. PANIPAT (HR).

KHASRA N0.- 61//1, 2, 9, 10, 11, 12/1, 19/2, 20,

CERTICATES / NOTES:

1. STORM WATER OF OUR BUILDING WILL NOT DISTURB THE ODR
2. 1.00 M. WIDE SLAB CULVERT WILL BE PROVIDED BY US
3. THE MORTH INSTRUCTIONS SHALL NOT BE VIOLATED
4. CERTIFIED THAT ALL MORTH CONDITIONS HAVE BEEN SPECIFIED
5. CERTIFIED THAT WE WILL APPLY THE CASE FOR RENEWAL AS PER NORMS
6. WE WILL PAY THE NECESSARY RENT FOR THE USE OF ODR LAND
7. CERTIFICATION ACCESS TO THE PP ONLY THROUGH
8. ORAL MARKINGS SHALL BE DONE AS PER DIRECTIONS OF
9. ALL DIMENSION ARE IN METER/ MM UNLESS SPECIFIED

SCALE - AS SHOWN	DRAWN BY - PARVEEN GUPTA	NORTH
DRG NO - Y/FD/PP/PWD/DIKADLA	DATE - 01-01-2022	

Executive Engineer
Provincial Division
PWD B&R, Panipat

Sub Divisional Engineer,
Provincial Sub Division No-II,
PWD B&R, Samalkha.

M/S REAL BUILDER & DESIGNER
NEAR PVR CINEMA,
OPP HANU'S SWEETS
G.T. ROAD PANIPAT (HR)
MOB NO 9896098555
MAIL ID parveen5113@yahoo.com

APPLICANT SIGN