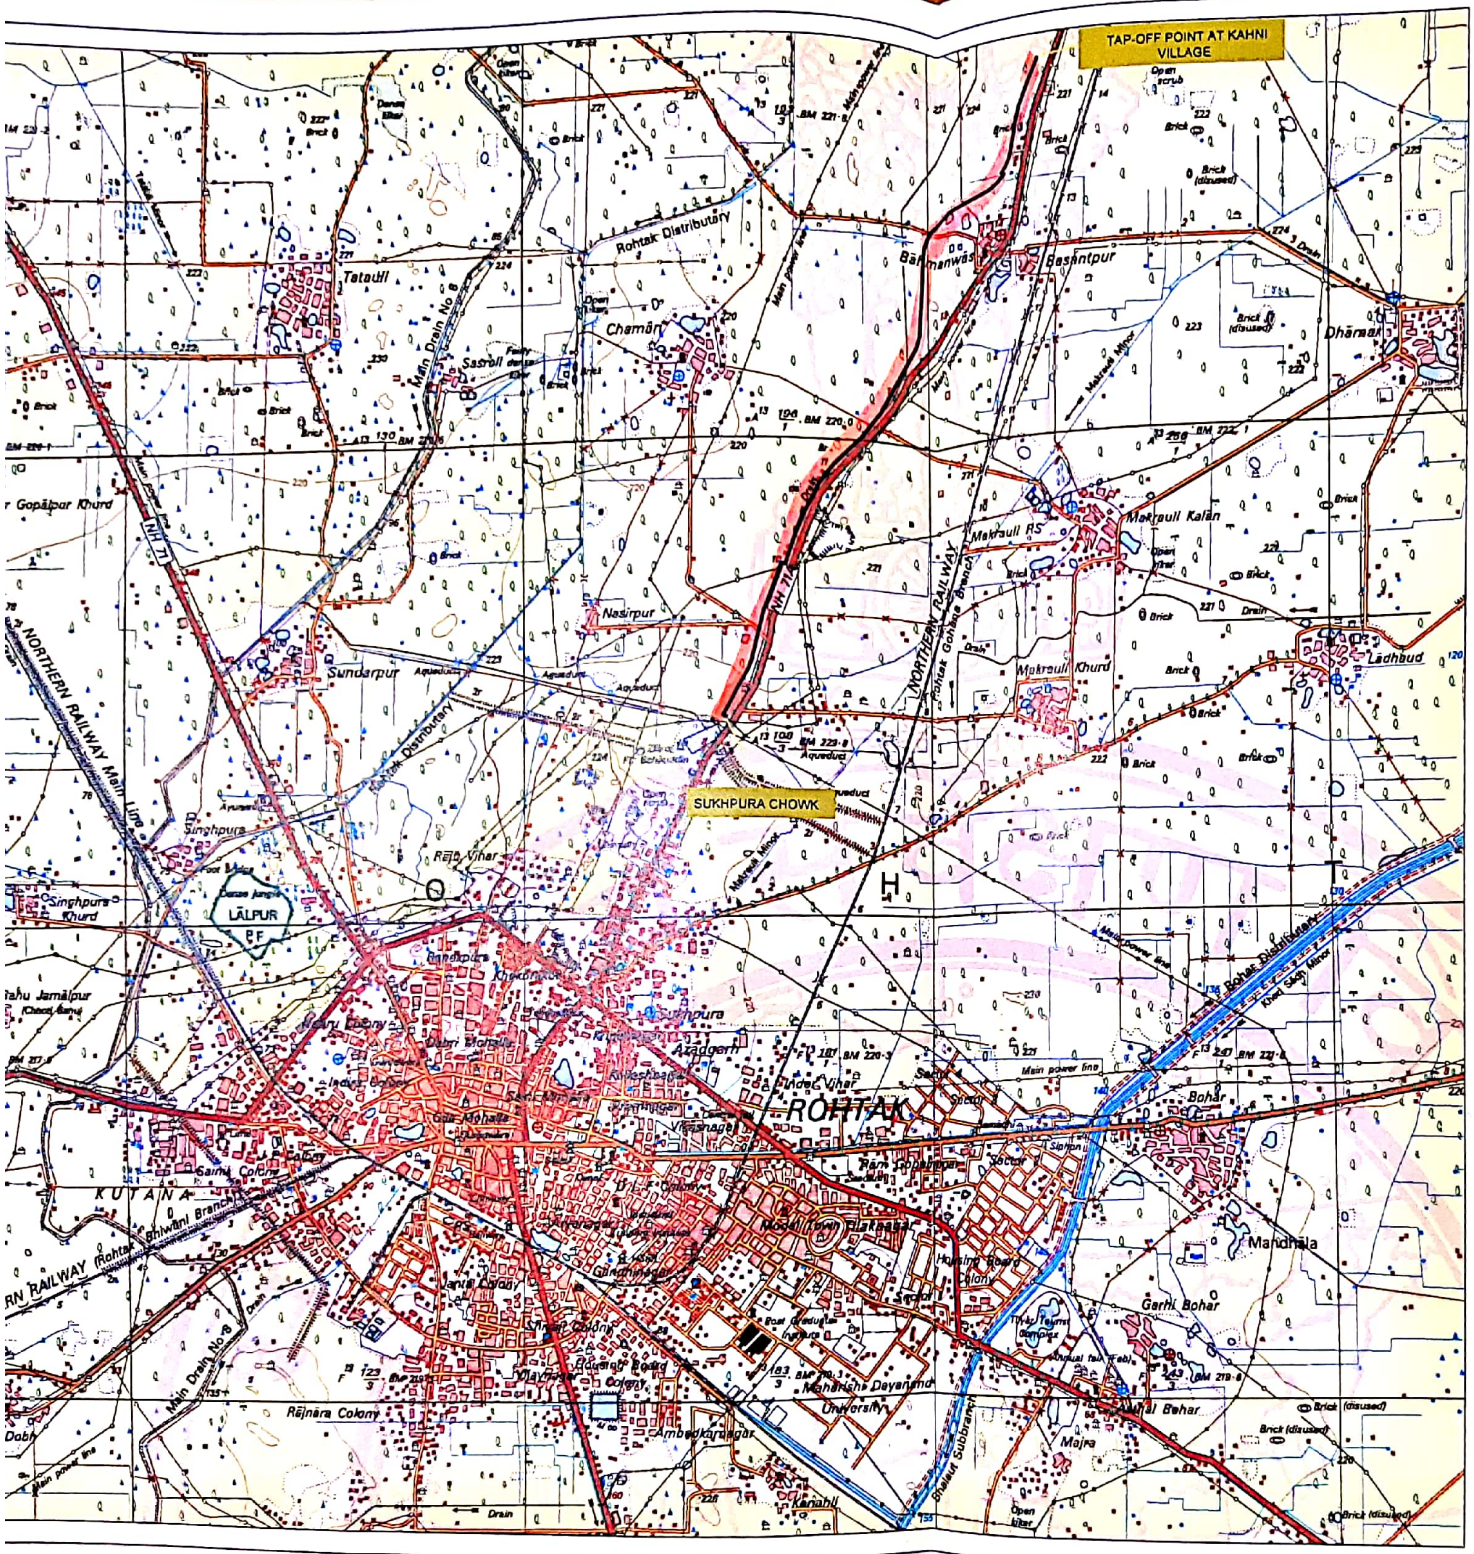

KEY PLAN :-

16

LEGEND :-

DESCRIPTION	SYMBOL
PROPOSED PIPELINE (P/L)	
TP / IP	
Roads: NH/SH	
Roads: Metalled/Unmetalled	
Cart track/Foot path	
Railways broad gauge	
Canal	
Stream	
Contours with heights, Sheet rock.	
Main Power line	
Power line, Telephone line	
Boundary State	
Boundary District	
Boundary Tahsil	
Forest limit	
Towns or Villages	
River	
Pond: Perennial, Non Perennial	
Temple, Chhatri, Church, Mosque.	
Idgah, Tomb.	
Huts: Permanent/Temporary.	
Tower, Chimney, Graves	
Trees: Palm, Palmyra, Ordinary.	
Trees: Surveyed. Grass, Scrub.	
Hospital, Dispensary, Police station.	
Well: Bred, unlined, Tube, Spring	
Heights triangulated	△200
Spot Height	.200
Bench-mark	○BM 20
Post office	PO
GPS Control Point	△GPS-1

Note :-

LENGTH OF THE PIPELINE :-

TAP OFF POINT AT KAHNI VILLAGE TO SUKHPURA CHOWK (PROPOSED P/L-I) 0/5

Head City Gas Distribution
Bharat Petroleum Corporation Limited
761/2R, Bharat Colony,
Rohtak (Haryana)

Dy. Conservator of Forests
ROHTAK I/c
12/2/20

DRAWN BY	DATE	CHECKED BY	APPROVED BY	DESCRIPTION
MANJU	23.11.2019	TEJA	S.N.S	DRAFT SUBMISSION

CLIENT: BHARAT PETROLEUM AND CORPORATION LIMITED

PROJECT: ROUTE SURVEY AND ALLIED WORKS FOR CITY GAS DISTRIBUTION PROJECTS AT GEOGRAPHICAL AREA OF ROHTAK

PREPARED BY: SWATN & ASSOCIATES, 77, SATYANAGAR, BHUBANESWAR - 751007(ODISHA), PH - (91-0674)2530013/2572971/2570459

SCALE	PAPER SIZE	DRAWING NO.	REV
1:50000	A3	B/SA/BPCL/ROHTAK/DETAILED ROUTE PLAN/SHEET-1	0

Scanned with CamScanner