UTTAR PRADESH STATE HIGHWAYS AUTHORITY

4th FLOOR, KISSAN MANDI BHAWAN VIBHUTI KHAND, GOMTI NAGAR, LUCKNOW (U.P.)

STRIP CHART SHOWING THE DETAILS OF PROTECTED FOREST AREA FOR DIVERSION, FOR PROPOSED FOUR LANEING OF PUKHRAYA- GHATAMPUR-BINDIKI SECTION OF SH-46, FROM KM 22.000 TO KM 54.000 IN GHATAMPUR RANGE, KANPUR NAGAR, DISTRICT- KANPUR, (U.P.)

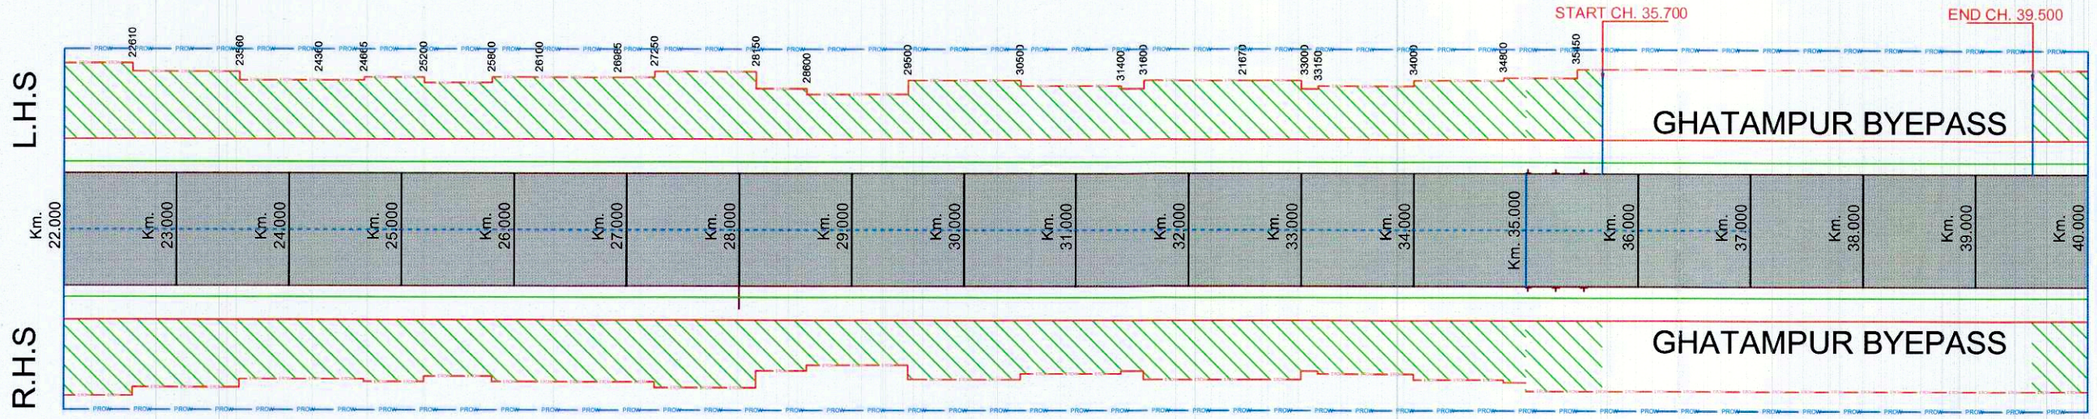

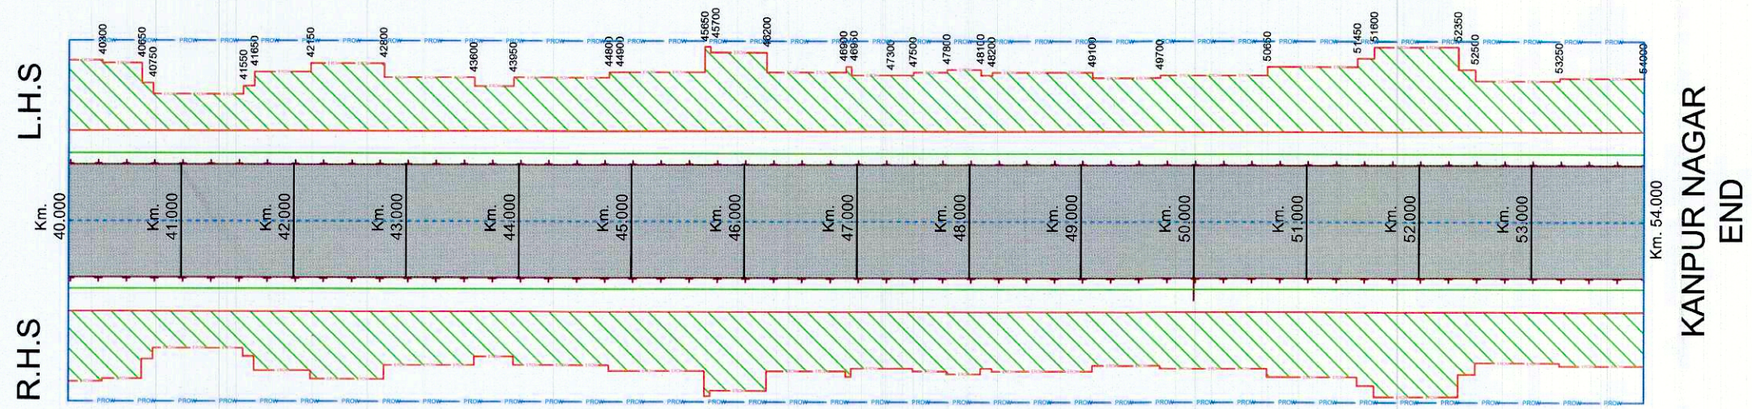

LEGEND			
	CENTER LINE OF THE ROAD		PROTECTED FOREST AREA HAS TO BE DIVERTED
	EXITING CARRIAGEWAY		EXITING ROAD WAY WITH SIDE SLOP OF EARTHEN SHOULDER
	EXISTING EARTHEN SHOULDER OF THE ROAD		P.W.D., ROW OF THE ROAD

सुनील कुमार सिंह
महा प्रबन्धक (तकनीकी)
उ०प्र० राज्य राजमार्ग प्राधिकरण, लखनऊ