MAP SHOWING FOREST STRETCH DETAILS

ANNEXURE-35

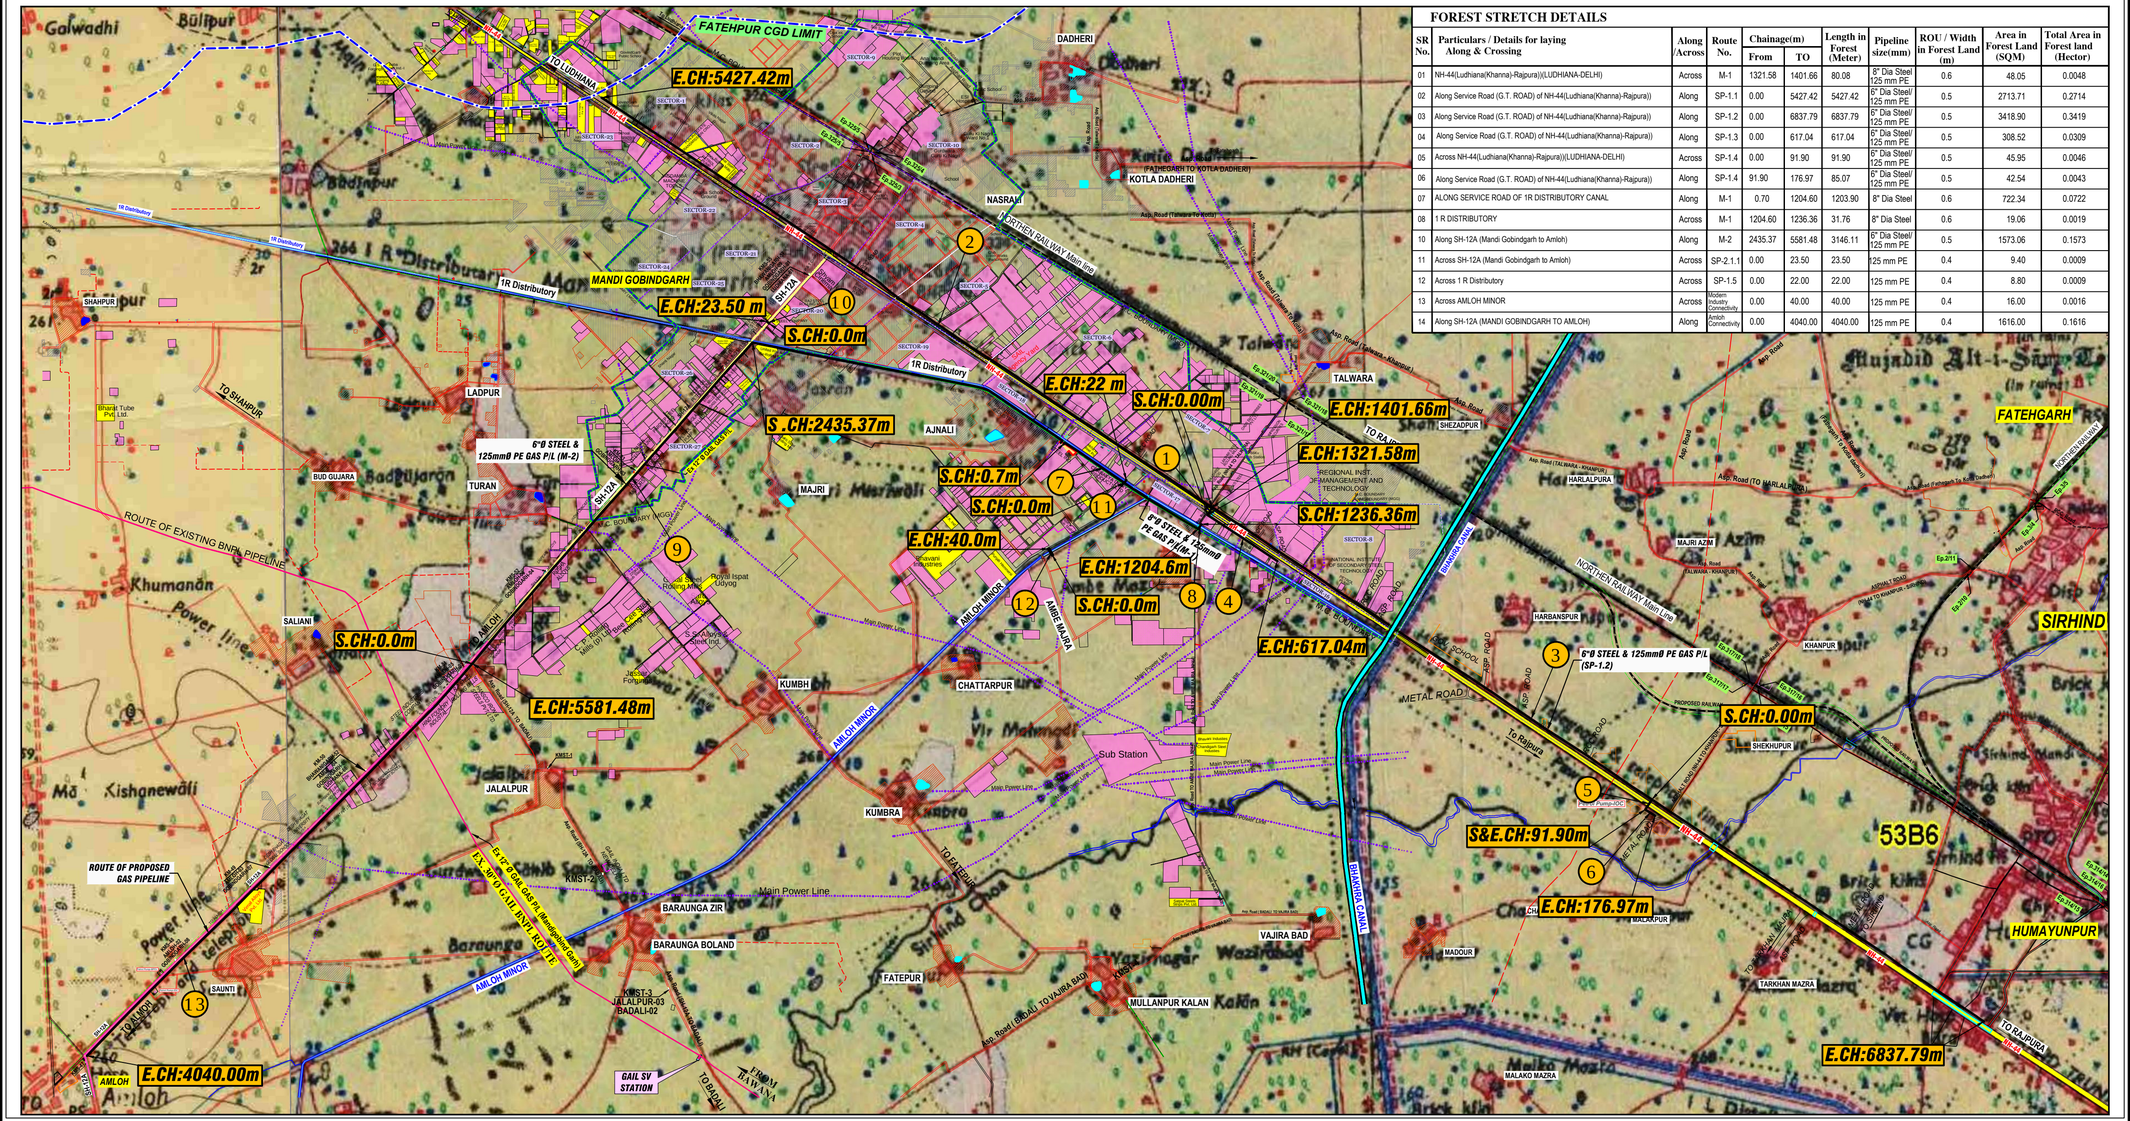

FOREST STRETCH DETAILS

SR No.	Particulars / Details for laying Along & Crossing	Along /Across	Route No.	Chainage(m) From	Chainage(m) TO	Length in Forest (Meter)	Pipeline size(mm)	ROU / Width in Forest Land (m)	Area in Forest Land (SQM)	Total Area in Forest land (Hector)
01	NH-44(Ludhiana(Khanna)-Rajpura))(LUDHIANA-DELHI)	Across	M-1	1321.58	1401.66	80.08	8" Dia Steel 125 mm PE	0.6	48.05	0.0048
02	Along Service Road (G.T. ROAD) of NH-44(Ludhiana(Khanna)-Rajpura))	Along	SP-1.1	0.00	5427.42	5427.42	6" Dia Steel/ 125 mm PE	0.5	2713.71	0.2714
03	Along Service Road (G.T. ROAD) of NH-44(Ludhiana(Khanna)-Rajpura))	Along	SP-1.2	0.00	6837.79	6837.79	6" Dia Steel/ 125 mm PE	0.5	3418.90	0.3419
04	Along Service Road (G.T. ROAD) of NH-44(Ludhiana(Khanna)-Rajpura))	Along	SP-1.3	0.00	617.04	617.04	6" Dia Steel/ 125 mm PE	0.5	308.52	0.0309
05	Across NH-44(Ludhiana(Khanna)-Rajpura))(LUDHIANA-DELHI)	Across	SP-1.4	0.00	91.90	91.90	6" Dia Steel/ 125 mm PE	0.5	45.95	0.0046
06	Along Service Road (G.T. ROAD) of NH-44(Ludhiana(Khanna)-Rajpura))	Along	SP-1.4	91.90	176.97	85.07	6" Dia Steel/ 125 mm PE	0.5	42.54	0.0043
07	ALONG SERVICE ROAD OF 1R DISTRIBUTORY CANAL	Along	M-1	0.70	1204.60	1203.90	8" Dia Steel	0.6	722.34	0.0722
08	1 R DISTRIBUTORY	Across	M-1	1204.60	1236.36	31.76	8" Dia Steel	0.6	19.06	0.0019
10	Along SH-12A (Mandi Gobindgarh to Amloh)	Along	M-2	2435.37	5581.48	3146.11	6" Dia Steel/ 125 mm PE	0.5	1573.06	0.1573
11	Across SH-12A (Mandi Gobindgarh to Amloh)	Across	SP-2.1.1	0.00	23.50	23.50	125 mm PE	0.4	9.40	0.0009
12	Across 1 R Distributory	Across	SP-1.5	0.00	22.00	22.00	125 mm PE	0.4	8.80	0.0009
13	Across AMLOH MINOR	Across	Modern Industry Connectivity	0.00	40.00	40.00	125 mm PE	0.4	16.00	0.0016
14	Along SH-12A (MANDI GOBINDGARH TO AMLOH)	Along	Amloh Connectivity	0.00	4040.00	4040.00	125 mm PE	0.4	1616.00	0.1616

No.	Date	Revision	Prepared by	Checked by	Approved by
R0	23.01.18	ISSUED FOR APPROVAL	RADHIKA	VBB	M.N.D.

CLIENT: IRM ENERGY PRIVATE LIMITED
(A Group Company of Cadila Pharmaceuticals Ltd.)
4th Floor,Building No.08,Magnet Corporate Park
Nr.Sola Bridge,S.G.Highway,Thaltej, Ahmedabad - 380054, Gujarat

PROJECT: FATEHGARH SAHIB CGD PROJECT

SECTION: GAS DISTRIBUTION TO FATEHGARH SAHIB

TITLE: ROUTE MAP

Surveyed & Prepared by :-
DESHPANDE - PATIL CONSULTANTS
(Since 1988 - Survey of pipelines ... Mission Updates)
(LAND / TOPOGRAPHIC SURVEYS, PIPE LINE SURVEY, SOIL INVESTIGATION, ROU & STATUTORY CLEARANCES)

CORPORATE OFFICE: 36, "SHESHACHAL", AJANTA NAGAR, BHARUCH - 392 001,(GUJ).
BASE CAMP : 26, GURU DAKSHINA, MAHAVIR NAGAR, NR. SAI GANESH TEMPLE, BHARUCH - 392 001, GUJARAT
Phone: (02642) 250552, 654959 Fax No.: (02642) 250552, E-mail : dpcsurvey@yahoo.com, dpcsurvey2@gmail.com

Scale	Job No.	Drawing / Document No.	Sheet	Rev.
1:25000	DPC/IRM/16-17	DPC - IRM - FATEHGARH SAHIB GA - RM - 01	01-01	R0