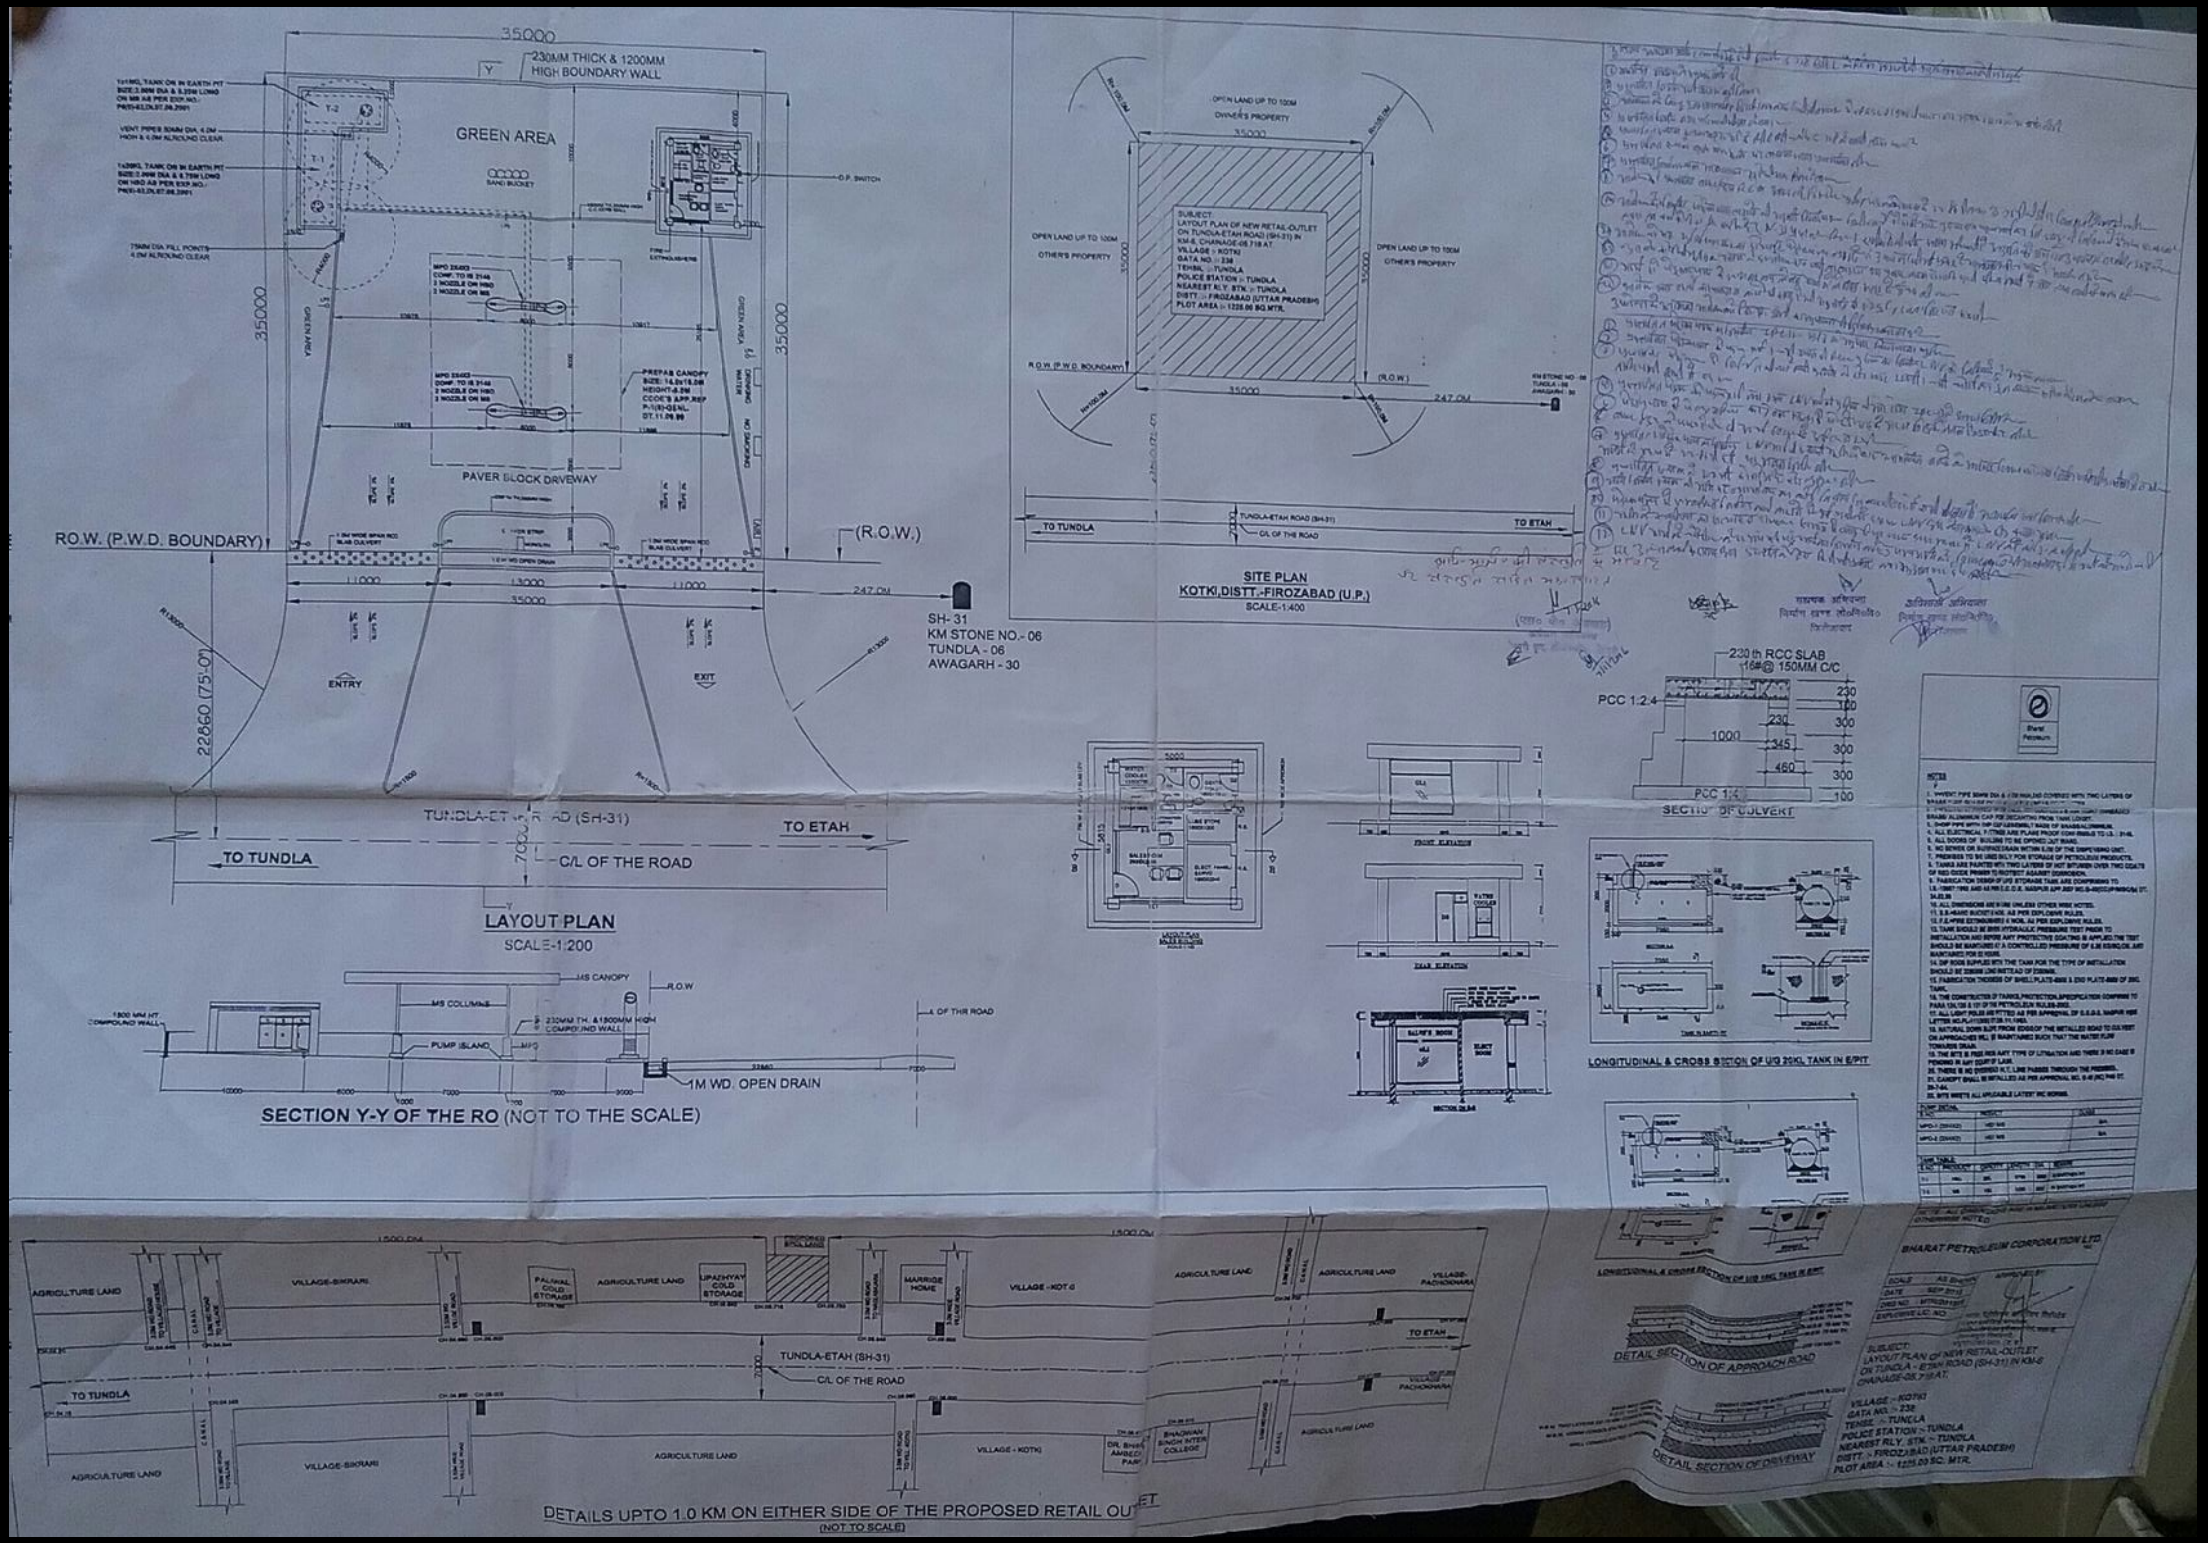
35000
230MM THICK & 1200MM HIGH BOUNDARY WALL
GREEN AREA
SAND BUCKET
O.P. SWITCH
FIRE EXTINGUISHERS
PAVER BLOCK DRIVEWAY
PREFAB CANOPY
R.O.W. (P.W.D. BOUNDARY)
(R.O.W.)
247.0M
SH- 31
KM STONE NO.- 06
TUNDLA - 06
AWAGARH - 30
ENTRY
EXIT
22660 (75'-0")
TUNDLA-ETAH ROAD (SH-31)
TO ETAH
TO TUNDLA
C/L OF THE ROAD
LAYOUT PLAN
SCALE-1:200
OPEN LAND UP TO 100M
OWNER'S PROPERTY
OTHER'S PROPERTY
SUBJECT
LAYOUT PLAN OF NEW RETAIL-OUTLET ON TUNDLA-ETAH ROAD (SH-31) IN KM-6, CHAINAGE-06.718 AT
VILLAGE :- KOTKI
GATA NO. :- 238
TEHSIL :- TUNDLA
POLICE STATION :- TUNDLA
NEAREST R.L.Y. STN. :- TUNDLA
DISTT. :- FIROZABAD (UTTAR PRADESH)
PLOT AREA :- 1225.00 SQ.MTR.
SITE PLAN
KOTKI,DISTT.-FIROZABAD (U.P.)
SCALE-1:400
230 th RCC SLAB
16#@ 150MM C/C
PCC 1:2:4
SECTION OF CULVERT
SECTION Y-Y OF THE RO (NOT TO THE SCALE)
LONGITUDINAL & CROSS SECTION OF U/G 20KL TANK IN E/PIT
DETAIL SECTION OF APPROACH ROAD
DETAIL SECTION OF DRIVEWAY
BHARAT PETROLEUM CORPORATION LTD.
AGRICULTURE LAND
VILLAGE-SIKRARI
PALWAL COLD STORAGE
UPAZHYAY COLD STORAGE
MARRIGE HOME
VILLAGE - KOTKI
VILLAGE-PACHONWARA
1500.0M
TUNDLA-ETAH (SH-31)
C/L OF THE ROAD
TO TUNDLA
TO ETAH
BHAGWAN SINGH INTER COLLEGE
DETAILS UPTO 1.0 KM ON EITHER SIDE OF THE PROPOSED RETAIL OUTLET
(NOT TO SCALE)