LAYOUT PLAN FOR CONSTRUCTION OF ROAD FROM BANI TO BILLAWAR VIA DHAGGAR, DHAMAN & DERI GALLA UNDER 'C.R.F' SCHEME, PWD(R&B) DIVISION BASOHLI, DISTRICT KATHUA.

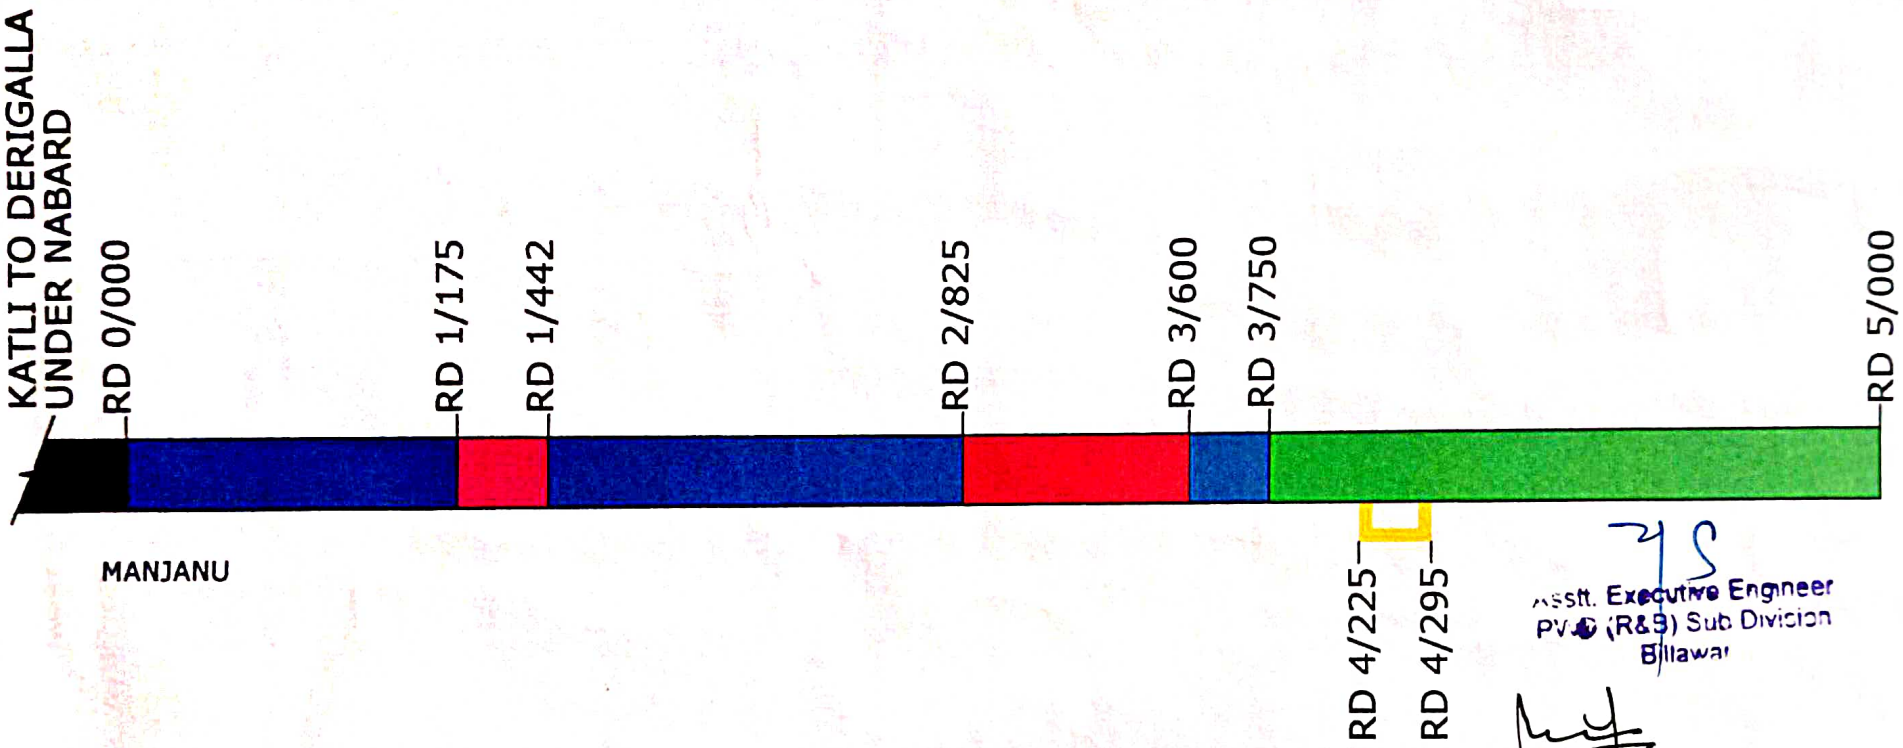

Asstt. Executive Engineer
PWD (R&B) Sub Division
Billawar

Executive Engineer
PWD (R&B) Division
Basohli

FOREST AREA DETAILS

AREA DETAIL OF ROAD			LENGTH X WIDTH	AREA
RD 1/175	TO	1/442	267M X 9M	2403 M²
RD 3/750	TO	5/000	1250M X 9M	11250 M²
			TOTAL AREA-A	13653 M²

DUMPING AREA DETAILS

RD 4/225	TO	4/295	70M X 20M	1400 M²
			TOTAL AREA-B	1400 M²

TOTAL AREA = A+B= 13653+1400 15053 M² OR 1.505 HECTARES

Divisional Forest Officer
Billawar Forest Division
Billawar

LEGEND:-

1.	FOREST LAND (9 M WIDE)	
2.	PRIVATE LAND	
3.	STATE LAND	
4.	OTHER ROAD	
5.	STATE LAND WITH FOREST / DEEMED FOREST	
6.	DUMPING SITE	