Layout plan of C/O- Govt. Poltech College at Udaypur

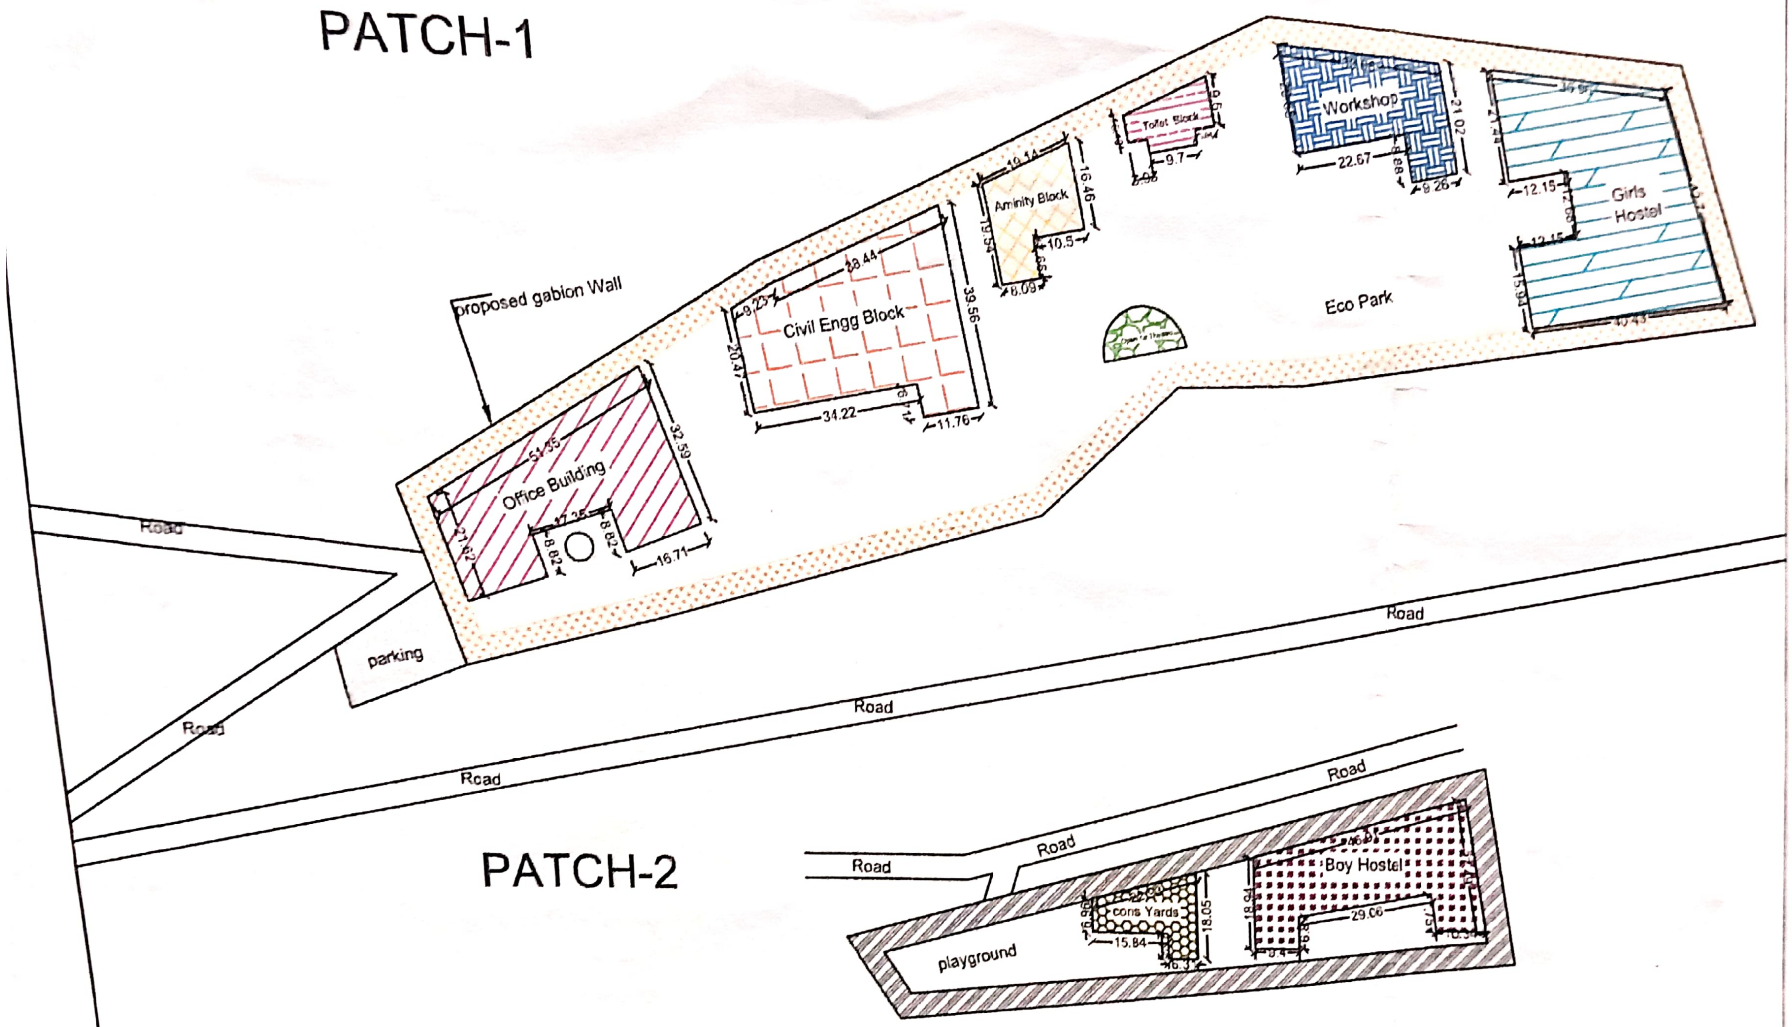

PROJECT NAME	Schedule of Area			
Layout plan of C/O- Govt. Poltech College at Udaypur Distt. Lahul spiti H.P	Boys hostel -0.1200 Hac.		Office building	- 0.124 Hac.
	cons yards -0.0092 Hac.		Civil Engg. Block	- 0.132 Hac.
	Playground -0.4852 Hac.		Open Air Theatre	- 0.012 Hac.
	setback Area -0.087 Hac.		Aminity Block	- 0.032 Hac.
	Total Area -0.4014 Hac.		Toilet Block	- 0.015 Hac.
			Workshop	- 0.065 Hac.
			Girls Hostel	- 0.156 Hac.
			Eco Park	- 0.725 Hac.
			Setback Area	- 0.3811 Hac.
			Total Area	- 1.6421 Hac.

VASTUKAR & ASSOCIATES

ARCHITECTS ENGINEERS ESTIMATORS
LANDSCAPERS INTERIOR DESIGNER
CONTRACTOR & CONSULTANTS

D.F.O.
Lahaul Forest Division
Keylong

Principal
Govt. Polytechnic Udaipur
Distt. Lahaul & Spiti at J.N.G.E.C.
Sundernagar, Distt. Mandi (H.P.)