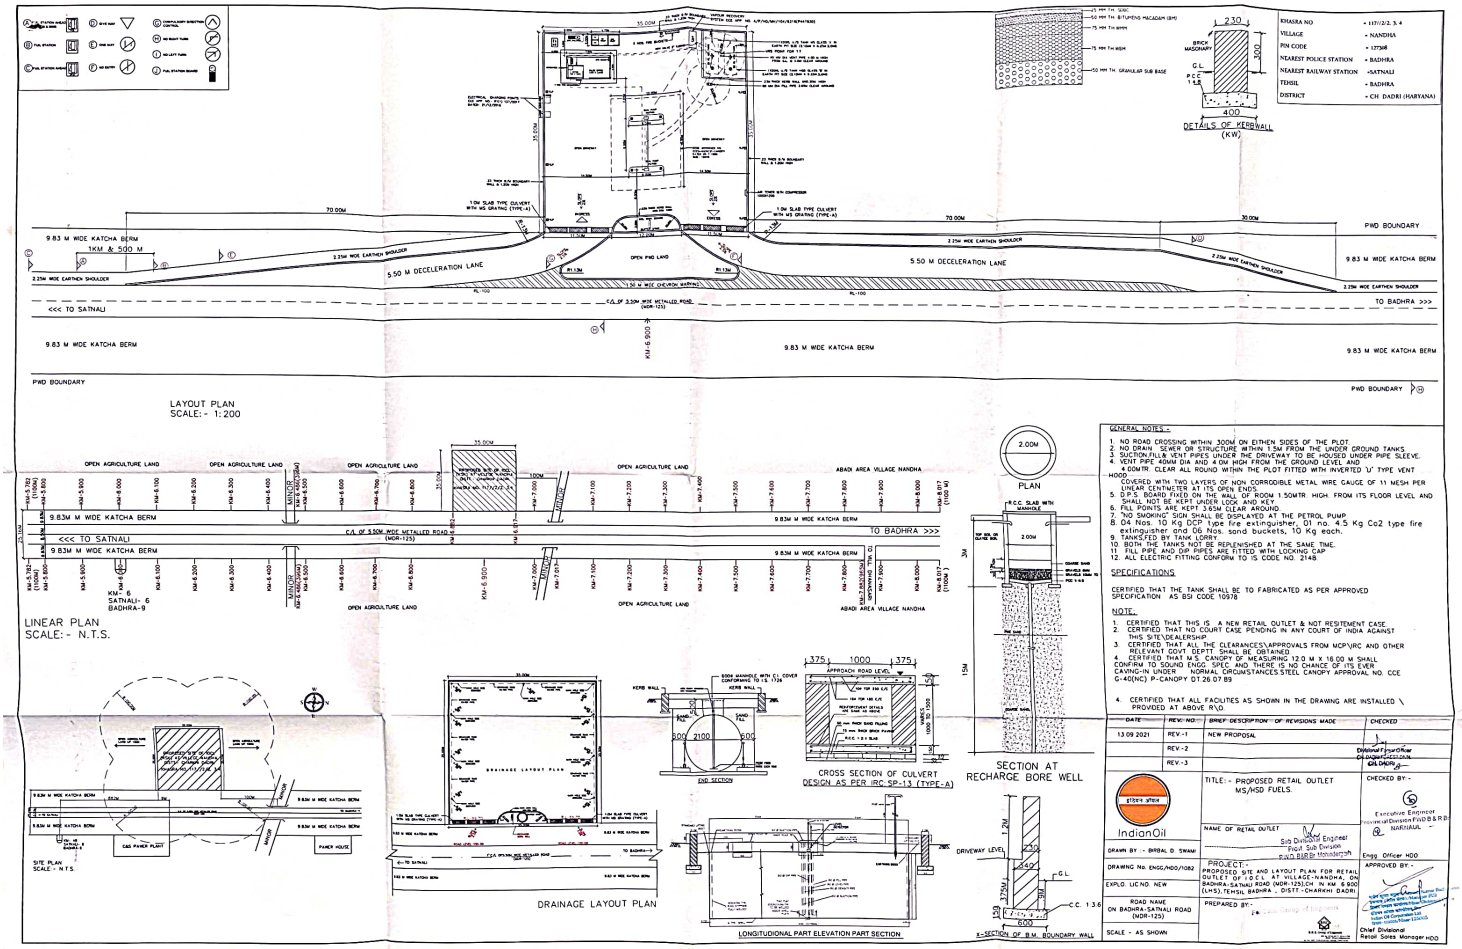
KHASRA NO - 117//2/2, 3, 4
VILLAGE - NANDHA
PIN CODE - 127308
NEAREST POLICE STATION - BADHRA
NEAREST RAILWAY STATION - SATNALI
TEHSIL - BADHRA
DISTRICT - CH. DADRI (HARYANA)
DETAILS OF KERBWALL (KW)
LAYOUT PLAN
SCALE:- 1:200
LINEAR PLAN
SCALE:- N.T.S.
SITE PLAN
SCALE - N.T.S.
DRAINAGE LAYOUT PLAN
END SECTION
CROSS SECTION OF CULVERT
DESIGN AS PER IRC SP-13 (TYPE-A)
LONGITUDIONAL PART ELEVATION PART SECTION
PLAN
SECTION AT
RECHARGE BORE WELL
X-SECTION OF B.M. BOUNDARY WALL
GENERAL NOTES:-
1. NO ROAD CROSSING WITHIN 300M ON EITHEN SIDES OF THE PLOT.
2. NO DRAIN, SEWER OR STRUCTURE WITHIN 1.5M FROM THE UNDER GROUND TANKS.
3. SUCTION,FILL& VENT PIPES UNDER THE DRIVEWAY TO BE HOUSED UNDER PIPE SLEEVE.
4. VENT PIPE 40MM DIA AND 4.0M HIGH FROM THE GROUND LEVEL AND 4.00MTR. CLEAR ALL ROUND WITHIN THE PLOT FITTED WITH INVERTED 'U' TYPE VENT HOOD.
COVERED WITH TWO LAYERS OF NON CORRODIBLE METAL WIRE GAUGE OF 11 MESH PER LINEAR CENTIMETER AT ITS OPEN ENDS.
5. D.P.S. BOARD FIXED ON THE WALL OF ROOM 1.50MTR. HIGH FROM ITS FLOOR LEVEL AND SHALL NOT BE KEPT UNDER LOCK AND KEY.
6. FILL POINTS ARE KEPT 3.65M CLEAR AROUND.
7. "NO SMOKING" SIGN SHALL BE DISPLAYED AT THE PETROL PUMP.
8. 04 Nos. 10 Kg DCP type fire extinguisher, 01 no. 4.5 Kg Co2 type fire extinguisher and 06 Nos. sand buckets, 10 Kg each.
9. TANK FILLED BY TANK LORRY.
10. BOTH THE TANKS NOT BE REPLENISHED AT THE SAME TIME.
11. ALL PIPE AND DIP PIPES ARE FITTED WITH LOCKING CAP.
12. ALL ELECTRIC FITTING CONFORM TO IS CODE NO. 2148.
SPECIFICATIONS
CERTIFIED THAT THE TANK SHALL BE TO FABRICATED AS PER APPROVED SPECIFICATION AS BSI CODE 10978
NOTE:
1. CERTIFIED THAT THIS IS A NEW RETAIL OUTLET & NOT RESITEMENT CASE.
2. CERTIFIED THAT NO COURT CASE PENDING IN ANY COURT OF INDIA AGAINST THIS SITE\DEALERSHIP.
3. CERTIFIED THAT ALL THE CLEARANCES\APPROVALS FROM MCP\RC AND OTHER RELEVANT GOVT DEPTT SHALL BE OBTAINED.
4. CERTIFIED THAT M.S. CANOPY OF MEASURING 12.0 M X 16.00 M SHALL CONFIRM TO SOUND ENGG. SPEC AND THERE IS NO CHANCE OF ITS EVER CAVING-IN UNDER NORMAL CIRCUMSTANCES.STEEL CANOPY APPROVAL NO. CCE G-400(NC) P-CANOPY D1.26.07.89
4. CERTIFIED THAT ALL FACILITES AS SHOWN IN THE DRAWING ARE INSTALLED \ PROVIDED AT ABOVE R\D.
DATE | REV. NO. | BRIEF DESCRIPTION OF REVISIONS MADE | CHECKED
13.09.2021 | REV.-1 | NEW PROPOSAL
REV.-2
REV.-3
TITLE:- PROPOSED RETAIL OUTLET MS/HSD FUELS.
NAME OF RETAIL OUTLET
DRAWN BY - BIRBAL D. SWAMI
DRAWING No. ENGG/HOD/1082
EXPLO. LIC.NO. NEW
ROAD NAME ON BADHRA-SATNALI ROAD (MDR-125)
SCALE - AS SHOWN
PROJECT:- PROPOSED SITE AND LAYOUT PLAN FOR RETAIL OUTLET OF I.O.C.L AT VILLAGE-NANDHA, ON BADHRA-SATNALI ROAD (MDR-125),CH. IN KM. 6.900 (L+S), TEHSIL BADHRA , DISTT.-CHARKHI DADRI
PREPARED BY:-
CHECKED BY:-
APPROVED BY:-
Executive Engineer
Civil Div. Fin&B&RD
NARNAUL
Sub Divisional Engineer
Civil Sub Division
Fin&B&RD
Chief Divisional
Retail Sales Manager HOD