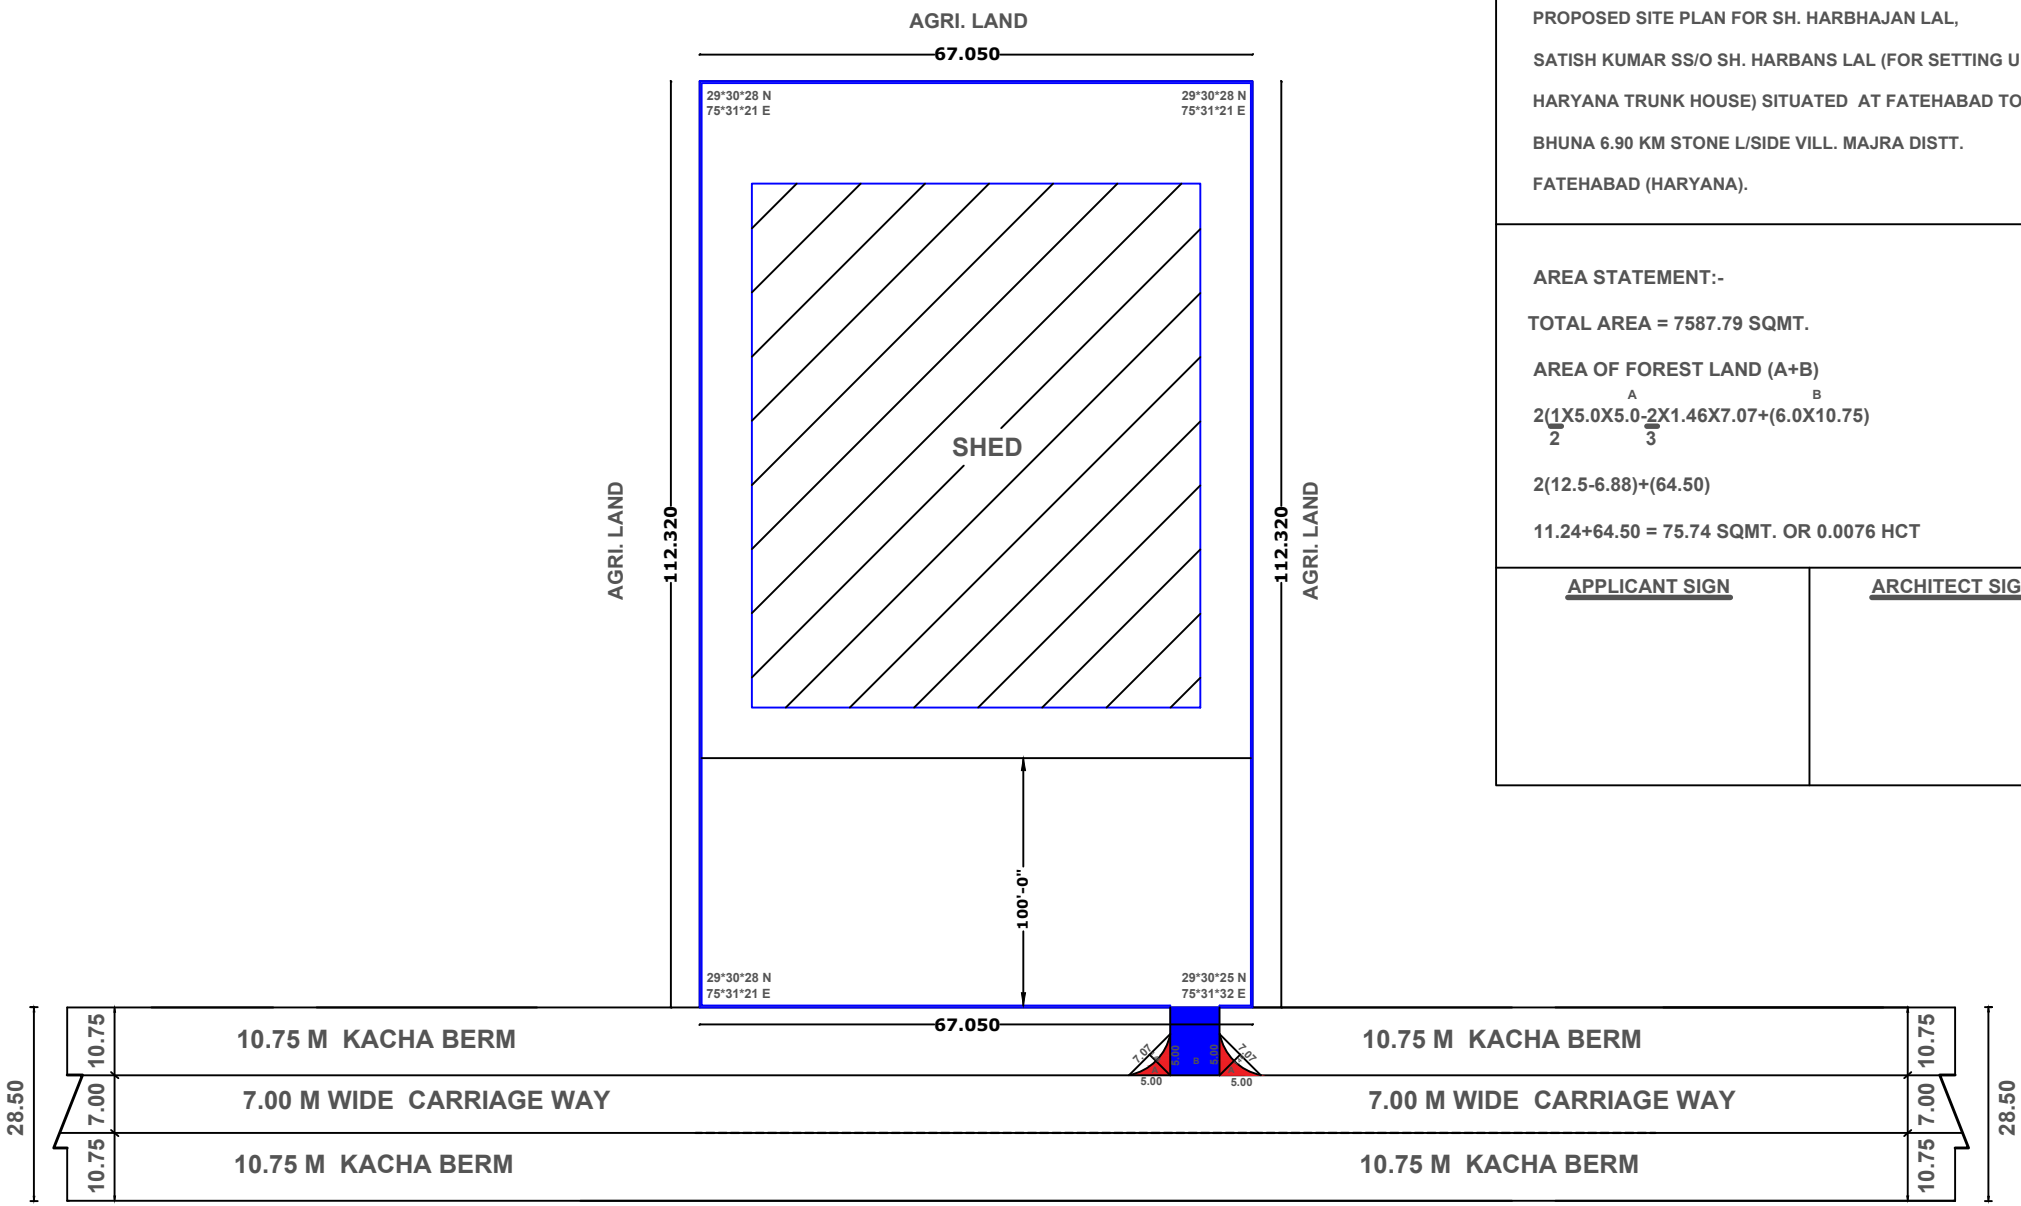

SITE PLAN

PROPOSED SITE PLAN FOR SH. HARBHAJAN LAL, SATISH KUMAR SS/O SH. HARBANS LAL (FOR SETTING UP HARYANA TRUNK HOUSE) SITUATED AT FATEHABAD TO BHUNA 6.90 KM STONE L/SIDE VILL. MAJRA DISTT. FATEHABAD (HARYANA).

AREA STATEMENT:-

TOTAL AREA = 7587.79 SQMT.

AREA OF FOREST LAND (A+B)

$2(\frac{1}{2}X5.0X5.0-\frac{2}{3}X1.46X7.07+(6.0X10.75)$

2(12.5-6.88)+(64.50)

11.24+64.50 = 75.74 SQMT. OR 0.0076 HCT

APPLICANT SIGN	ARCHITECT SIGN