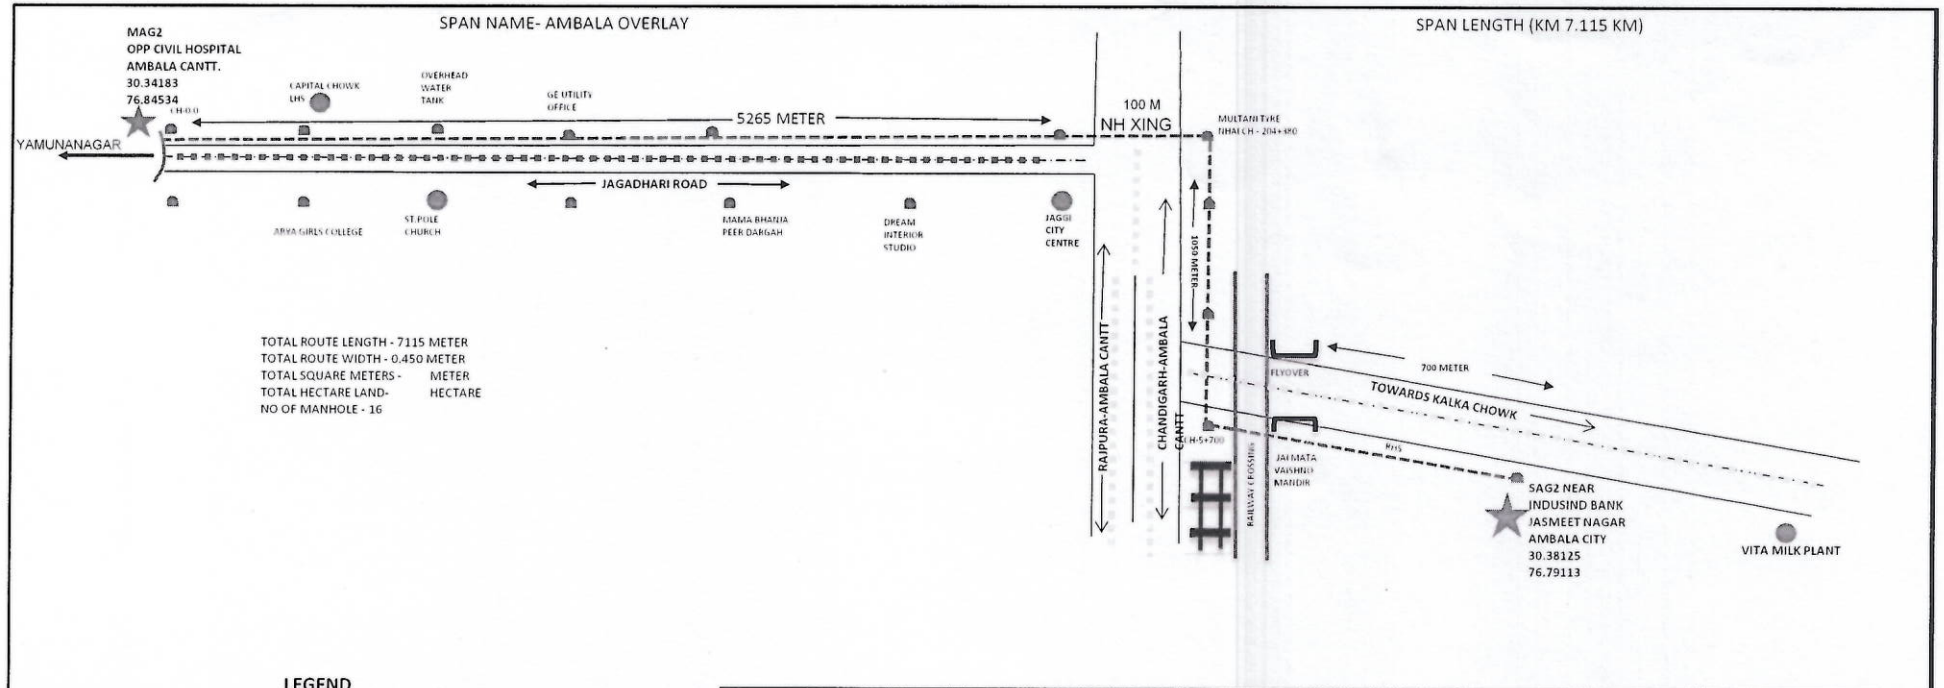

LEGEND

ROAD CENTER LINE
ROAD WIDTH
PROPOSED FIBER ROUTE
PWD
NH/NH
RAILWAY
ILA LOCATION
CULVERT / BRIDGE
RAILWAY CROSSING
MILE STONE
CHANGE IN ROW AUTHORITY
MAJOR LANDMARK

SLD NOT TO SCALE

Detail of ROW					NAME	SIGN	DATE
From Location	To Location		Name of Authority				
				SURVEY VENDOR NAME			
				SURVEY ENGINEER NAME			
				REPORT PREPARED BY			
				CHECKED BY RJIL ENGINEER			
				APPROVED BY RJIL MANAGER			

TOTAL Route Length.- 7115 Meter
" " Width 0.45 Meter

TOTAL Square Meter 3201.75 Meter
" Hect. 0.3202 Hectare.

Jio Digital Fibre Pvt. Ltd.