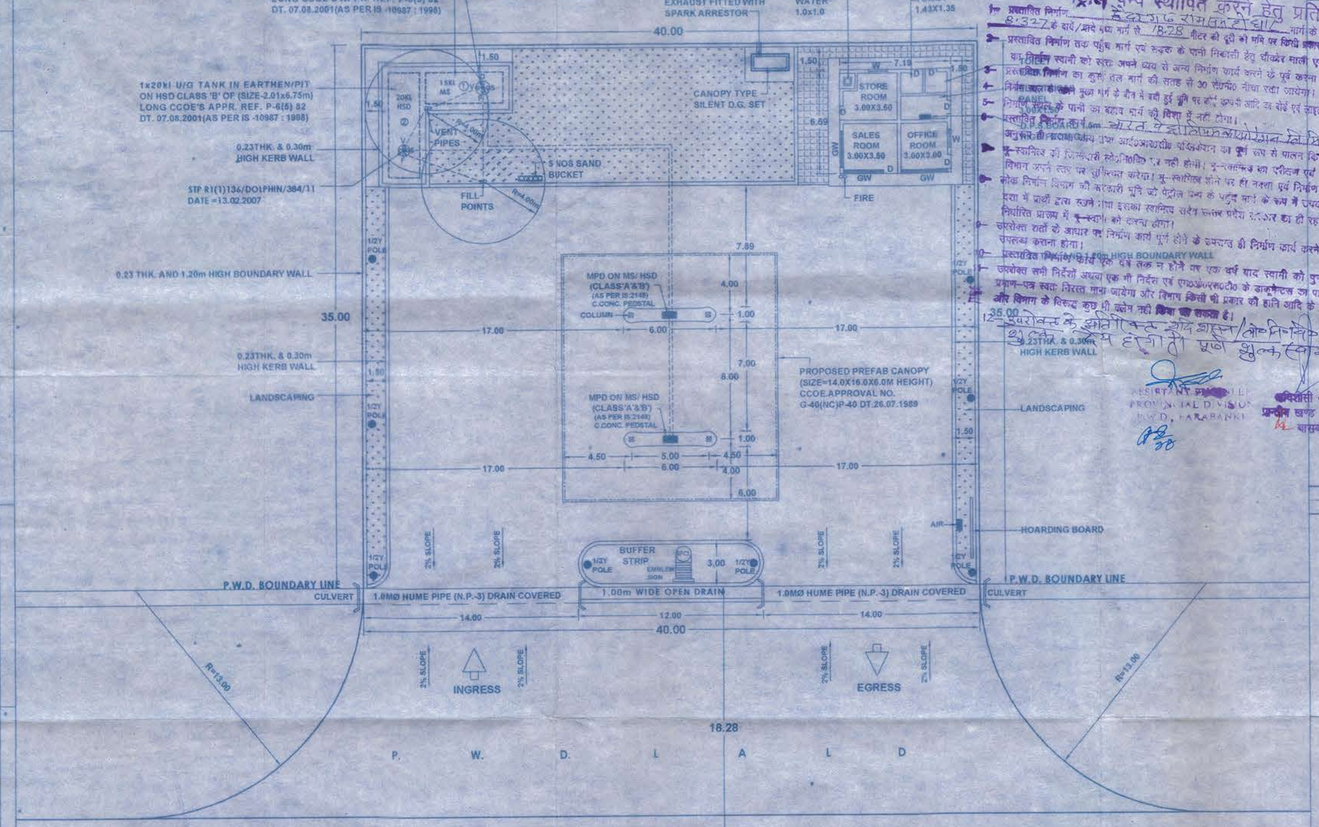

LAYOUT PLAN
Scale= 1:200
Dimension in Mts

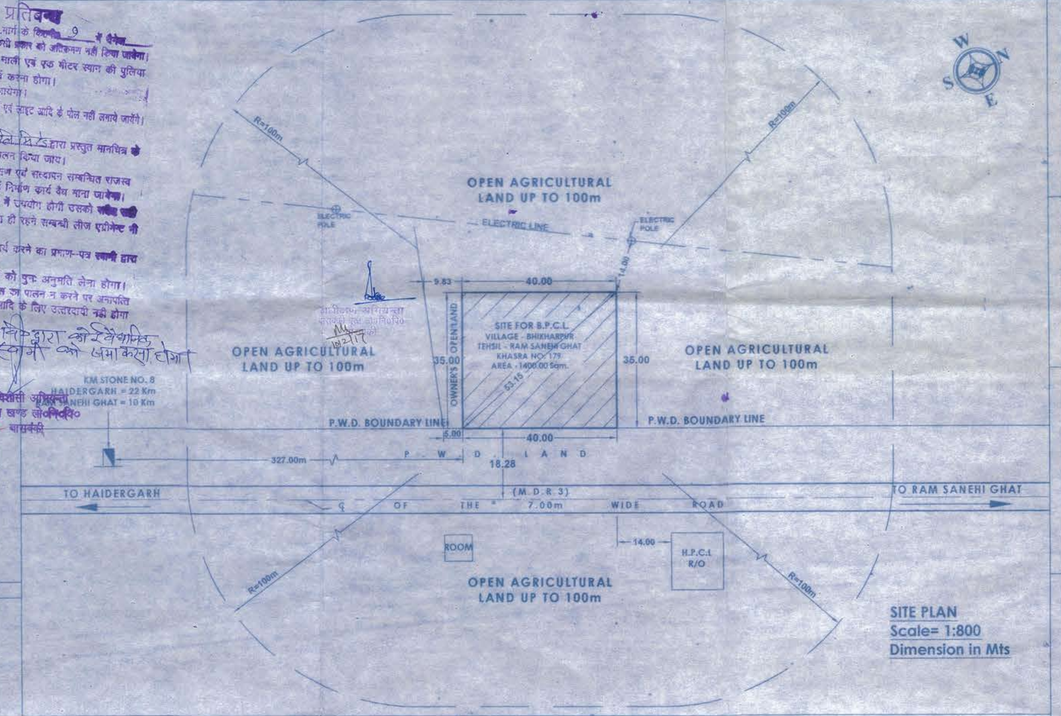

SITE PLAN
Scale= 1:800
Dimension in Mts

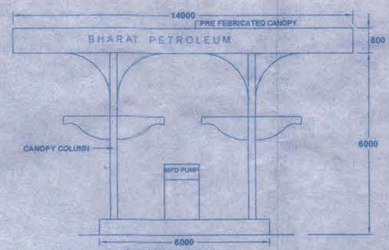

CANOPY SECTION

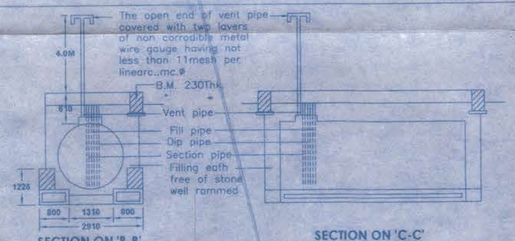

SECTION ON 'B-B'
SCALE - NTS

SECTION ON 'C-C'
SCALE - NTS

DETAIL OF DISPENSOR	
Sr.No.	TYPE OF DISPENSOR
1	1 MPD MS/HSD
2	1 MPD MS/HSD

DETAIL OF TANKS

Sr.No.	PRODUCT	CAPACITY	DIA Ø	LENGTH	TYPE OF TANKS
1	MS	15KL	2.01Ø	5.00M	E-PIT
2	HSD	20KL	2.01Ø	6.75M	E-PIT

SITE INFORMATION	
PLOT AREA	1400.00 Sqmt.
KHASRA NO.	179
LOCATION	VILL.- BHIKHARPUR
PARGANA	SURYAPUR.
TEHSIL	RAM SANEHI GHAT
POST OFFICE	BHIKHARPUR
POLICE STATION	KOTWALI
RAILWAY STATION	BHITARIYA
DISTRICT	BARABANKI
STATE	UTTAR PRADESH
PIN CODE	225 409
NEAR KM STONE NO.	8
ROAD NO.	M.D.R.3

REVISION DRG. NO.	DATE	ZONE OR PART	BRIEF RECORD	INITIALS
REVISIONS				

NOTES :-

1. V = VENT PIPES 4M HIGH AND END COVERED WITH 2 LAYERS OF BRASS WIRE GAUGE 11 MESH PER LINEAR CENTIMETER.
2. F = FILL POINTS FITTED WITH CAMLOCK COUPLING AND AIR TIGHT THREADED BRASS CAP FOR DECANTING FROM TANK LORRY.
3. D = DIP PIPES WITH CAP ASSEMBLY.
4. ALL ELECTRICAL FITTINGS ARE FLAME PROOF CONFORMING TO IS :2148.
5. ALL DOORS OF BUILDING TO BE OPENED OUTWARDLY.
6. NO SEWER OR SURFACE DRAIN WITHIN 6M OF THE U/G TANK & D/U.
7. PREMISES TO BE USED FOR ONLY STORAGE OF PETROLEUM PRODUCTS.
8. TANKS ARE PAINTED WITH TWO LAYERS OF HOT BITUMEN OVER TWO COATS OF RED LEAD PRIMER TO PROTECT AGAINST CORROSION.
9. FABRICATION DESIGN OF UNDER GROUND STORAGE TANK ARE CONFORMING TO I.S.: 10987 : 1998 AS PER C.C.O.E. NAGPUR ORDER NO. G-40 (SC) P/MISC 94 DATED-24.02.99.
10. ALL DIMENSIONS ARE IN MTR. UNLESS OTHERWISE NOTED.
11. S.B. SAND BUCKET 10 NO'S OR AS PER EXPLOSIVE RULES.
12. F.E. FIRE EXTINGUISHER 10 NO'S OR AS PER EXPLOSIVE RULES.
13. TANK SHOULD BE GIVEN HYDROLIC PRESSURE TEST PRIOR TO INSTALLATION AND BEFORE ANY PROTECTIVE COATING AS APPLIED. THE TEST SHOULD BE MANTIONED AT A CONTROLED PRESSURE OF 0.35KG/SQ.CM. FOR 2 HOURS.
14. DIP ROD SUPPLIED WITH THE TANK FOR THIS TYPE OF INSTALLATION SHOULD BE 3280 LONG INSTEAD OF STANDARD 2350MM.
15. FEBRICATION THICKNESS OF SHELL PLATES AND END PLATE OF TANKS:
    20KL:SHELL--6MM
    END -- 8MM
16. TANKS CONFORMS TO 124,125 & 131 OF THE PETROLEUM RULE--2002
17. ALL LIGHT POLES ABE FITTED AS PER APPROVAL OF CCE NAGPUR VIDE LETTER NO. PL-II(MBI) DATED:26.11.1963.
18. NATURAL DOWN SLOPE FROM THE EDGE OF METALLED ROAD TO CULVERT ON APPROACHES WILL BE MAINTAINED FREE FLOW OF WATER TOWARDS DRAIN.
19. SITE MEETS APPLICABLE IRC.1983 NORMS WITH LATEST AMENDMENTS.
20. EV = EXTENDED VENT POINT
    E = EXTENDED FILL POINTS.
21. THE PROPOSED SITE IS FREE FROM ANY TYPE OF LITIGATION AND NO CASE IS PENDING IN ANY COURT OF LAW.
22. NO ELECTRICAL LINE PASSES OVER THE R/O PREMISES.
23. PROPOSED AND EXISTING WORK SHOWN IN SPECIFIC COLOUR

भारत पेट्रोलियम कॉर्पोरेशन लिमिटेड
BHARAT PETROLEUM CORPORATION LTD.
(MARKETING - DIVISION)

Subject-: Layout Plan of a Retail Outlet

On **Haidergarh-Bhitariya**,- Ram Sanehi Ghat Road (At -Village - Bhikharpur),Tehsil - Ram Sanehi Ghat,District - Barabanki Near Km.Stone No. 8

Distt.- Barabanki (U.P.) At.- Village - Bhikharpur

DATE	DRAWING NO.
07.10.16	BPCL/BB/2016

NUMBERS CROSSED OUT ARE SUPERSEDED DRAWING NO.

DATE– 07.10.2016 | CHIEF ENGINEER | DIV./MANAGER

SCALE 1 : 200

DRAWN Arvind Kumar | TRACED | CHECKED

BPCL/BB/2016
DRAWING NO.

अमित अरोरा
उप प्रबन्धक निर्माण (रिटेल)
भारत पेट्रोलियम कॉर्पोरेशन लिमिटेड
गोरखपुर