130/c

A2

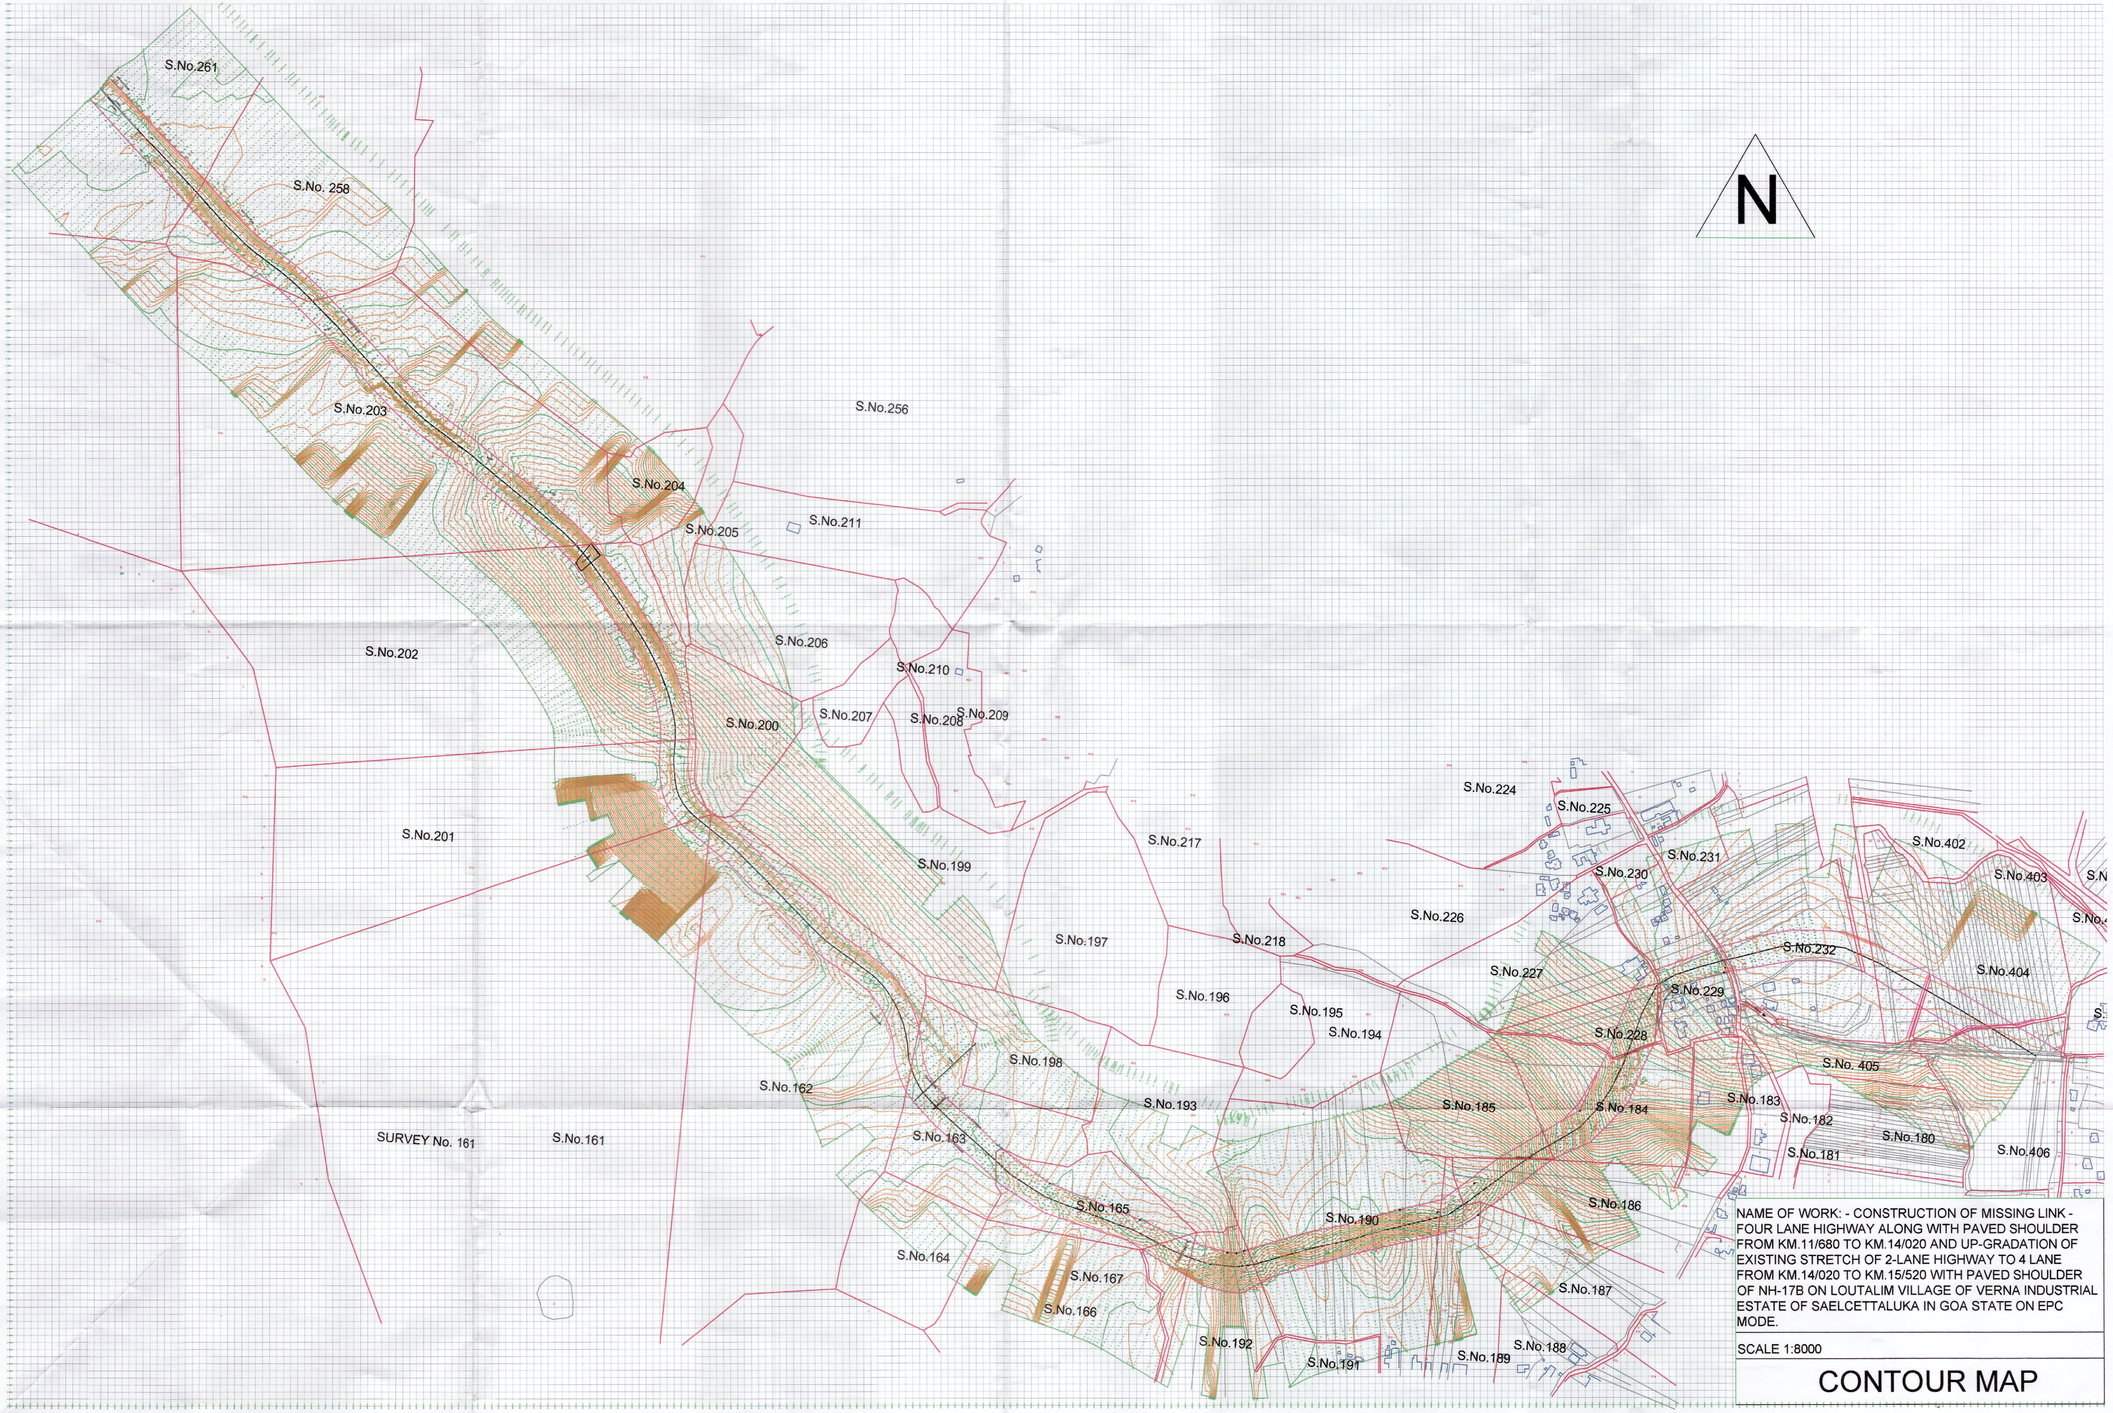

NAME OF WORK: - CONSTRUCTION OF MISSING LINK - FOUR LANE HIGHWAY ALONG WITH PAVED SHOULDER FROM KM.11/680 TO KM.14/020 AND UP-GRADATION OF EXISTING STRETCH OF 2-LANE HIGHWAY TO 4 LANE FROM KM.14/020 TO KM.15/520 WITH PAVED SHOULDER OF NH-17B ON LOUTALIM VILLAGE OF VERNA INDUSTRIAL ESTATE OF SAELCETTALUKA IN GOA STATE ON EPC MODE.

SCALE 1:8000

CONTOUR MAP

EXECUTIVE ENGINEER,
Works Division XIV (NH) PWD
MARGAO