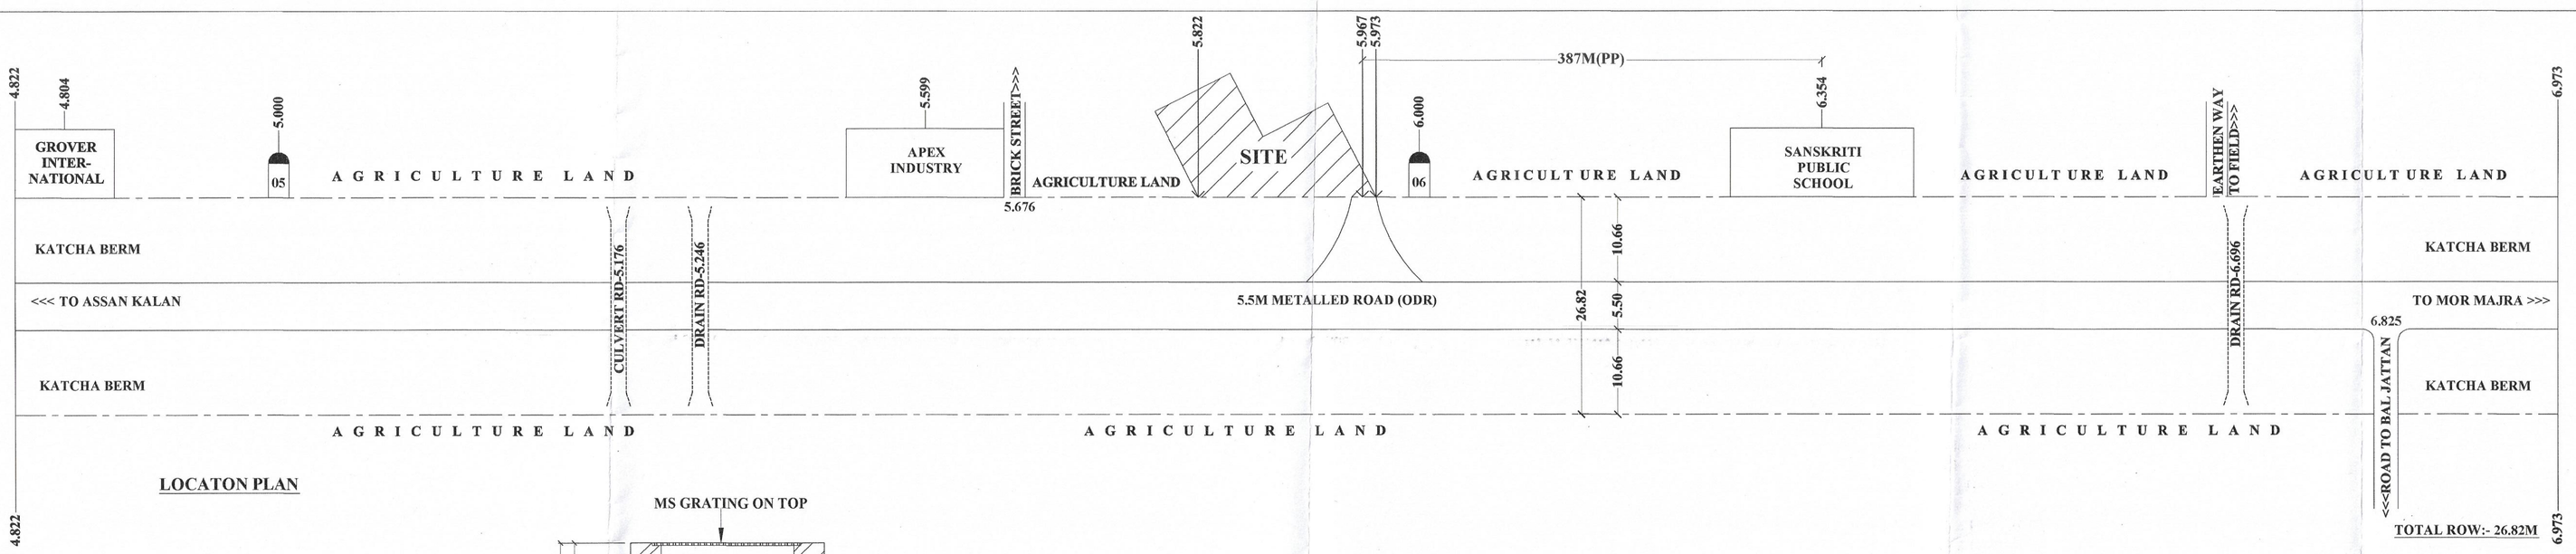

TOTAL ROW:- 26.82M

LOCATON PLAN

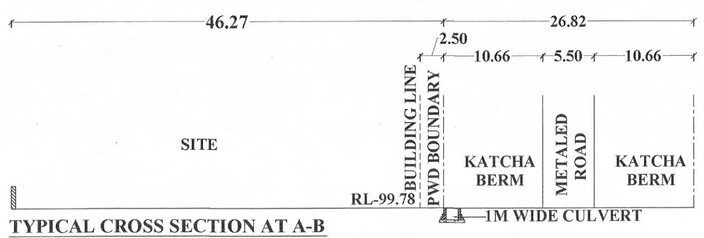

TYPICAL CROSS SECTION AT A-B

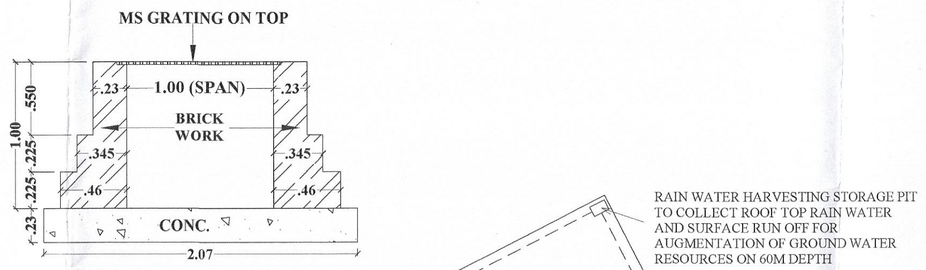

SECTION OF CULVERT

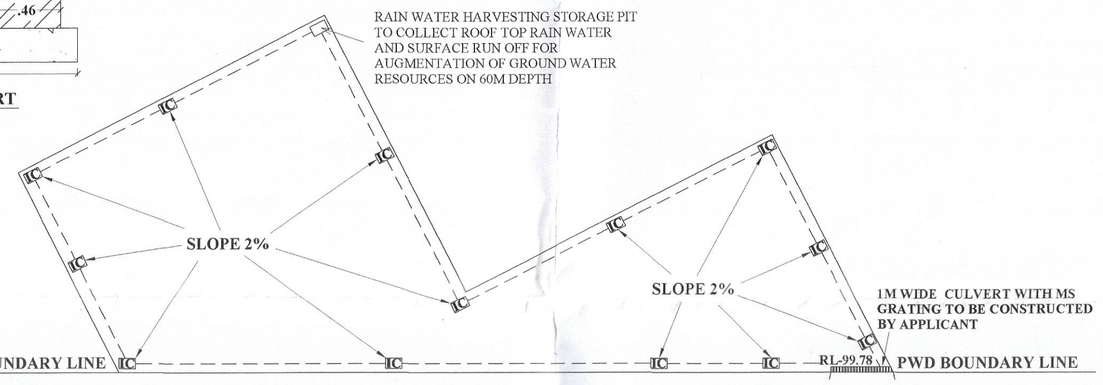

DRAINAGE PLAN
SCALE:- N.T.S.

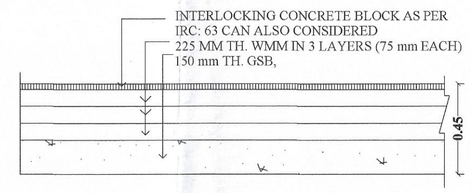

TYPICAL SECTION FOR APPROACH ROAD PAVEMENT

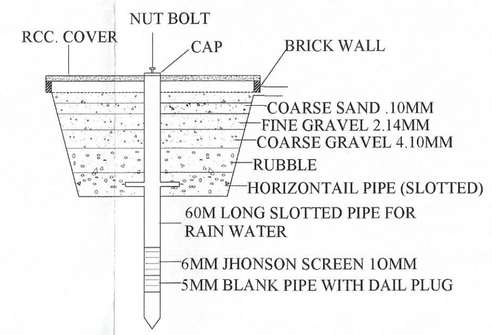

RAIN WATER HARVESTING SYSTEM

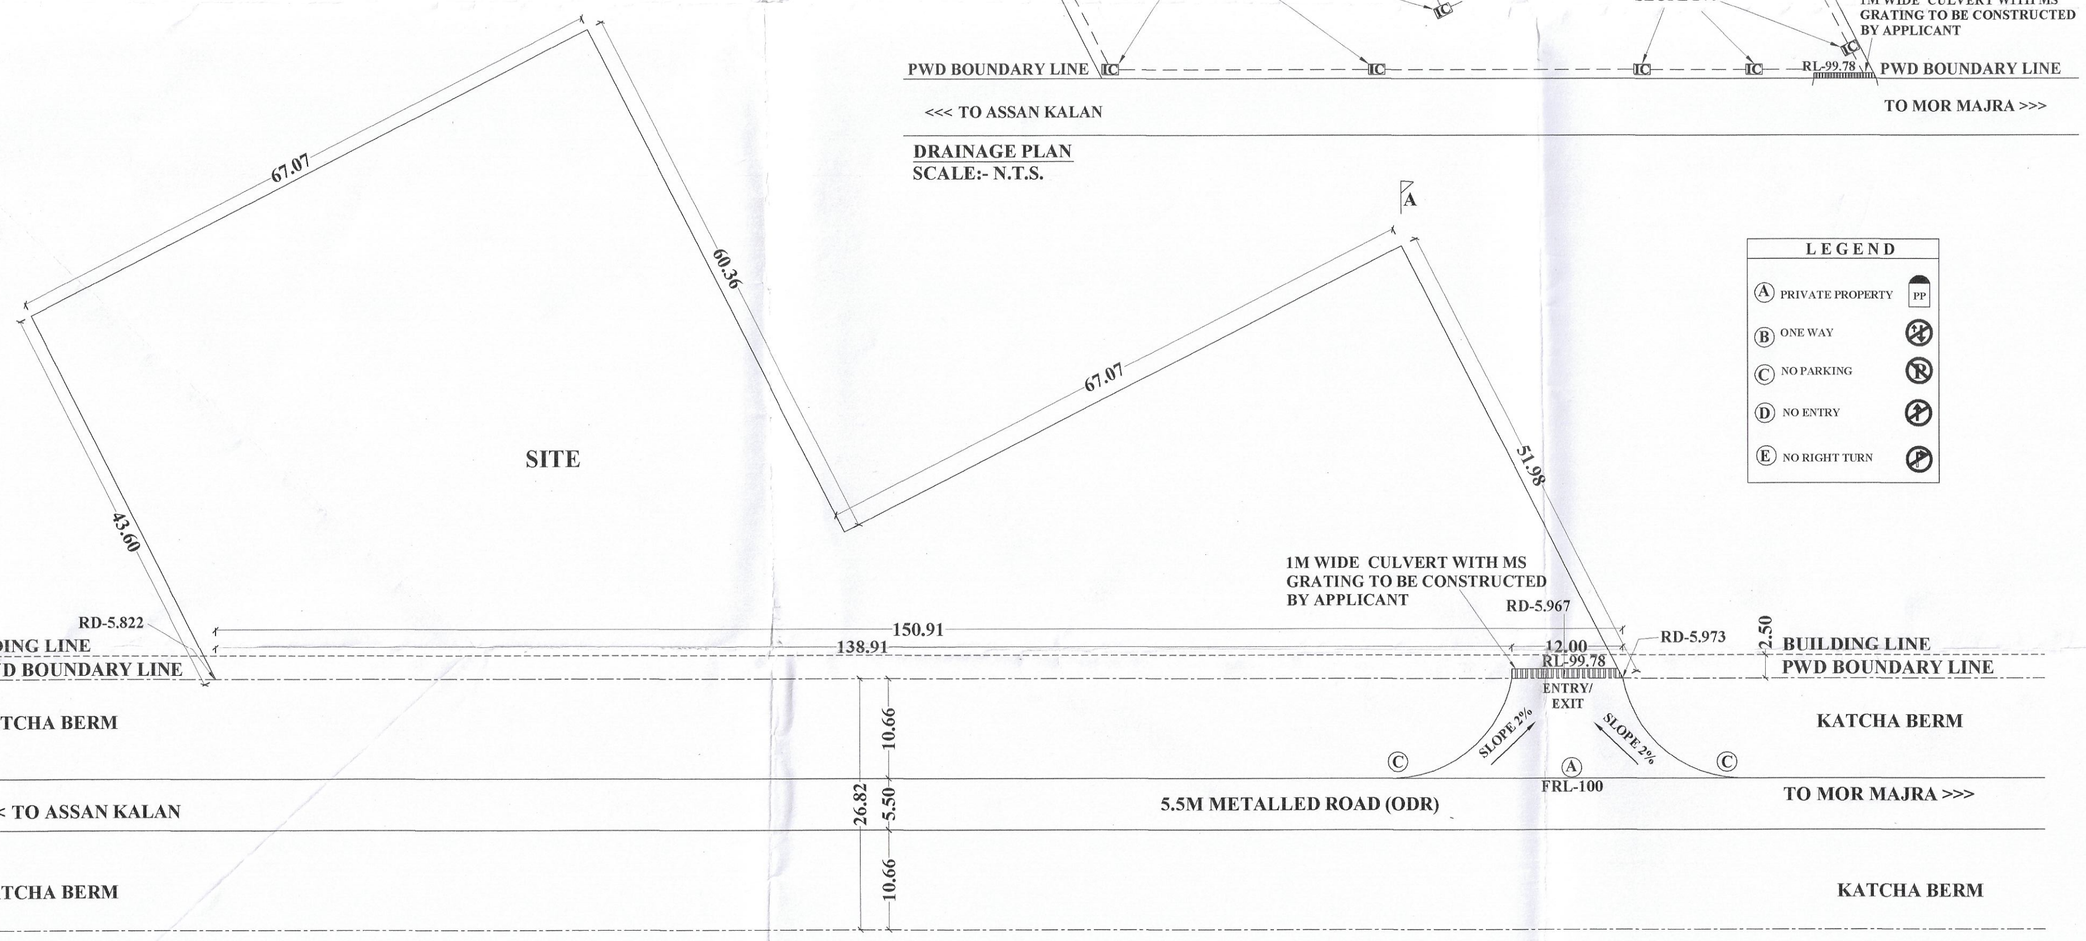

LOCATION PLAN
SCALE- 1:450

LOCATION/LAYOUT/DRAINAGE PLAN FOR ACCESS PERMISSION FOR FACTORY (PRIVATE PROPERTY) BELONGING TO SH. AYUSH GOEL S/o SH. ASHOK GOEL ON ASSAN KALAN - MOR MAJRA ROAD (ODR), AT KM. 5.967 (LHS), VILLAGE KHANDRA, TEHSIL & DISTT. PANIPAT(HR.)

KHASRA NO. - 76//15, 77//20

SCALE:- AS SHOWN	DATED: 18.03.2020	NORTH
DRG. NO.- PWD/KHANDRA	DRAWN BY:- PARVEEN GUPTA	

CERTICATES / NOTES:

1. STORM WATER OF OUR BUILDING WILL NOT DISTURB THE ODR.
2. 1.00 M. WIDE SLAB CULVERT WILL BE PROVIDED BY US.
3. THE MORTH INSTRUCTIONS SHALL NOT BE VIOLATED.
4. CERTIFIED THAT ALL MORTH CONDITIONS HAVE BEEN SPECIFIED.
5. CERTIFIED THAT WE WILL APPLY THE CASE FOR RENEWAL AS PER NORMS.
6. WE WILL PAY THE NECESSARY RENT FOR THE USE OF ODR LAND.
7. CERTIFICATION ACCESS TO THE PP ONLY THROUGH.
8. ORAL MARKINGS SHALL BE DONE AS PER DIRECTIONS OF PWD/MORTH AUTHORITY AS PER IRC-67.
9. ALL DIMENSION ARE IN METER/ MM UNLESS SPECIFIED.

Ayush Goel

APPLICANT SIGN.

Real Builder & Designer Architects & Engineers

M/S REAL BUILDER & DESIGNER
NAER PVR CINEMA,
OPP. HANU'S SWEETS
G.T. ROAD PANIPAT (HR)
MOB. NO. 9896098555
MAIL ID : parveen5113@yahoo.com

Sub Divisional Engineer,
Provincial Sub Division No.-I,
PWD B&R, Br. Panipat

EXECUTIVE ENGINEER
PROVINCIAL DIVISION
PWD B & R BRANCH (CD-2)
PANIPAT