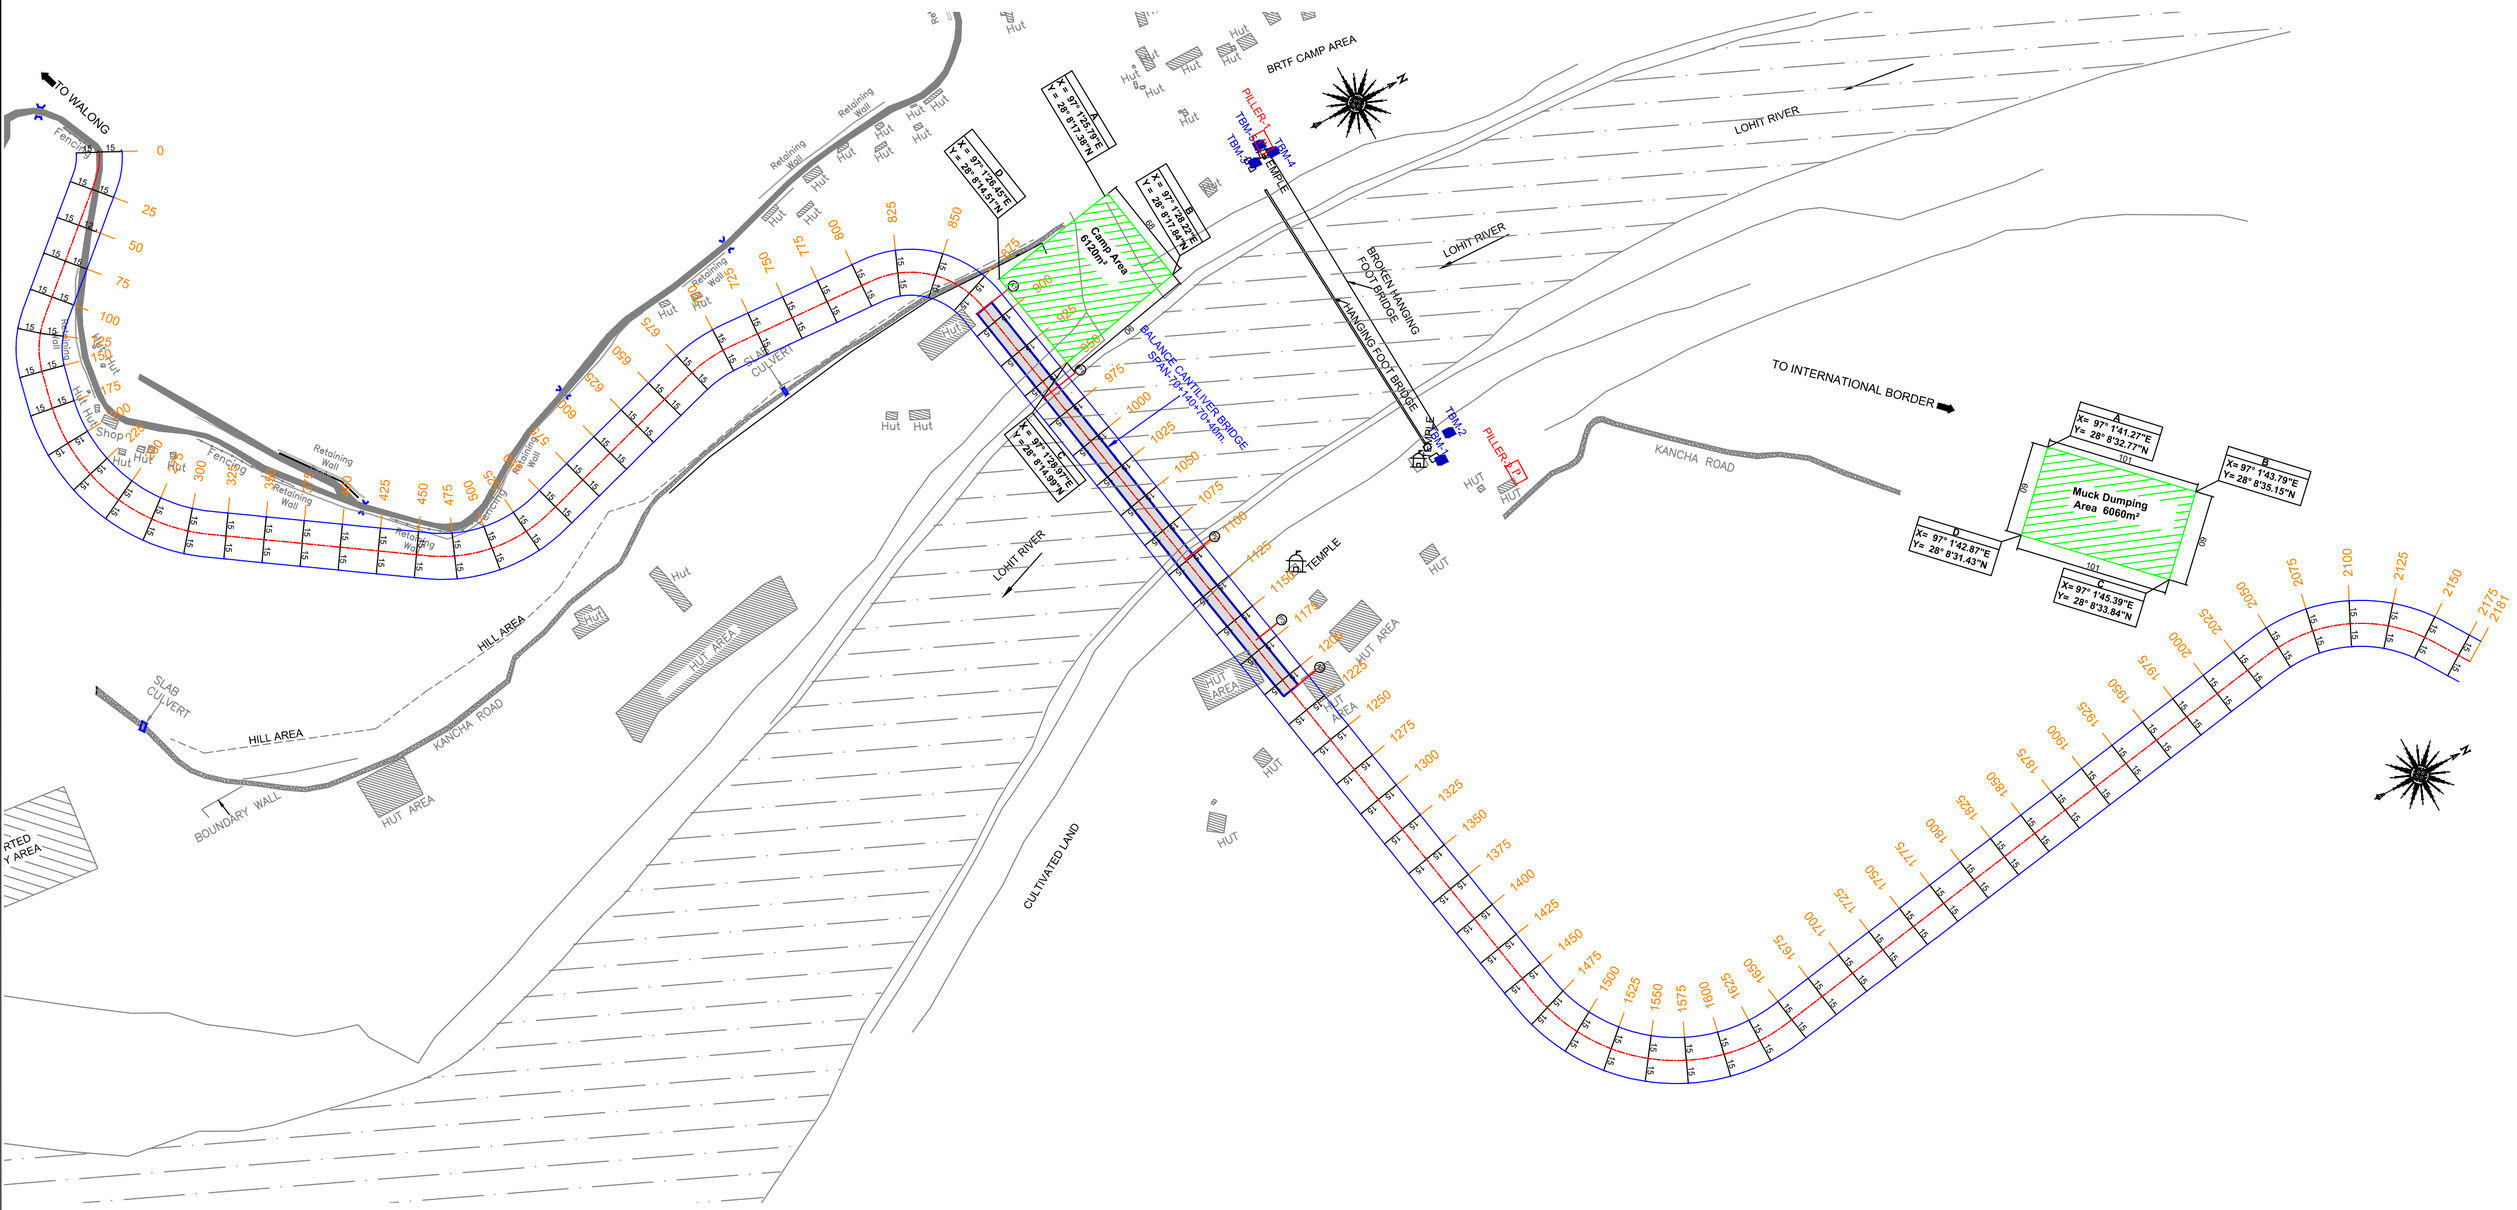

REV	DATE	DESCRIPTION OF REVISIONS	A	B	C	D
			INITIALS			

SCALE :-

AS SHOWN

CLIENT:-

BORDER ROADS ORGANIZATION,
1444 BCC, 48 BRTF (GREF)
PROJECT UDAYAK

CONSULTANT:-

Chaitanya Projects Consultancy Pvt. Ltd.
C-5, 2ND FLOOR, R.K.TOWER, PLOT NO.- 21-22,
SECTOR- 4,VAISHALI, GHAZIABAD
PH.: 0120- 4120472, FAX: 0120-4110472

PROJECT:-

CONSULTANCY SERVICES FOR PREPARATION OF DETAILED PROJECT REPORT FOR MAJOR PERMANENT BRIDGE OVER LOHIT RIVER AT KM 14.500 (TINAI) ON KAROTI -TINAI ROAD UNDER 1444 BCC (GREF) UNDER 48 BRTF OF PROJECT UDAYAK IN ARUNACHAL PRADESH

DWG TITLE:-

PLAN SHOWING GLOBAL COORDINATE FOR LAND ACQUISITION (OPTION-1)

SHEET 1 OF 2

DRAWING No : DPR-51/TENAI/LA./OP-1/01

DATE : AUGUST 2020 | Revision: R3

DRAWN BY	DESIGNED BY	CHECKED BY	APPROVED BY
P.K.SHUKLA	S. KUMAR	N.K.SINHA	S.K.SINHA

TINAI ALIGNMENT
CENTRE LINE CORRDINATES

CHAINAGE	X	Y
0	305596.156	3113514.472
25	305615.536	3113499.087
50	305632.294	3113480.535
75	305649.052	3113461.984
100	305665.810	3113443.432
125	305683.333	3113425.658
150	305705.826	3113415.152
175	305730.298	3113410.047
200	305755.206	3113408.494
225	305779.897	3113412.128
250	305803.302	3113420.790
275	305824.409	3113434.106
300	305842.305	3113451.499
325	305856.644	3113471.957
350	305870.313	3113492.889
375	305883.982	3113513.822
400	305897.650	3113534.754
425	305911.319	3113555.687
450	305924.987	3113576.619
475	305937.279	3113598.340
500	305944.058	3113622.339
525	305944.688	3113647.268
550	305939.263	3113671.620
575	305931.945	3113695.525
600	305924.626	3113719.430
625	305917.308	3113743.335
650	305909.989	3113767.240
675	305902.792	3113791.179
700	305899.219	3113815.851
725	305900.183	3113840.830
750	305901.341	3113865.803
775	305902.499	3113890.776
800	305903.657	3113915.749
825	305907.349	3113940.360
850	305920.264	3113961.562
875	305940.657	3113975.720
900	305964.859	3113981.781

TINAI ALIGNMENT
CENTRE LINE CORRDINATES

CHAINAGE	X	Y
925	305989.379	3113986.656
950	306013.899	3113991.530
975	306038.420	3113996.404
1000	306062.940	3114001.279
1025	306087.460	3114006.153
1050	306111.980	3114011.027
1075	306136.500	3114015.902
1100	306161.021	3114020.776
1125	306185.541	3114025.651
1150	306210.061	3114030.525
1175	306234.581	3114035.399
1200	306259.101	3114040.274
1225	306283.622	3114045.148
1250	306308.142	3114050.022
1275	306332.662	3114054.897
1300	306357.182	3114059.771
1325	306381.702	3114064.645
1350	306406.223	3114069.520
1375	306430.743	3114074.394
1400	306455.263	3114079.268
1425	306479.783	3114084.143
1450	306504.303	3114089.017
1475	306528.640	3114094.668
1500	306551.472	3114104.744
1525	306571.726	3114119.325
1550	306588.525	3114137.780
1575	306601.145	3114159.310
1600	306609.037	3114182.986
1625	306611.862	3114207.781
1650	306609.537	3114232.633
1675	306605.223	3114257.258
1700	306600.908	3114281.883
1725	306596.593	3114306.508
1750	306592.278	3114331.132
1775	306587.963	3114355.757

TINAI ALIGNMENT
CENTRE LINE CORRDINATES

CHAINAGE	X	Y
1800	306583.648	3114380.382
1825	306579.333	3114405.007
1850	306575.018	3114429.632
1875	306570.704	3114454.257
1900	306566.389	3114478.881
1925	306562.074	3114503.506
1950	306557.759	3114528.131
1975	306553.444	3114552.756
2000	306549.129	3114577.381
2025	306544.814	3114602.006
2050	306540.856	3114626.685
2075	306541.762	3114651.605
2100	306548.805	3114675.527
2125	306561.549	3114696.962
2150	306579.200	3114714.577
2175	306599.828	3114728.695
2181	306606.8682	3114733.415

REV	DATE	DESCRIPTION OF REVISIONS	A	B	C	D
			INITIALS			

SCALE :-

AS SHOWN

CLIENT:-

BORDER ROADS ORGANIZATION,
1444 BCC, 48 BRTF (GREF)
PROJECT UDAYAK

CONSULTANT:-

Chaitanya Projects Consultancy Pvt. Ltd.
C-5, 2ND FLOOR, R.K.TOWER, PLOT NO.- 21-22,
SECTOR- 4,VAISHALI, GHAZIABAD
PH.: 0120- 4120472, FAX: 0120-4110472

PROJECT:-

CONSULTANCY SERVICES FOR PREPARATION OF DETAILED PROJECT REPORT FOR MAJOR PERMANENT BRIDGE OVER LOHIT RIVER AT KM 14.500 (TINAI) ON KAROTI -TINAI ROAD UNDER 1444 BCC (GREF) UNDER 48 BRTF OF PROJECT UDAYAK IN ARUNACHAL PRADESH

DWG TITLE:-

PLAN SHOWING GLOBAL COORDINATE FOR LAND ACQUISITION (OPTION-1)

SHEET 2 OF 2

DRAWING No : DPR-51/TENAI/LA./OP-1/01

DATE : AUGUST 2020 | Revision: R3

DRAWN BY	DESIGNED BY	CHECKED BY	APPROVED BY
P.K.SHUKLA	S. KUMAR	N.K.SINHA	S.K.SINHA