AREA DETAIL 1.2.21		
1	Length	33910m
2	Width	0.45 m
3	Area	33910x0.45=15259.5 sqm
4	MH Pit	30x1x1 = 30 sqm
5	Total Area in Hectare	1.5289 Ha

1.2.21 A TO B
Length -33.910 km

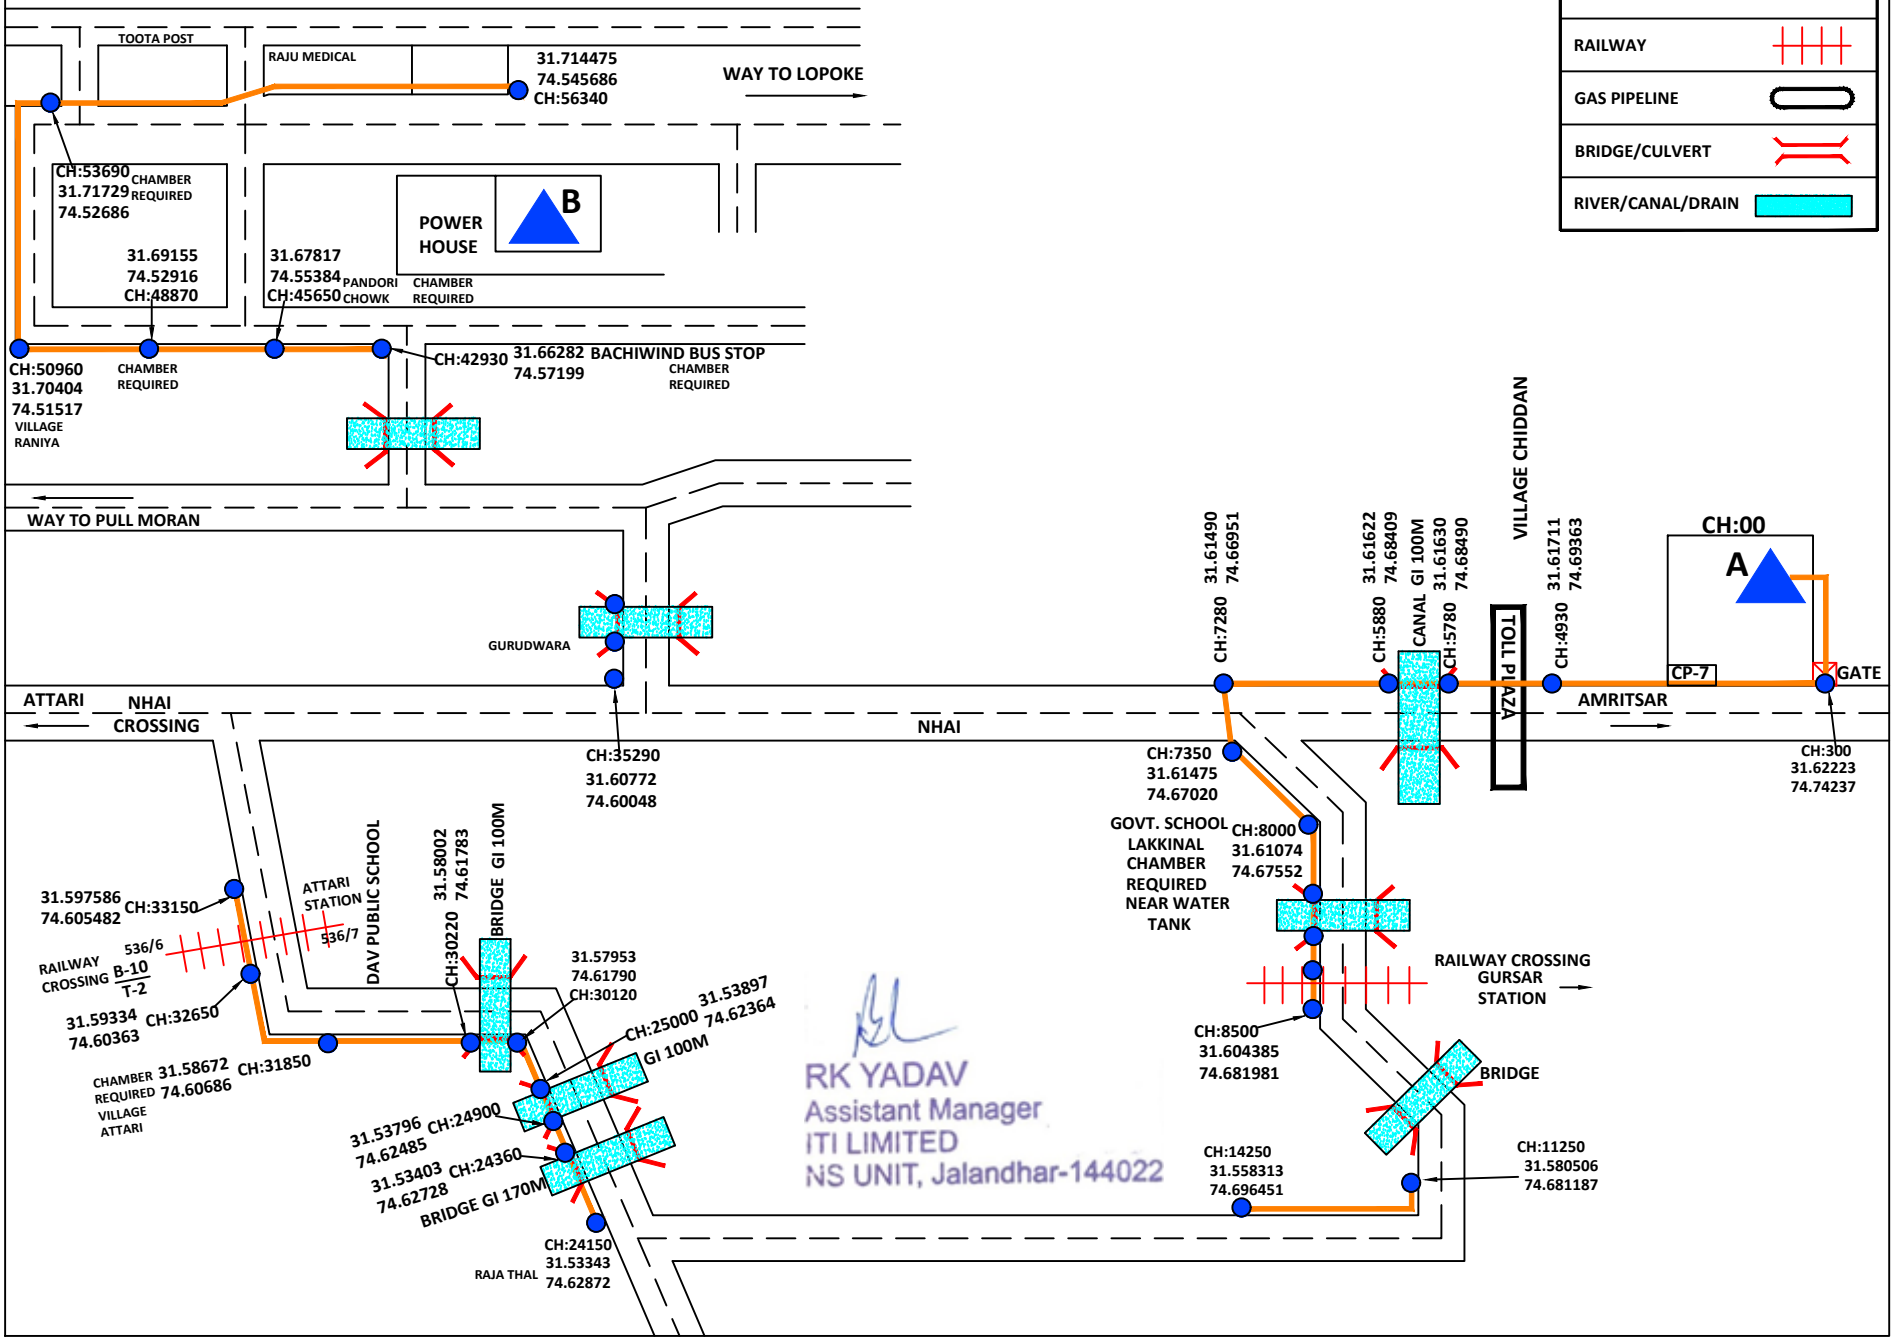

RK YADAV
Assistant Manager
ITI LIMITED
NS UNIT, Jalandhar-144022