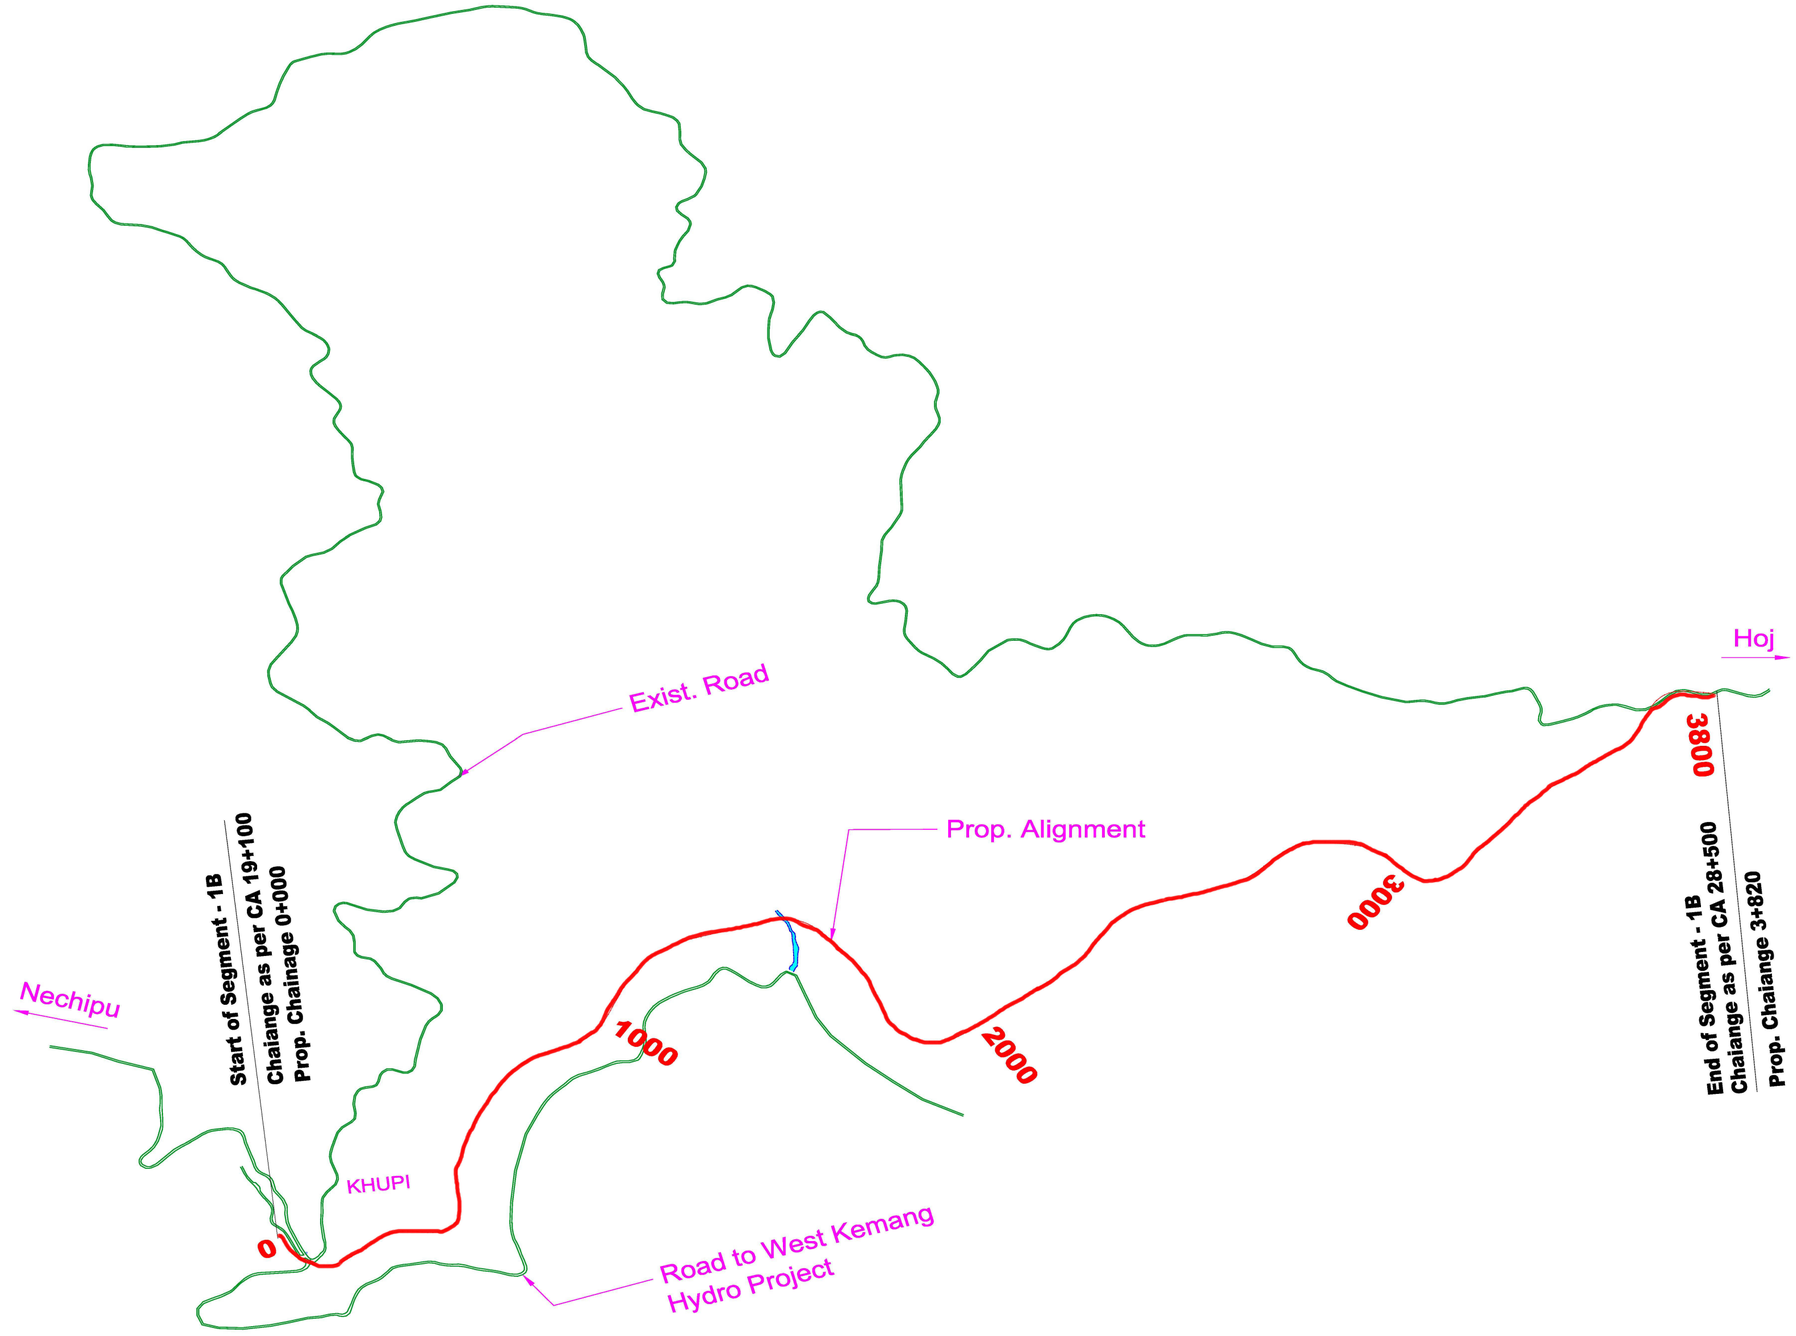

Authority: MINISTRY OF ROAD TRANSPORT & HIGHWAYS (Government of India)	**Concessionaire:** SUSHEE IVRCL ARUNACHALHIGHWAYS LTD. Plot No.246/A, MLA Colony, Road No. 12 Banjara Hills, Hyderabad - 500 034	**Design Consultants:** Transys Consulting Pvt. Ltd. NM-8, Ground Floor, Sona Tower Old DLF Comm. Complex, Gurgaon-122001	**Independent Engineer:** To be Named	**Project:** Widening of existing road to 2 lane NH standards along with improvements and re-alignments from **Nechipu to Hoj, via Seppa, Khodaso, Saggalee (part of Trans Arunachal Highway)** in Arunachal Pradesh under Arunachal Pradesh Package of Roads and Highways on National Highway No. 229 on design, build, finance, operate and transfer (DBFOT) Annuity basis.	GOOD FOR CONSTRUCTION DRAWN VRAWAT DESIGNED SANDEEP CHECKED BHUPENDER	Title: **LAYOUT PLAN**	Chaiange -
						Scale: Not to Scale Date: November 2013	Drawing No: **SIAL/1B/HW/GEN/KP/02**

Segment 1B

REV: R0