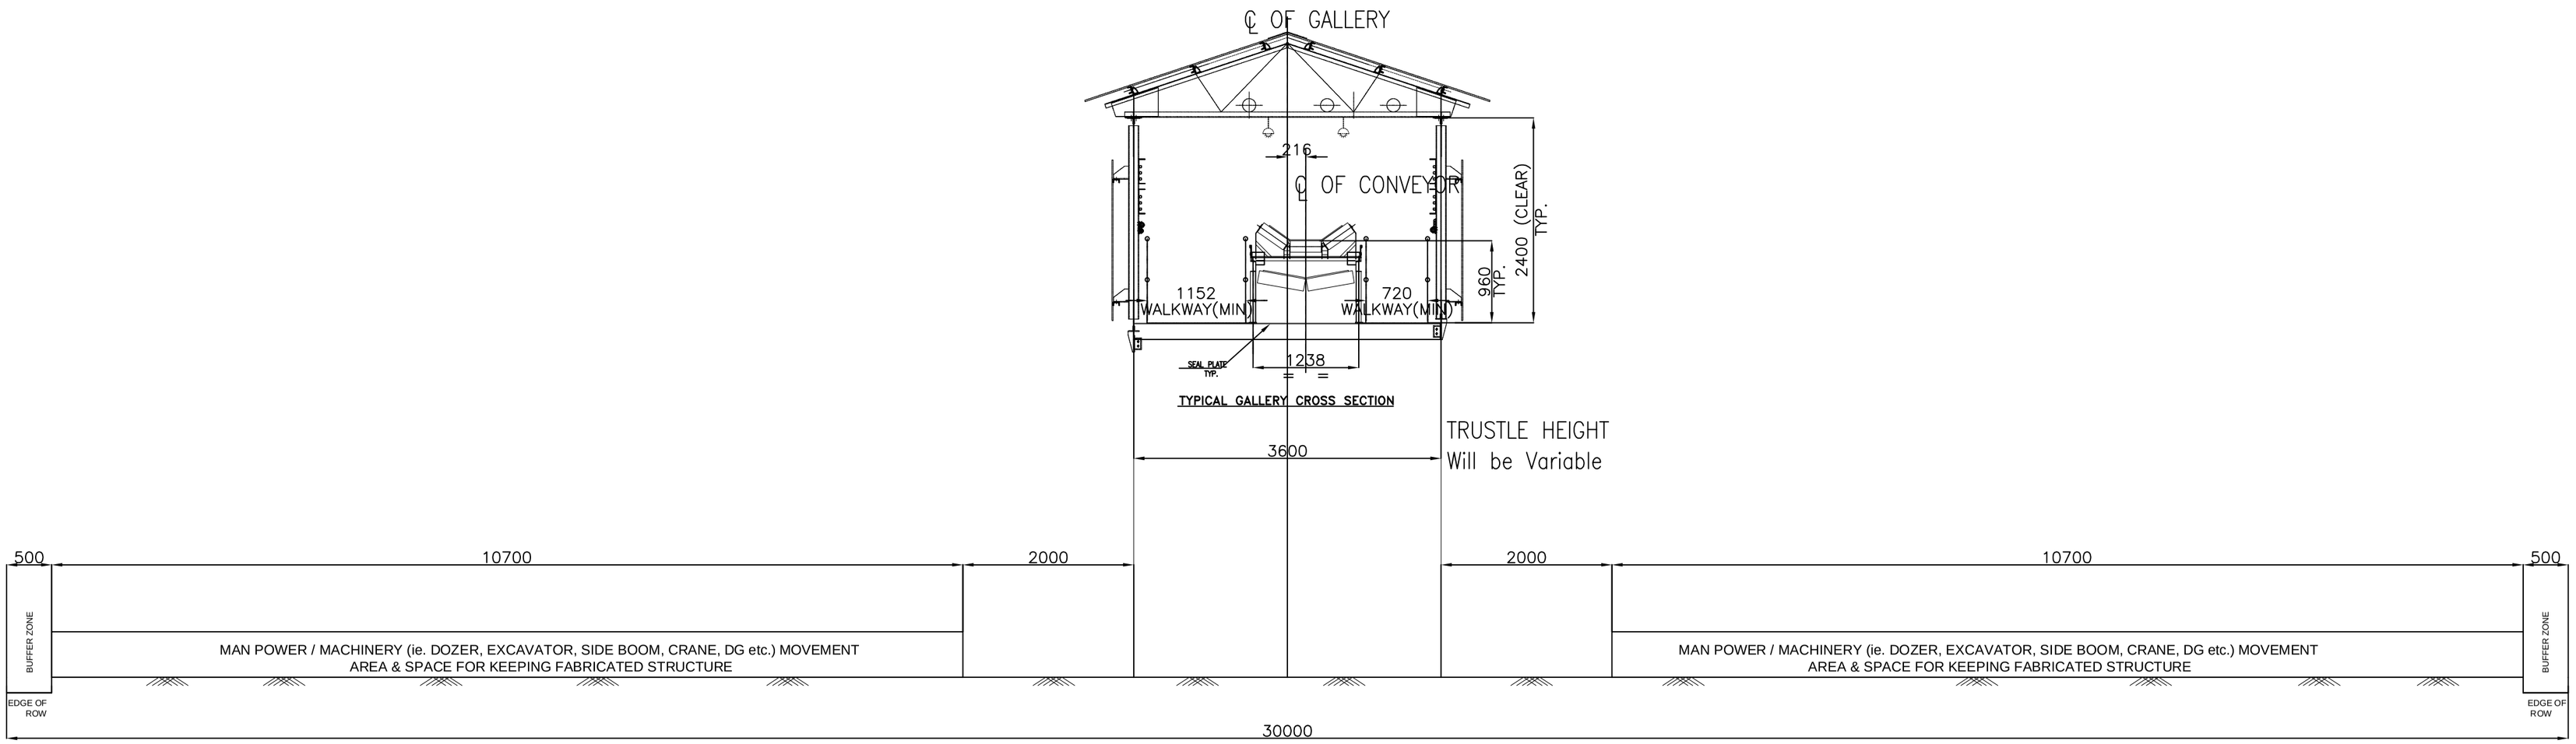


| EDGE OF ROW | EQUIPMENT WORK AREA | BUFFER ZONE | CONVEYOR GALLERY | BUFFER ZONE | EQUIPMENT WORK AREA | EDGE OF ROW | TOTAL WORKSPACE |
|---|---|---|---|---|---|---|---|
| **500** | **10700** | **2000** | **3600** | **2000** | **10700** | **500** | **30000** |

NOTES:
1. CONSIDERING THE HILLY TERRAIN BOTH SIDE OF THE GALLERY WORKSPACE HAS BEEN CONSIDERED.
2. ACCORDING TO TRESTLE HEIGHT THE GROUND SPACE REQUIREMENT WILL BE MORE.

| REV NO | DATE | ZONE | DESCRIPTIONS | BY | APPRD |
|---|---|---|---|---|---|
| | | | | | |
| | | | | | |
| | | | | | |

REVISIONS | REFERENCES | DRG. NO.

SECTION

| | NAME | DATE | CHKD | DATE |
|---|---|---|---|---|
| DSGN | | | | |
| DRWN | | | | |

APPROVED

NMDC LIMITED
HYDERABAD-500028

**TYPICAL DRAWING FOR DOWNHILL CONVEYOR CROSS SECTION RECOMMENDED WORKING SPACE**

SCALE:- 1: 2000

REV 0

PRODUCED BY AN AUTODESK EDUCATIONAL PRODUCT