



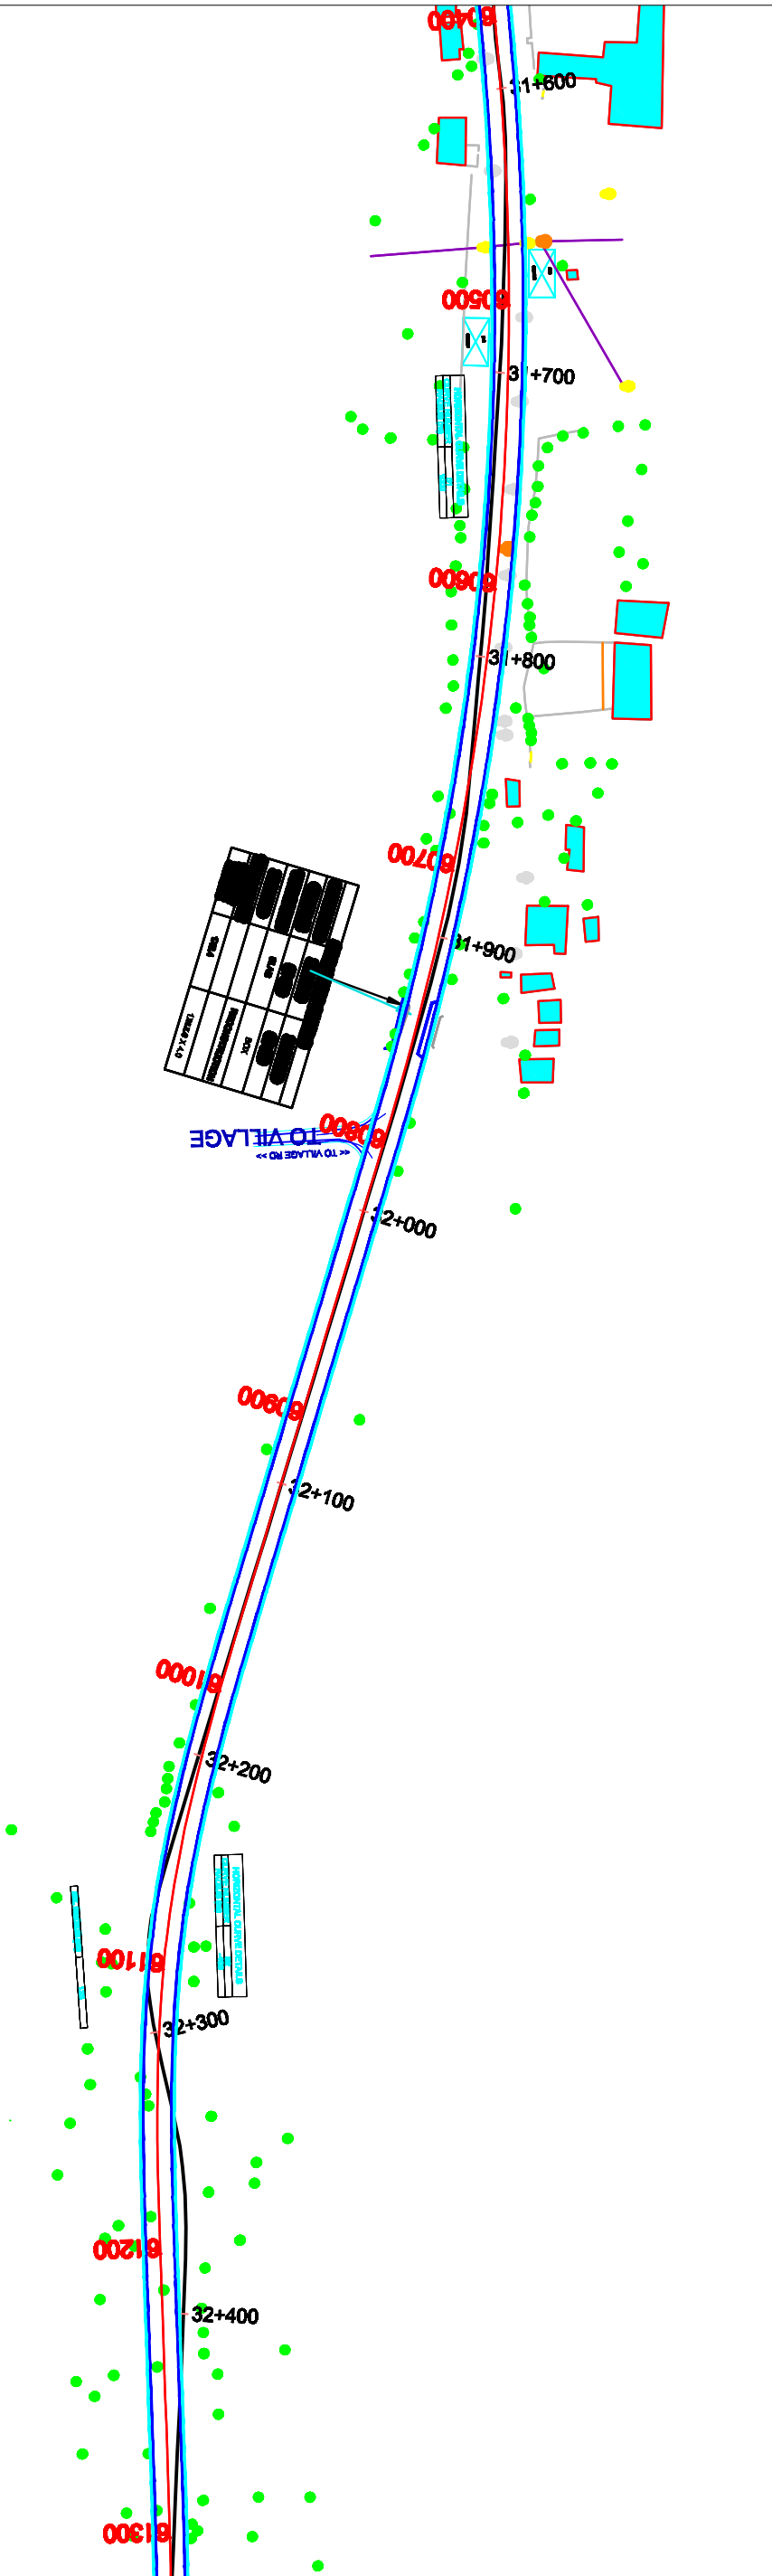

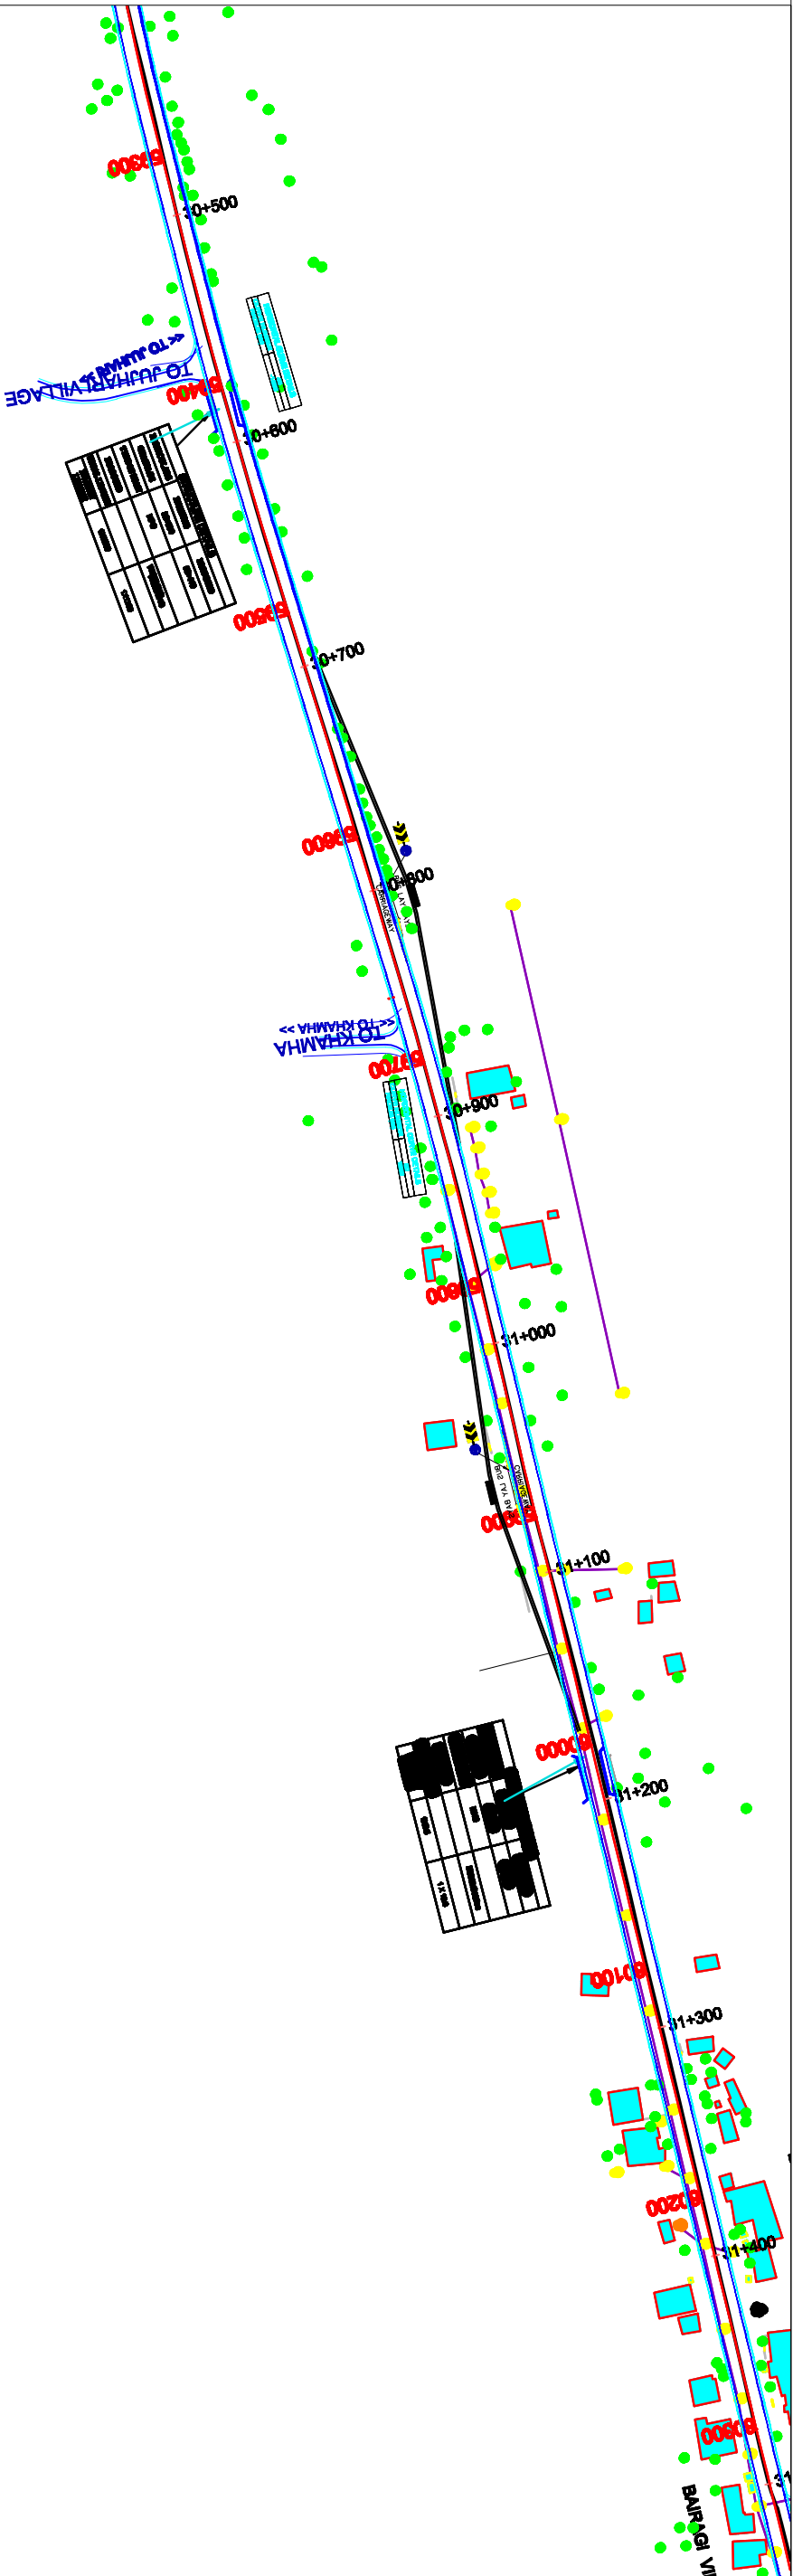

CONSULTANT :-
L.N. MALVIYA INFRA PROJECTS PVT. LTD.
Regional Office :- T-10 3rd Floor city center zone 1, M.P Nager
Bhopal 462011
Ph. 0755 - 4286421,
Fax : 0755 - 4286421,
E-mail:- lnm_infra@rediffmail.com

SCALE
HORIZONTAL
1:2





DRG. NO. :-
MPRDC

DESIGNED BY.

APPROVED BY.

PROJECT TITLE :-
Madhya Pradesh Road Development Corporation Limited
Corporate Office: 45A, Arera Hills,
Bhopal, Madhya Pradesh 462011
Phone: 0755 2765285

ALIGNMENT PLAN
DRAWING NO. LNMIPPL/MPRDC
FROM CH.- 59+100 TO 61+000 KM

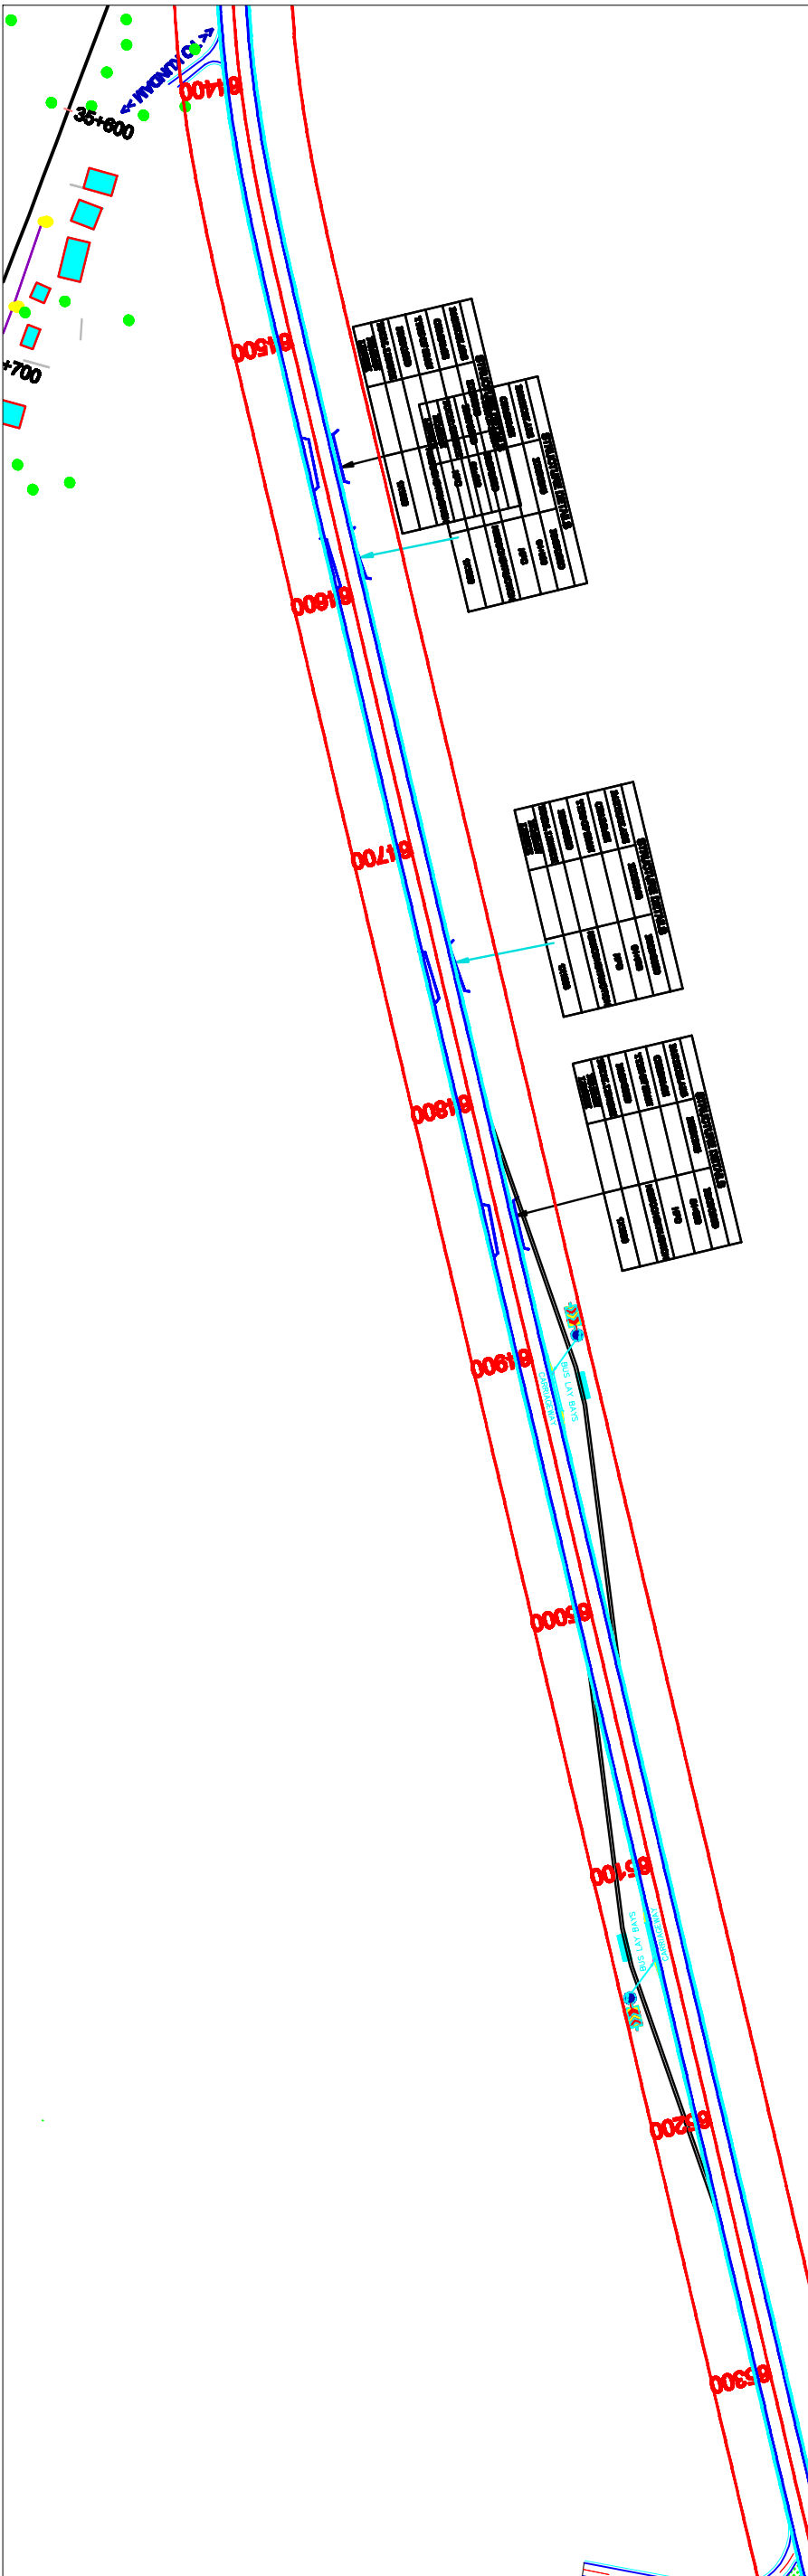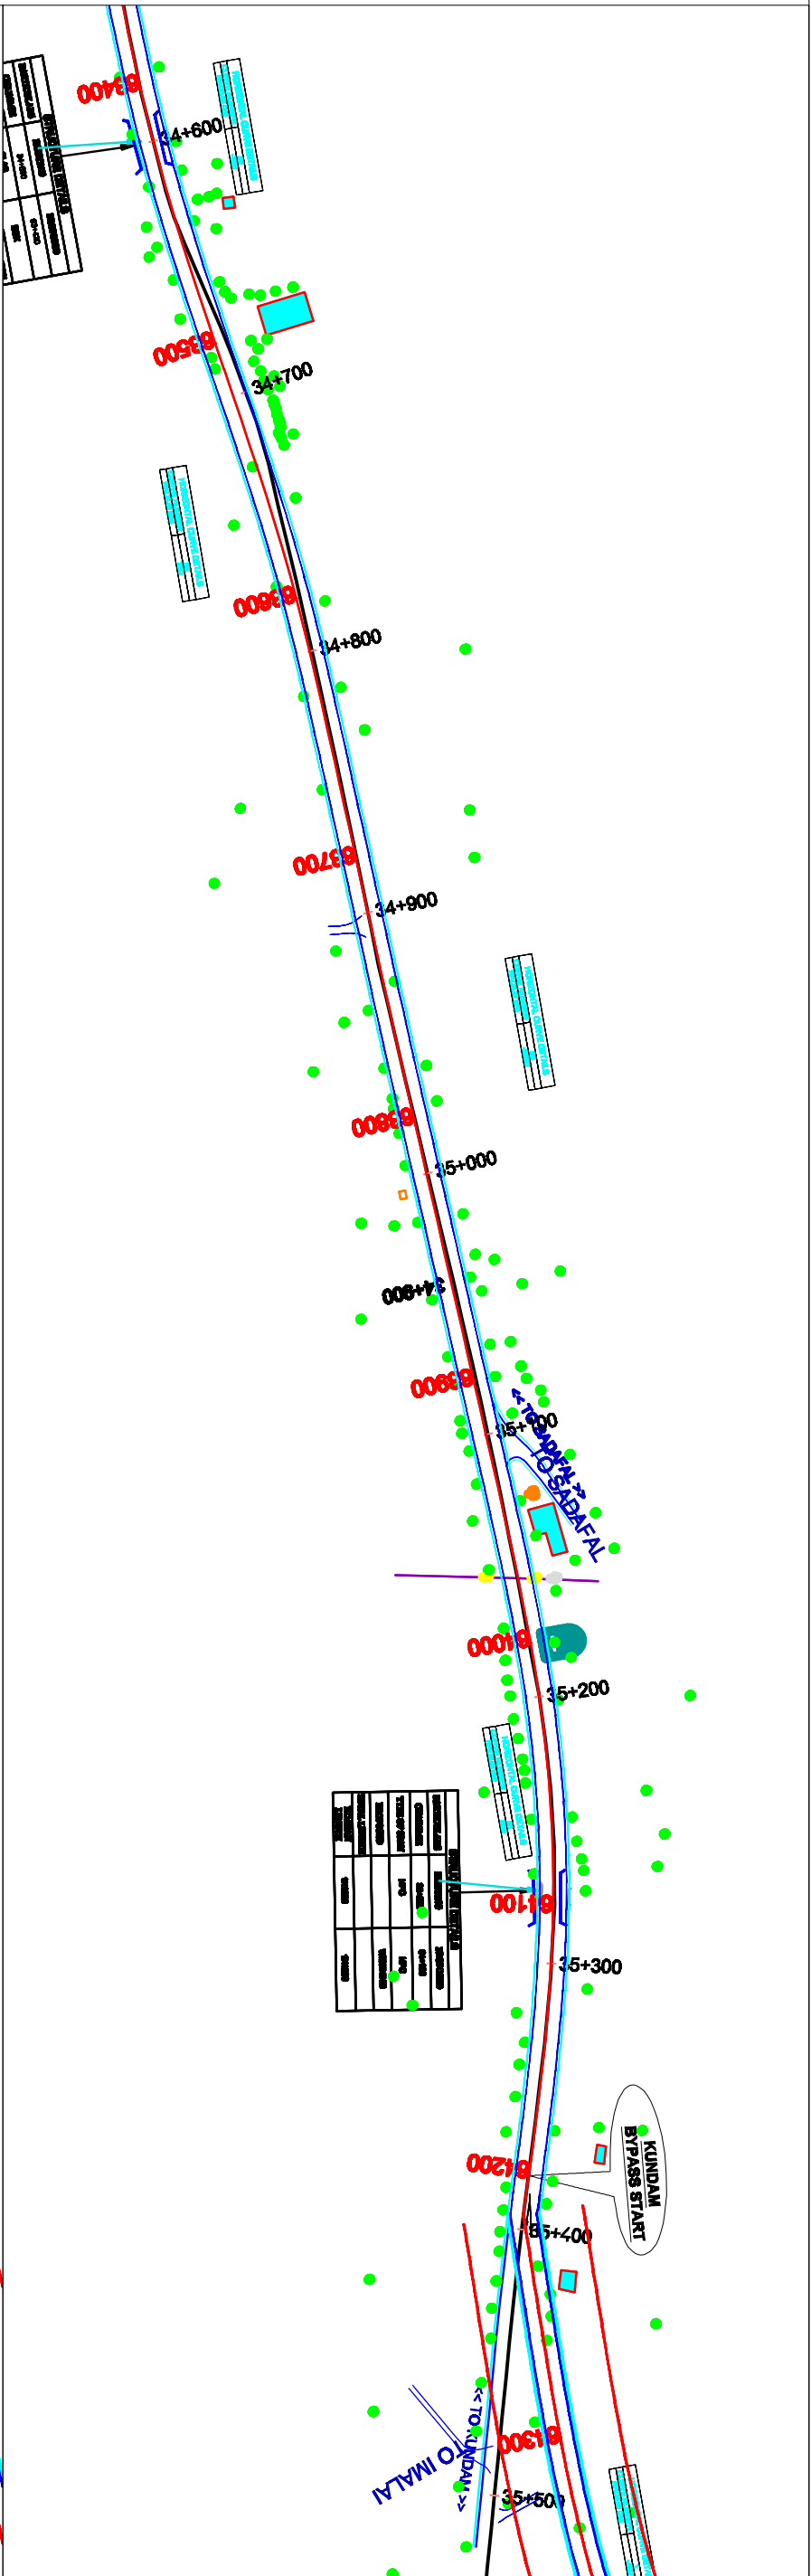



L.N. MALVIYA INFRA PROJECTS PVT. LTD.
Regional Office :- T-10 3rd Floor city center zone 1, M.P Nager
Bhopal 462011
Ph. 0755 - 4286421,
Fax : 0755 - 4286421,
E-mail:- lnm_infra@rediffmail.com

CONSULTANT :-

SCALE



Madhya Pradesh Road Development Corporation Limited
Corporate Office: 45A, Arera Hills,
Bhopal, Madhya Pradesh 462011
Phone: 0755 2765285

DRG. NO. :

DESIGNED BY.



APPROVED BY.

PROJECT TITLE :-

Consultancy Services for preparation of Detailed Project Report of newly declared National Highways in the States of Madhya Pradesh for up gradation to Two/Four lane with paved shoulder configuration under Package-IV JABALPUR-KUNDAM-SHAHPURA-DINDORI ROAD NH-45 Ext.

DRAWING NO. LNMPPL/MPRDC

FROM CH.- 63+100 TO 65+000 KM

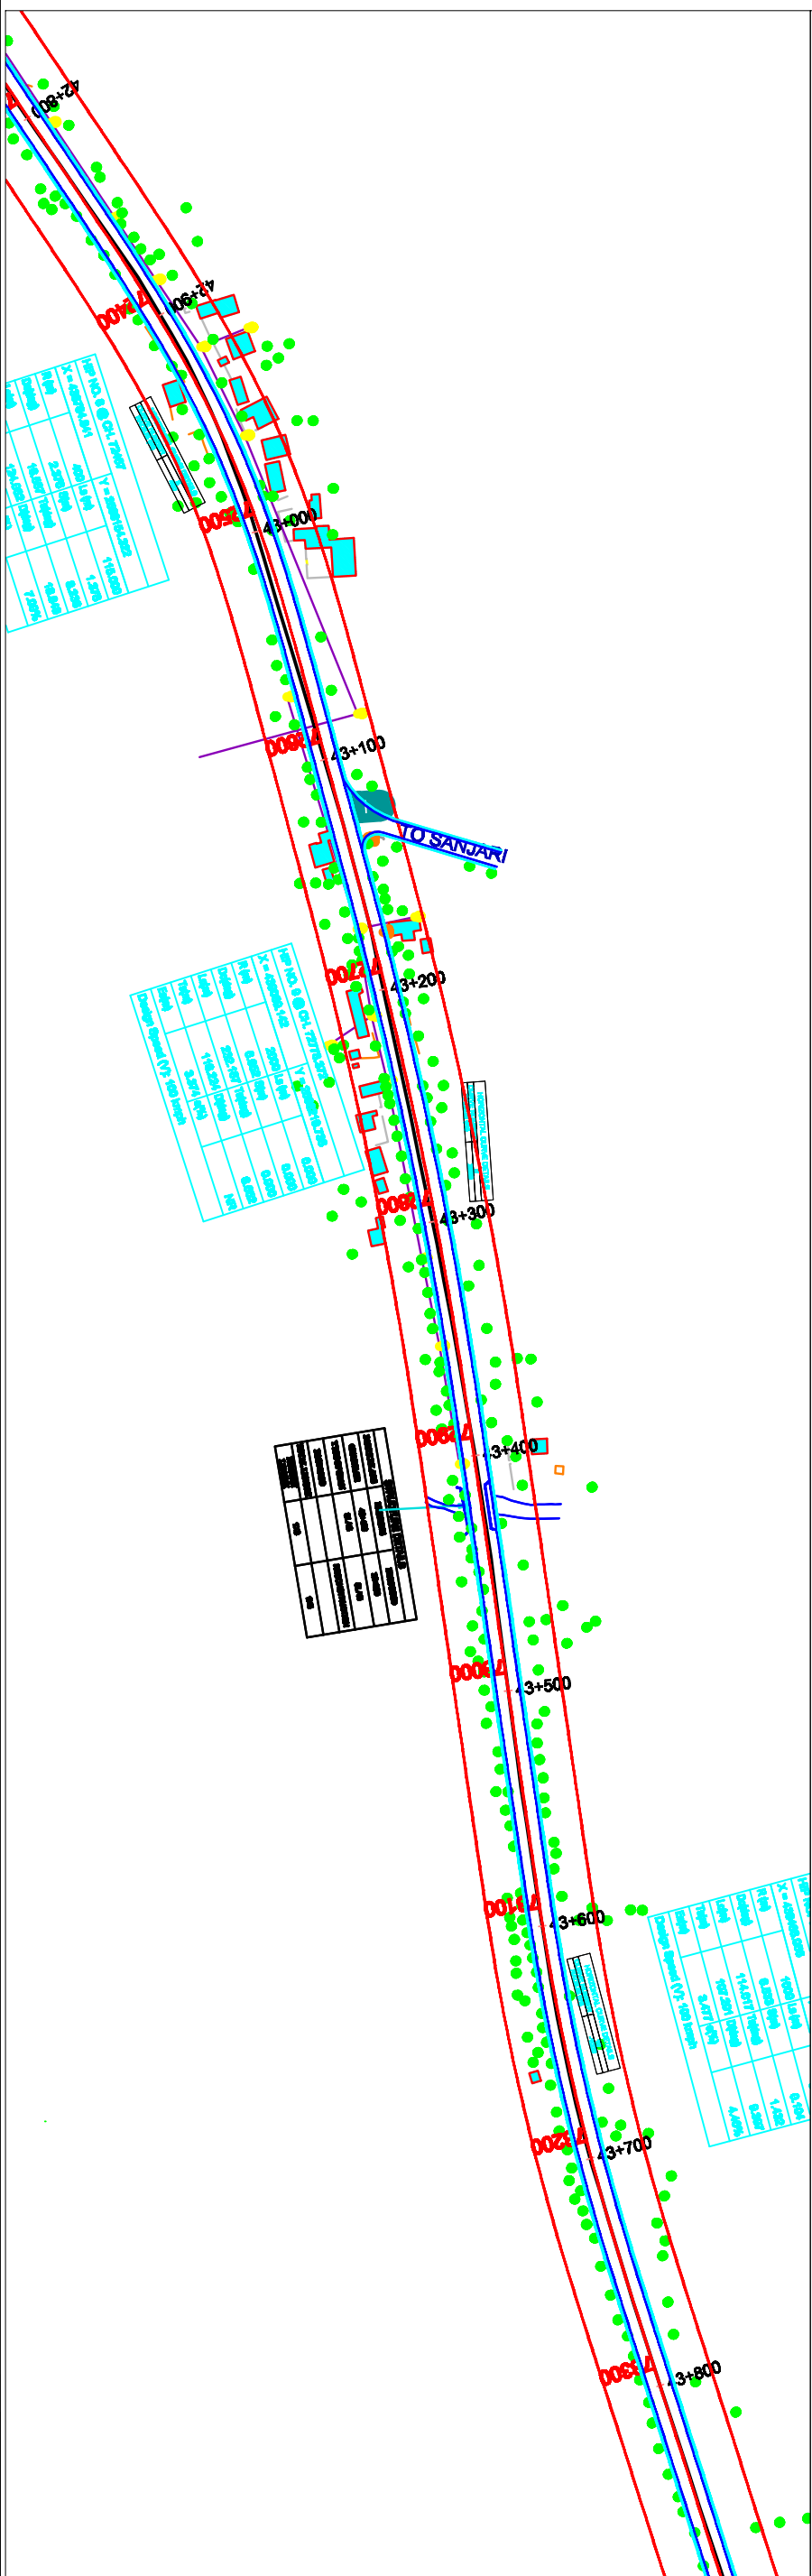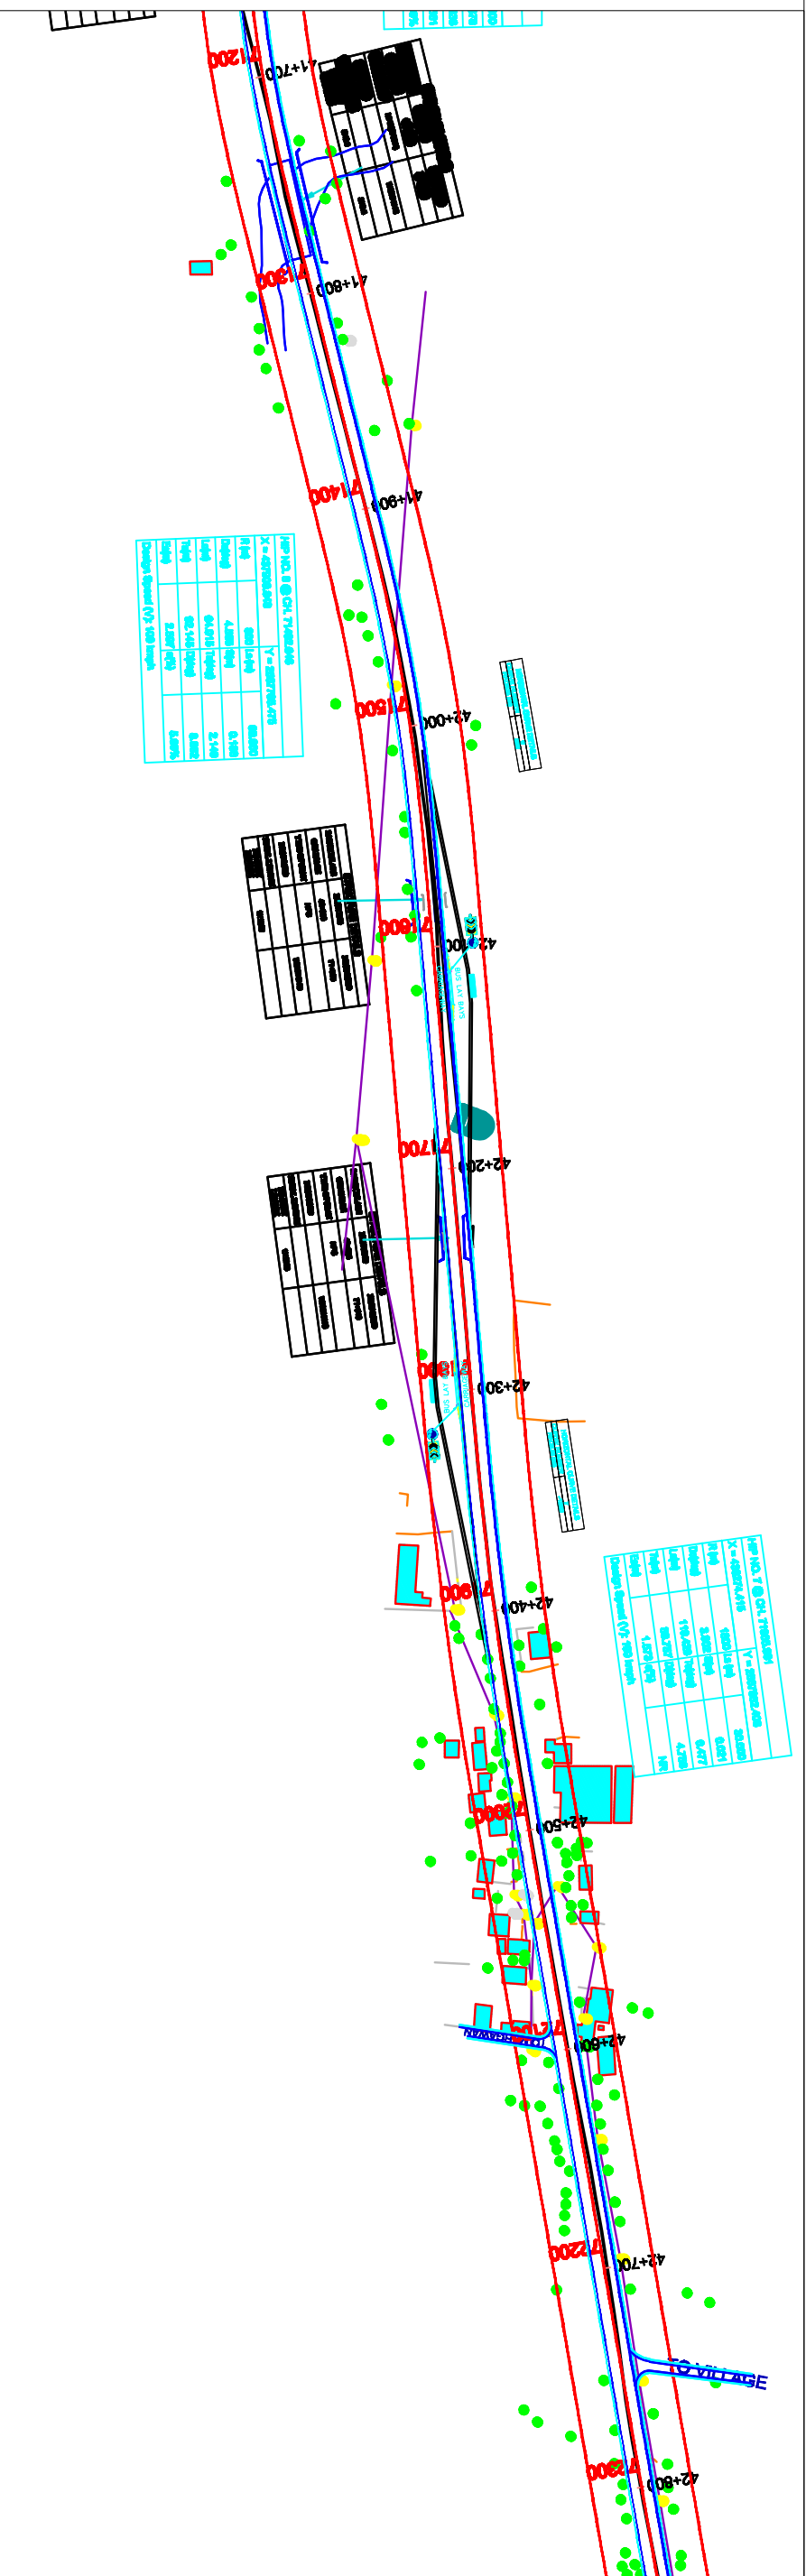



L.N. MALVIYA INFRA PROJECTS PVT. LTD.
Regional Office :- T-10 3rd Floor city center zone 1, M.P. Nagar
Bhopal 462011
Ph. 0755 - 4286421,
Fax : 0755 - 4286421,
E-mail:- lnm_infra@rediffmail.com

CONSULTANT :-

SCALE



Madhya Pradesh Road Development Corporation Limited
Corporate Office: 45A, Arera Hills,
Bhopal, Madhya Pradesh 462011
Phone: 0755 2765285

DWG. NO.:

DESIGNED BY:

APPROVED BY:



PROJECT TITLE :-

Consultancy Services for preparation of Detailed Project Report of newly declared National Highways in the States of Madhya Pradesh for up gradation to Two/Four lane with paved shoulder configuration under Packedged-IV

ALIGNMENT PLAN

DRAWING NO. LNMPPL/MRPDC

FROM CH.- 71+100 TO 73+000 KM

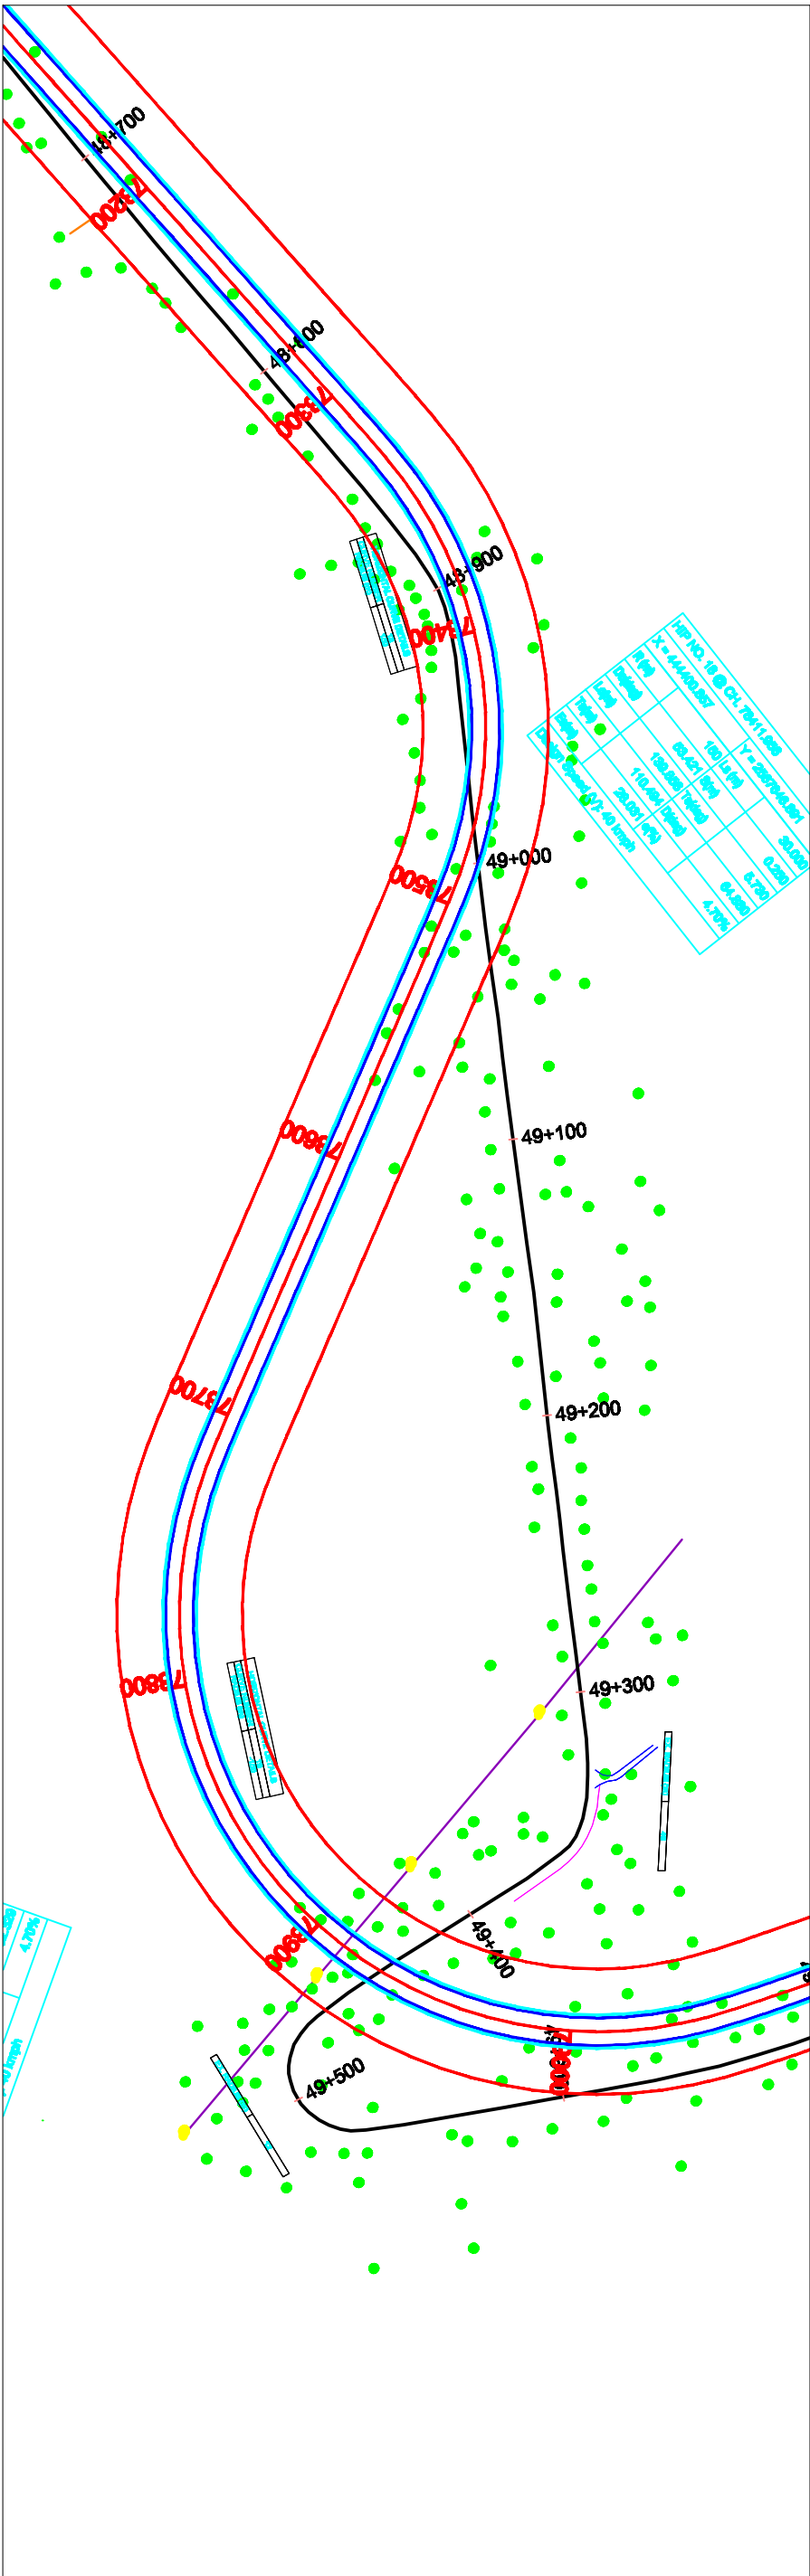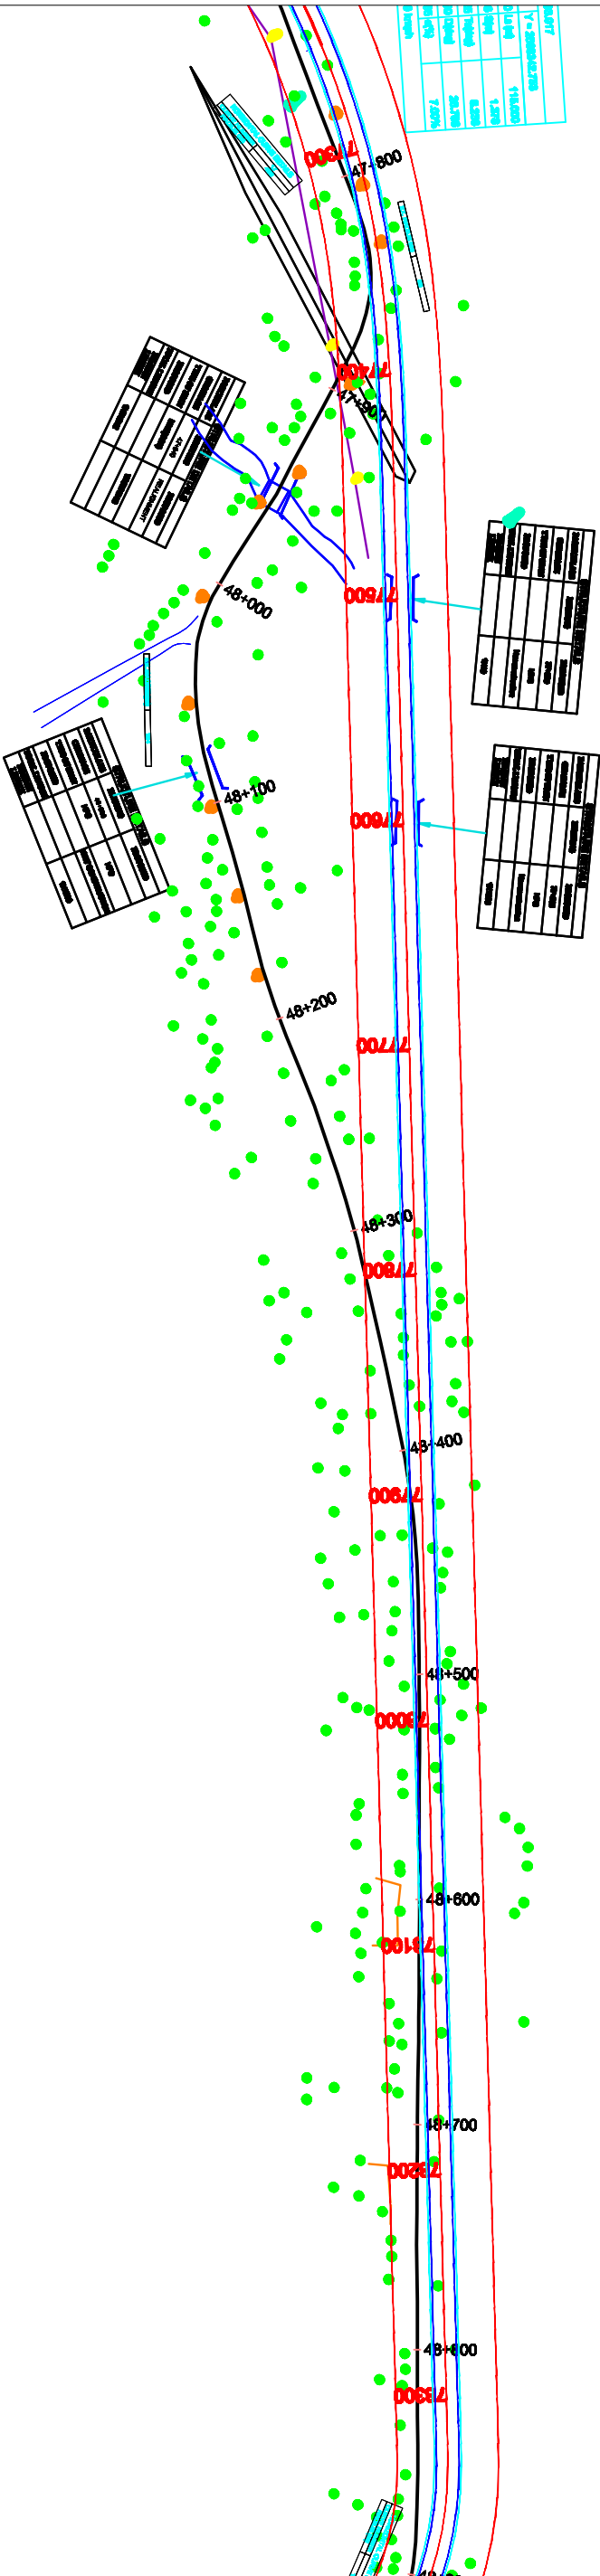



L.N. MALVIYA INFRA PROJECTS PVT. LTD.
Regional Office :- T-10 3rd Floor city center zone 1, M.P Nager
Bhopal 462011
Ph. 0755 - 4286421,
Fax : 0755 - 4286421,
E-mail:- lnm_infra@rediffmail.com

CONSULTANT :-

SCALE

HORIZONTAL
1:2



Madhya Pradesh Road Development Corporation Limited
Corporate Office: 45A, Arera Hills,
Bhopal, Madhya Pradesh 462011
Phone: 0755 2765285

DRG. NO. :

DESIGNED BY.

APPROVED BY.



PROJECT TITLE :-

Consultancy Services for preparation of Detailed Project Report of newly declared National Highways in the States of Madhya Pradesh for up gradation to Two/Four lane with paved shoulder configuration under Package-IV
JABALPUR-KUNDAM-SHAPURA-DINDORI ROAD
NH-45 Ext.

ALIGNMENT PLAN

DRAWING NO. LNMPPL/MPRDC

FROM CH.- 77+100 TO 78+700 KM

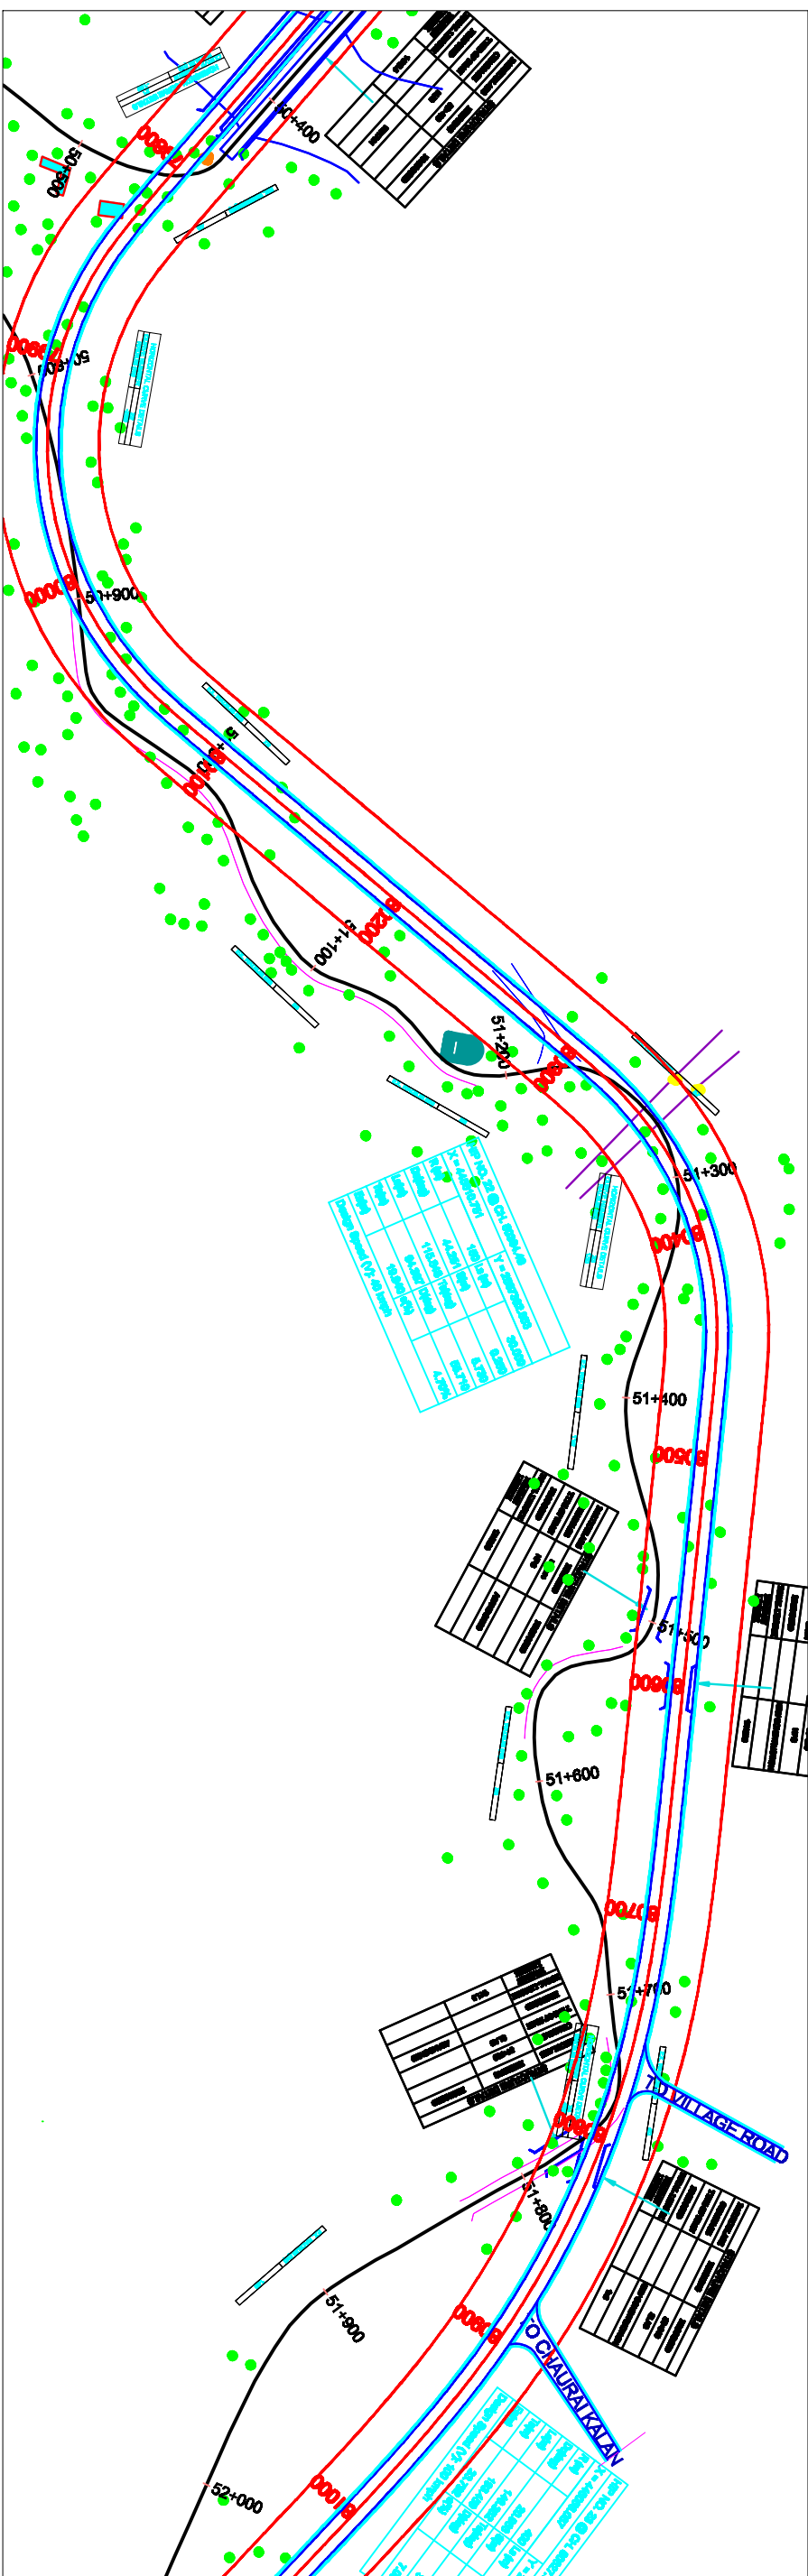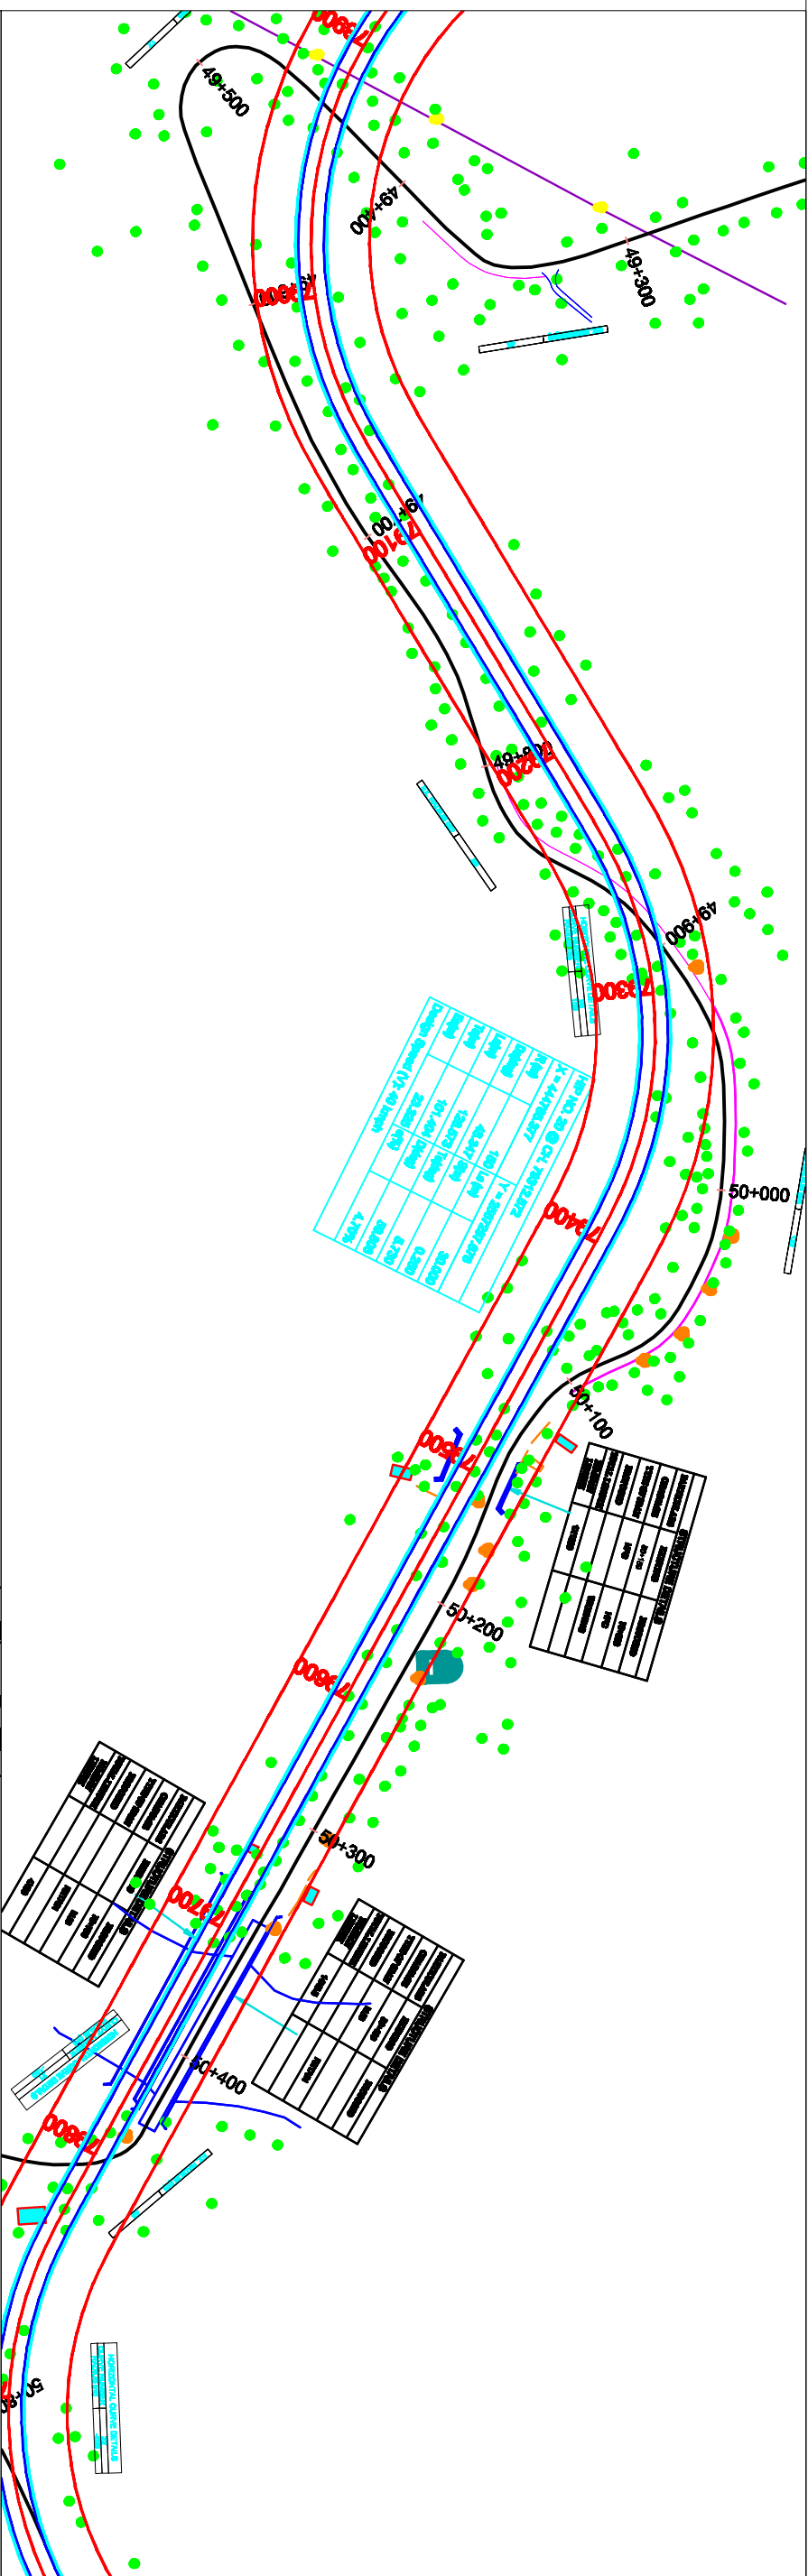

CONSULTANT :-
L.N. MALVIYA INFRA PROJECTS PVT. LTD.
Regional Office :- T-10 3rd Floor city center zone 1, M.P Nagar
Bhopal 462011
Ph. 0755 - 4286421,
Fax : 0755 - 4286421,
E-mail:- lni_projects@rediffmail.com

SCALE
HORIZONTAL
1:2

Madhya Pradesh Road Development Corporation Limited
Corporate Office: 45A, Arera Hills,
Bhopal, Madhya Pradesh 462011
Phone: 0755 2765585

PROJECT TITLE :-
Consultancy Services for preparation of Detailed Project Report of newly declared National Highways in the States of Madhya Pradesh for up gradation to Two/Four lane with paved shoulder configuration under Package-IV
JABALPUR-KUNDAM-SHAHPURA-DINDORI ROAD
NH-45 Ext.

ALIGNMENT PLAN
DRAWING NO. LNMIP/LMRDC
FROM CH.- 78+700 TO 80+700 KM