



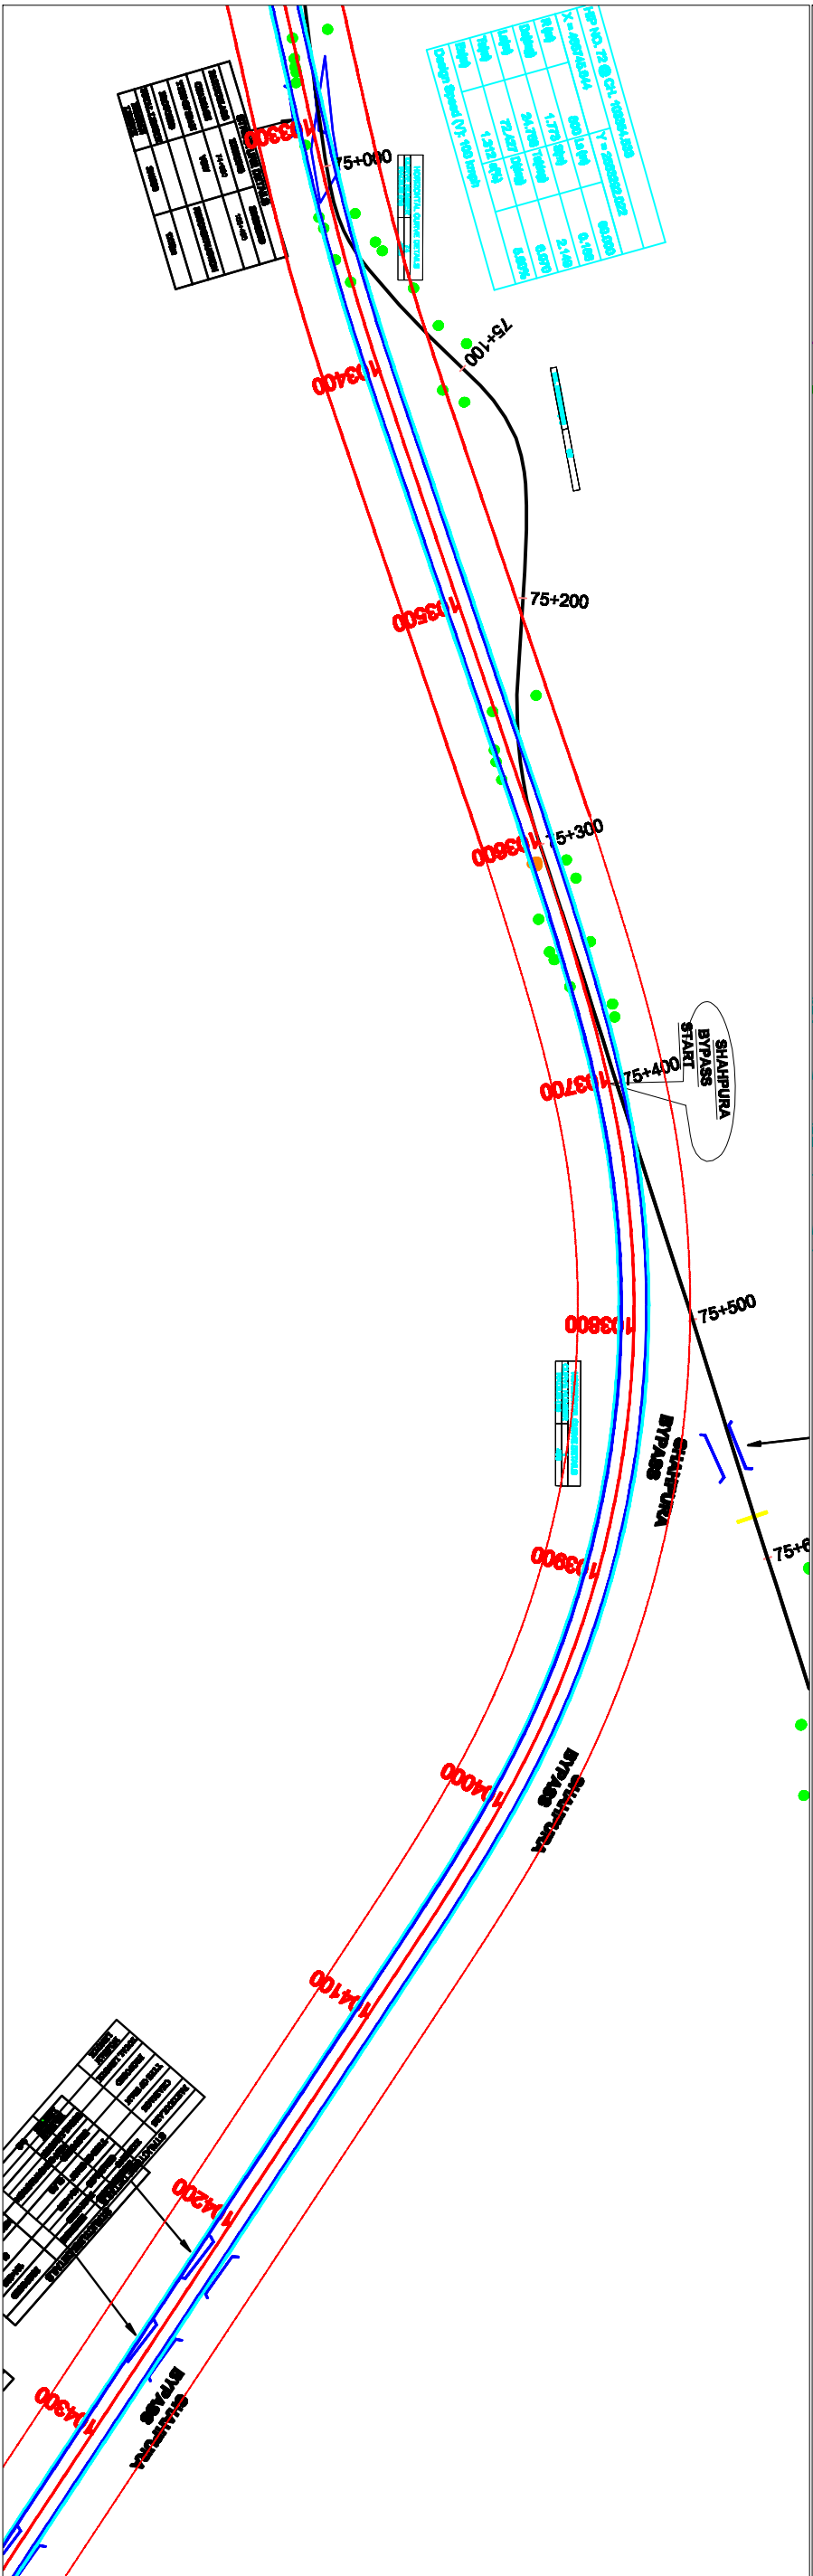

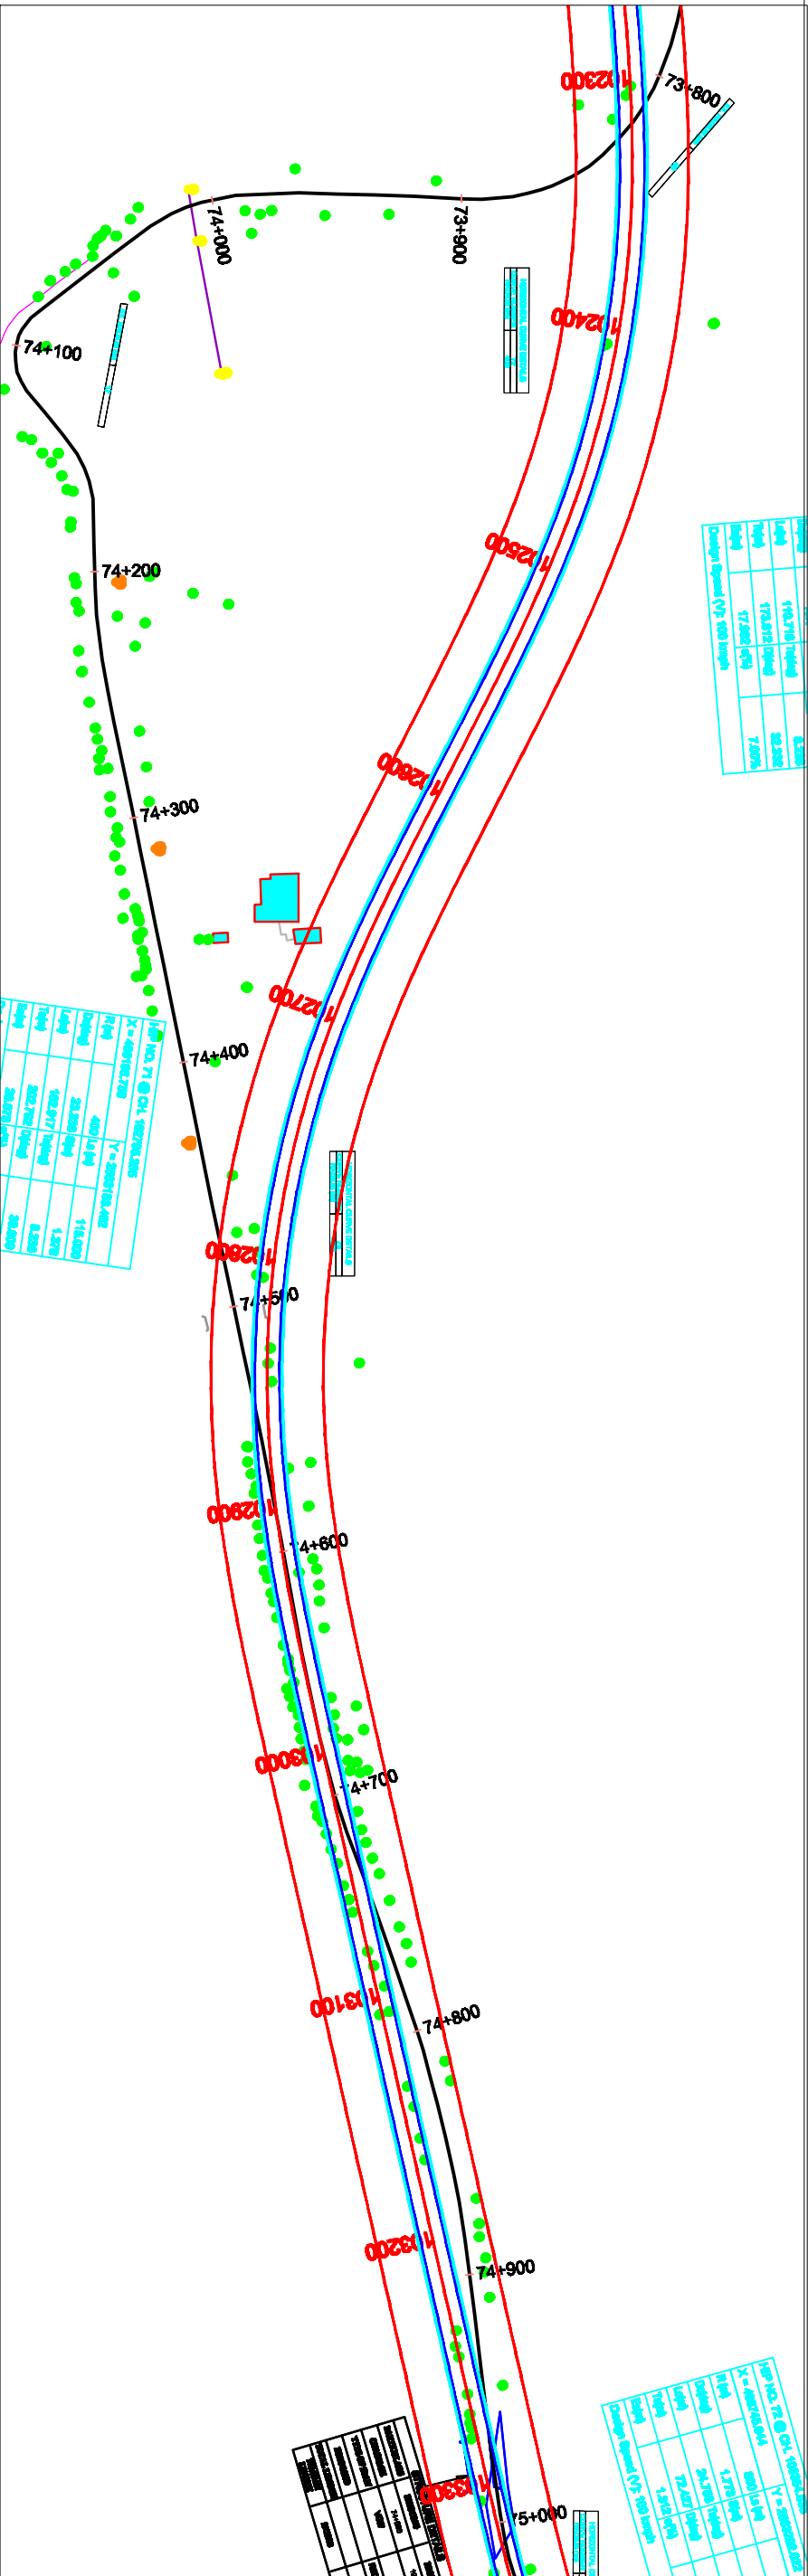

L.N. MALVIYA INFRA PROJECTS PVT. LTD.
Regional Office :- T-10 3rd Floor city center zone 1, M.P Nagar
Bhopal 462011
Ph. 0755 - 4286421,
Fax : 0755 - 4286421,
E-mail:- lni_projects@rediffmail.com

CONSULTANT :-

SCALE

HORIZONTAL
1:2



Madhya Pradesh Road Development Corporation Limited
Corporate Office: 45A, Arera Hills,
Bhopal, Madhya Pradesh 462011
Phone: 0755 2765585

DRG. NO. :

DESIGNED BY.

APPROVED BY.



PROJECT TITLE :-

Consultancy Services for preparation of Detailed Project Report of newly declared National Highways in the States of Madhya Pradesh for up gradation to Two/Four lane with paved shoulder configuration under Package-IV

ALIGNMENT PLAN

DRAWING NO. LNMIP/LMPDC 53

FROM CH - 102+000 TO 104+000 KM

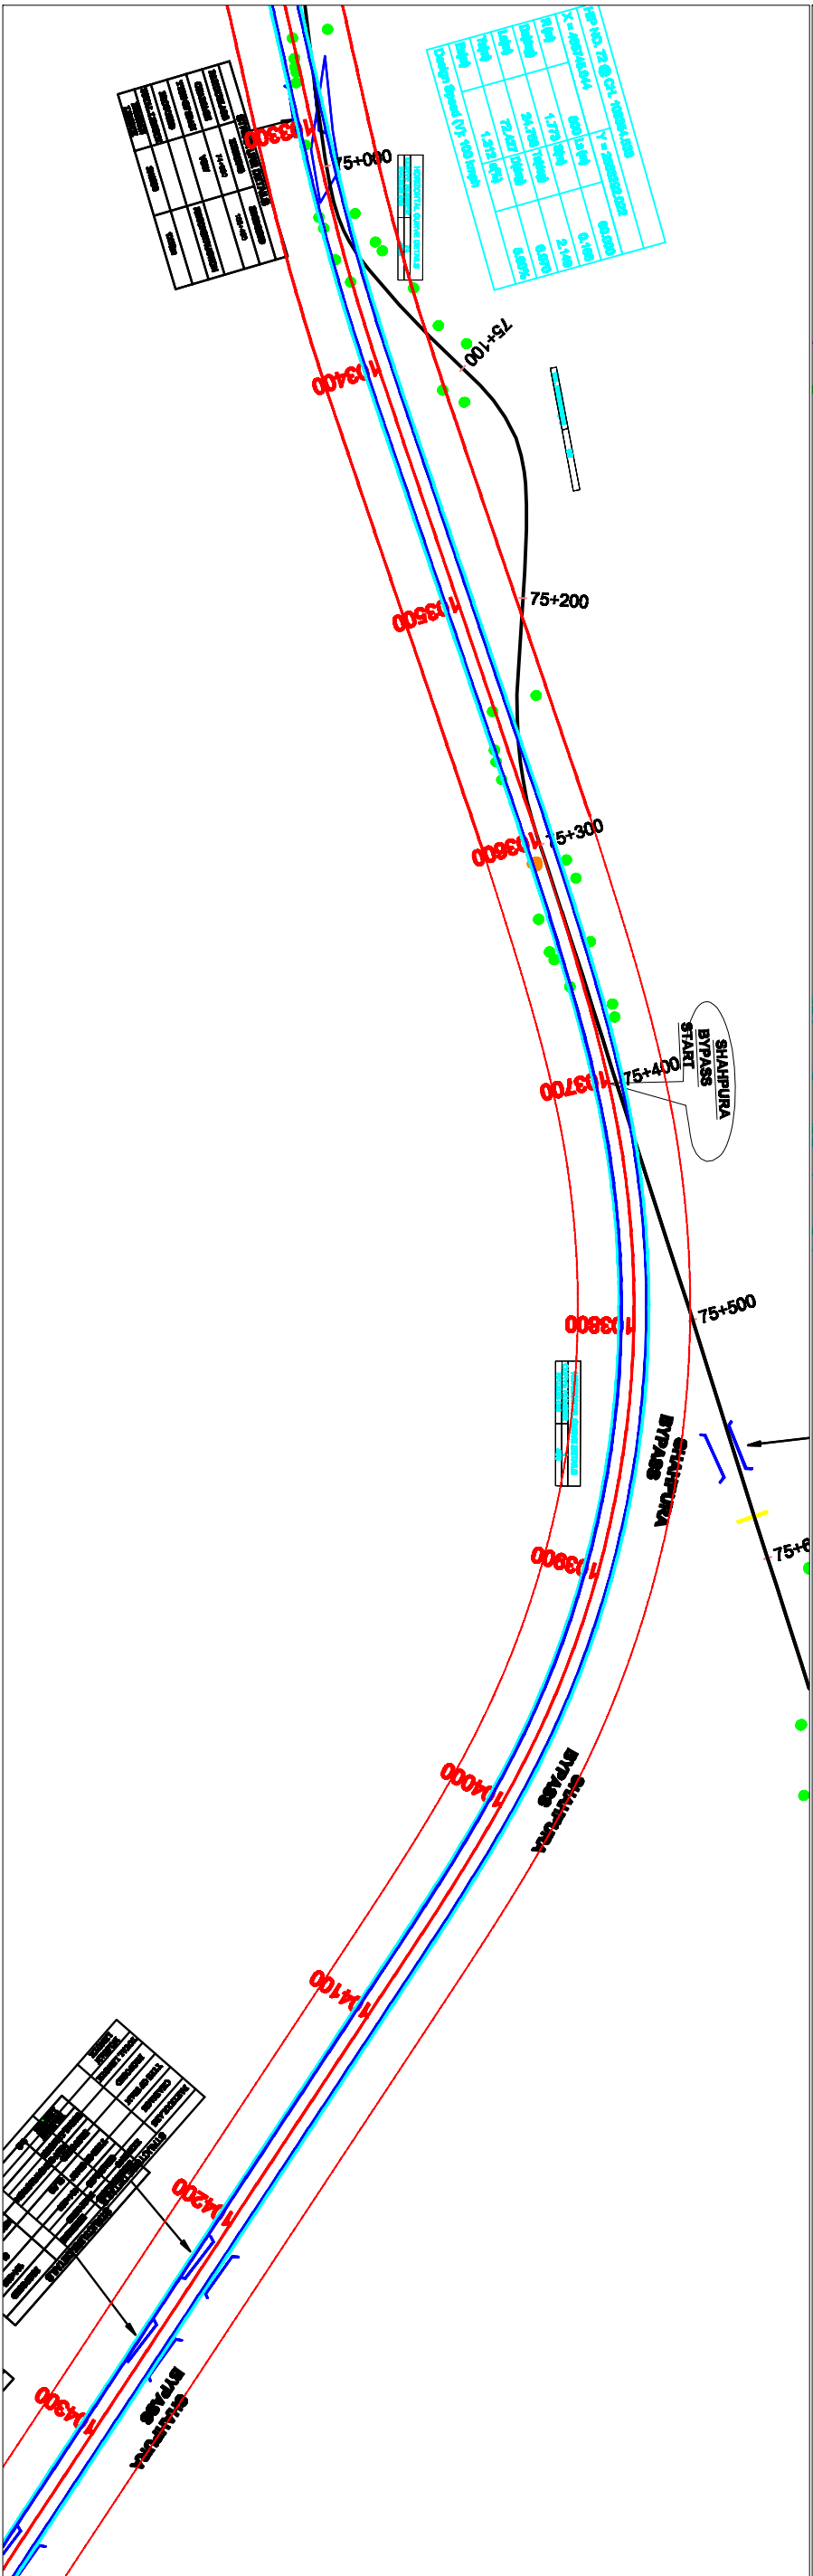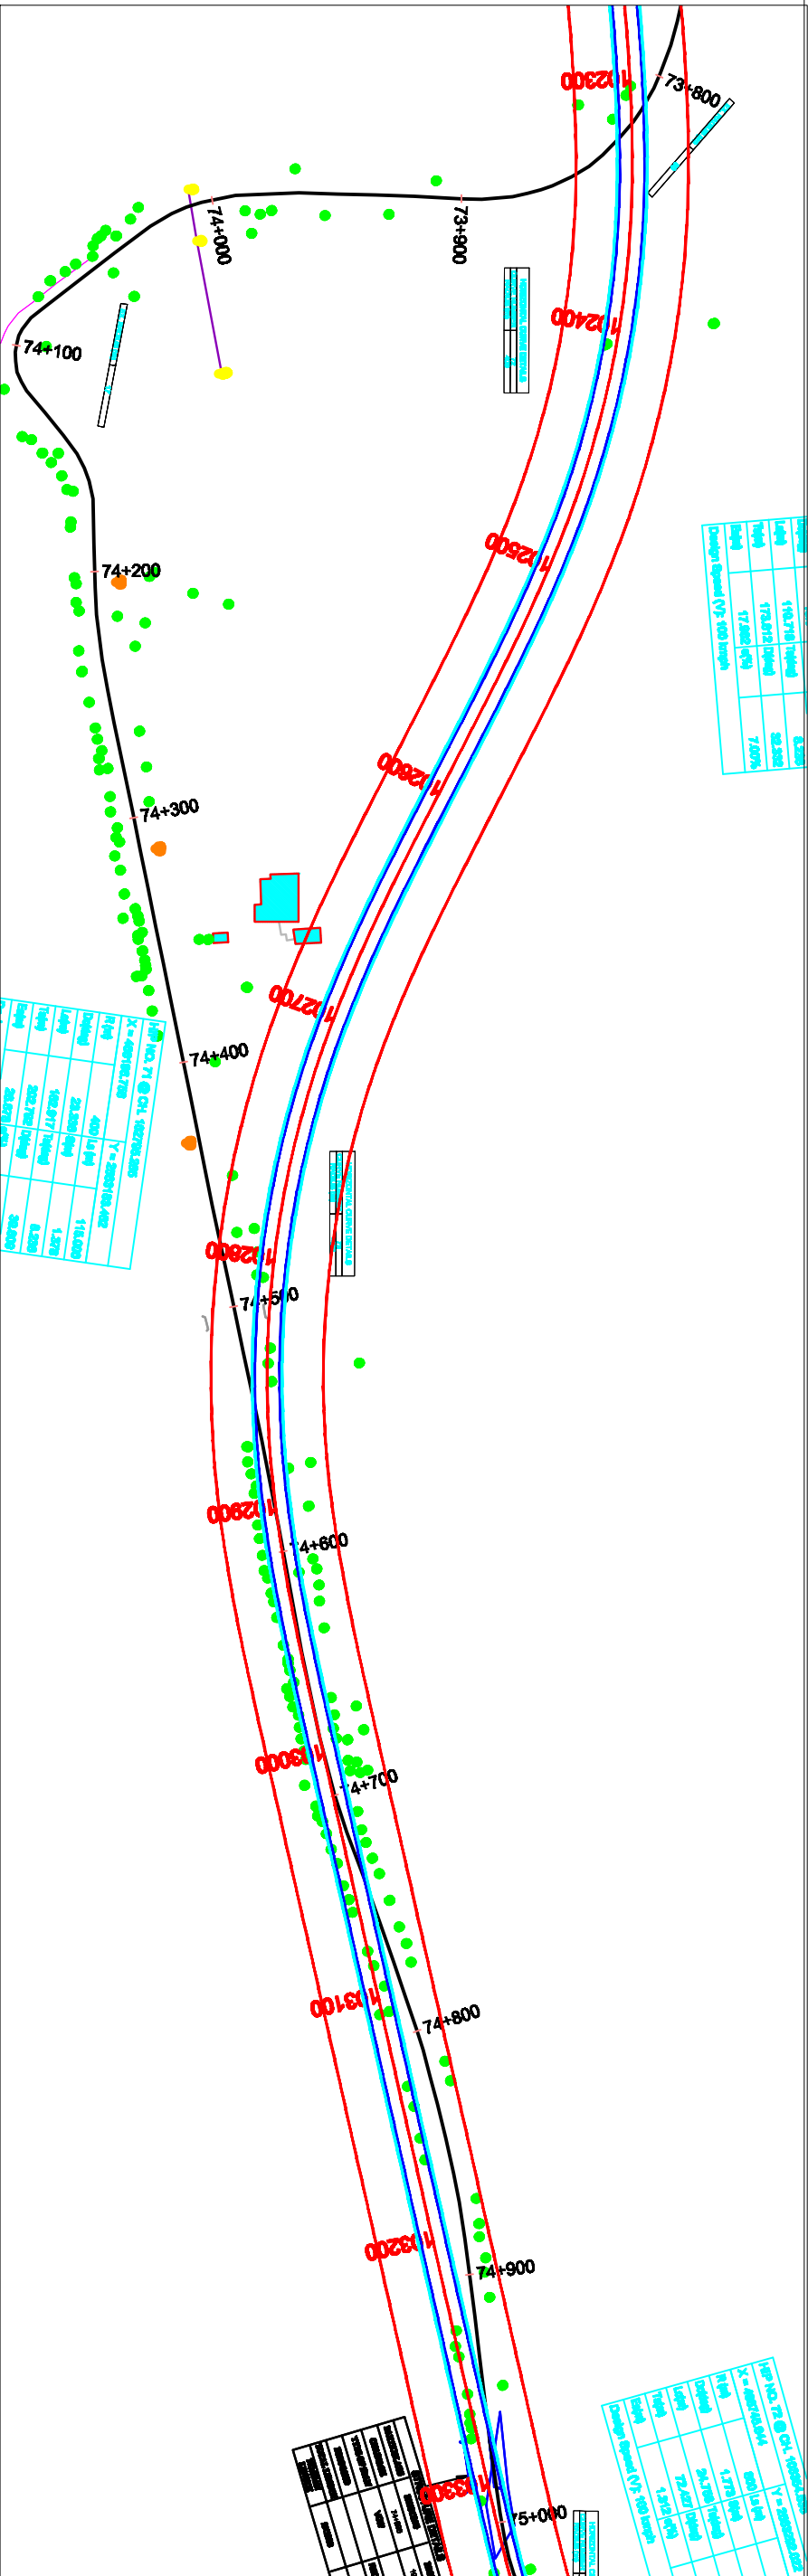

L.N. MALVIYA INFRA PROJECTS PVT. LTD.
Regional Office :- T-10 3rd Floor city center zone 1, M.P Nagar
Bhopal 462011
Ph. 0755 - 4286421,
Fax : 0755 - 4286421,
E-mail:- lnm_infra@rediffmail.com

CONSULTANT :-

SCALE

HORIZONTAL
1:2

Madhya Pradesh Road Development Corporation Limited
Corporate Office: 45A, Arera Hills,
Bhopal, Madhya Pradesh 462011
Phone: 0755 2765585

DRG. NO. :

DESIGNED BY.

APPROVED BY.



PROJECT TITLE :-

Consultancy Services for preparation of Detailed Project Report of newly declared National Highways in the States of Madhya Pradesh for up gradation to Two/Four lane with paved shoulder configuration under Package-IV



ALIGNMENT PLAN

DRAWING NO. LNMIPPL/MPRDC 54

FROM CH- 102+000 TO 104+000 KM

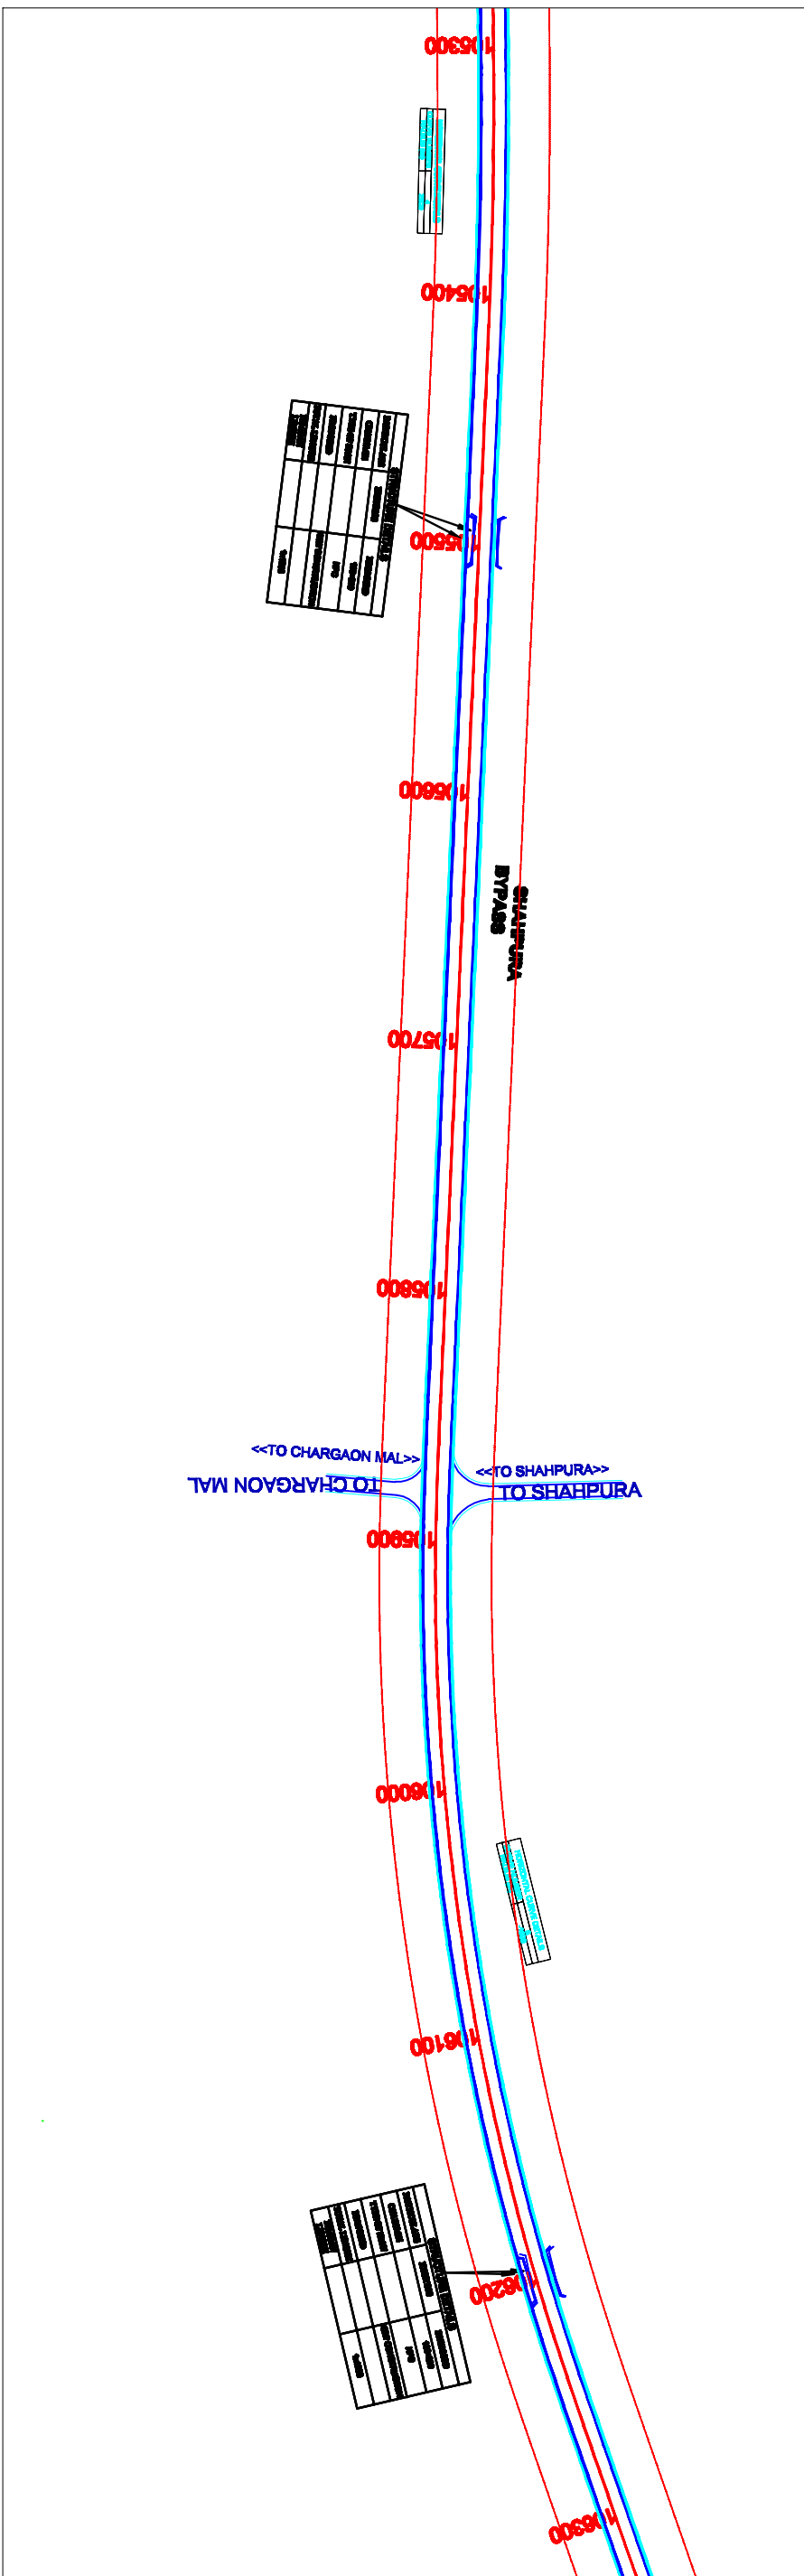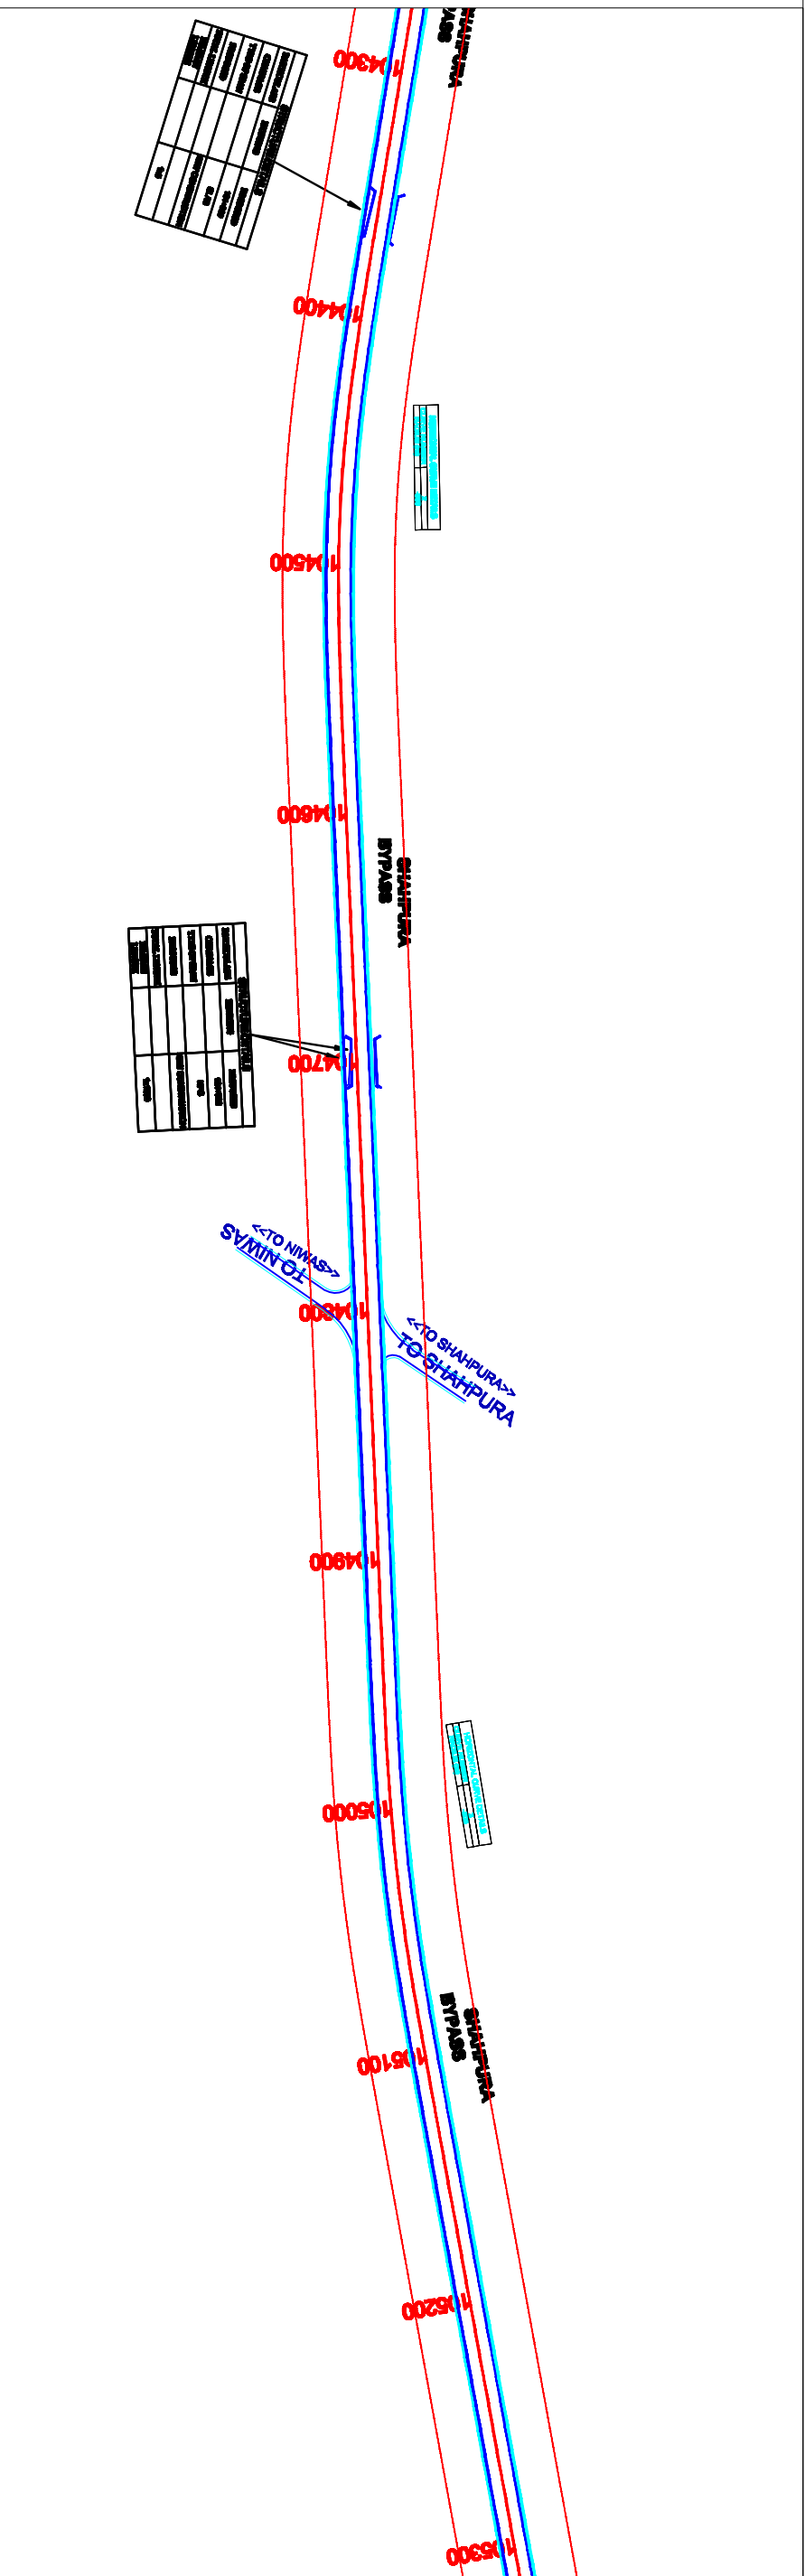

CONSULTANT :-		SCALE		PROJECT TITLE :-		ALIGNMENT PLAN	
 L.N. MALVIYA INFRA PROJECTS PVT. LTD. Regional Office :- T-10 3rd Floor city center zone 1, M.P Nager Bhopal 462011 Ph. 0755 - 4286421, Fax : 0755 - 4286421, E-mail:- lnj_infra@rediffmail.com		HORIZONTAL 1:2		 Madhya Pradesh Road Development Corporation Limited Corporate Office: 45/A, Arera Hills, Bhopal, Madhya Pradesh 462011 Phone: 0755 2765285		Consultancy Services for preparation of Detailed Project Report of newly declared National Highways in the States of Madhya Pradesh for up gradation to Two/Four lane with paved shoulder configuration under Packaged-IV JABALPUR-KUNDAM-SHAHPURA-DINDORI ROAD NH-45 Ext.	
DWG. NO. :		DESIGNED BY.		APPROVED BY.		DRAWING NO. LNMIPPL/MRPDC 55	
						FROM CH.- 104+000 TO 106+000 KM	

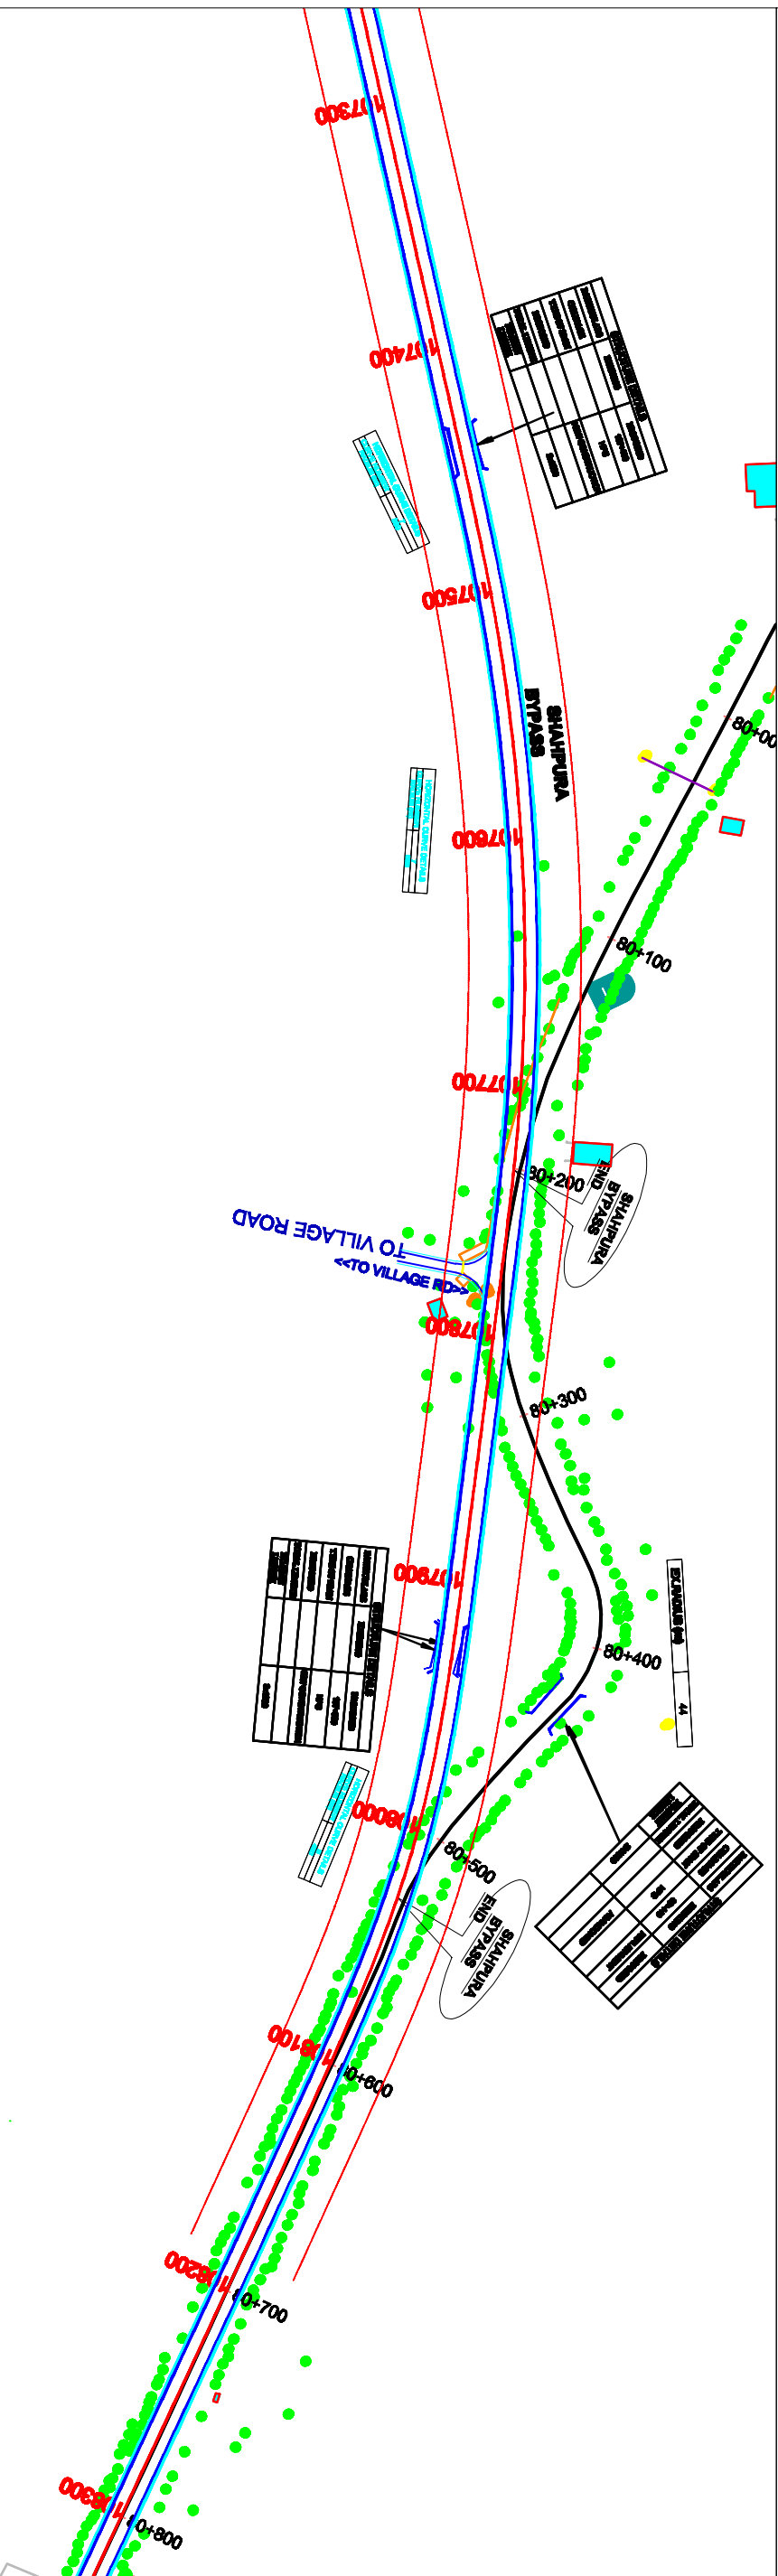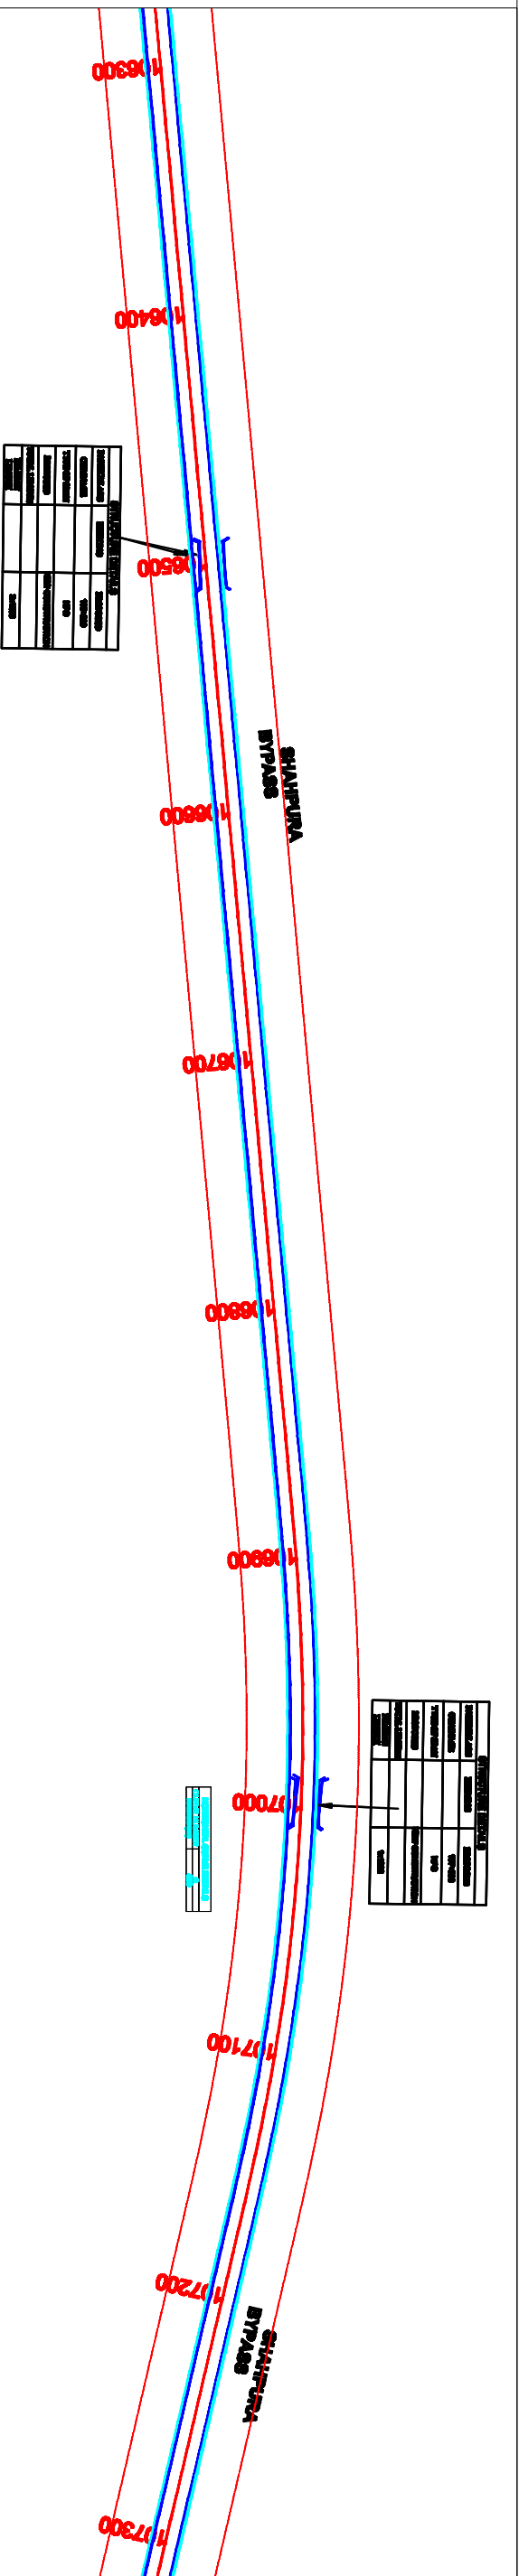



CONSULTANT :-

L.N. MALVIYA INFRA PROJECTS PVT. LTD.

Regional Office :- T-10 3rd Floor city center zone 1, M.P Nagar
Bhopal 462011
Ph. 0755 - 4286421,
Fax : 0755 - 4286421,
E-mail:- lni_projects@rediffmail.com

SCALE

HORIZONTAL
1:2



MPRDC

DRG. NO. :

DESIGNED BY:

APPROVED BY:



PROJECT TITLE :-

Madhya Pradesh Road Development Corporation Limited
Corporate Office: 45A, Arera Hills,
Bhopal, Madhya Pradesh 462011
Phone: 0755 276 5285


ALIGNMENT PLAN

DRAWING NO. LNMIPPL/MPRDC 58



FROM CH.- 106+000 TO 108+000 KM

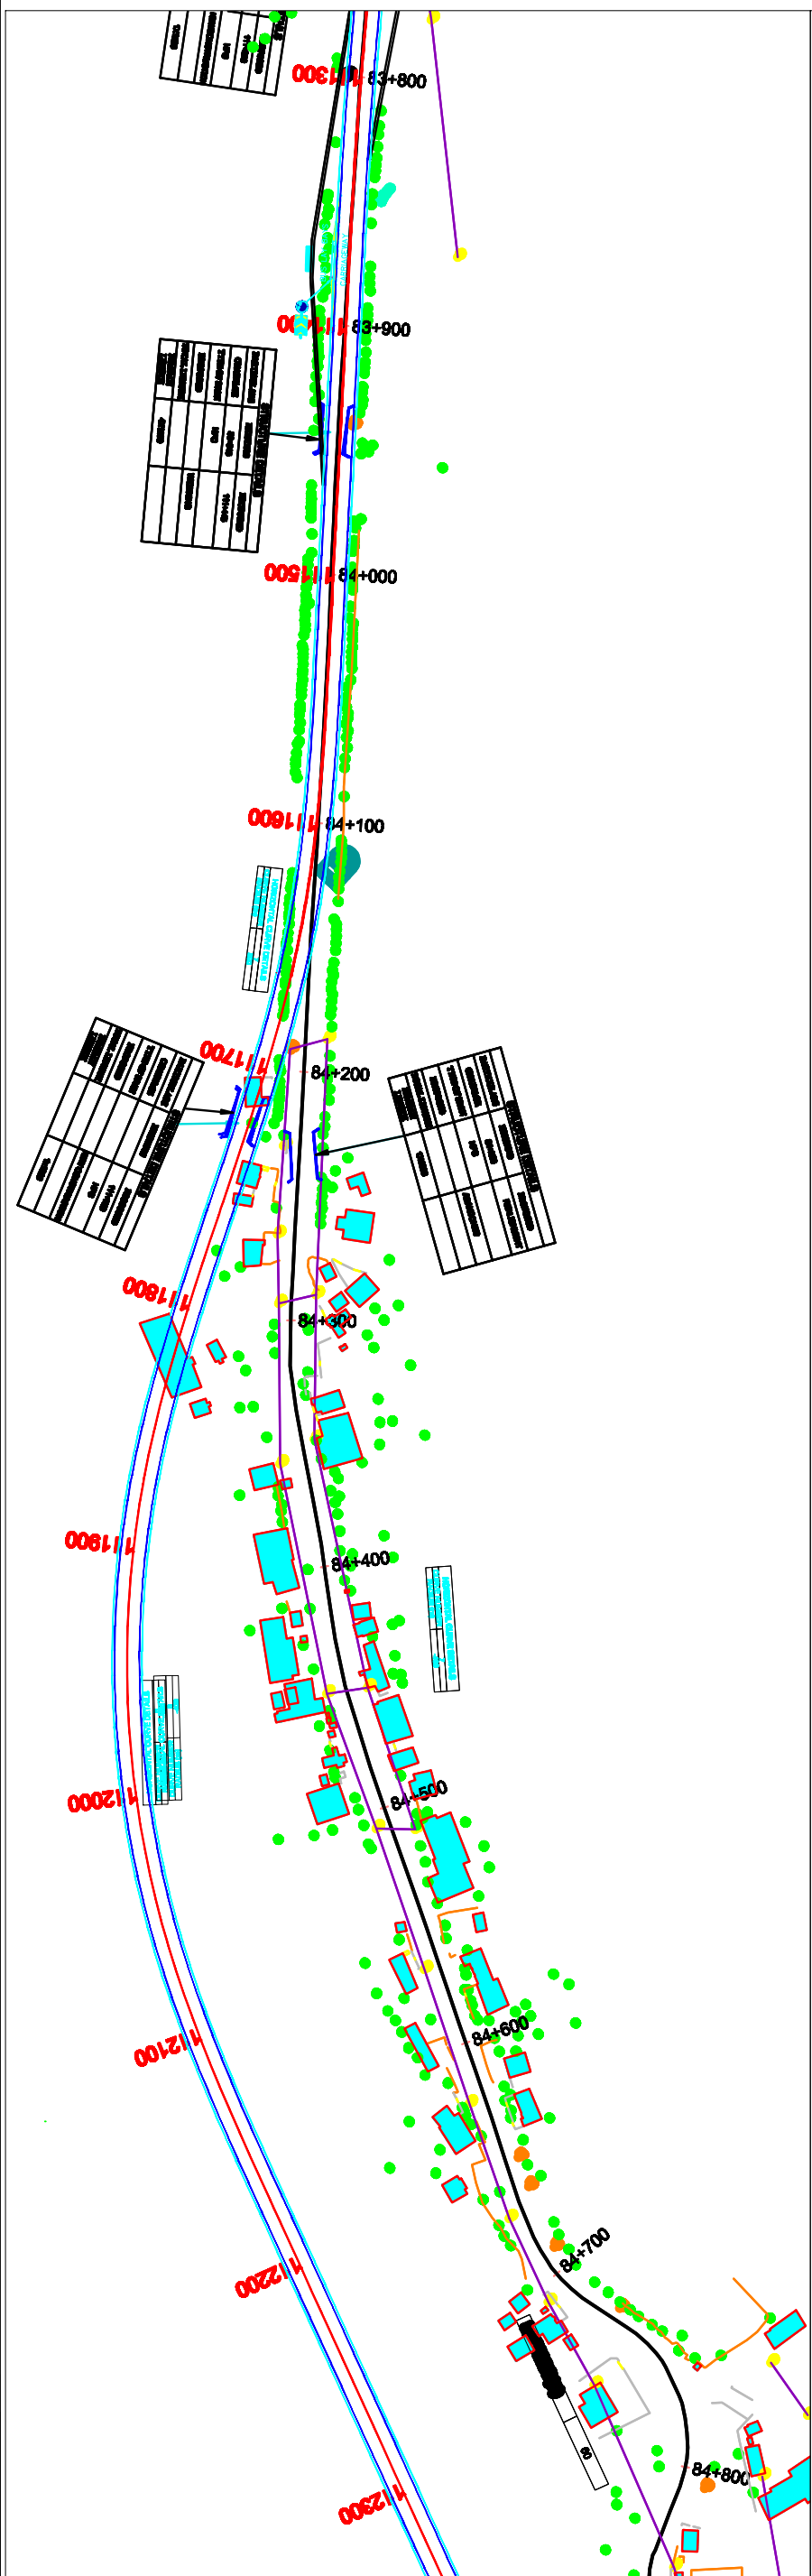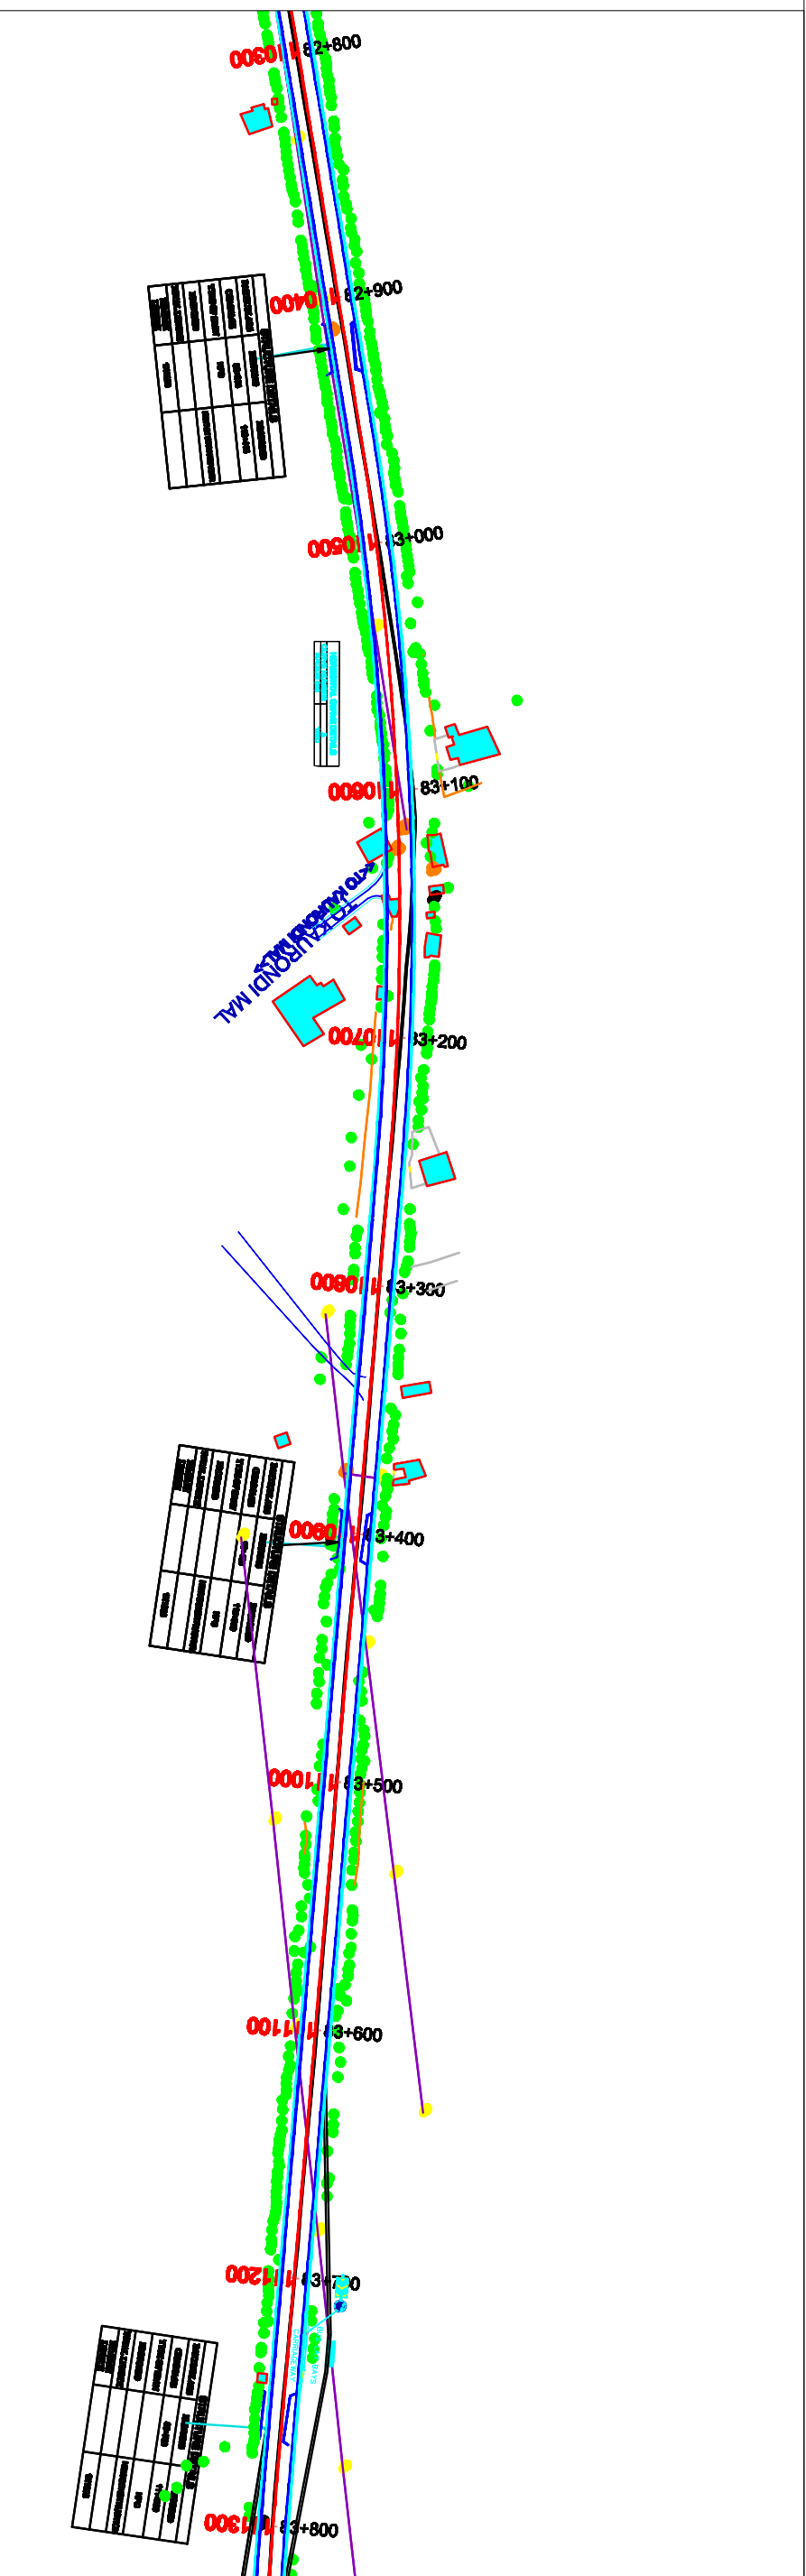

CONSULTANT :-  L.N. MALVIYA INFRA PROJECTS PVT. LTD. Regional Office :- T-10 3rd Floor city center zone 1, M.P Nagar Bhopal 462011 Ph. 0755 - 4286421, Fax : 0755 - 4286421, E-mail:- lnm_infra@rediffmail.com	SCALE HORIZONTAL 1:2	PROJECT TITLE :- Madhya Pradesh Road Development Corporation Limited Corporate Office: 45/A, Arera Hills, Bhopal, Madhya Pradesh 462011 Phone: 0755 276 5285	ALIGNMENT PLAN DRAWING NO. LNMIPPL/MRPDC 58 FROM CH.- 110+000 TO 112+000 KM
DRG. NO. :- MPRDC	DESIGNED BY.	APPROVED BY.	Consultancy Services for preparation of Detailed Project Report of newly declared National Highways in the States of Madhya Pradesh for up gradation to Two/Four lane with paved shoulder configuration under Package-IV JABALPUR-KUNDAM-SHAPURA-DINDORI ROAD NH-45 Ext.

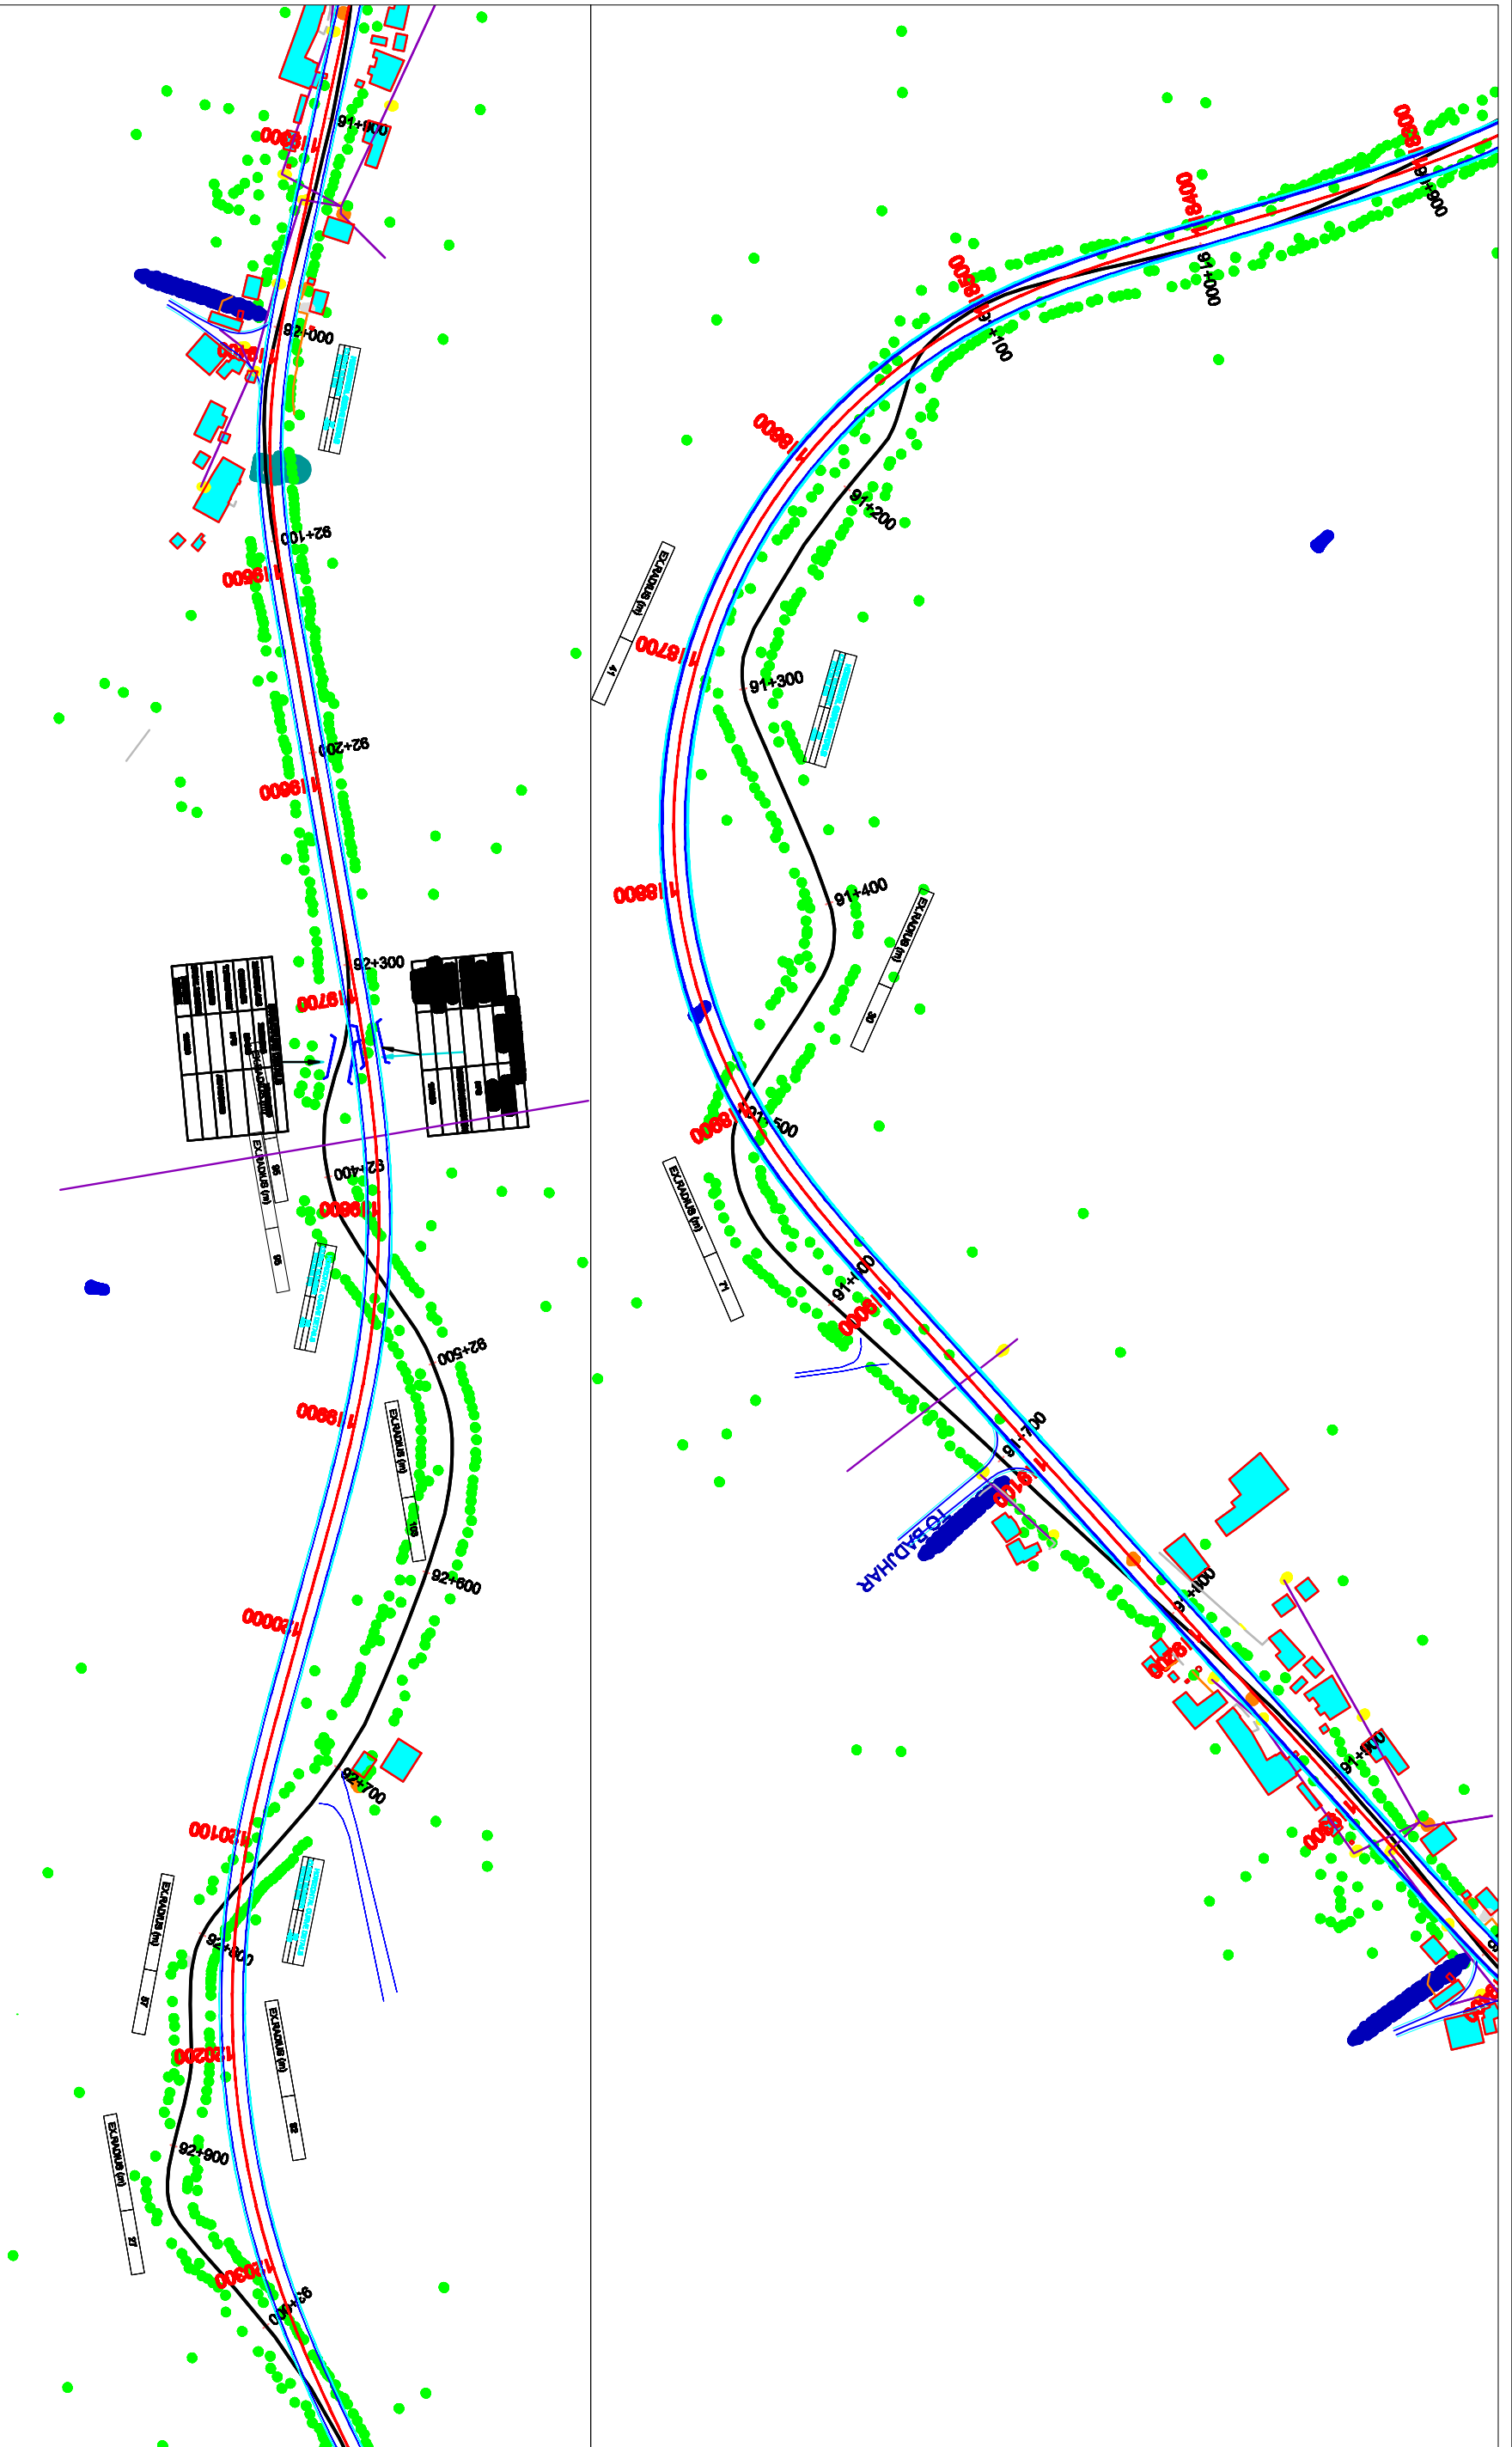

CONSULTANT :-		SCALE		PROJECT TITLE :-		ALIGNMENT PLAN	
 L.N. MALVIYA INFRA PROJECTS PVT. LTD. Regional Office :- T-10 3rd Floor city center zone 1, M.P Nager Bhopal 462011 Ph. 0755 - 4286421, Fax : 0755 - 4286421, E-mail:- lnj_infra@rediffmail.com		HORIZONTAL 1:2		Madhya Pradesh Road Development Corporation Limited Corporate Office: 45A, Arera Hills, Bhopal, Madhya Pradesh 462011 Phone: 0755 2765585		Consultancy Services for preparation of Detailed Project Report of newly declared National Highways in the States of Madhya Pradesh for up gradation to Two/Four lane with paved shoulder configuration under Package-IV JABALPUR-KUNDAM-SHAHPURA-DINDORI ROAD NH-45 Ext.	
 DRG. NO. :		 DESIGNED BY.		 APPROVED BY.		DRAWING NO. LNMPPL/MPRDC 80	
						FROM CH.- 118+000 TO 120+000 KM	

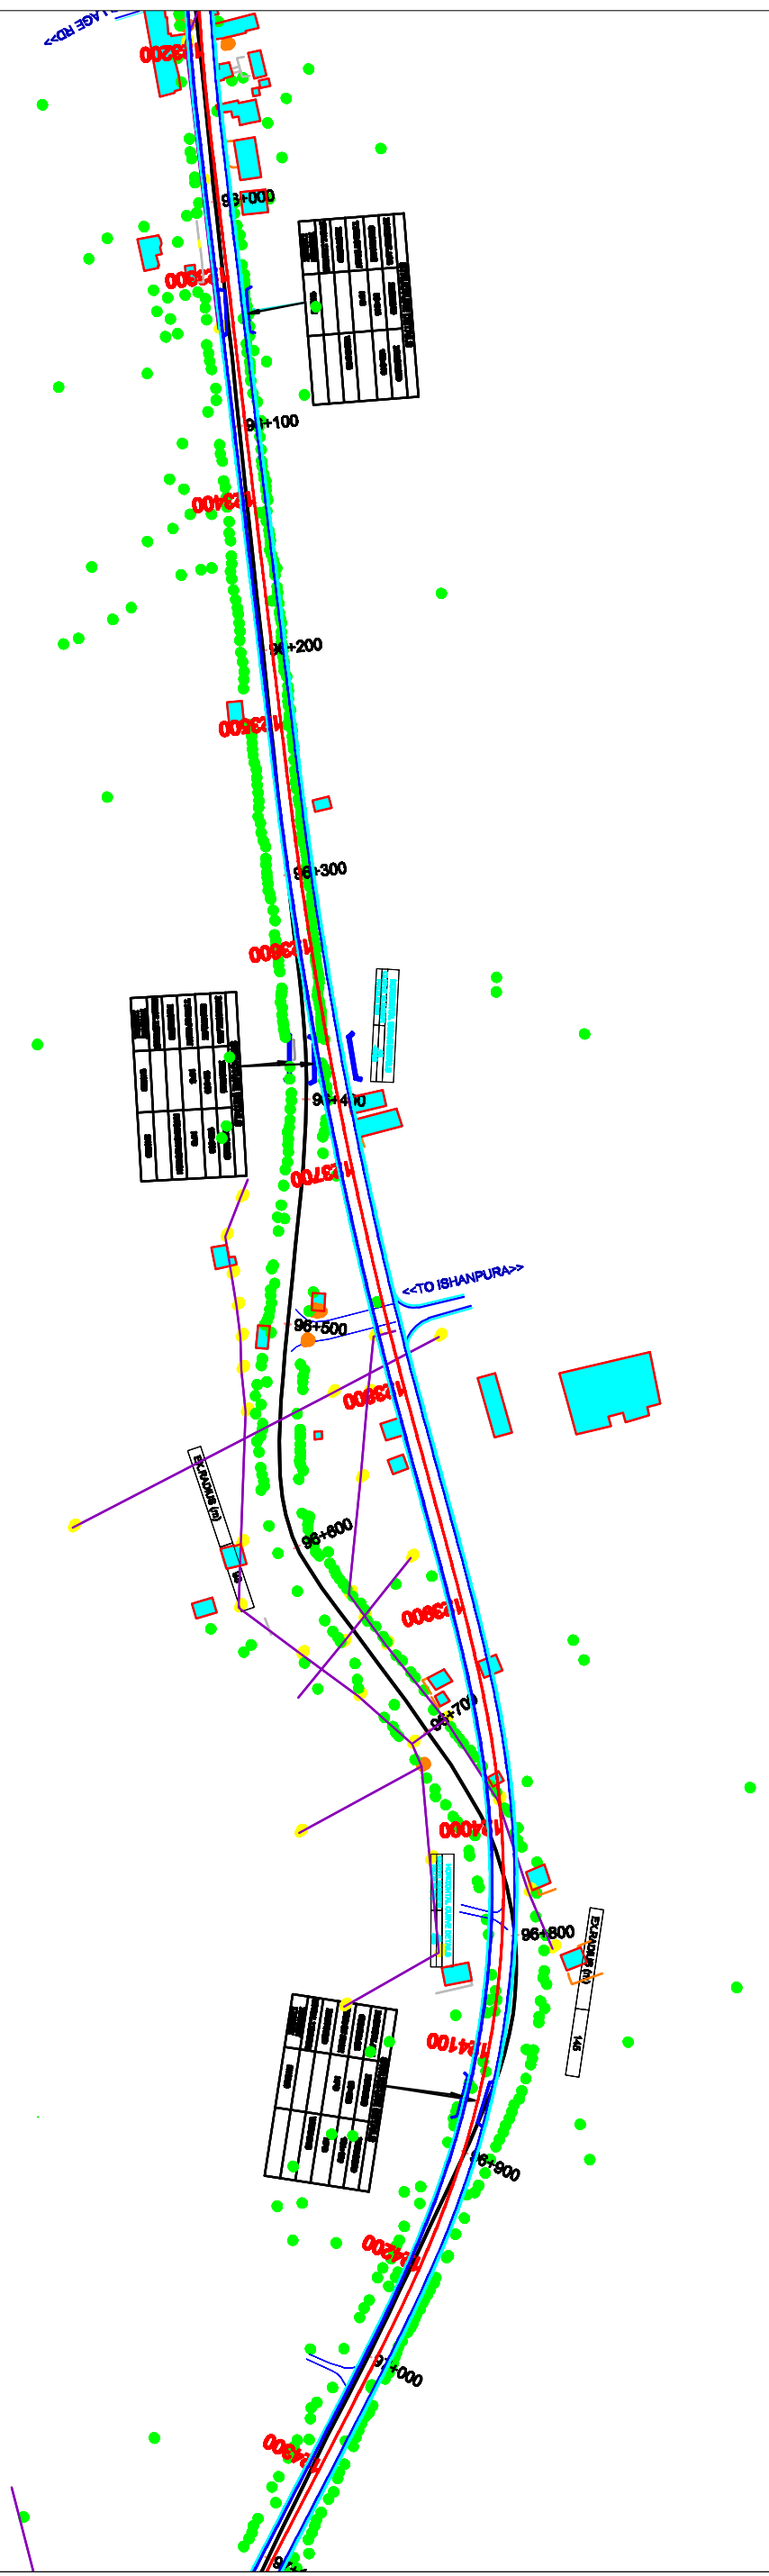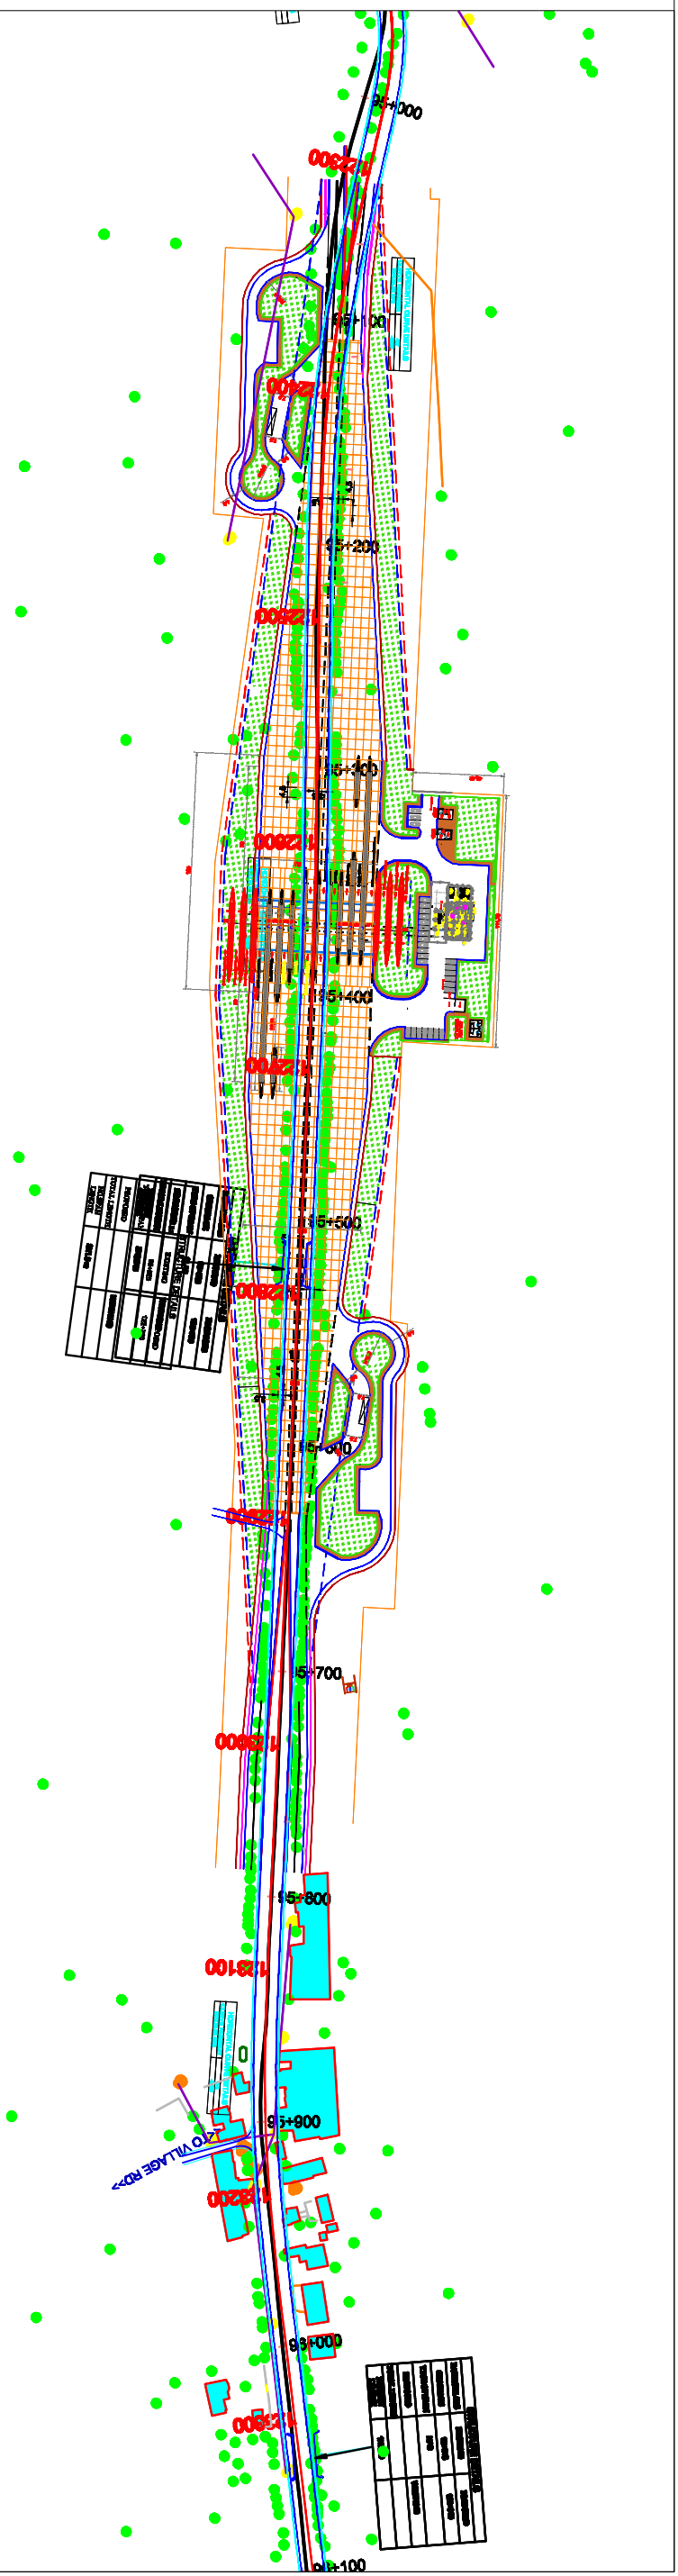



CONSULTANT :-

L.N. MALVIYA INFRA PROJECTS PVT. LTD.
Regional Office :- T-10 3rd Floor city center zone 1, M.P Nagar
Bhopal 462011
Ph. 0755 - 4286421,
Fax : 0755 - 4286421,
E-mail:- lni_projects@rediffmail.com

SCALE

HORIZONTAL
1:2

DRG. NO. :-

DESIGNED BY.

APPROVED BY.

PROJECT TITLE :-

Madhya Pradesh Road Development Corporation Limited
Corporate Office: 45A, Arera Hills,
Bhopal, Madhya Pradesh 462011
Phone: 0755 2765585

Consultancy Services for preparation of Detailed Project Report of
newly declared National Highways in the States of Madhya
Pradesh for up gradation to Two/Four lane with paved shoulder
configuration under Package-IV
JABALPUR-KUNDAM-SHAHPURA-DINDORI ROAD
NH-45 Ext.

ALIGNMENT PLAN

DRAWING NO. LNMPPL/MRPDC 82

FROM CH.- 122+000 TO 124+000 KM