


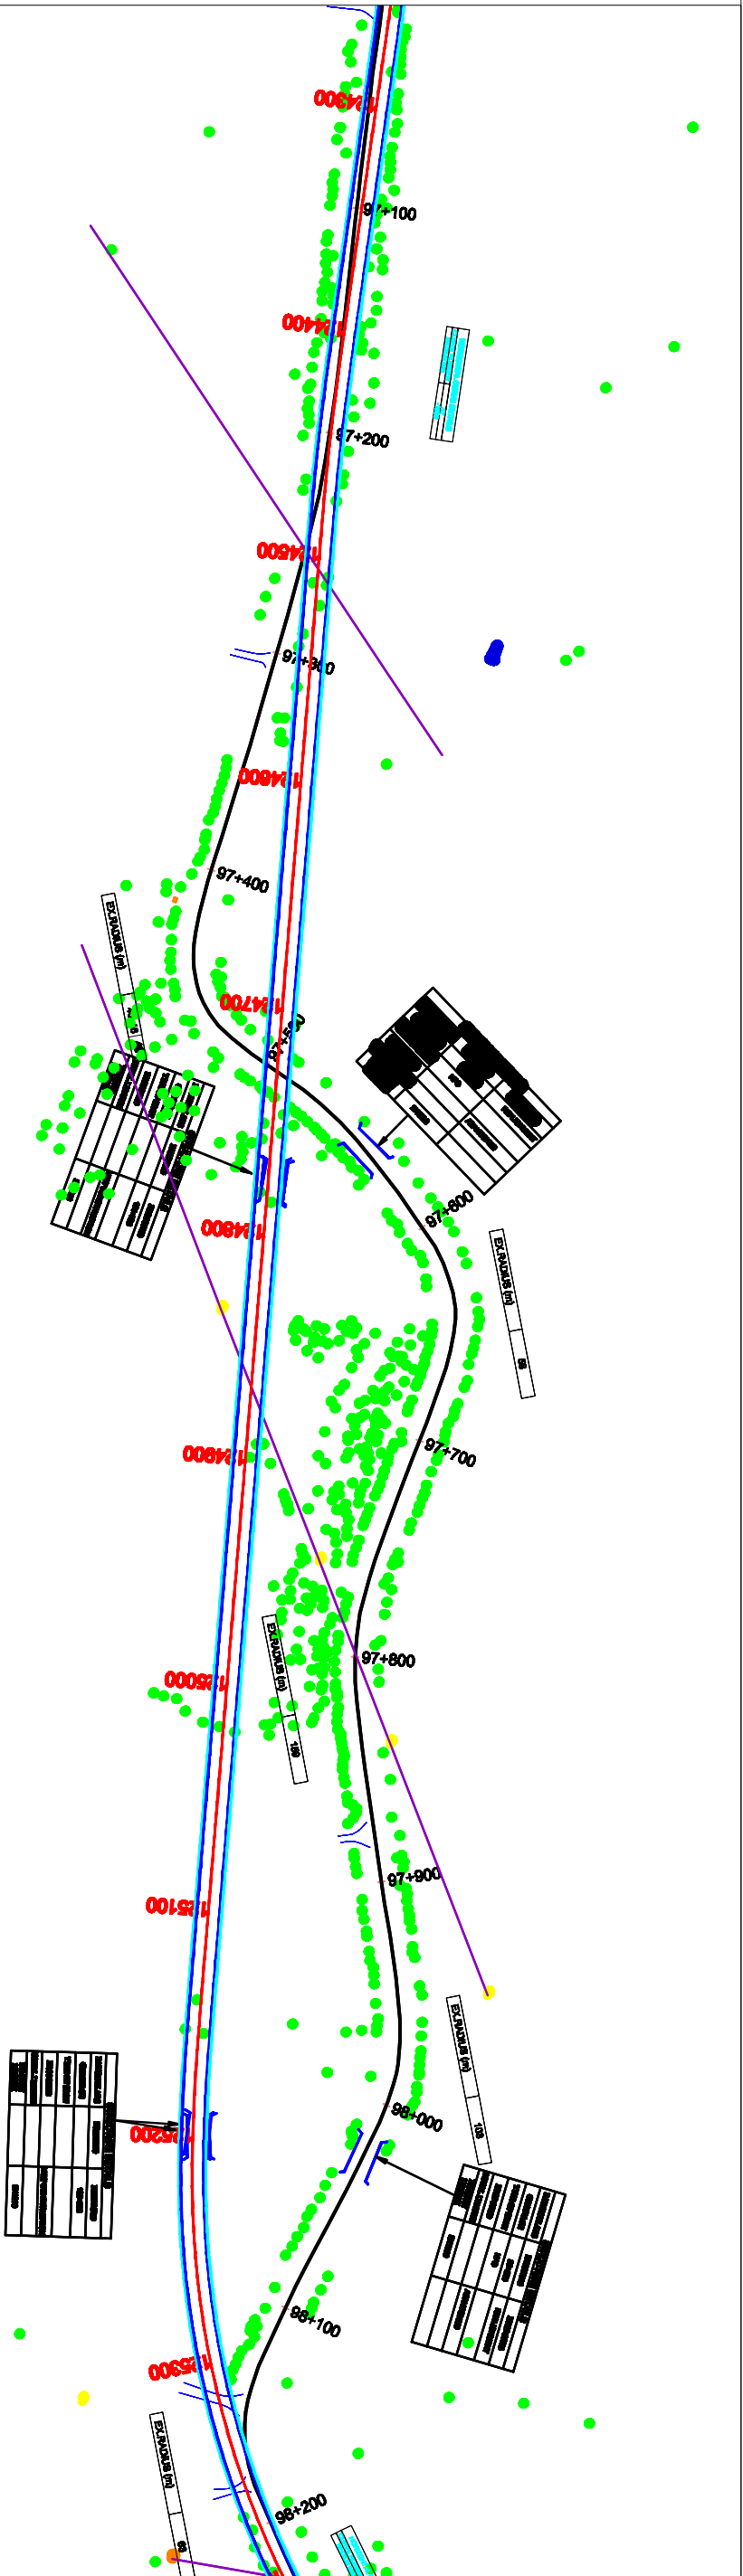



L.N. MALVIYA INFRA PROJECTS PVT. LTD.
Regional Office :- T-10 3rd Floor city center zone 1, M.P Nagar
Bhopal 462011
Ph. 0785 - 4286421,
Fax : 0785 - 4286421,
E-mail:- lnm_infra@rediffmail.com

CONSULTANT :-

SCALE

HORIZONTAL
1:2



Madhya Pradesh Road Development Corporation Limited
Corporate Office: 45A, Arera Hills,
Bhopal, Madhya Pradesh 462011
Phone: 0785 2765585

DRG. NO. :

DESIGNED BY.

APPROVED BY.



PROJECT TITLE :-

Consultancy Services for preparation of Detailed Project Report of newly declared National Highways in the States of Madhya Pradesh for up gradation to Two/Four lane with paved shoulder configuration under Package-IV
JABALPUR-KUNDAM-SHAPURA-DINDORI ROAD
NH-45 Ext.

ALIGNMENT PLAN

DRAWING NO. LNMIP/LMRD/C 83

FROM CH.- 124+000 TO 126+000 KM

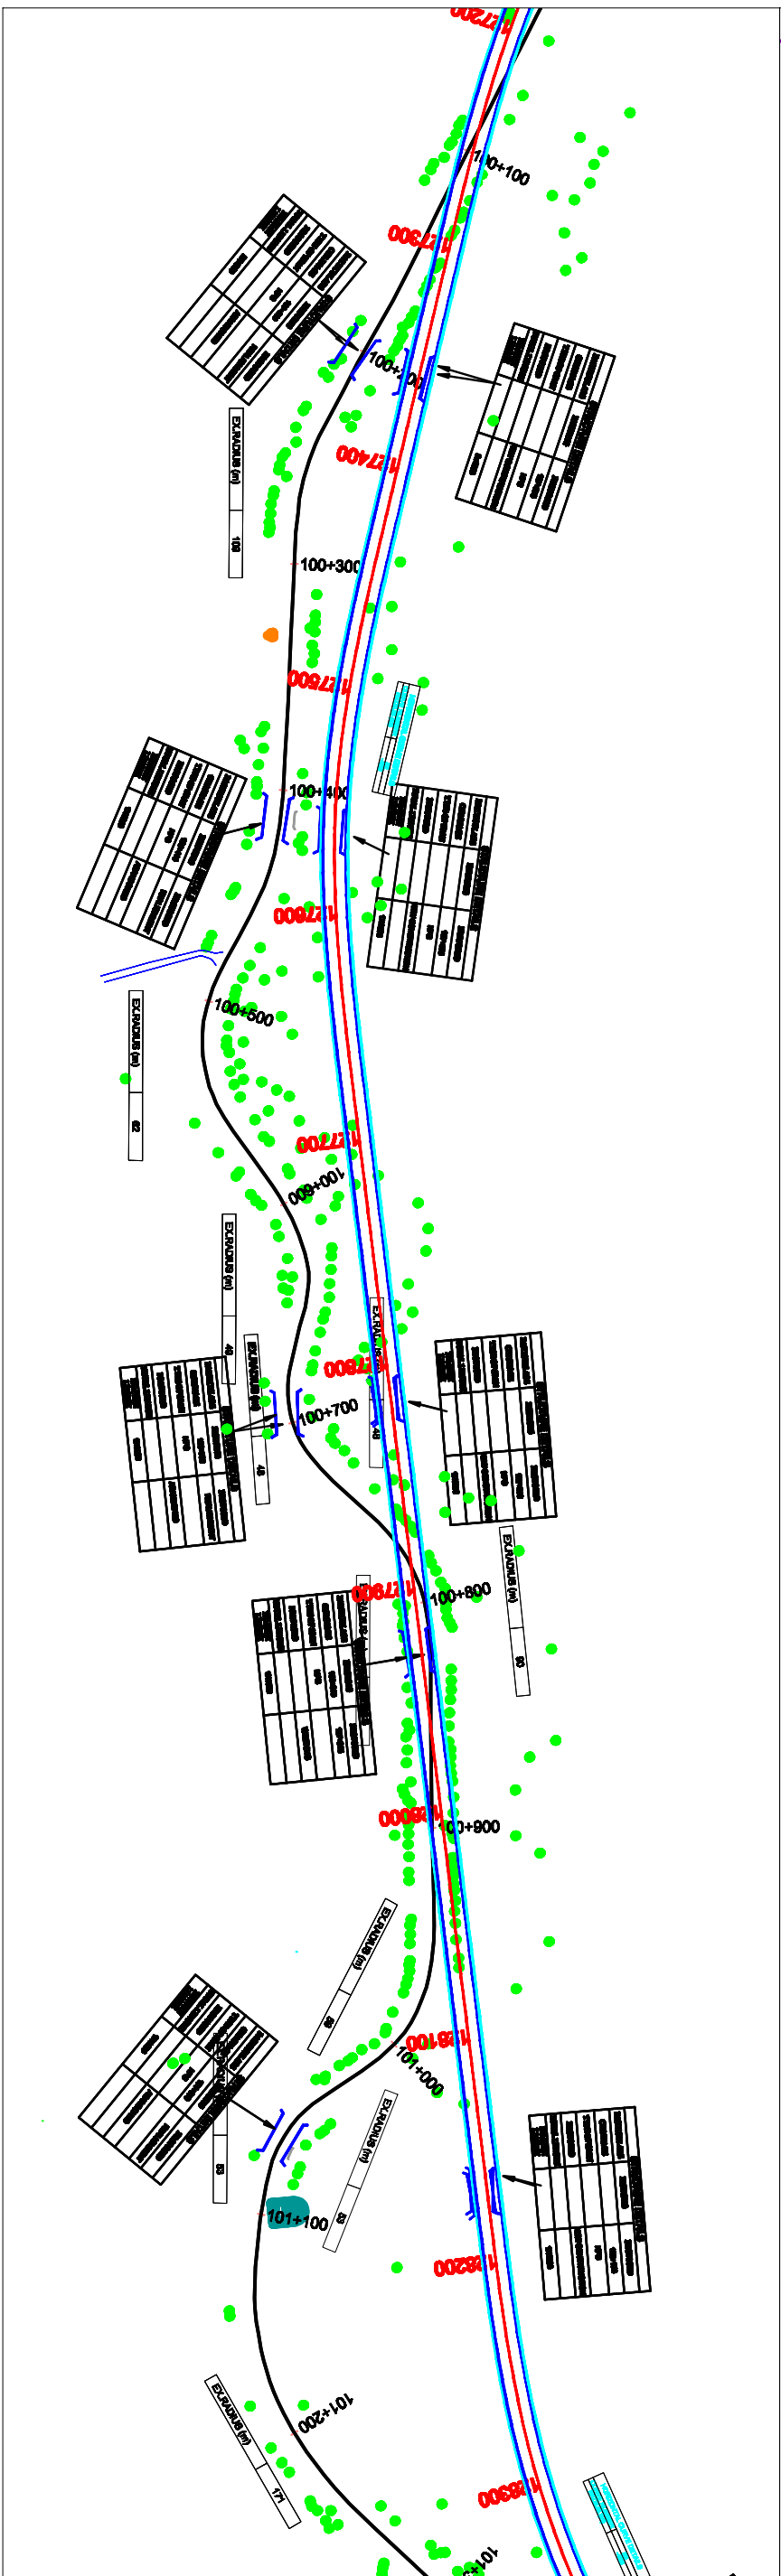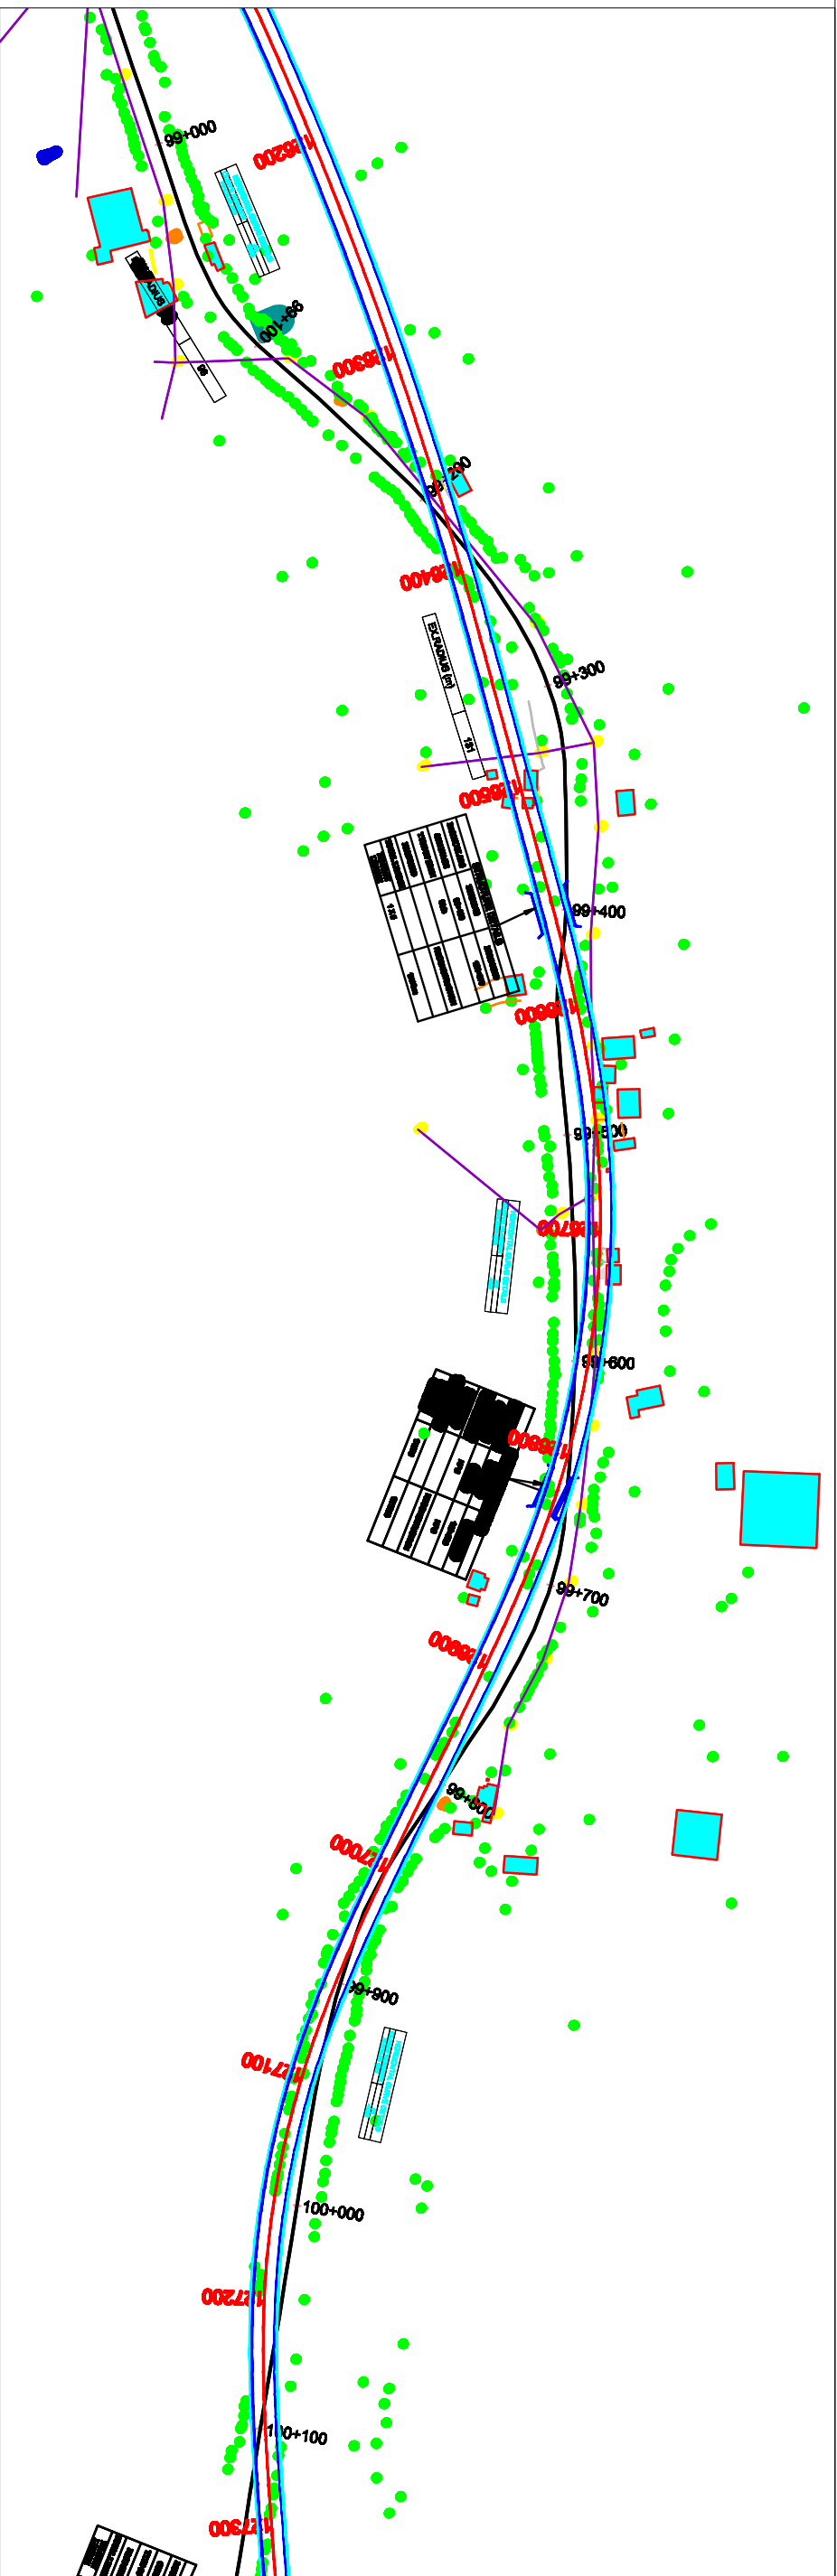



CONSULTANT :-

L.N. MALVIYA INFRA PROJECTS PVT. LTD.
Regional Office :- T-10 3rd Floor city center zone 1, M.P Nagar
Bhopal 462011
Ph. 0755 - 4286421,
Fax : 0755 - 4286421,
E-mail:- lnm_infra@rediffmail.com

SCALE

HORIZONTAL
1:2



DRG. NO. :

DESIGNED BY:

APPROVED BY:

PROJECT TITLE :-

Consultancy Services for preparation of Detailed Project Report of newly declared National Highways in the States of Madhya Pradesh for up gradation to Two/Four lane with paved shoulder configuration under Package-IV

ALIGNMENT PLAN



DRAWING NO. LNMIP/LMRDC 84

FROM CH.- 126+000 TO 128+000 KM



Madhya Pradesh Road Development Corporation Limited
Corporate Office: 45A, Arera Hills,
Bhopal, Madhya Pradesh 462011
Phone: 0755 2765285

NH-45 Ext.



JABALPUR-KUNDAM-SHAPURA-DINDORI ROAD

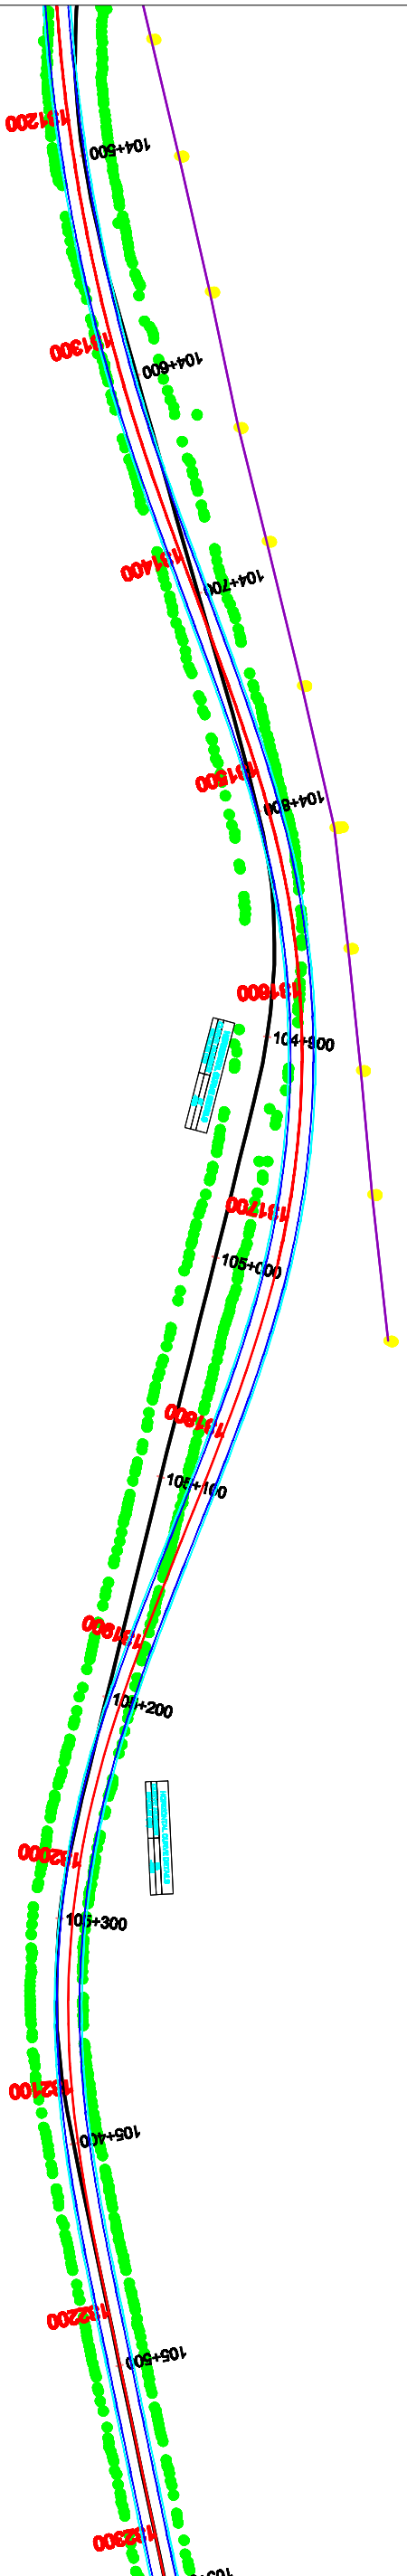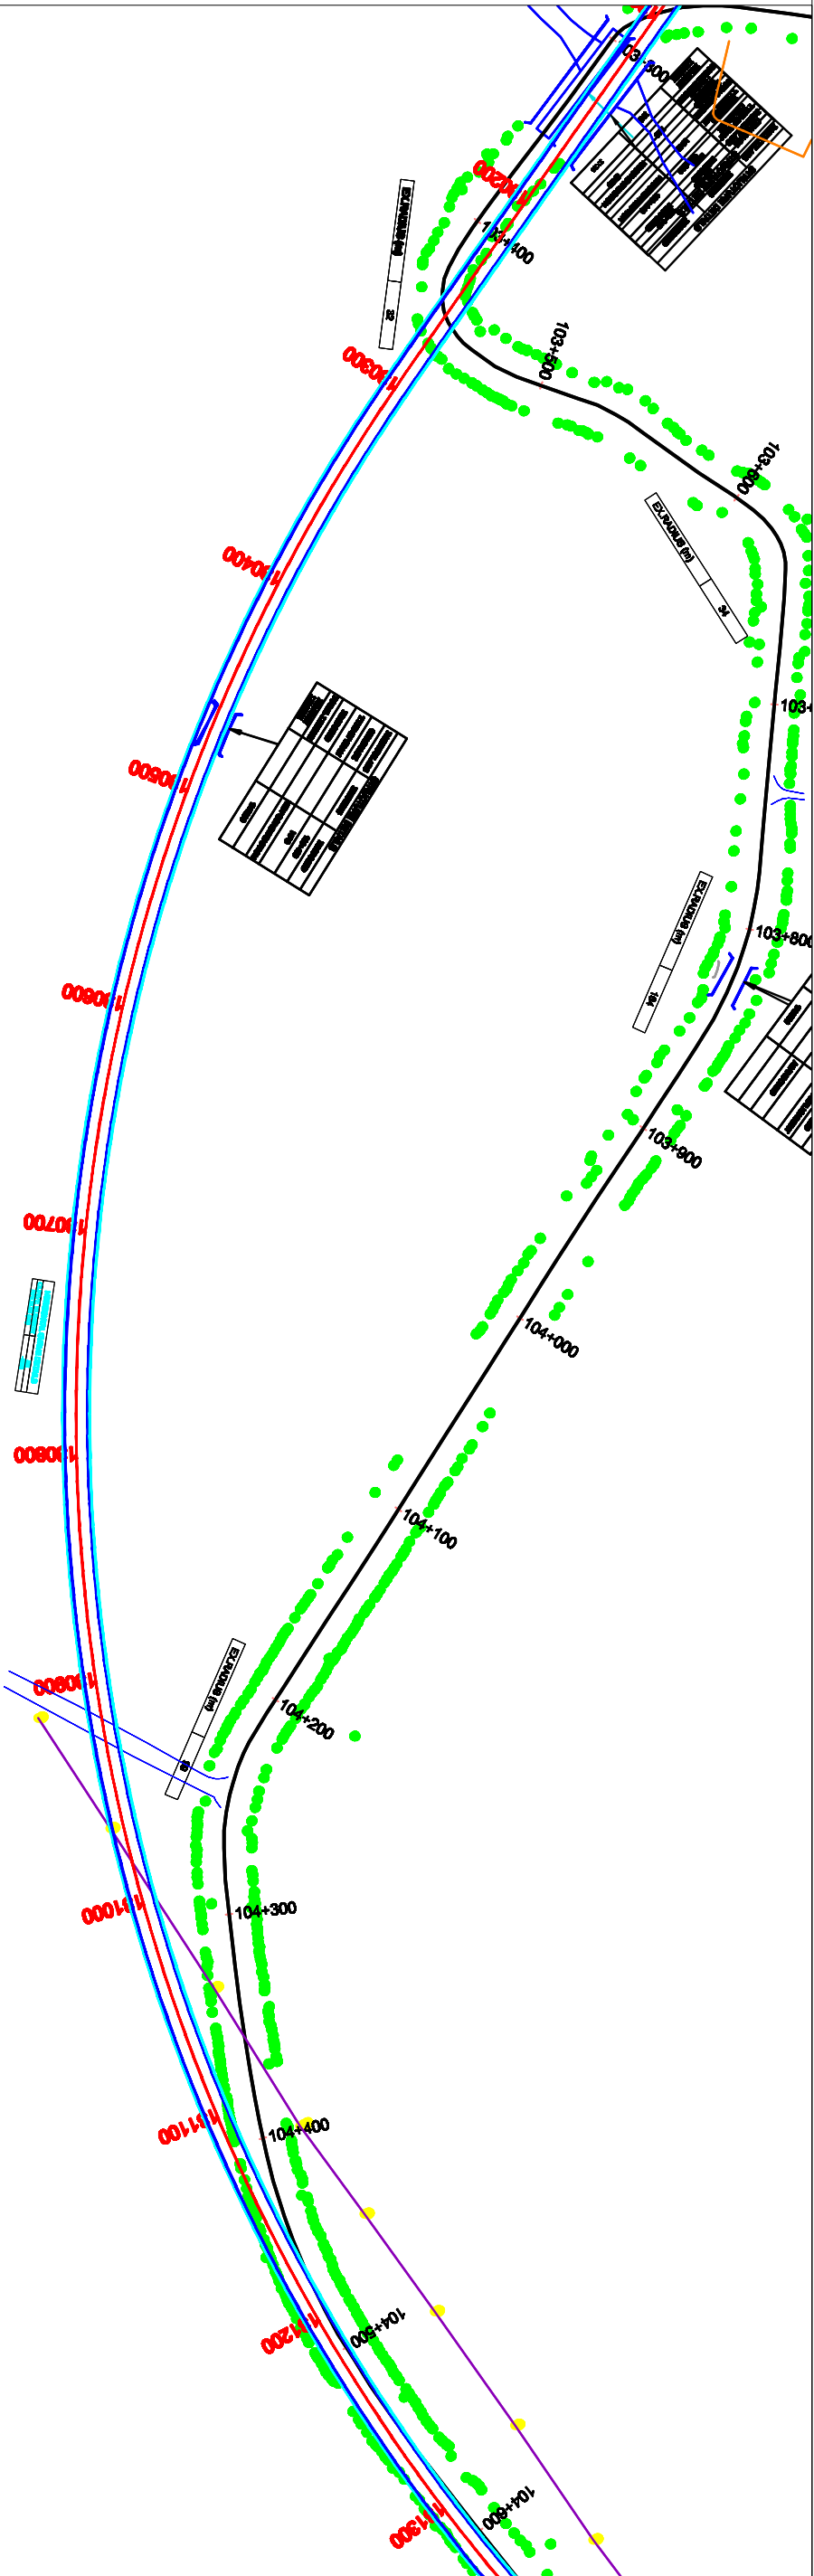

CONSULTANT :-		SCALE		PROJECT TITLE :-		ALIGNMENT PLAN	
 L.N. MALVIYA INFRA PROJECTS PVT. LTD. Regional Office :- T-10 3rd Floor city center zone 1, M.P Nager Bhopal 462011 Ph. 0755 - 4286421, Fax : 0755 - 4286421, E-mail:- lni_infra@rediffmail.com		HORIZONTAL 1:2		Madhya Pradesh Road Development Corporation Limited Corporate Office: 45/A, Arera Hills, Bhopal, Madhya Pradesh 462011 Phone: 0755 2765585		Consultancy Services for preparation of Detailed Project Report of newly declared National Highways in the States of Madhya Pradesh for up gradation to Two/Four lane with paved shoulder configuration under Packed-I/V JABALPUR-KUNDAM-SHAHPURA-DINDORI ROAD NH-45 Ext.	
 DRG. NO. :		 DESIGNED BY.		 APPROVED BY.		DRAWING NO. LNMIPPL/MPRDC 88	
						FROM CH.- 130+000 TO 132+000 KM	

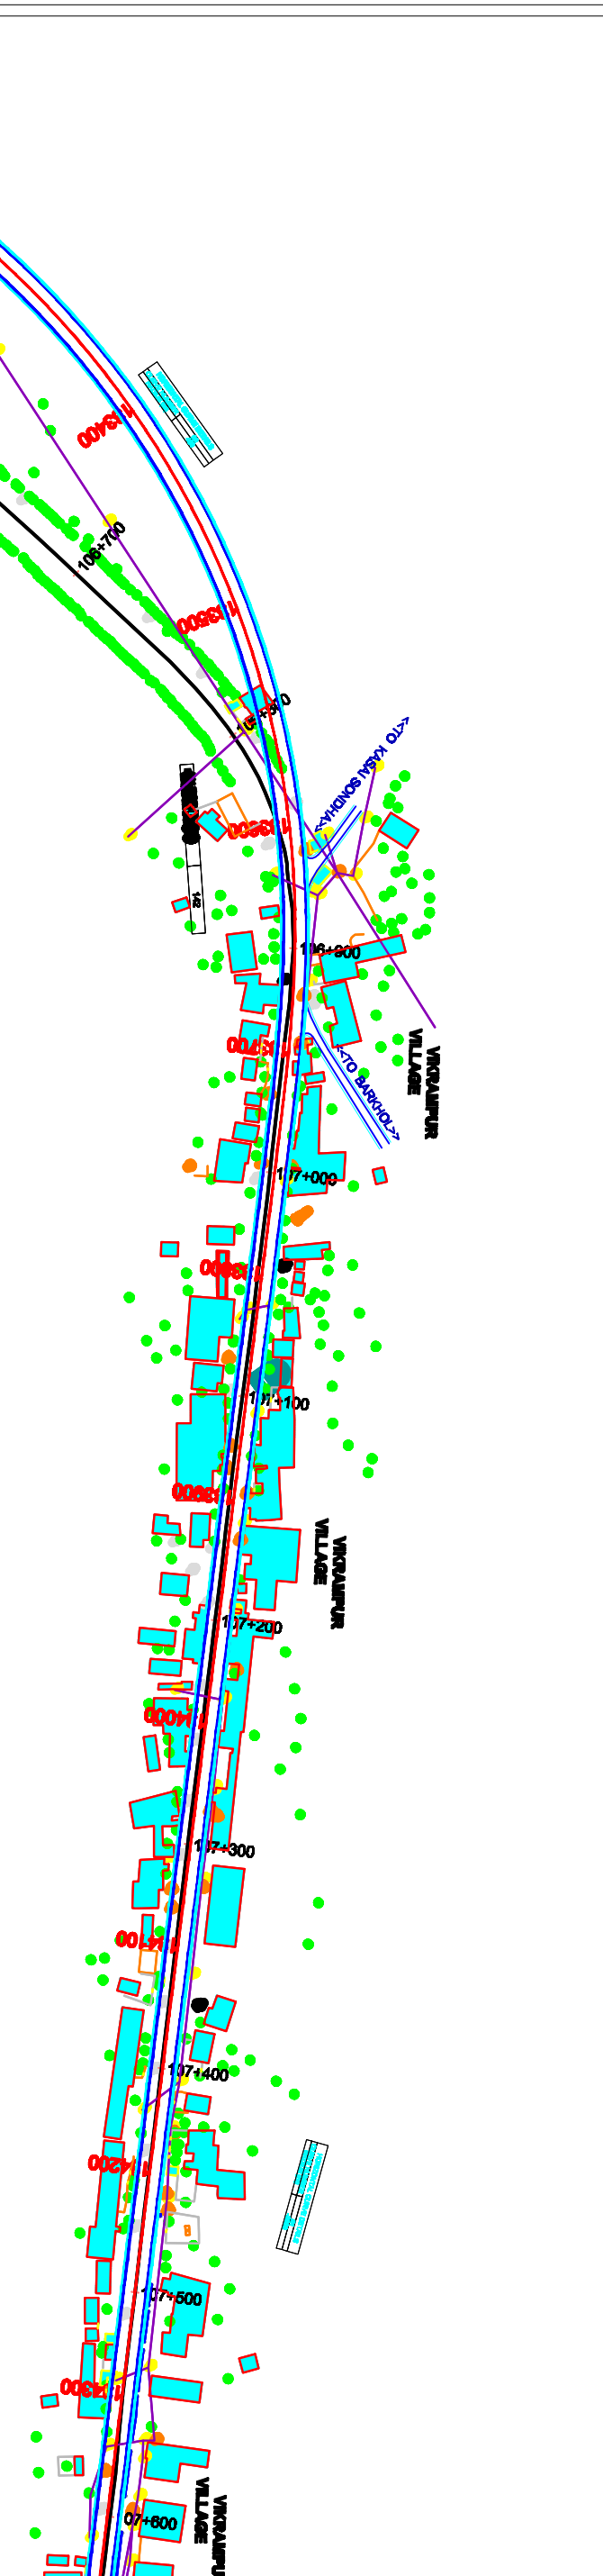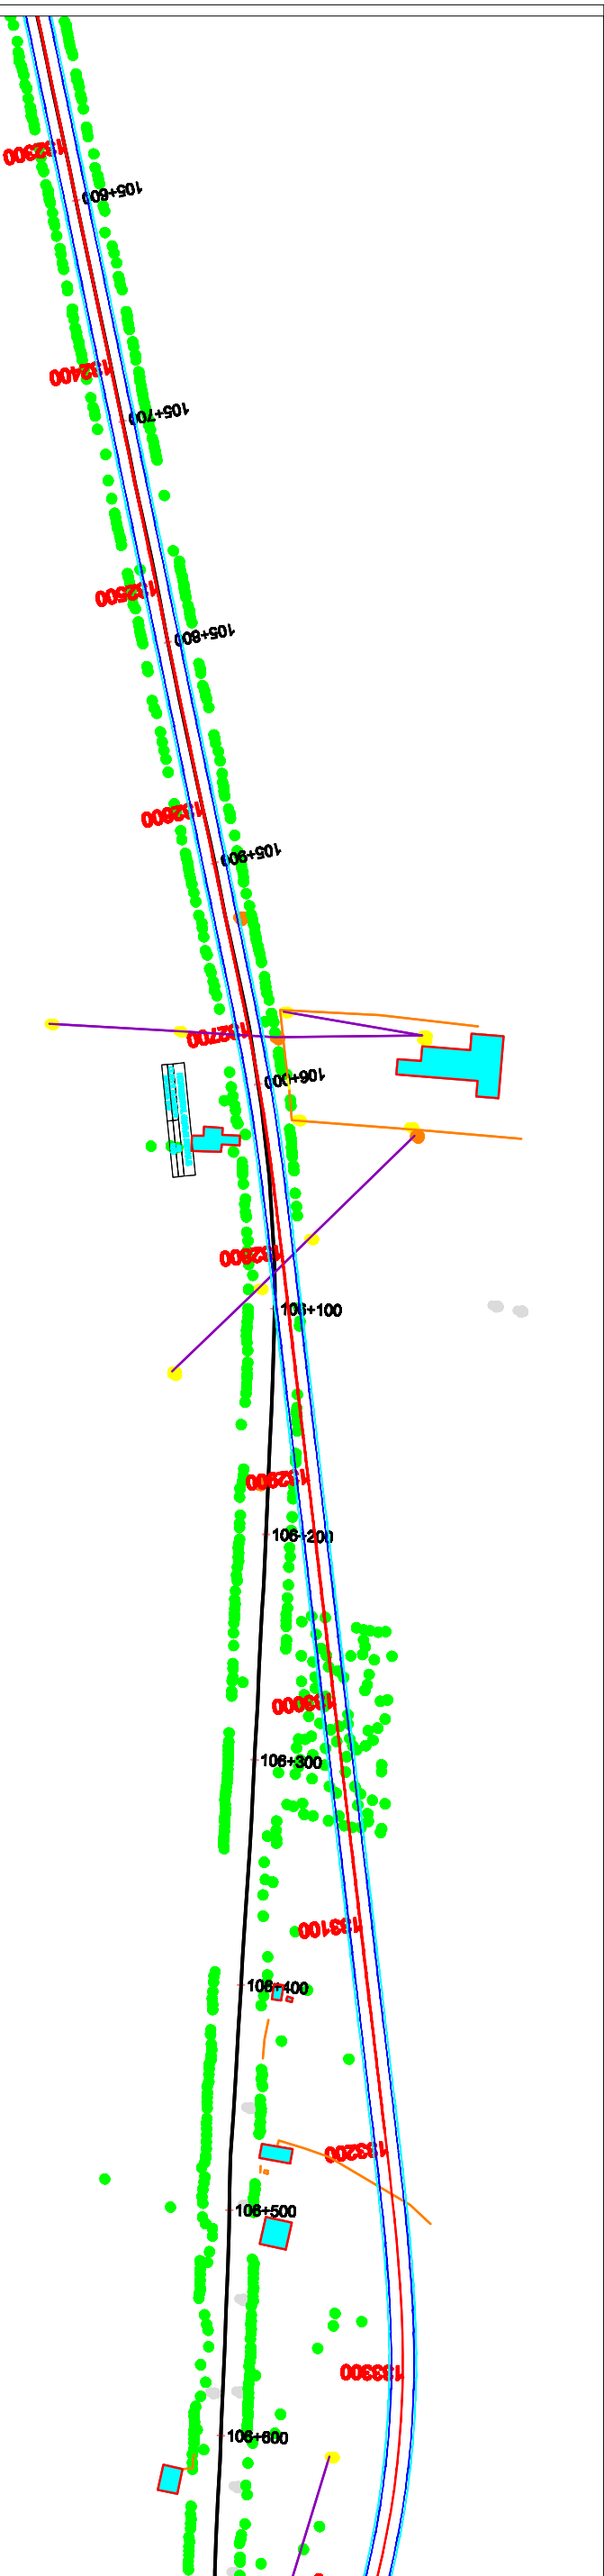

CONSULTANT :-		SCALE		PROJECT TITLE :-		ALIGNMENT PLAN	
 L.N. MALVIYA INFRA PROJECTS PVT. LTD. Regional Office :- T-10 3rd Floor city center zone 1, M.P Nager Bhopal 462011 Ph. 0755 - 4286421, Fax : 0755 - 4286421, E-mail:- lnm_infra@rediffmail.com		HORIZONTAL 1:2		 Madhya Pradesh Road Development Corporation Limited Corporate Office: 45A, Arera Hills, Bhopal, Madhya Pradesh 462011 Phone: 0755 2765585		Consultancy Services for preparation of Detailed Project Report of newly declared National Highways in the States of Madhya Pradesh for up gradation to Two/Four lane with paved shoulder configuration under Packedged-IV JABALPUR-KUNDAM-SHAHPURA-DINDORI ROAD NH-45 Ext.	
DRG. NO. :		DESIGNED BY.		APPROVED BY.		DRAWING NO. LNMIP/LMRPD 87	
						FROM CH.- 132+000 TO 134+000 KM	

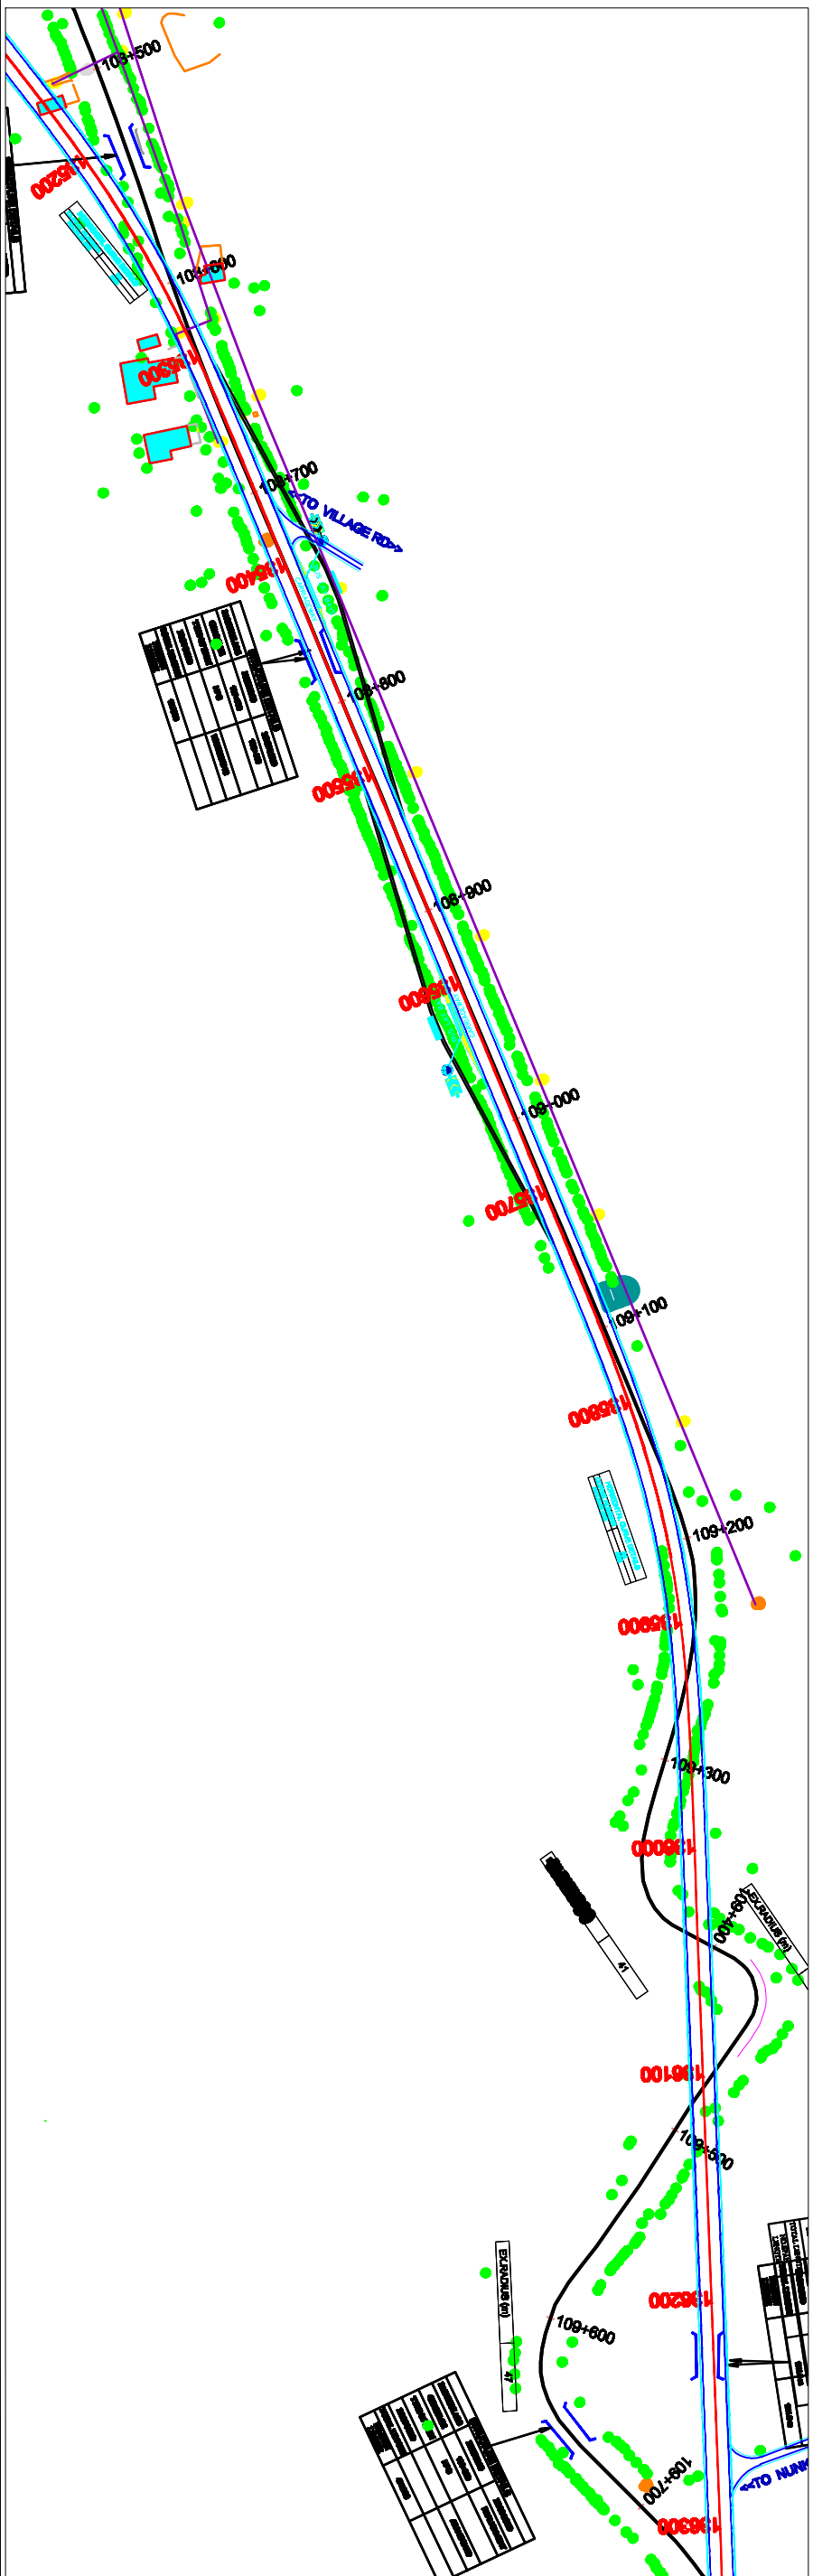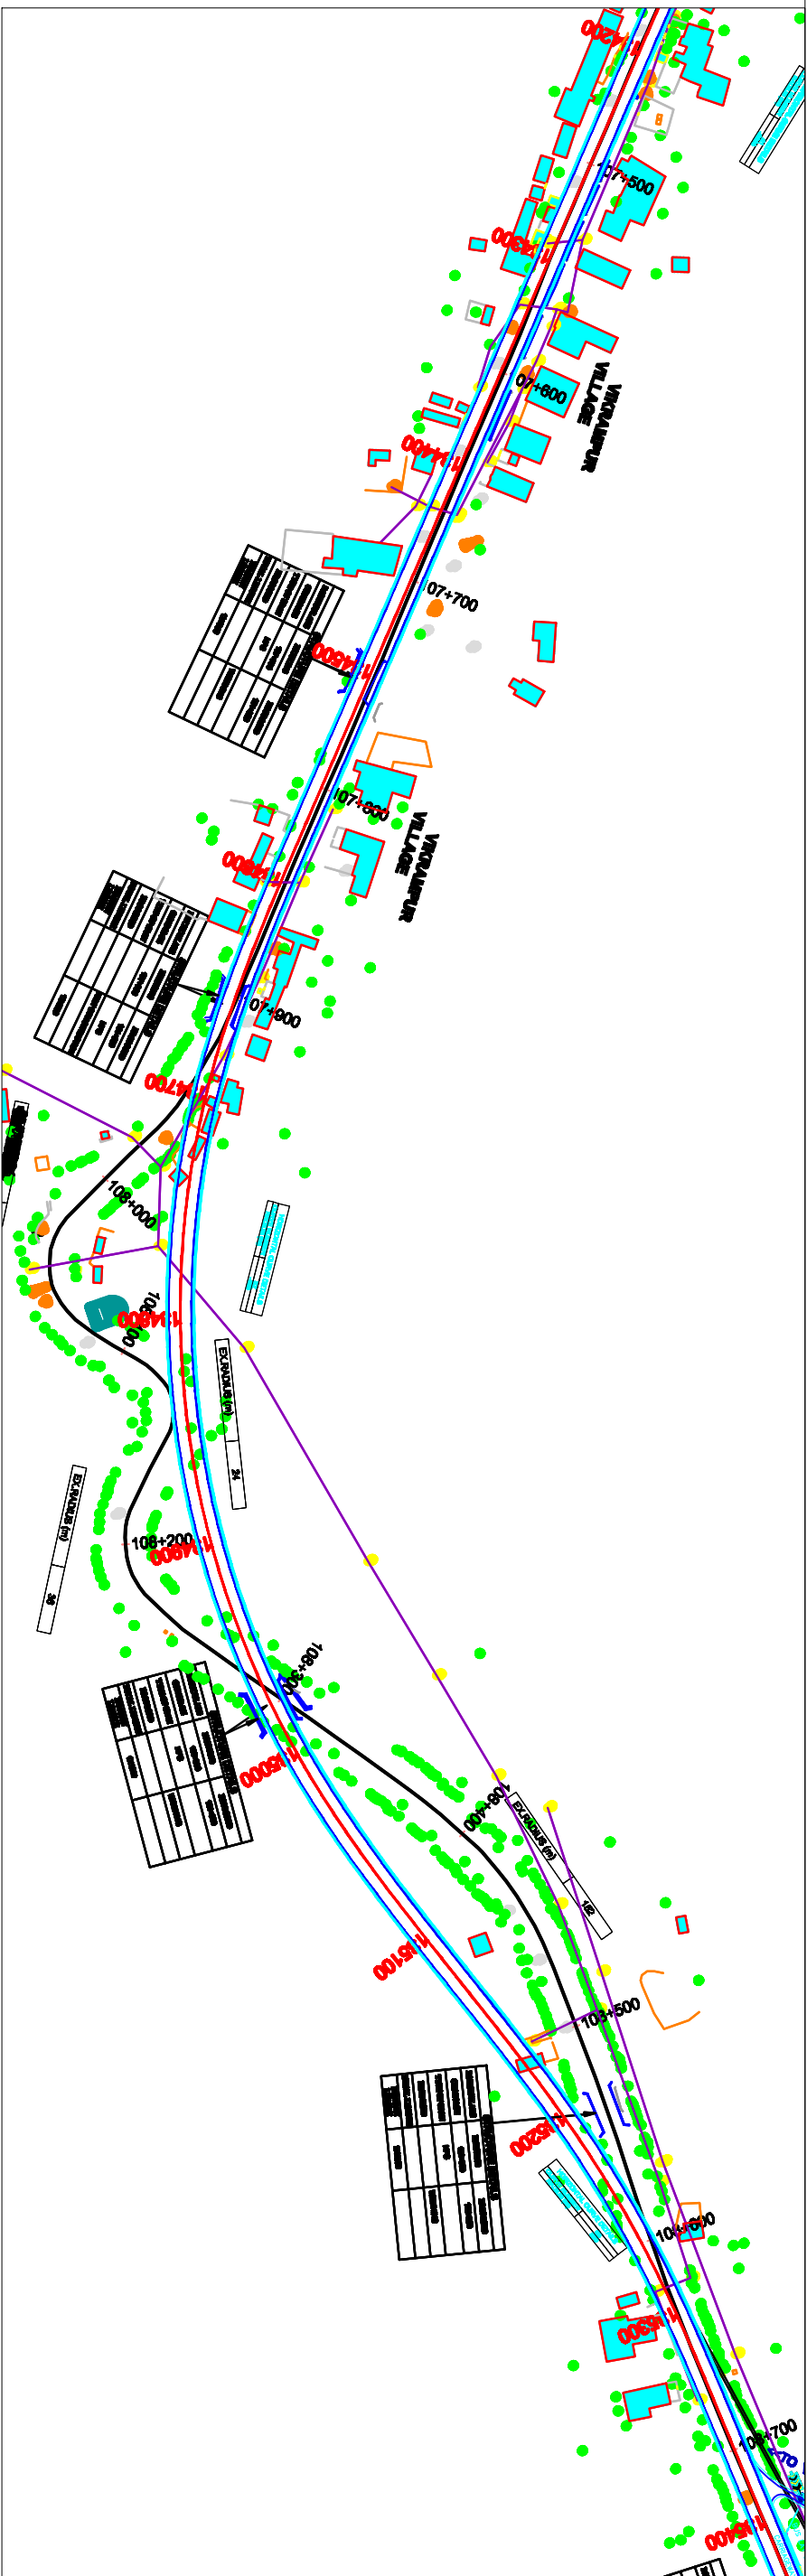

CONSULTANT :-

L.N. MALVIYA INFRA PROJECTS PVT. LTD.
Regional Office :- T-10 3rd Floor city center zone 1, M.P Nagar
Bhopal 462011
Ph. 0755 - 4286421,
Fax : 0755 - 4286421,
E-mail:- lnm_infra@rediffmail.com

SCALE

HORIZONTAL
1:2

Madhya Pradesh Road Development Corporation Limited
Corporate Office: 45A, Arera Hills,
Bhopal, Madhya Pradesh 462011
Phone: 0755 2765285

DRG. NO. :-

DESIGNED BY.

APPROVED BY.



PROJECT TITLE :-

Consultancy Services for preparation of Detailed Project Report of newly declared National Highways in the States of Madhya Pradesh for up gradation to Two/Four lane with paved shoulder configuration under Package-IV



ALIGNMENT PLAN

DRAWING NO. LNMIP/LMPPDC 88



FROM CH - 134+000 TO 136+000 KM

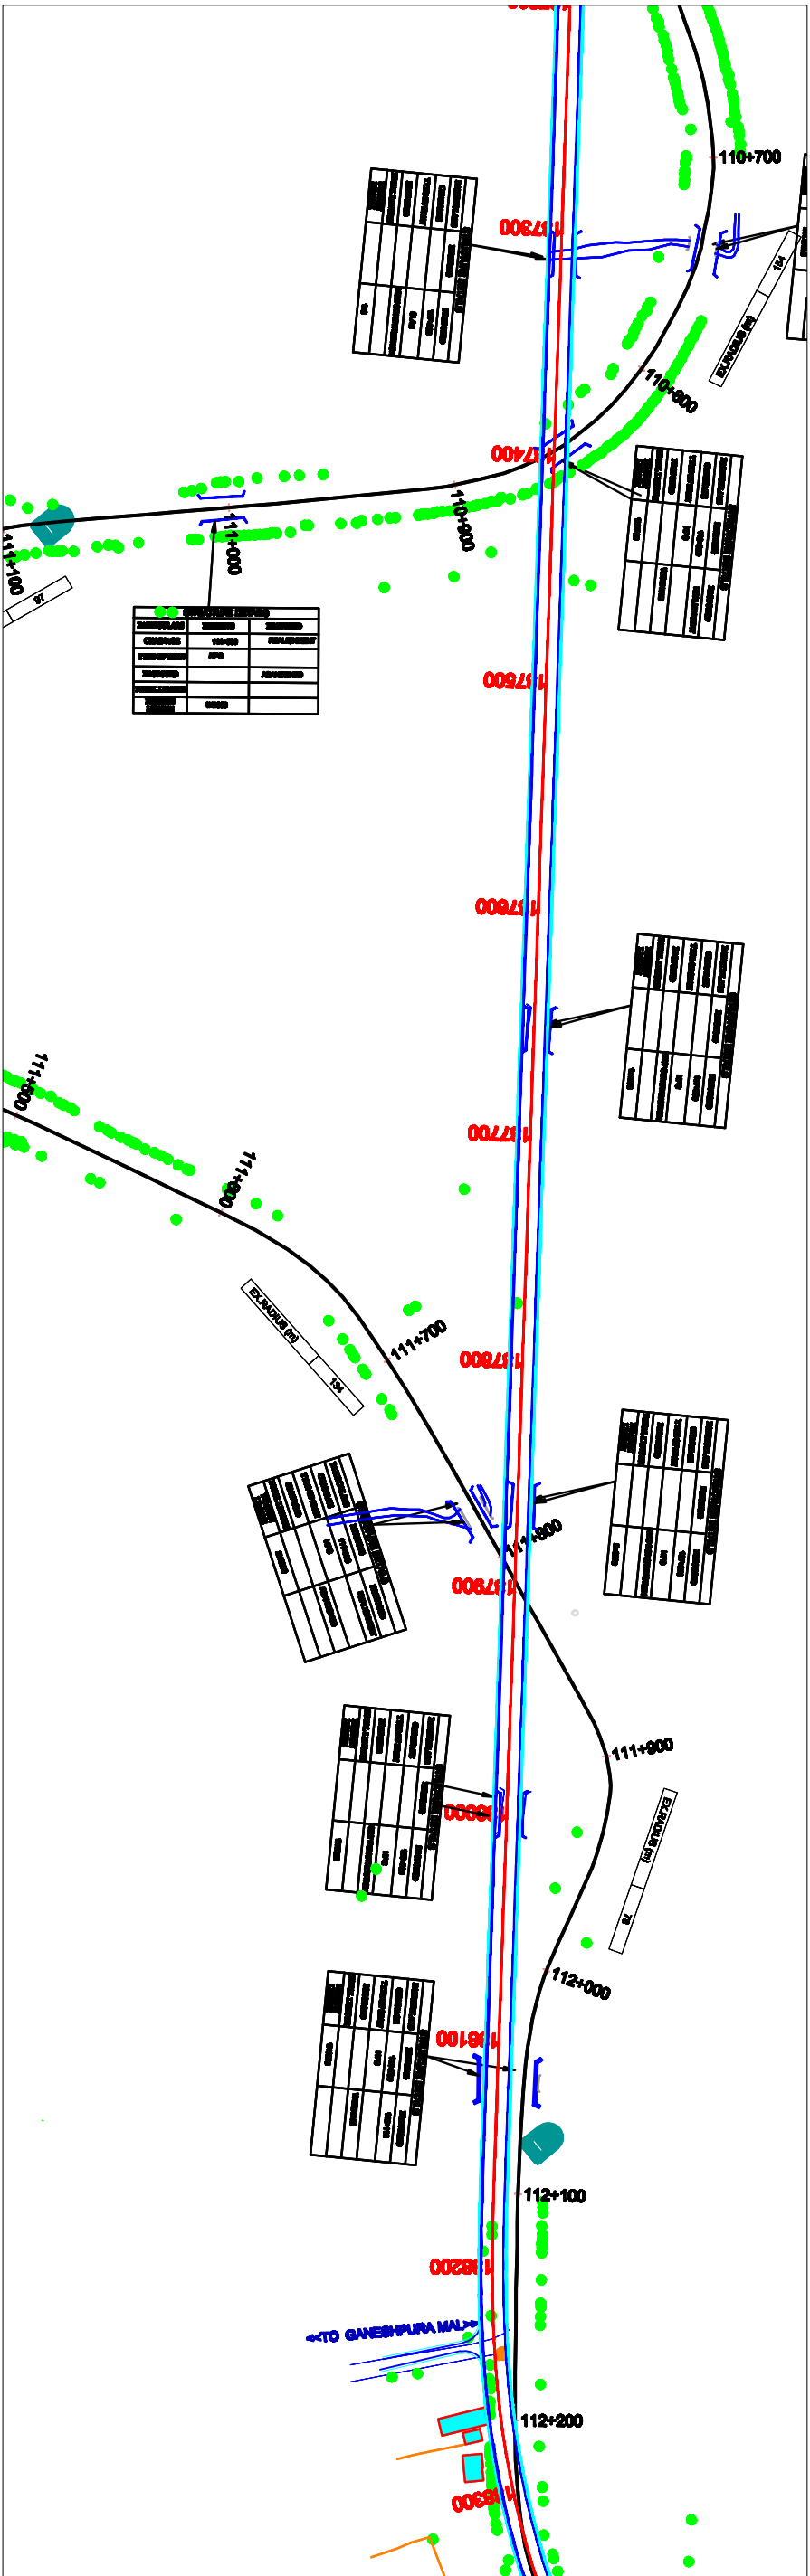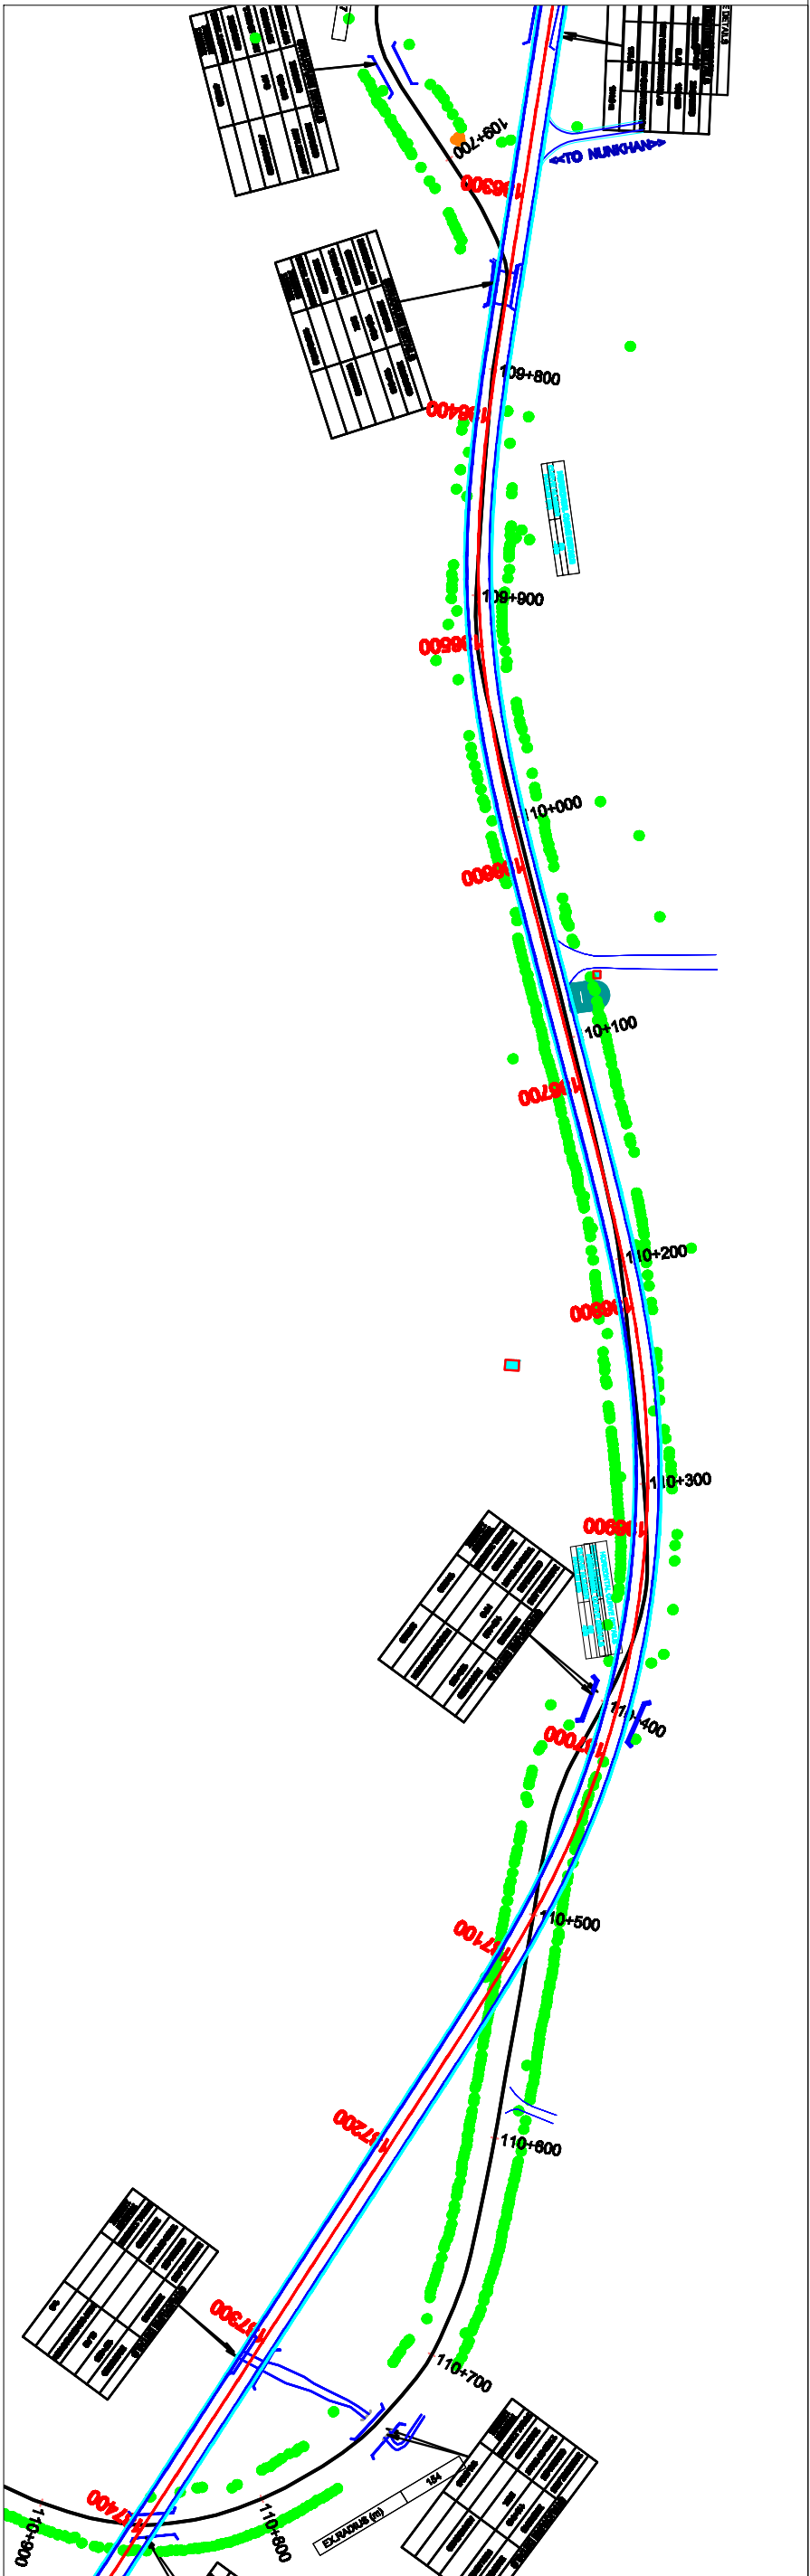



CONSULTANT :-  L.N. MALVIYA INFRA PROJECTS PVT. LTD. Regional Office :- T-10 3rd Floor city center zone 1, M.P Nagar Bhopal 462011 Ph. 0755 - 4286421, Fax : 0755 - 4286421, E-mail:- lni_projects@rediffmail.com		SCALE HORIZONTAL 1:2	
PROJECT TITLE :- Madiya Pradesh Road Development Corporation Limited Corporate Office: 45A, Arera Hills, Bhopal, Madhya Pradesh 462011 Phone: 0755 2765585		ALIGNMENT PLAN DRAWING NO. LNMIPPL/MRPDC- 09	
DRG. NO. :- MP8DC		DESIGNED BY.	
APPROVED BY.		FROM CH. - 136+000 TO 139+000 KM	

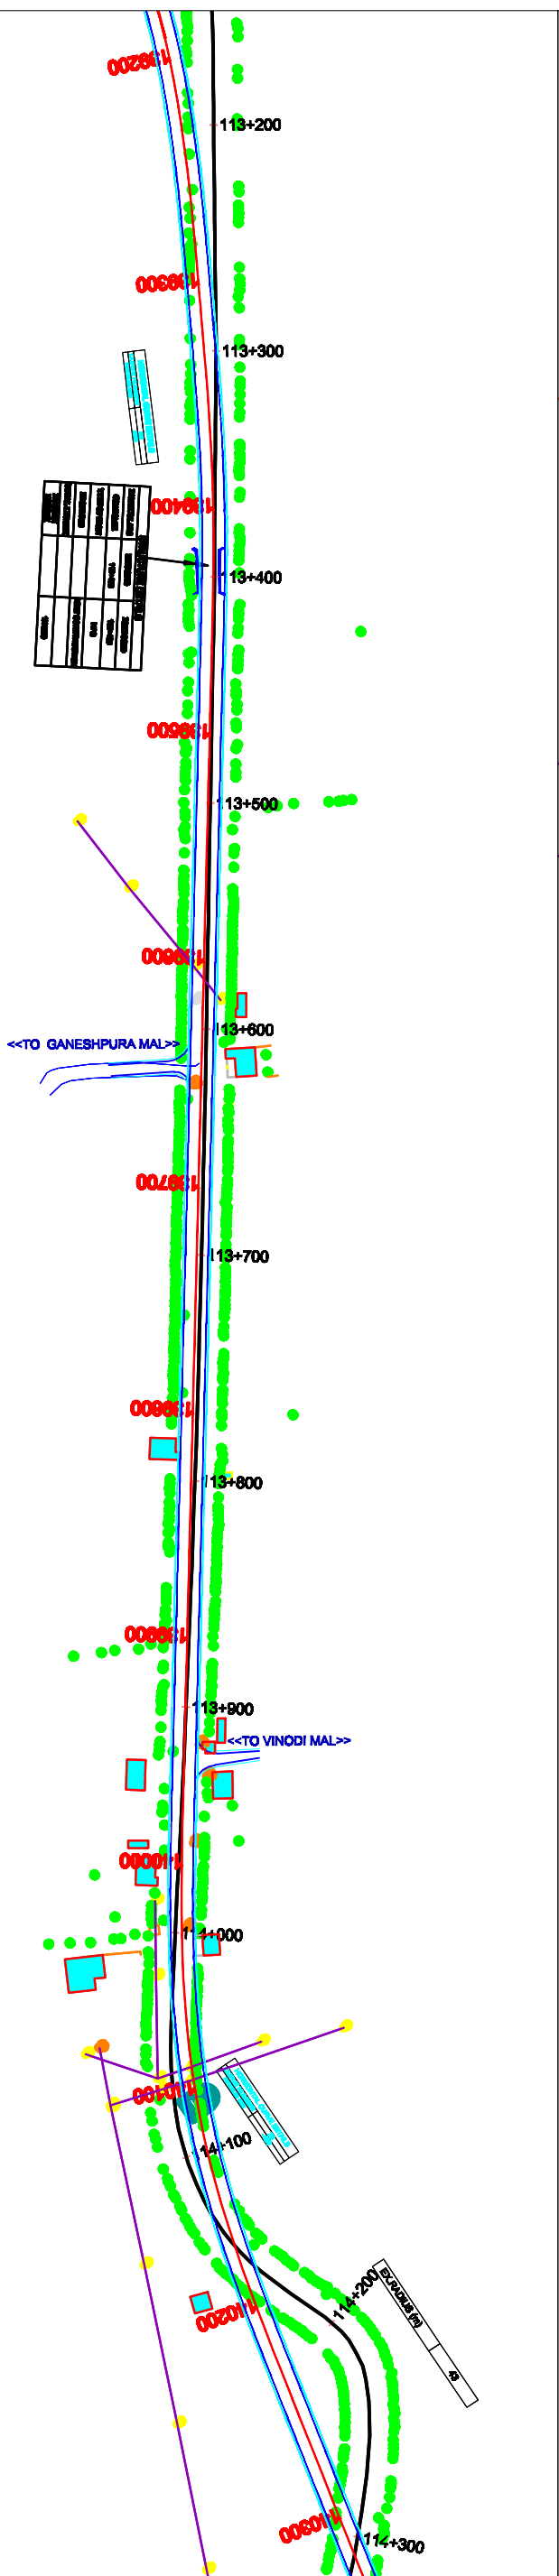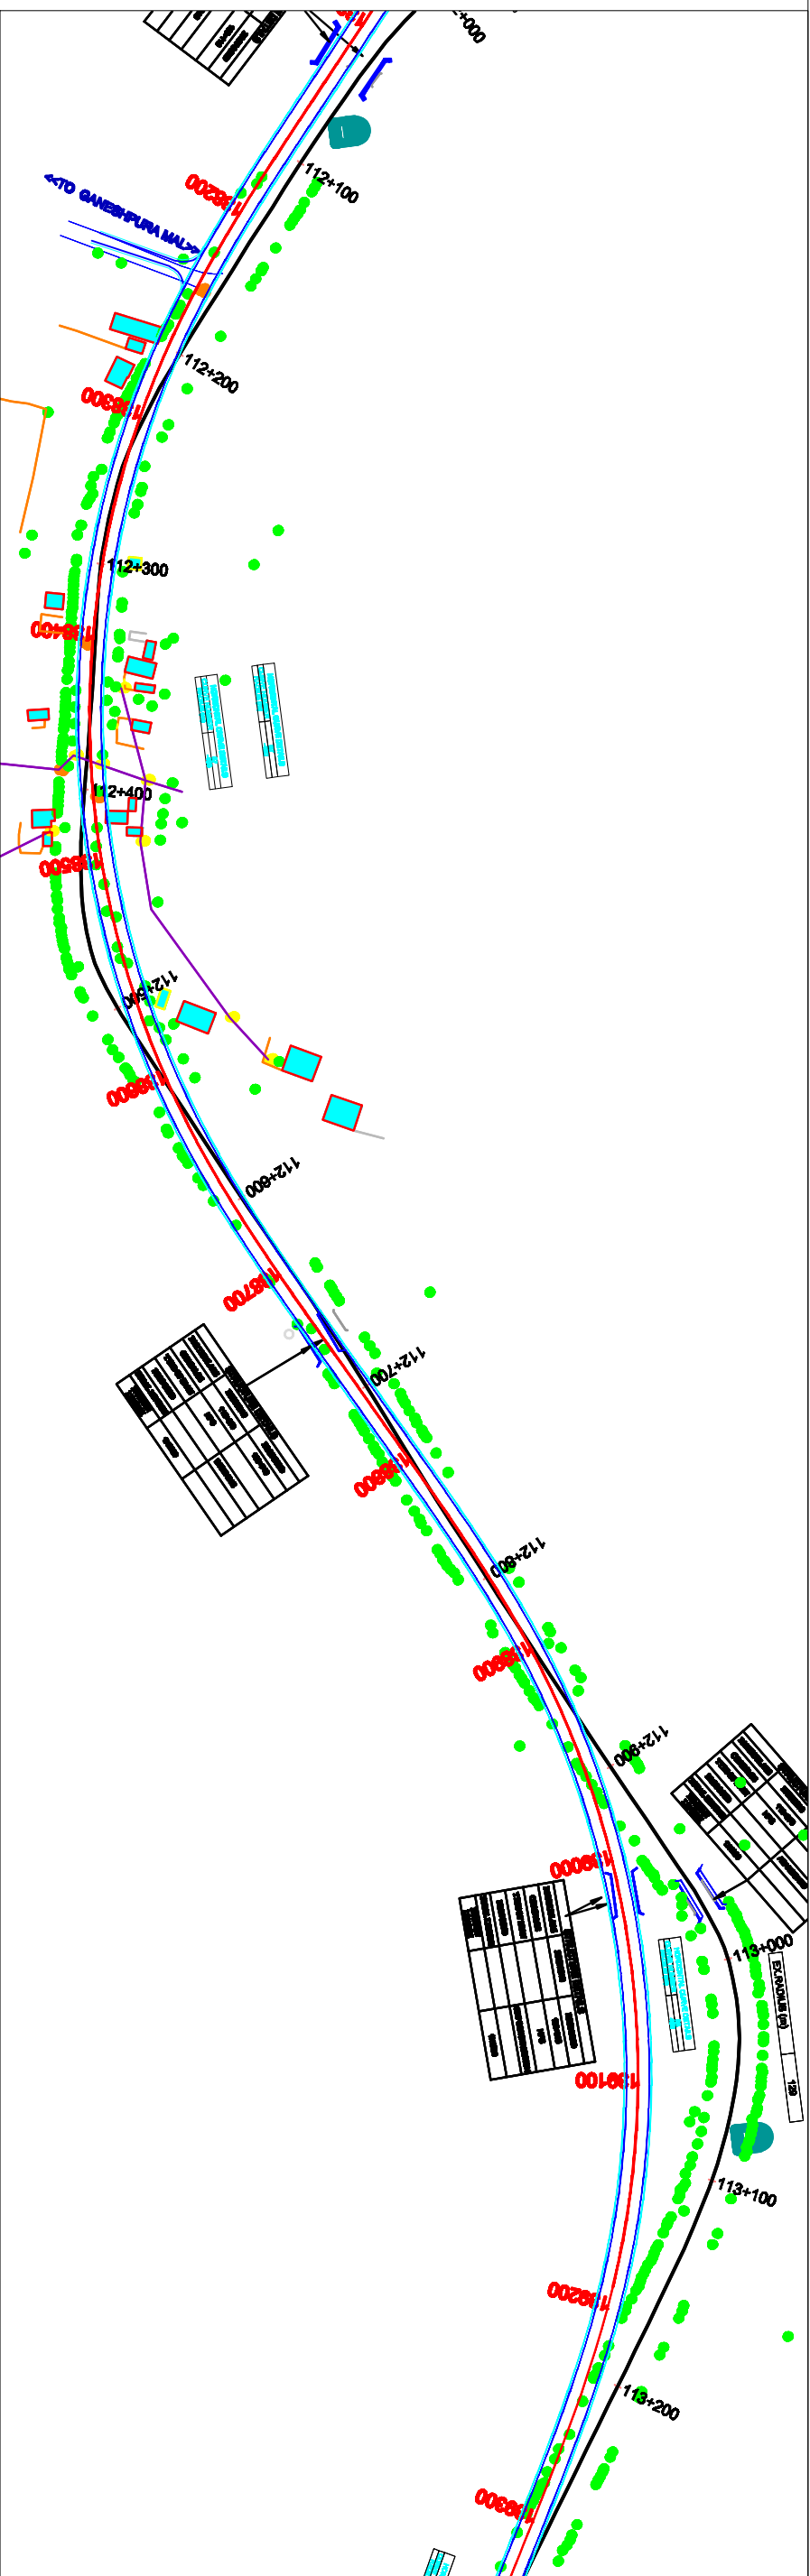

CONSULTANT :-		SCALE		PROJECT TITLE :-		ALIGNMENT PLAN	
 L.N. MALVIYA INFRA PROJECTS PVT. LTD. Regional Office :- T-10 3rd Floor city center zone 1, M.P Nagar Bhopal 462011 Ph. 0755 - 4286421, Fax : 0755 - 4286421, E-mail:- lnm_infra@rediffmail.com		HORIZONTAL 1:2		 Madhya Pradesh Road Development Corporation Limited Corporate Office: 45/A, Arera Hills, Bhopal, Madhya Pradesh 462011 Phone: 0755 2765285		Consultancy Services for preparation of Detailed Project Report of newly declared National Highways in the States of Madhya Pradesh for up gradation to Two/Four lane with paved shoulder configuration under Package-IV JABALPUR-KUNDAM-SHAHPURA-DINDORI ROAD NH-45 Ext.	
DWG. NO. :		DESIGNED BY :		APPROVED BY :		DRAWING NO. LNMIP/LMRPDG 70	
						FROM CH - 138+000 TO 140+000 KM	

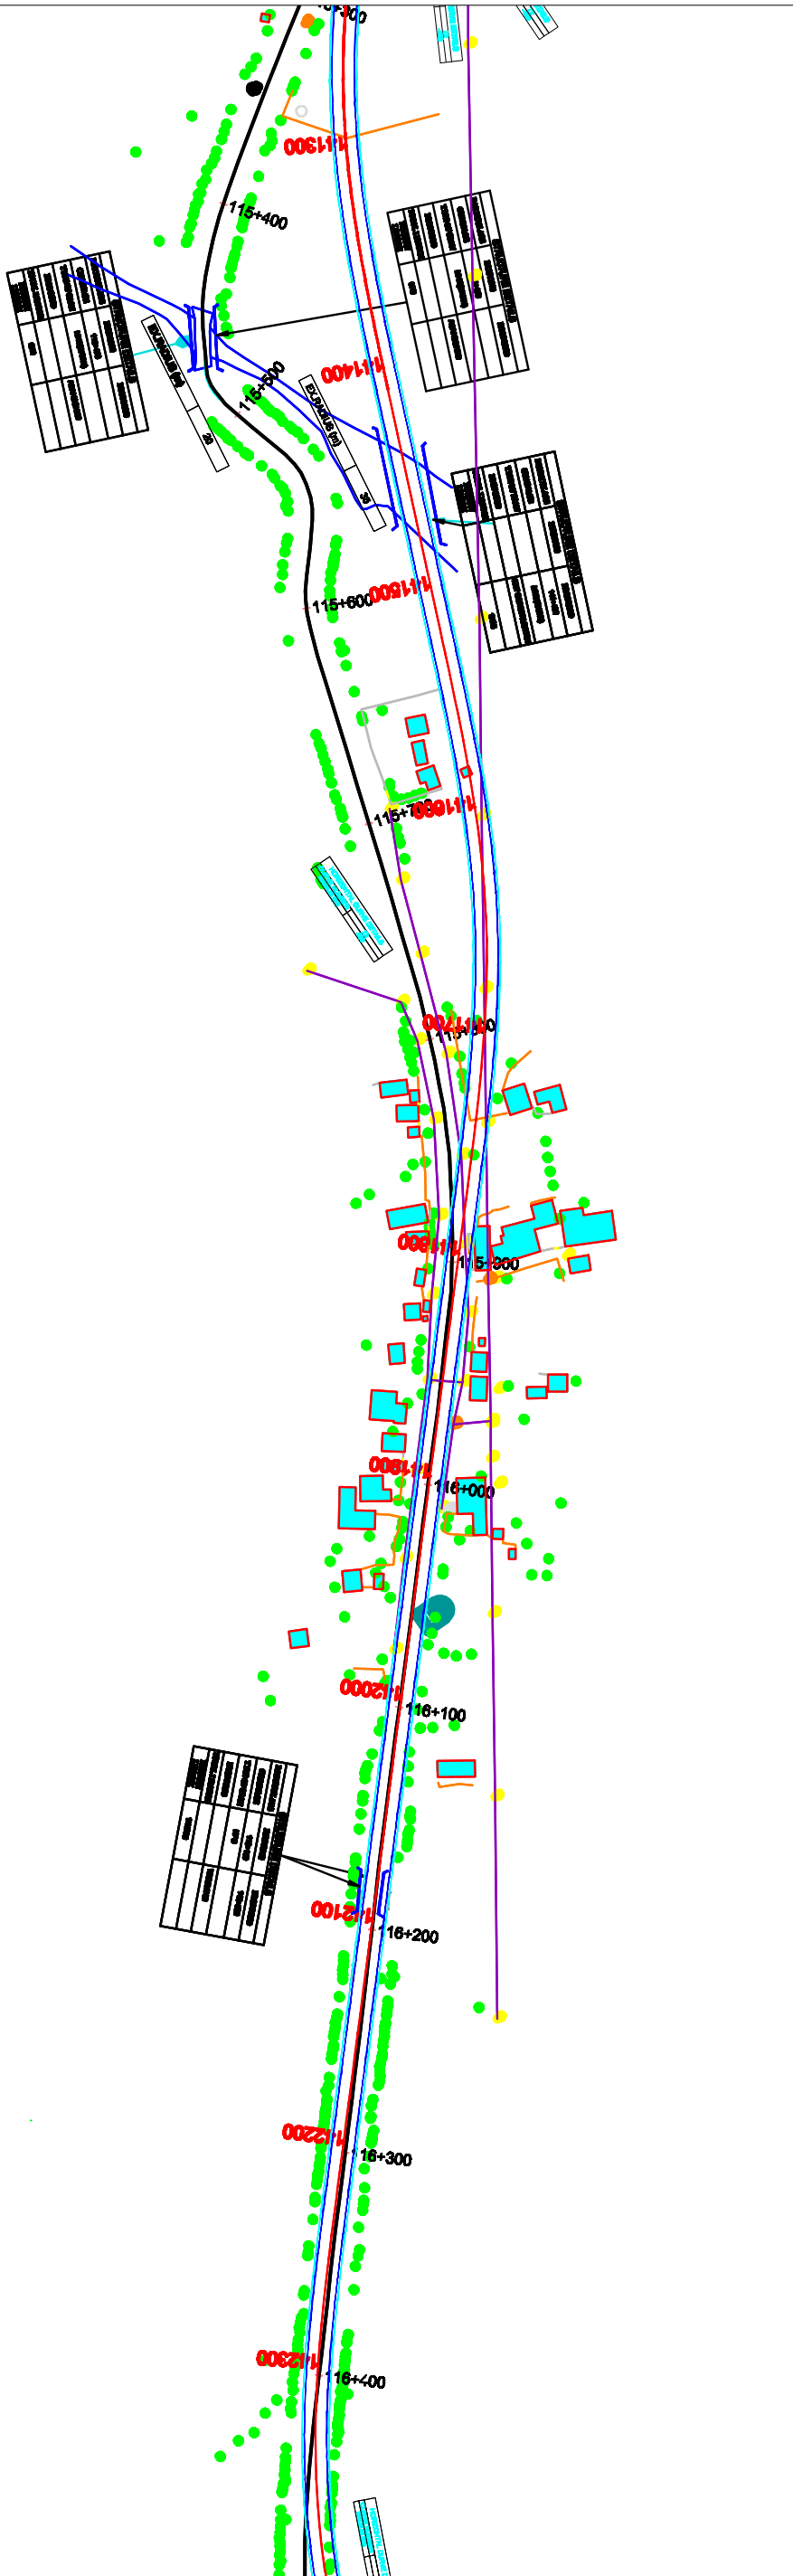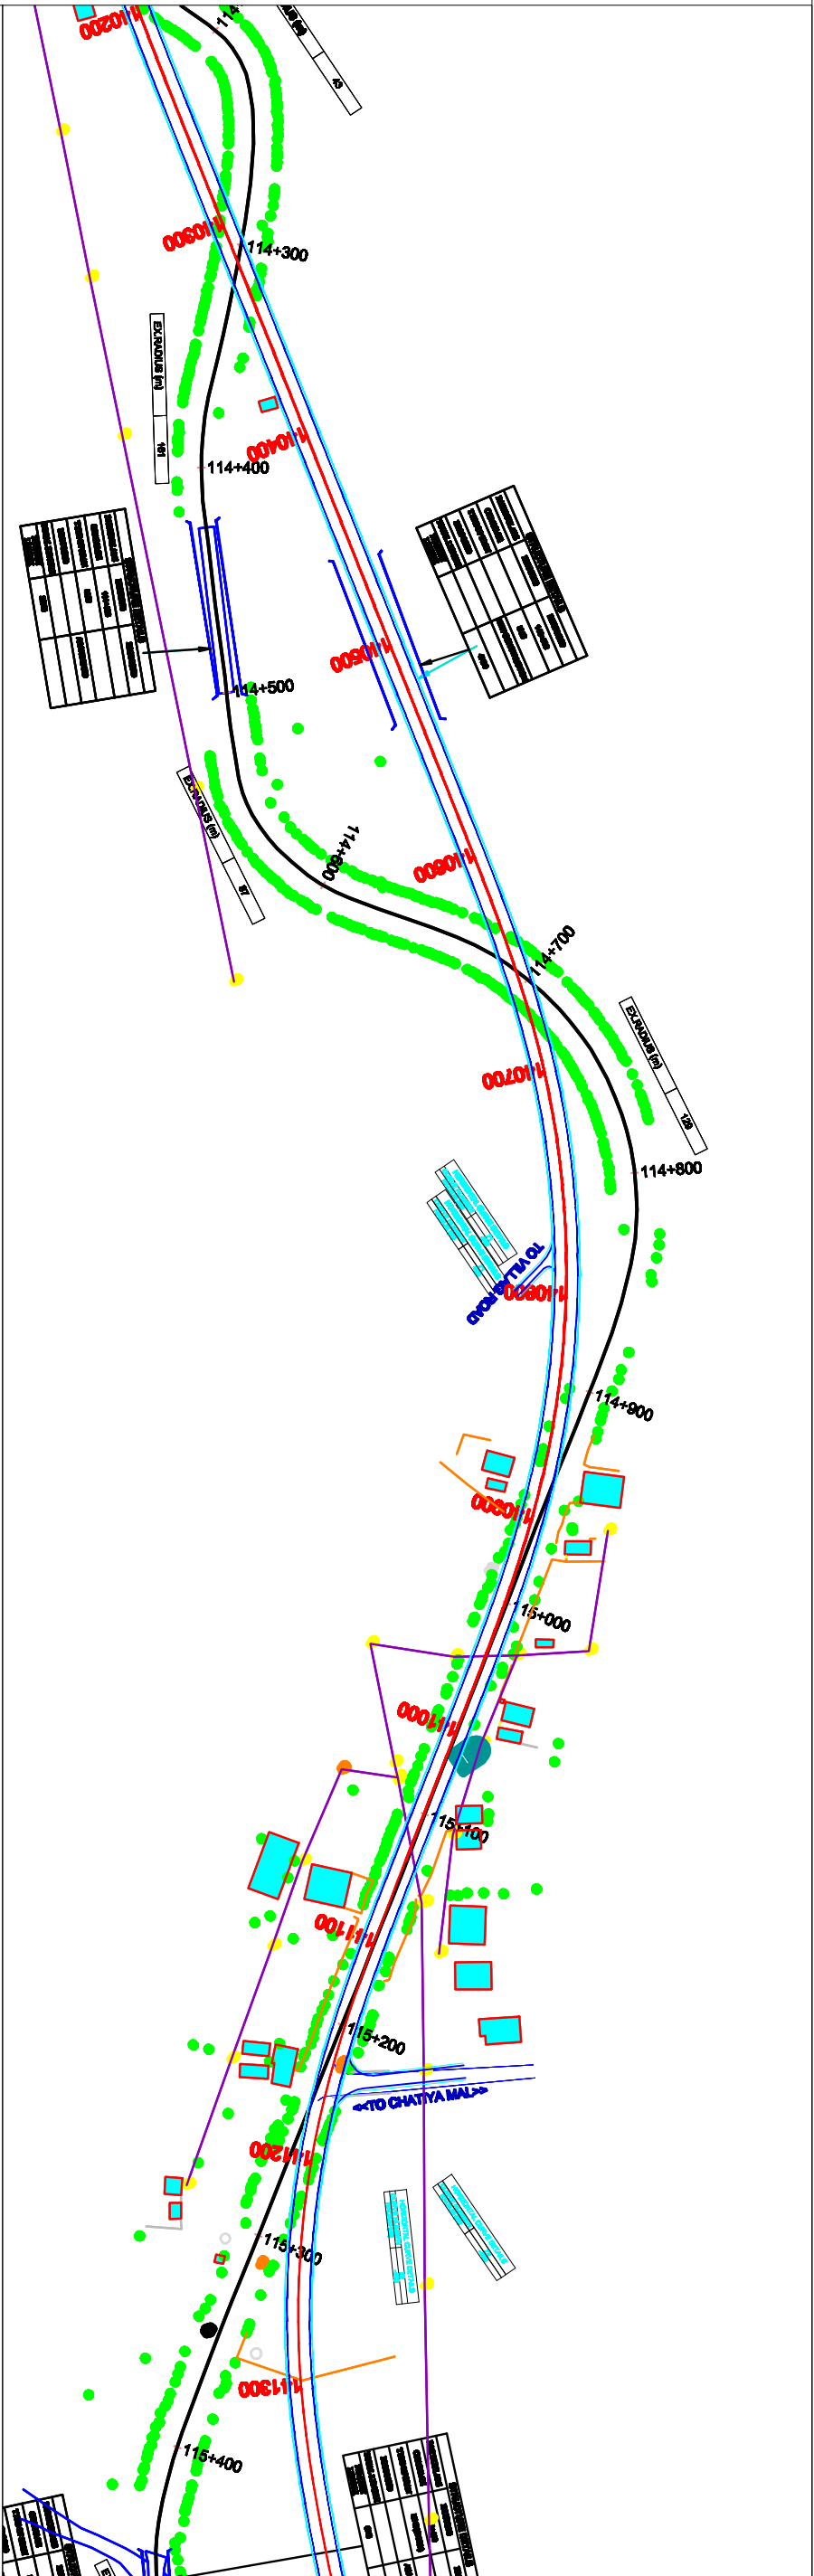

CONSULTANT :- L.N. MALVIYA INFRA PROJECTS PVT. LTD. Regional Office :- T-10 3rd Floor city center zone 1, M.P Nagar Bhopal 462011 Ph. 0755 - 4286421, Fax : 0755 - 4286421, E-mail:- lnm_infra@rediffmail.com		SCALE HORIZONTAL 1:2		 Madhya Pradesh Road Development Corporation Limited Corporate Office: 45A, Arera Hills, Bhopal, Madhya Pradesh 462011 Phone: 0755 2765285		PROJECT TITLE :- Consultancy Services for preparation of Detailed Project Report of newly declared National Highways in the States of Madhya Pradesh for up gradation to Two/Four lane with paved shoulder configuration under Package-IV JABALPUR-KUNDAM-SHAHPURA-DINDORI ROAD NH-45 Ext.		ALIGNMENT PLAN DRAWING NO. LNMIP/LMIPRDC 71 FROM CH.- 140+000 TO 142+000 KM	
		DRG. NO. :		DESIGNED BY.		APPROVED BY.			

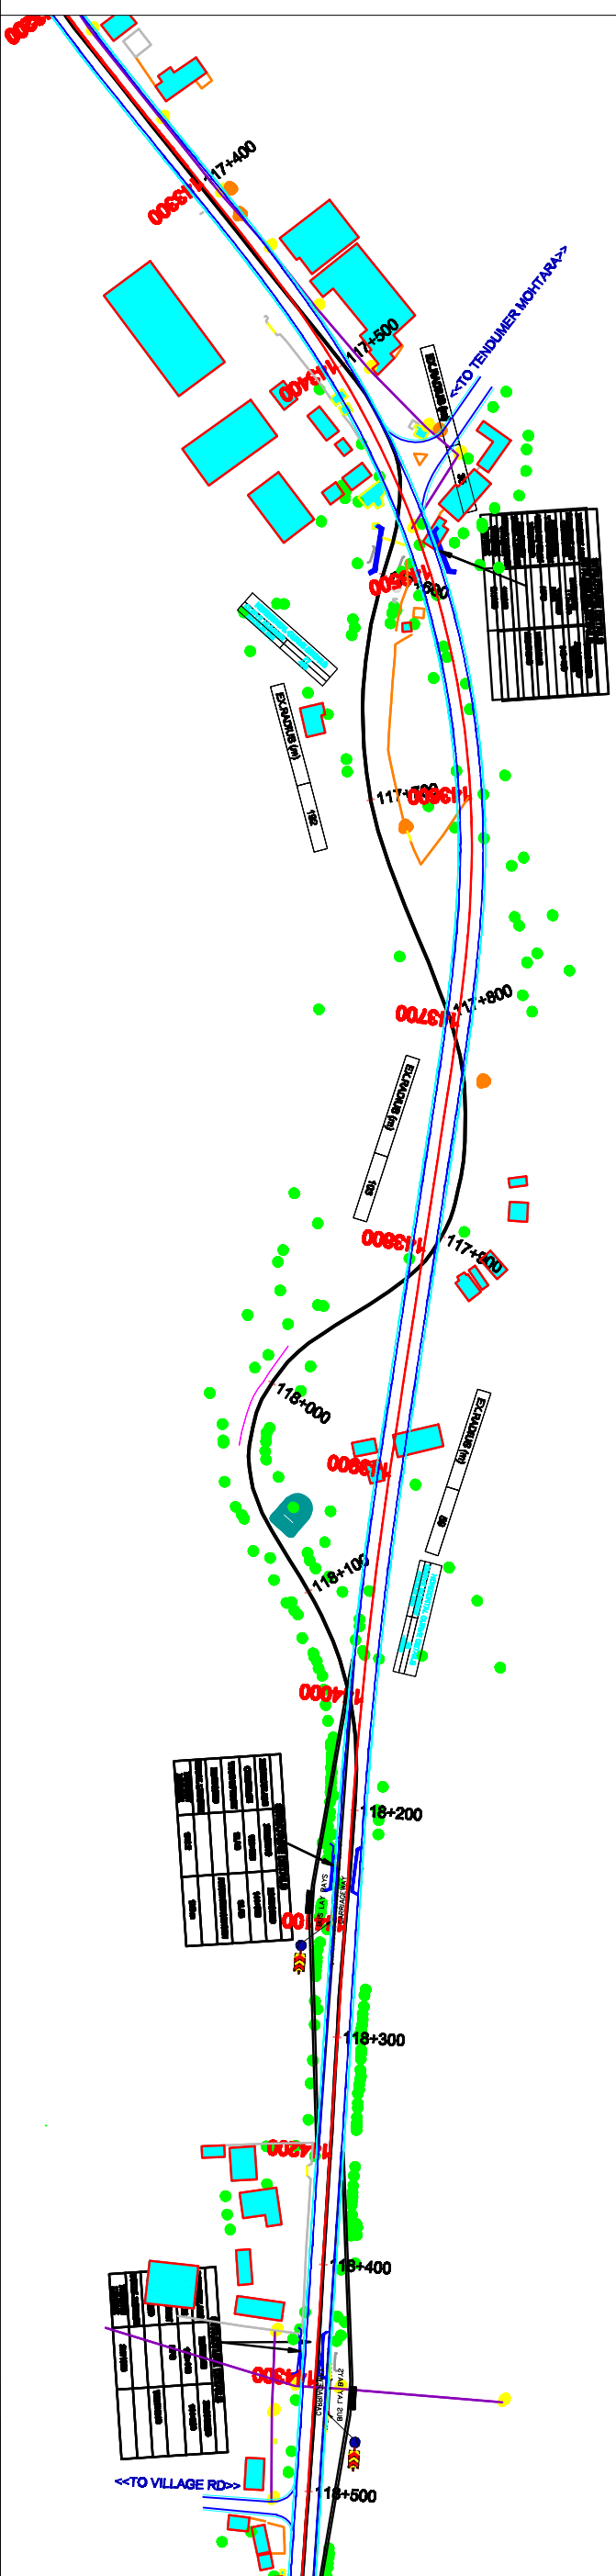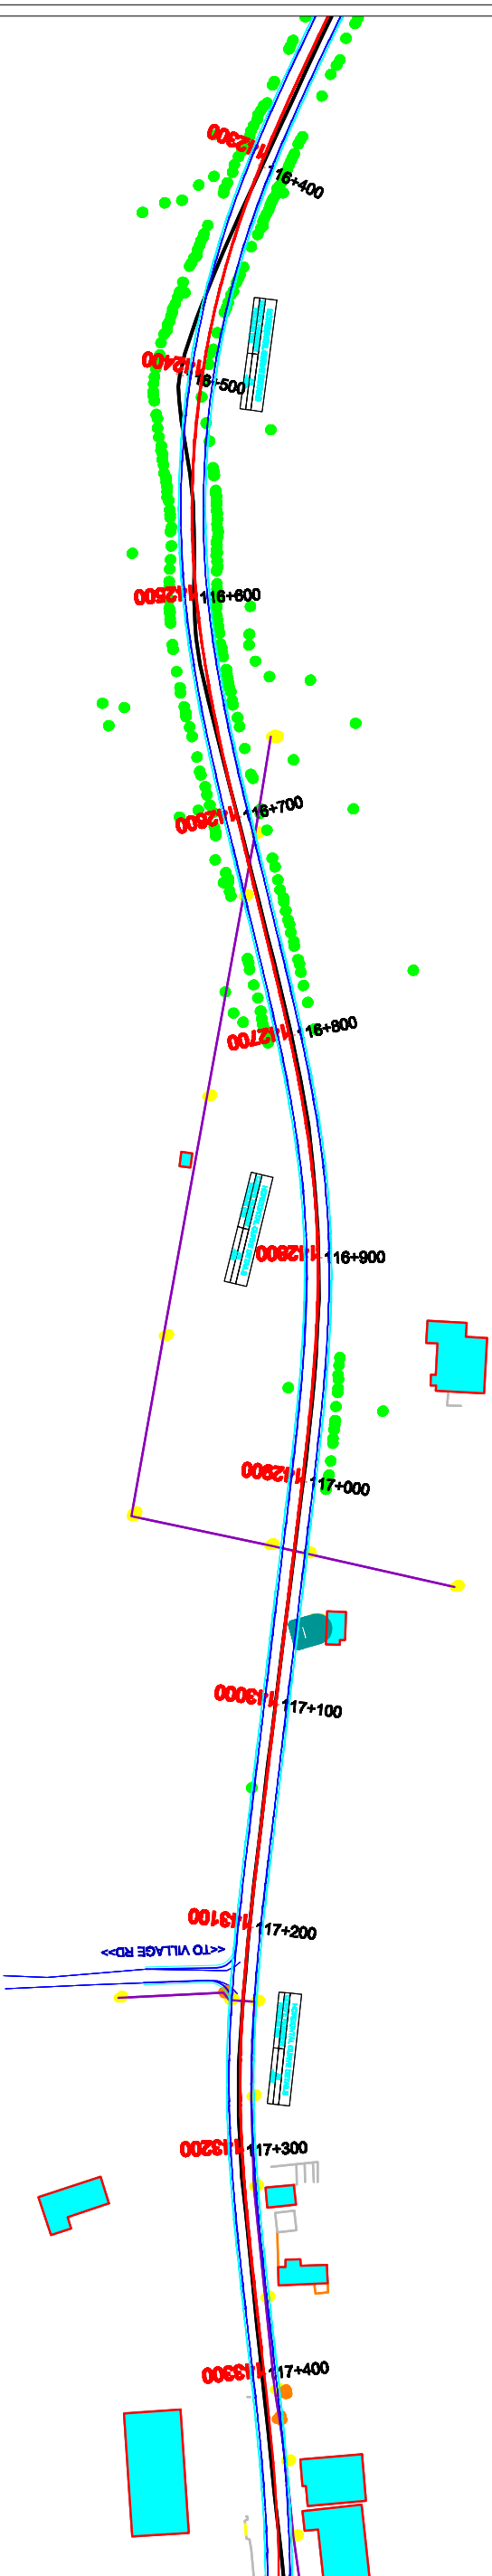

CONSULTANT :-

SCALE



Madhya Pradesh Road Development Corporation Limited
Corporate Office: 45A, Arera Hill,
Bhopal, Madhya Pradesh 462011
Phone: 0755 276 5285

PROJECT TITLE :-

Consultancy Services for preparation of Detailed Project Report of newly declared National Highways in the States of Madhya Pradesh for up gradation to Two/Four lane with paved shoulder configuration under Package-IV/
JABALPUR-KUNDAM-SHAHPURA-DINDORI ROAD
NH-45 Ext.

ALIGNMENT PLAN

DRAWING NO. LNMIPPL/MPRDC 72

FROM CH.- 142+000 TO 144+000 KM



L.N. MALVIYA INFRA PROJECTS PVT. LTD.
Regional Office : T-10 3rd Floor city center zone 4, M.P Nagar
Bhopal 462011
Ph. 0765 - 4296421,
Fax : 0765 - 4296421,
E-mail- lnm_infra@yahoo.co.in